
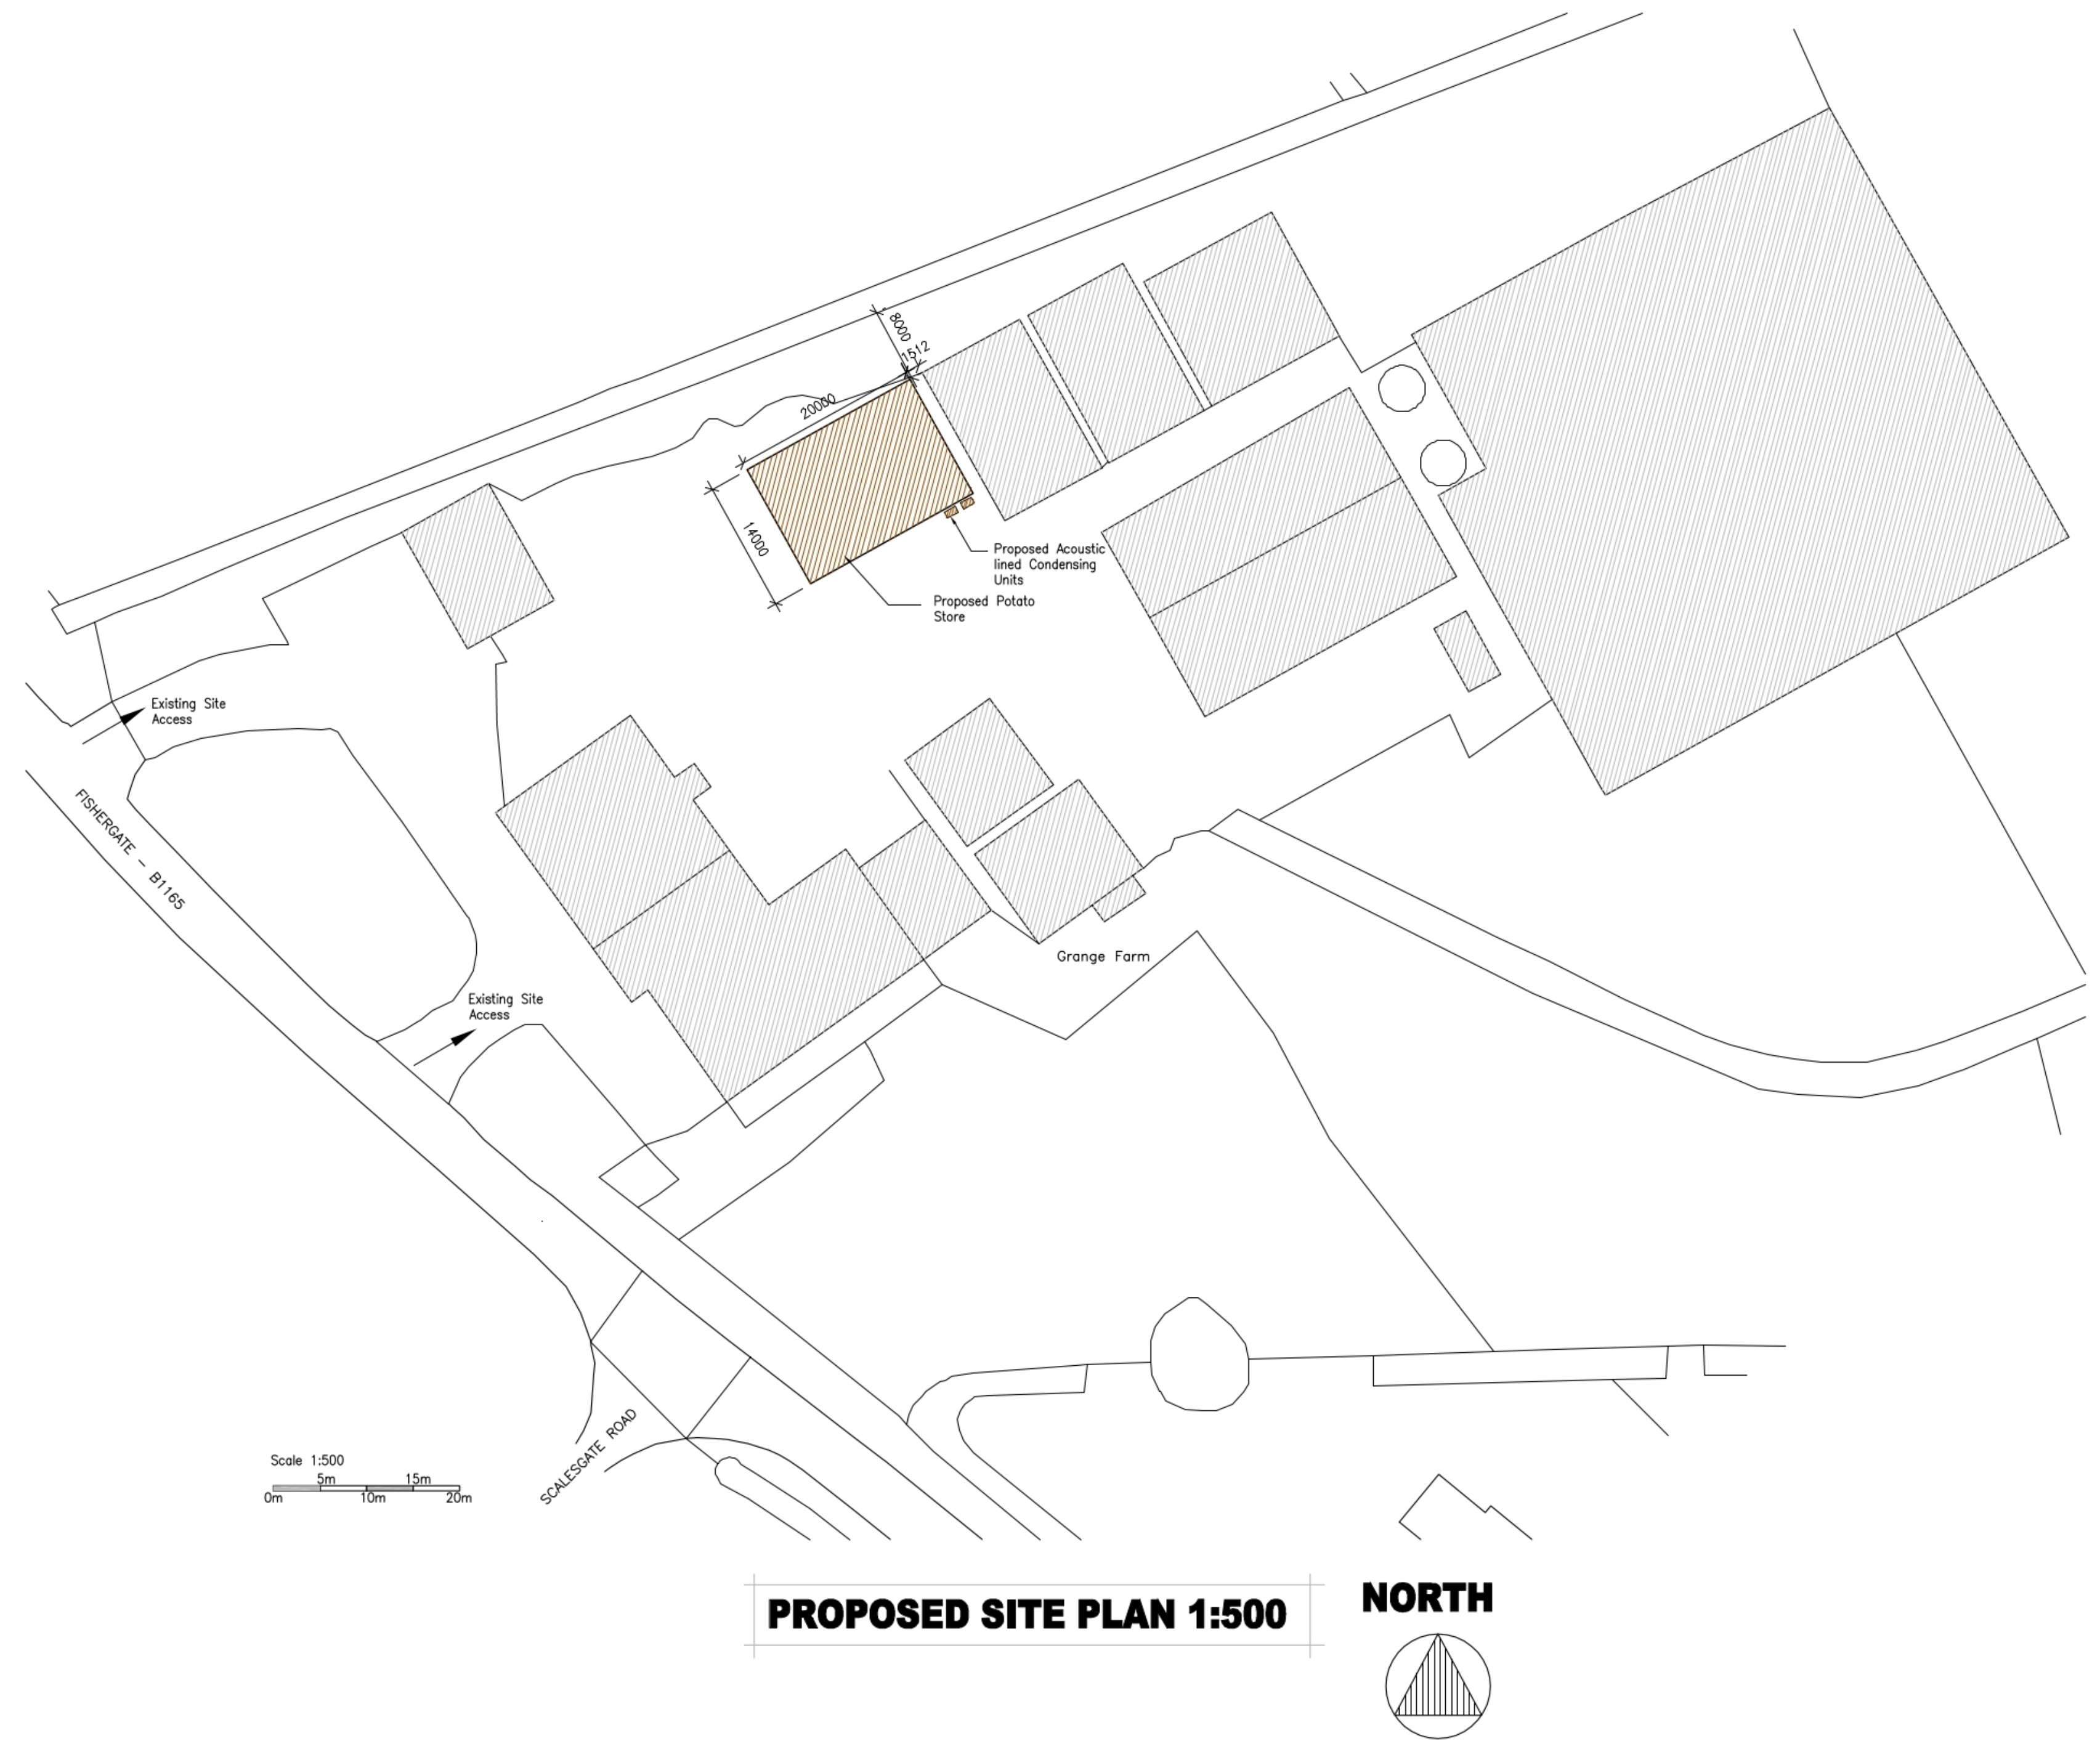


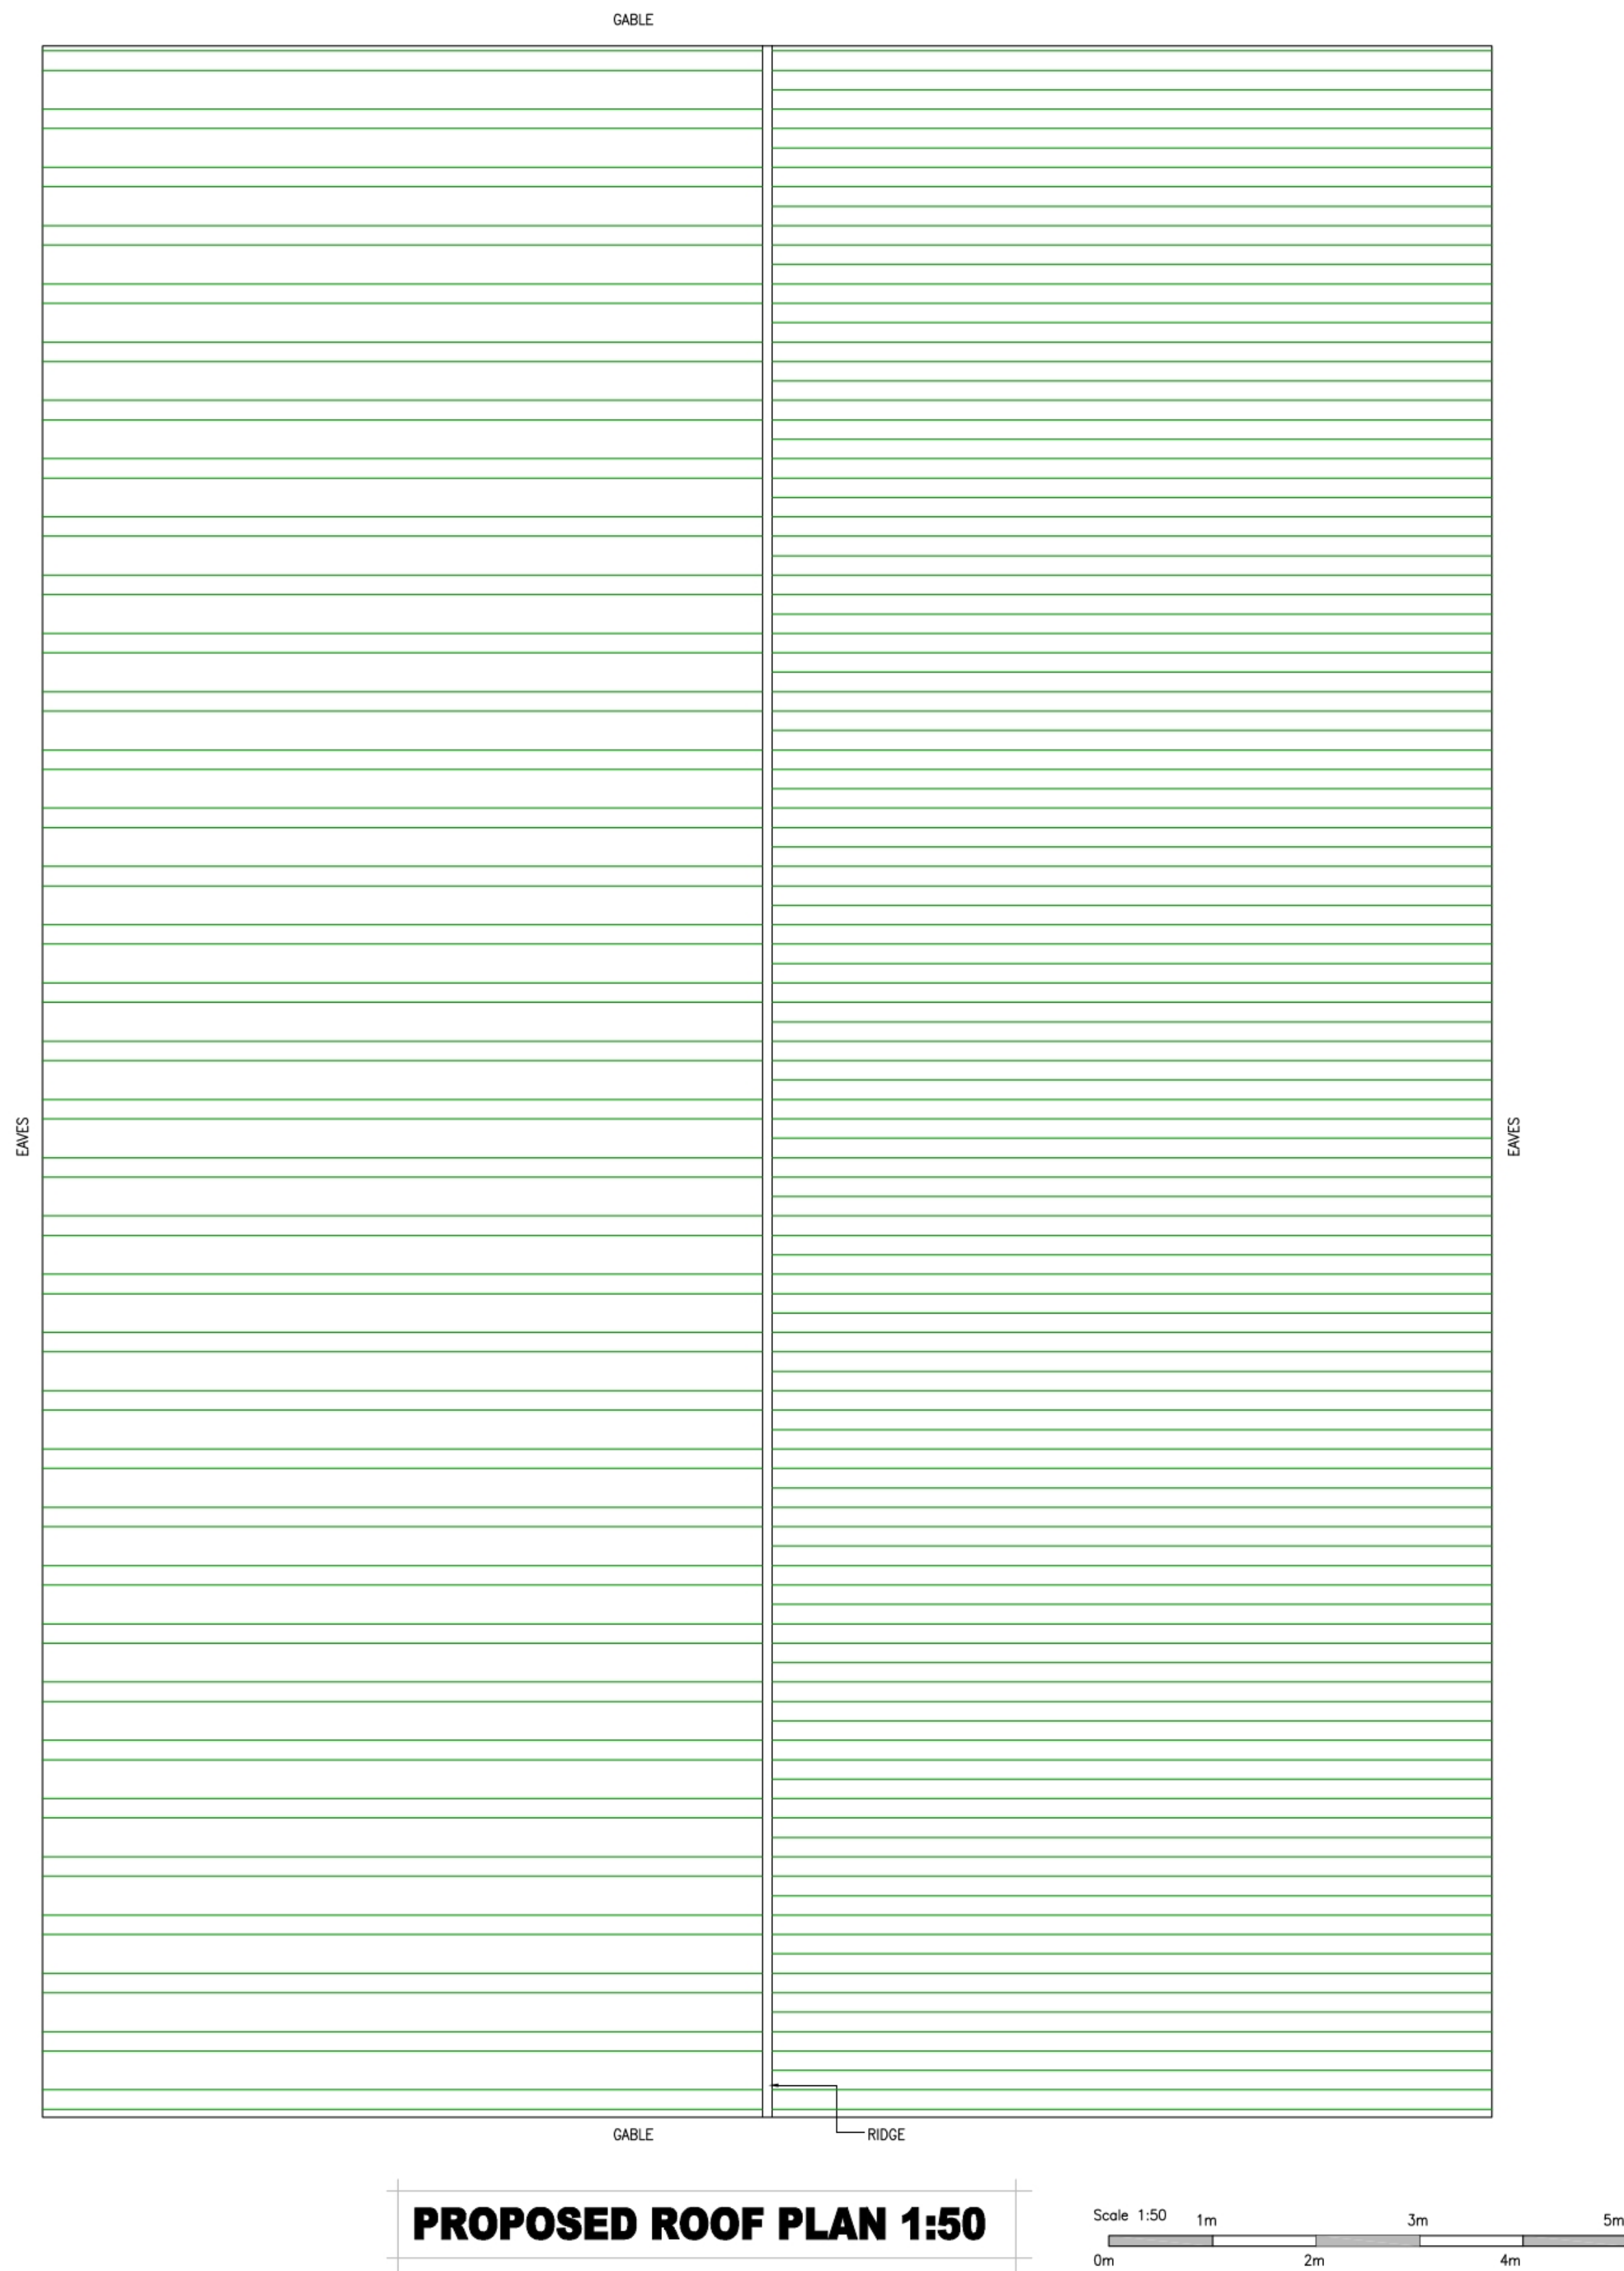

DS DOUGLAS-SCOTT
DEVELOPMENTS LTD

Project:
Proposed Potato Store at Grange Farm
Fisherqate, Sutton St James, Spalding, PE12 0EZ

Drawing: DSD0128 -04 rev A
Proposed Roof Plan and Proposed Site Plan
Scale: 1:50 , 1:500 Drawing A1 size