

WARNING

THIS IS NOT A WORKING DRAWING DESIGN & SPECIFICATION CHECKS MUST BE CARRIED OUT BY THE CLIENT WITH HIS CONTRACTOR BEFORE ANY PART OF THE WORK IS COMMENCED TO ENSURE THE CLIENTS REQUIREMENTS ARE SATISFIED

SOUTH BRITAIN FIRE & MARINE INSURANCE CO. LTD.
 LONDON
 10, ABchurch Lane, LONDON, E.C. 4A
 0633/00

REVISIONS		BY	DATE
DRAWN	MAN		13/5/00
CHECKED			
SCALE	1 / 75		
PROJECT			

F.C. ELLIS & SON

SITE



DETAILS

**PROPOSED GENERAL PURPOSE AGRICULTURAL
BUILDING. PLAN / SECTIONS / ELEVATIONS**


ZEER

STRUCTURAL

DRG No. 1814 / 1

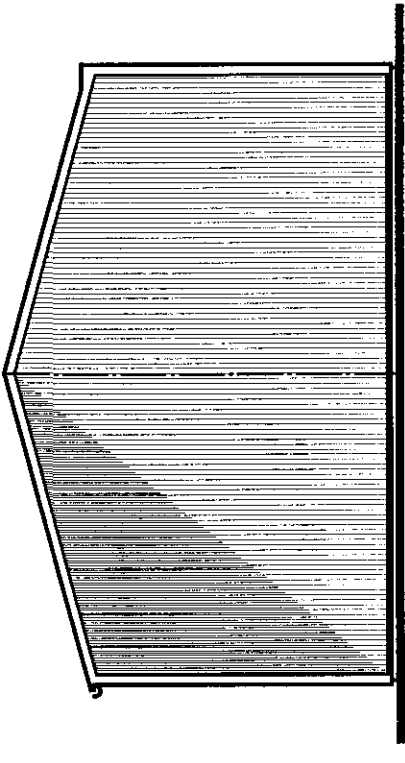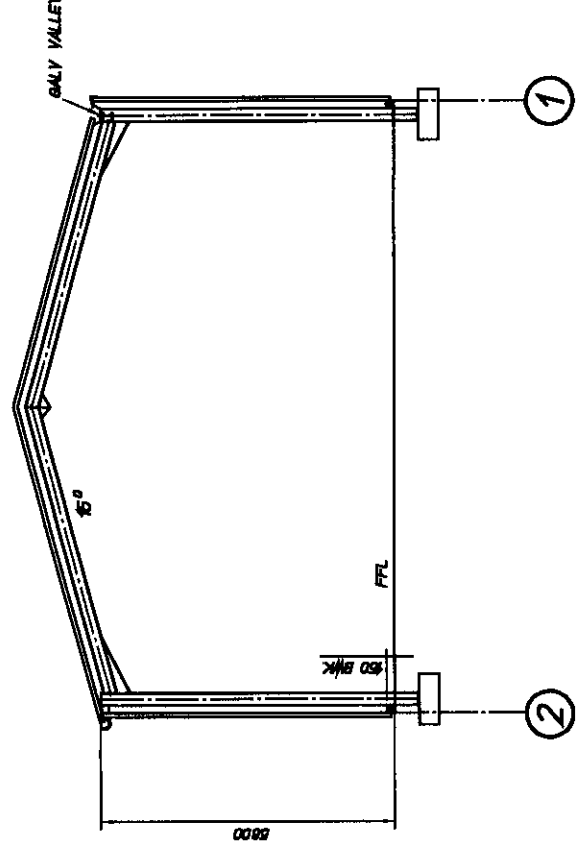

ELEVATION ON GRID LINE A

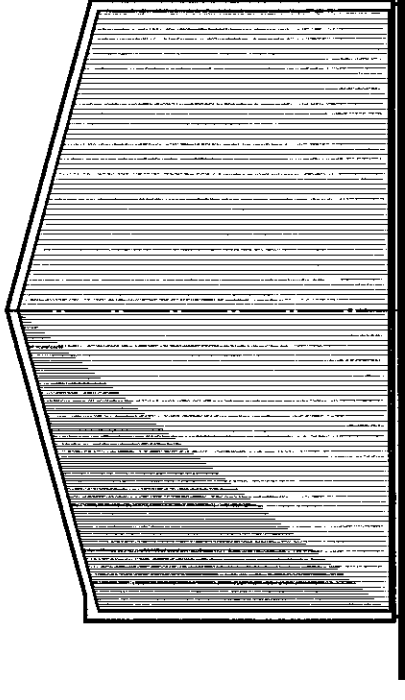

ELEVATION ON GRID LINE D


100

ROOF CLADDING
INSULATED ROOF CLADDING, COMPRISING 0.8 MM THK PVC PLASTIC COATED GALVANISED STEEL, WEATHER SHEET COLOUR : ROOSENBURY GREY BS 10 A 05 WITH 50 MM THK CFS FREE FROST POLYURETHANE FOAM INSULATION & 0.4 MM THK GALVANISED WHITE ENAMEL COATED STEEL LINER PANEL ALL BONDED TOGETHER TO GIVE A U - VALUE OF 0.23 W/M² O FIED IN AN OTHER PANEL POSITION & ON ALL NECESSARY MATCHING FLASHINGS & FININGS


VERTICAL CLADDING (2) LAP 100 MM DOWN WALL (2) PVC RASTOL COATED GALVANISED STEEL WEATHER SHEET COLOR : OLIVE GREEN R.S 72 B 27 INSULATED VERTICAL GLAZING COMPRISING 60 MM THK PVC RASTOL COATED GALVANISED STEEL WEATHER WHITE ENAMEL COATED STEEL LINER PANEL ALL BONDED WITH 80 MM THK QFO FREE ROBBED POLYURETHANE FOAM INSULATION & 0.6 mm THK GALVANISED STEEL LINER PANEL ALL BONDED TOGETHER TO GIVE A U - VALUE OF 0.25 W/m² C FRIED IN AN OVER ALL POSITION & ON ALL NECESSARY MATCHING FLASHINGS & FININGS ON ALL TRIMS & BUTTERS

ROOFLIGHTS
NO ROOFLIGHTS ALLOWED.

RAINWATER BOARDS
EXTERNAL COLOUR
COATED STEEL BOX GUTTER TO ONE ELEVATION & GALV STEEL VALLEY TO ELEVATION PREPARED FOR FUTURE EXTENSION CAN PVC RAINWATER
PIPES ACROSS THE FRONT GABLE END OF THE BUILDING TO COLLECT AT THE FRONT. RIGHT HAND COR

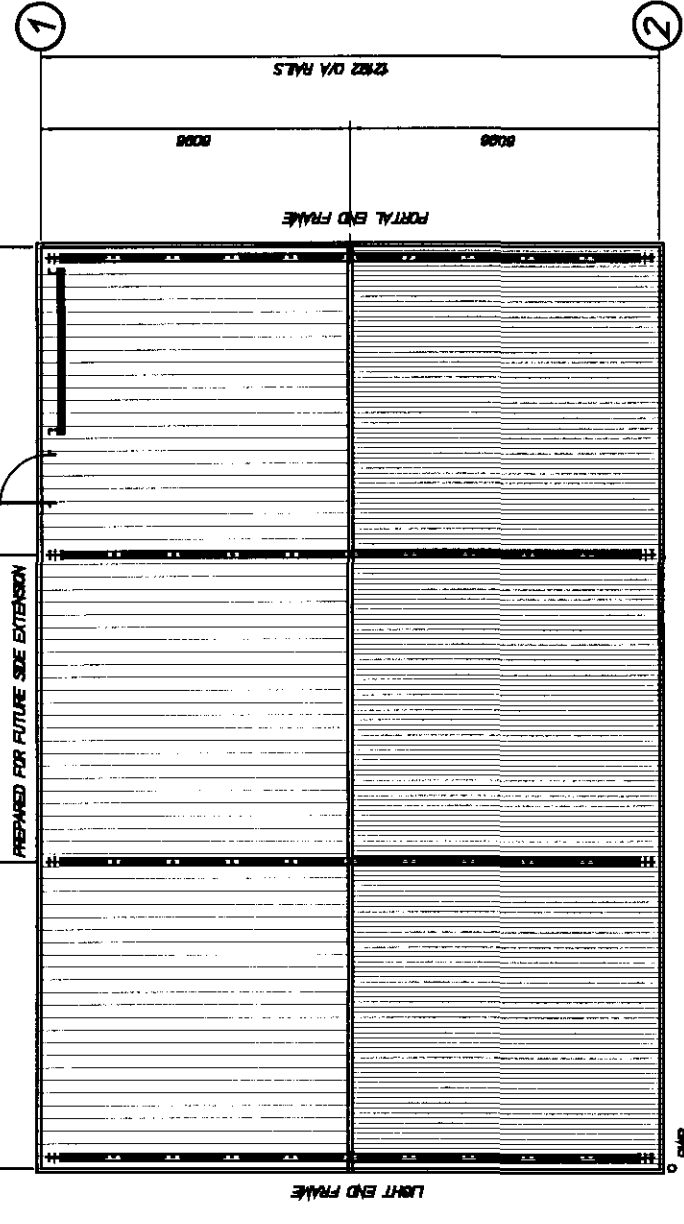


ROOF PLAN

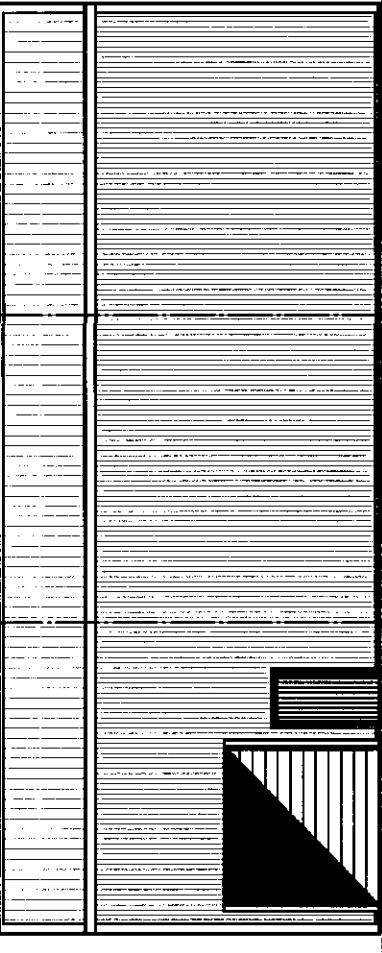


ELEVATION ON GRID LINE

3000 WIDE X 3000 HIGH INSULATED
SECTIONAL OVERHEAD DOOR ELECTRICALLY
OPERATED

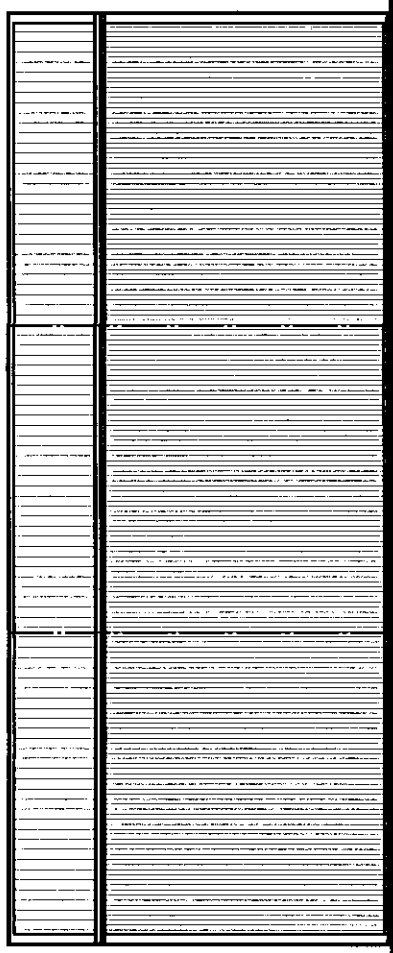

ELEVATION ON GRID LINE 2

 


DRAWING NO. 1814/2


D.A. GREEN & SONS Ltd.
WHAPLODE, SPALDING,
LINCS, PE12 6TL.

Tel: HOLBEACH (01406) 370585
Fax: HOLBEACH (01406) 370766

GENERAL NOTES
ALL HOLE SIZES MUST BE
NOTED ON ACTUAL DETAILS
ALL WELDING TO BE ~~10mm~~ 10mm FILLET
WELDS CONT EXCEPT WHERE NOTED
ALL NOTICES TO HAVE 10mm
RADIUS

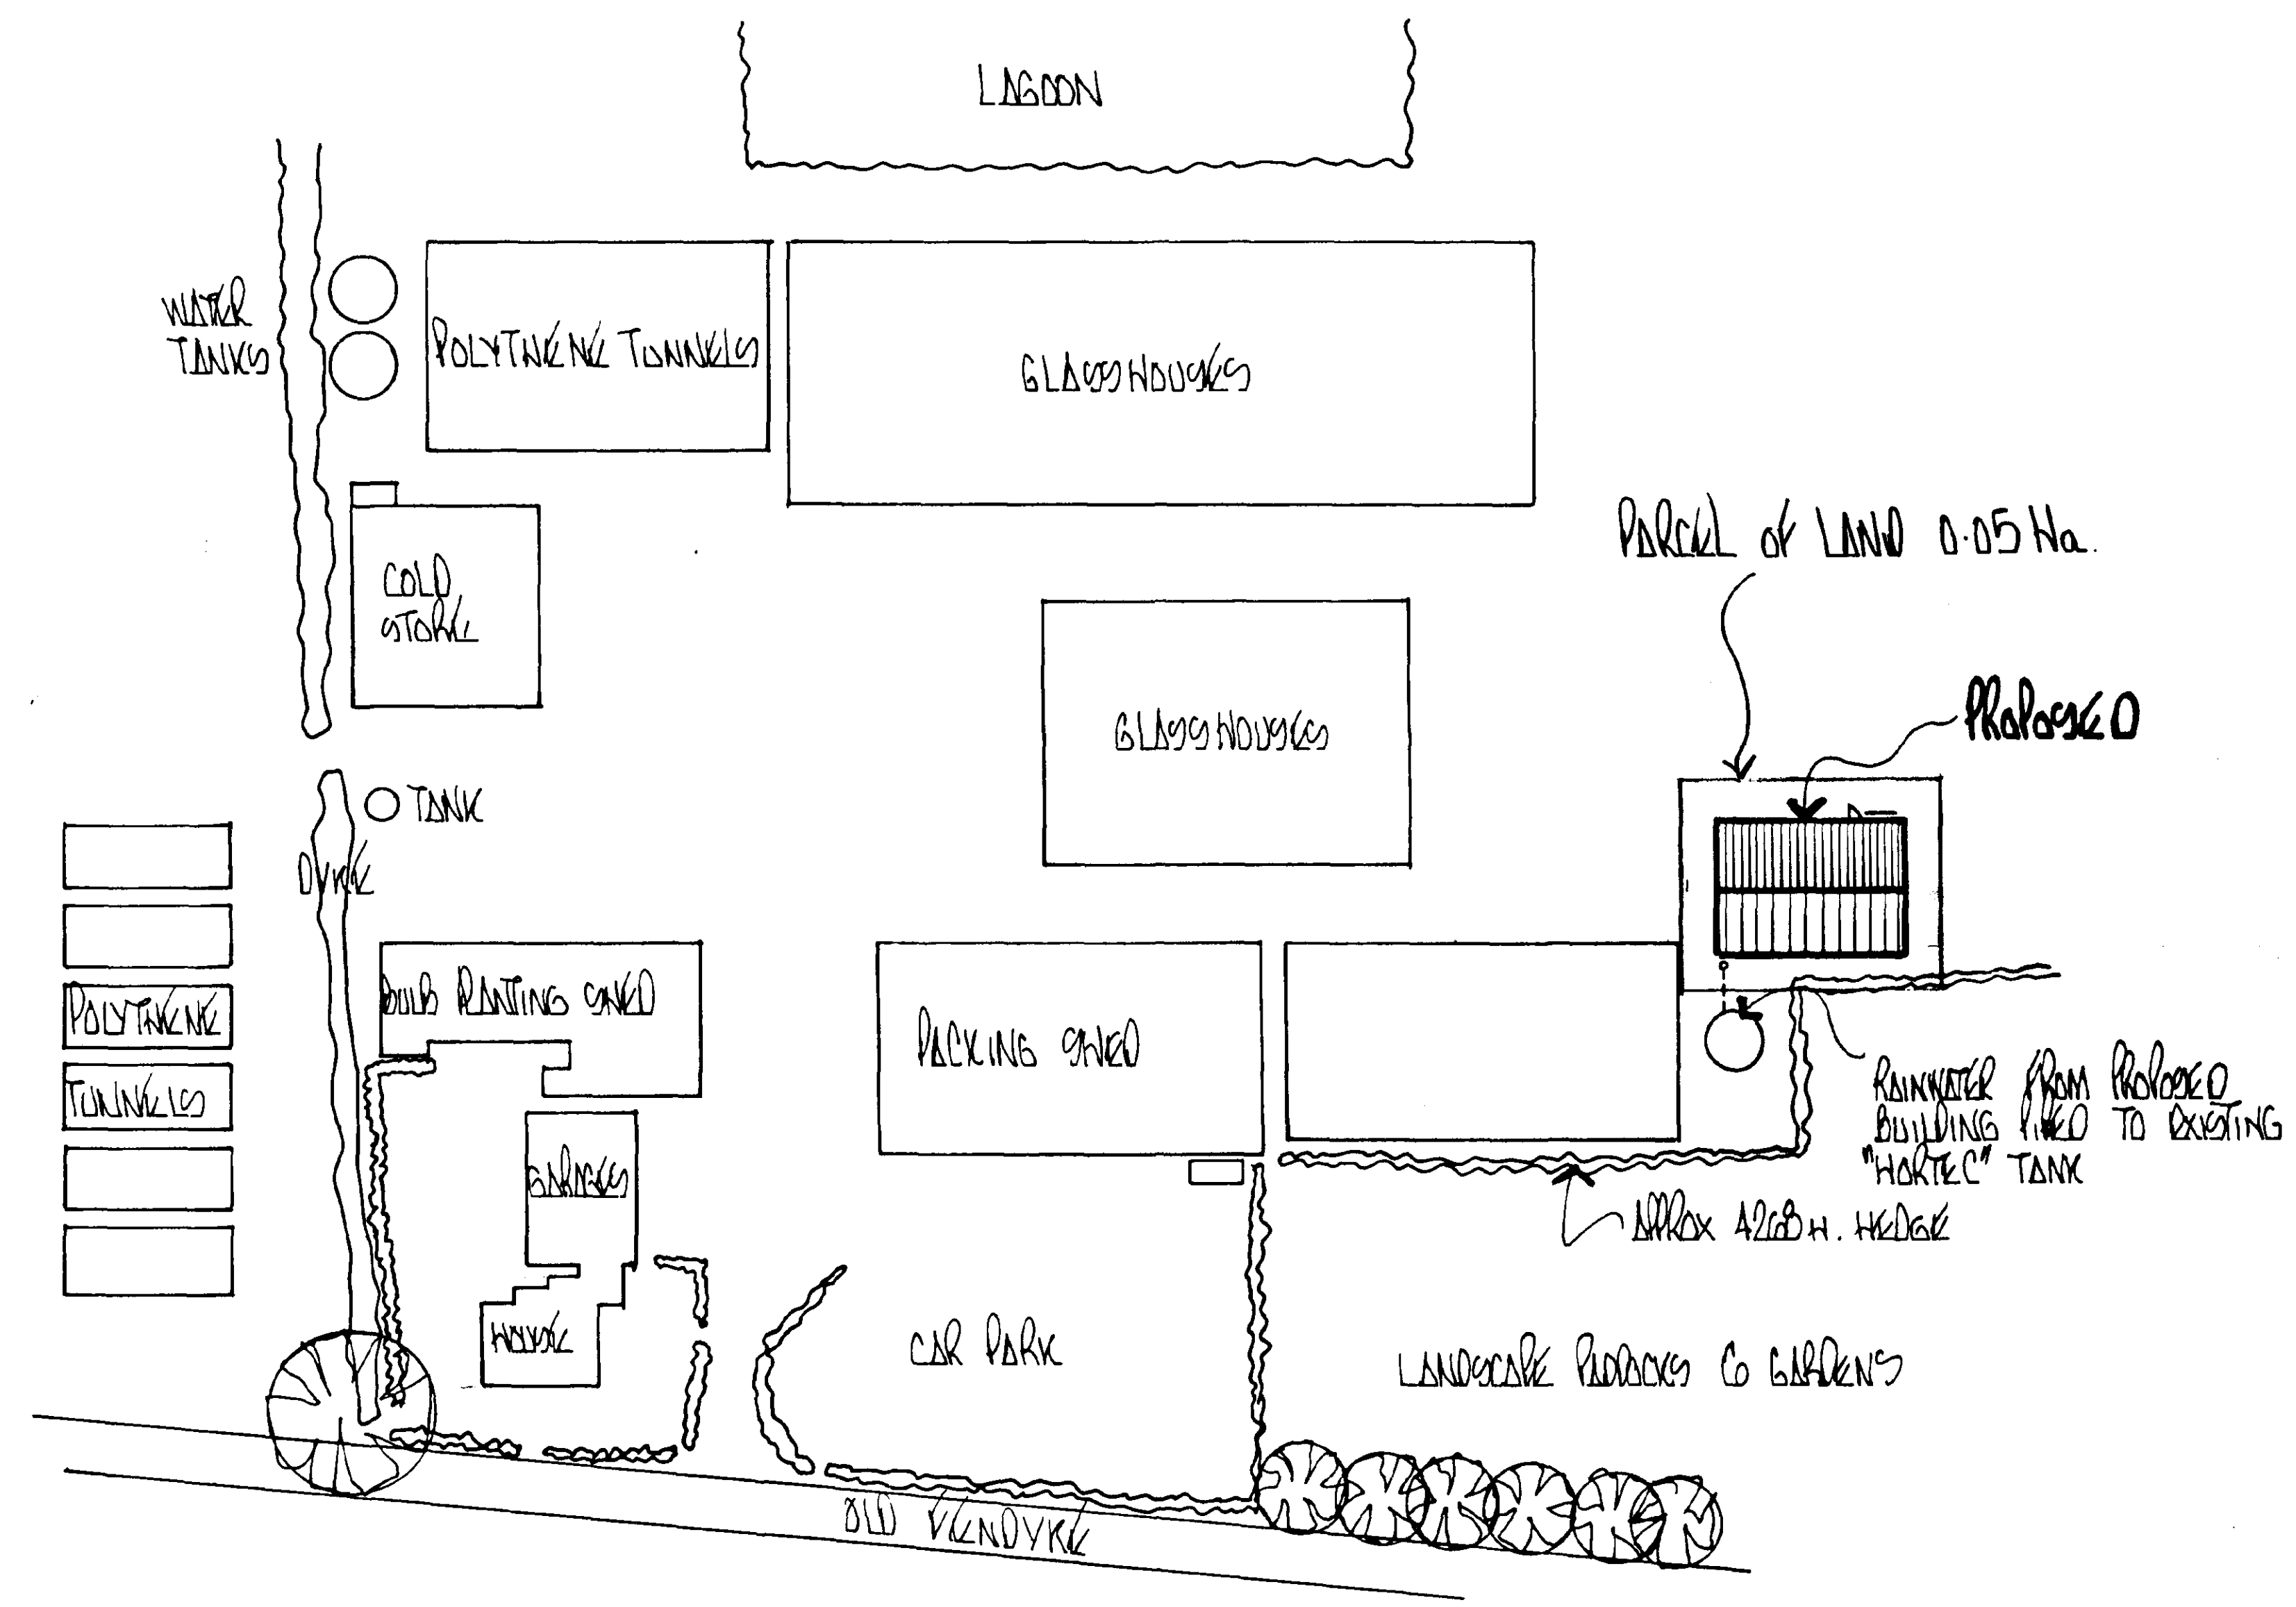

BLOCK PLAN
SCALE 1/500

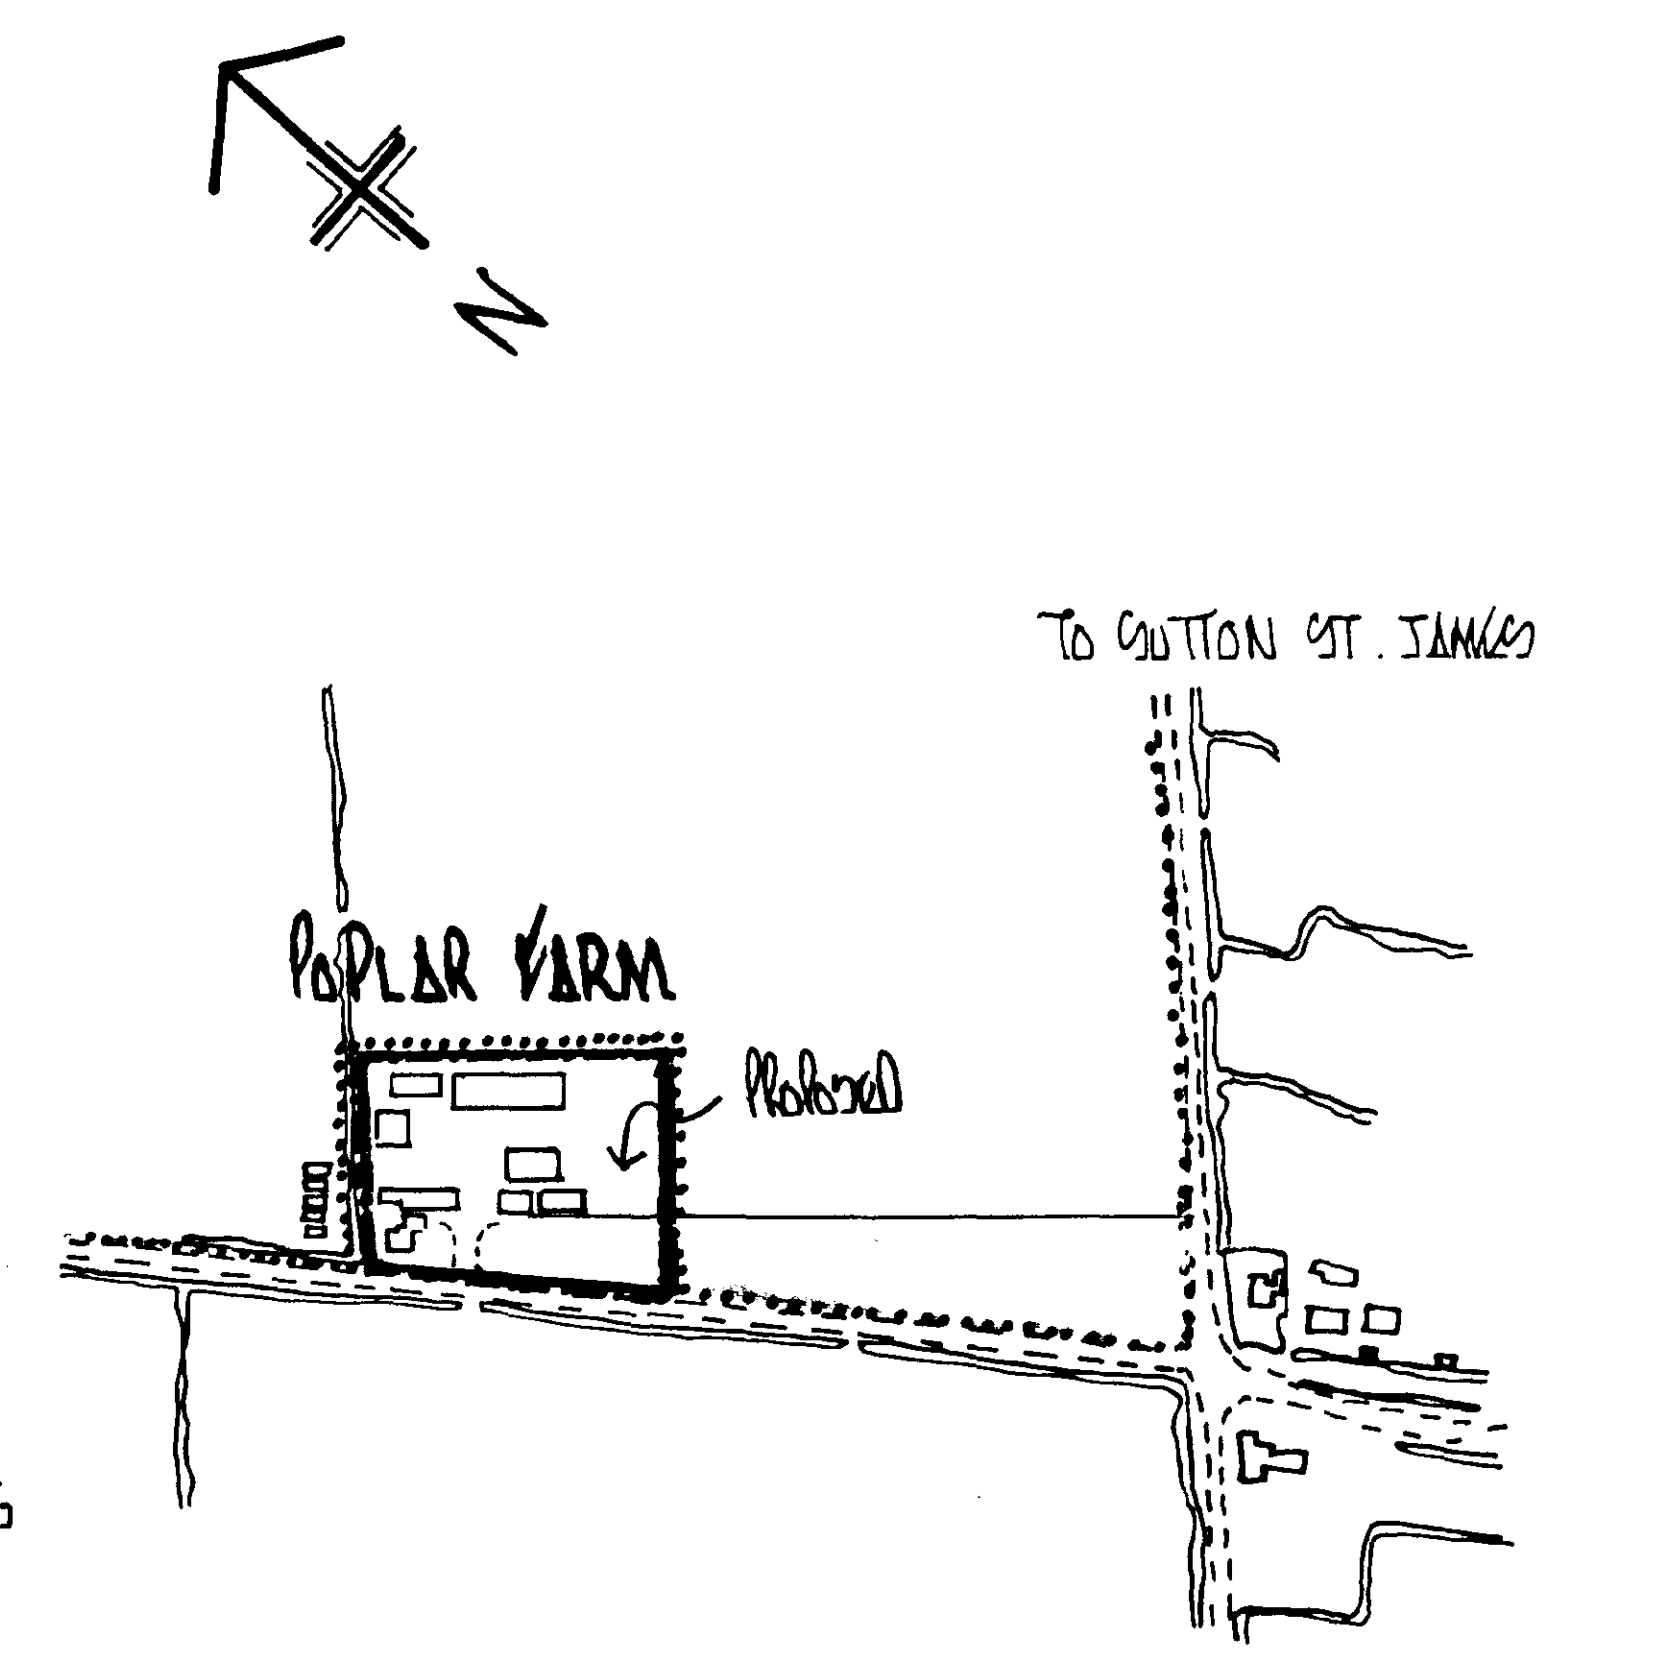

LOCATION PLAN
SCALE 1/2500

..... BLUE
- - - - - RED

DETERMINED
PLAN

SOUTH HOLLAND DC
HOUSING & PLANNING
18 MAY 2000
Ref: 0633/00

REVISIONS		BY	DATE
1			
2			
GREEN
STRUCTURAL

DRAWING NO. 1814/2