



Construction work to be carried out with due regard to the Construction (Design & Management) Regulations 1994 (CDM) and the Health & Safety at Work etc Act 1974 (HSWA).

DO NOT SCALE FROM THIS DRAWING
This drawing is copyright and may not be copied, reproduced, or used in any form without the written permission of the Architect.
The Client's responsibility is to ensure that the design is in accordance with all applicable regulations and standards.
All details shown on this drawing are based on the information provided by the Client and the Architect.
No responsibility can be accepted for any errors or omissions.
The Architect's responsibility is to ensure that the design is in accordance with all applicable regulations and standards.
The Client's responsibility is to ensure that the design is in accordance with all applicable regulations and standards.
The Architect's responsibility is to ensure that the design is in accordance with all applicable regulations and standards.

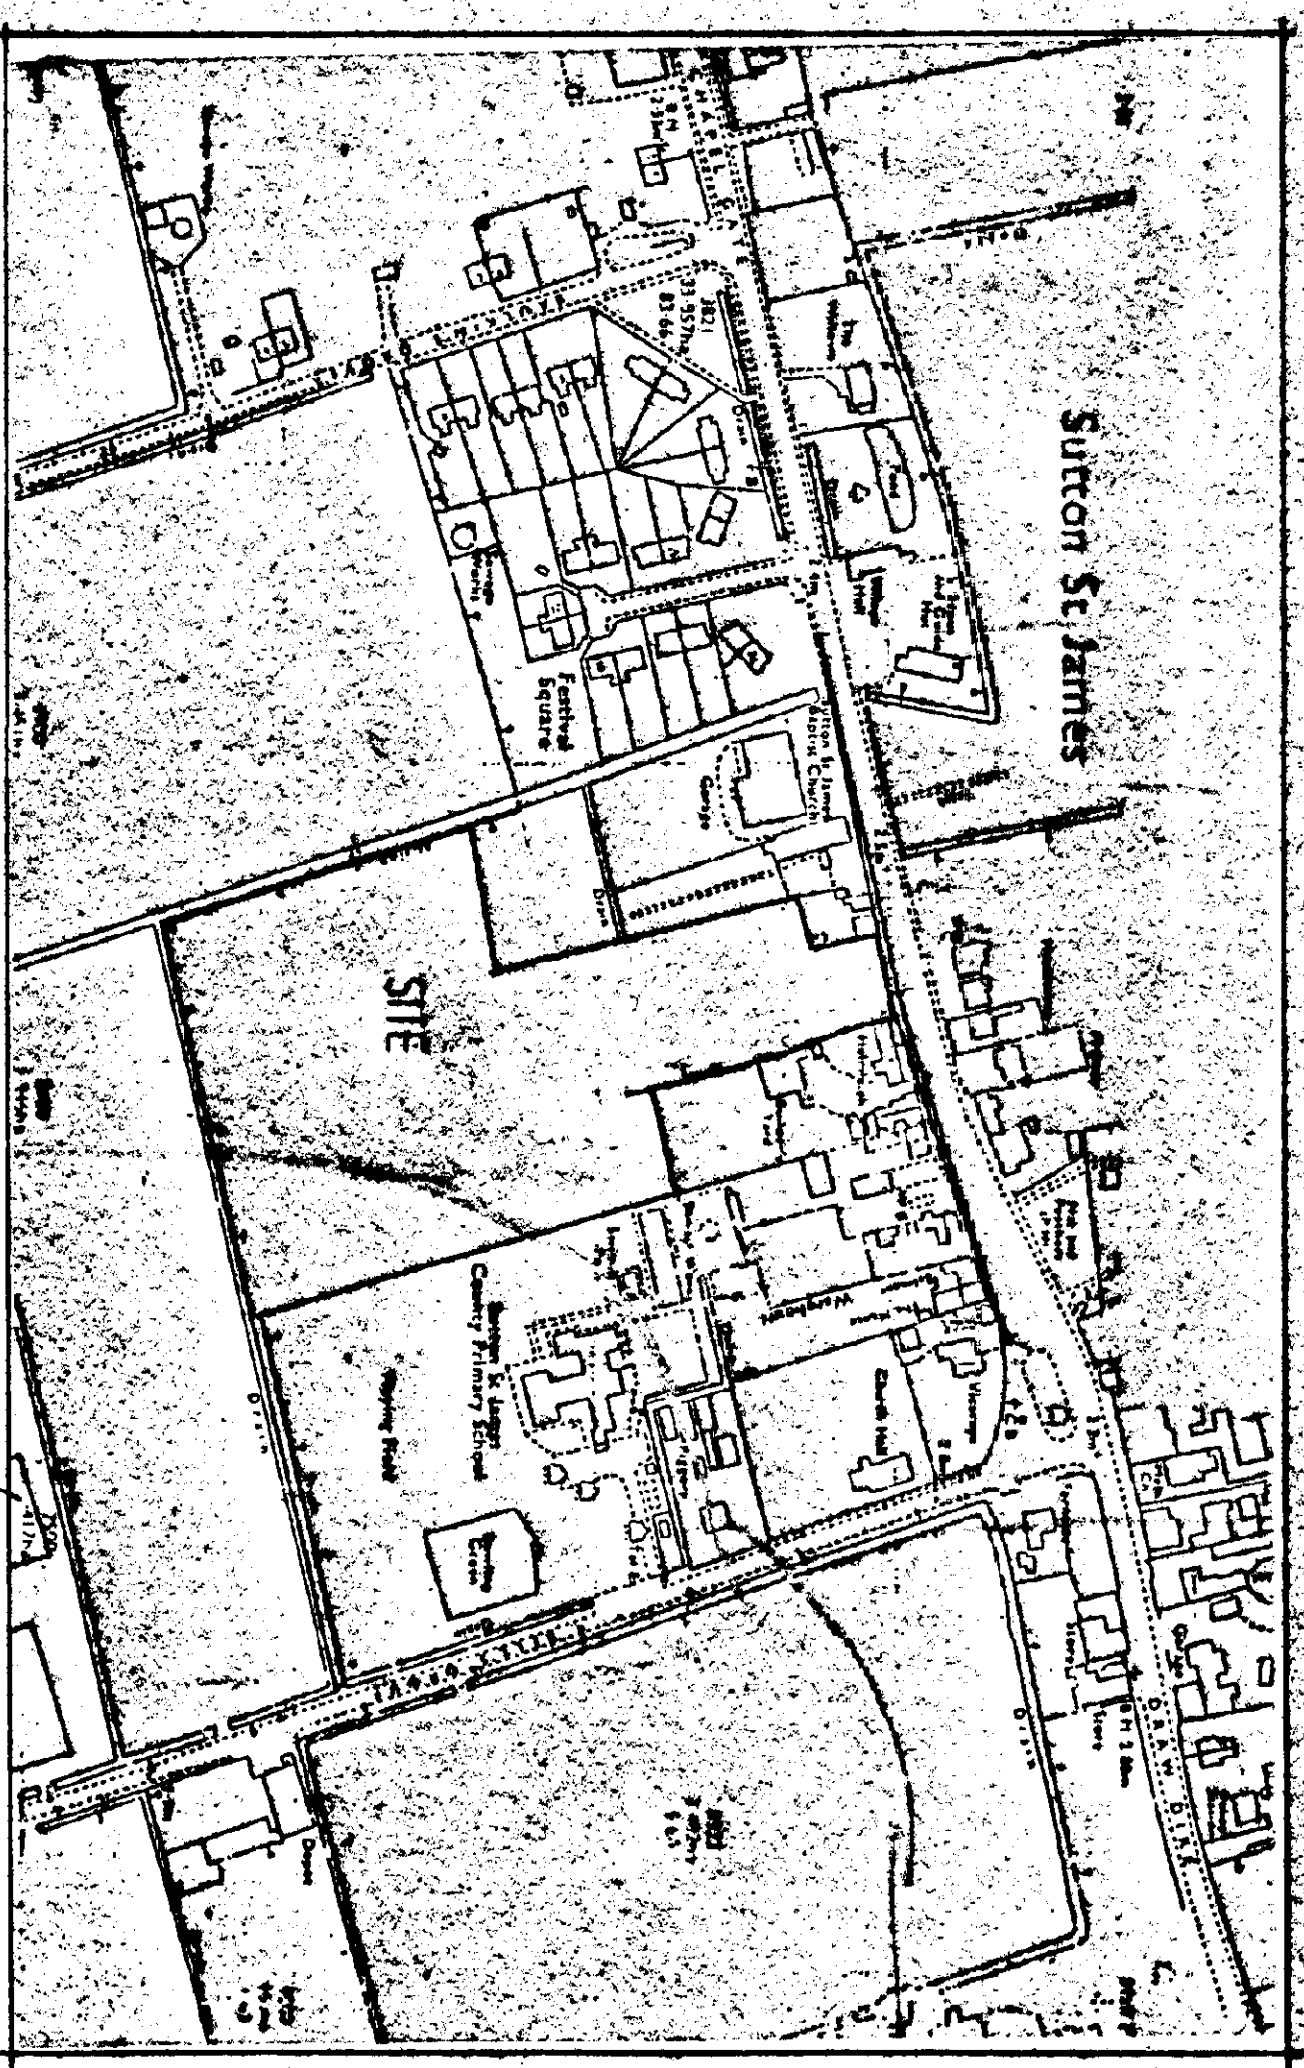


NOISE ATTENUATION MEASURES
A TO B 0.6 METRE HIGH SOIL MOUND WITH 2.4 METRE HIGH
ACOUSTIC FENCE ERECTED BETWEEN TREE PLANTING
C TO D
THE ABOVE RECOMMENDATIONS ARE AS RECOMMENDED BY
ACOUSTIC ASSOCIATES (PETERBOROUGH).

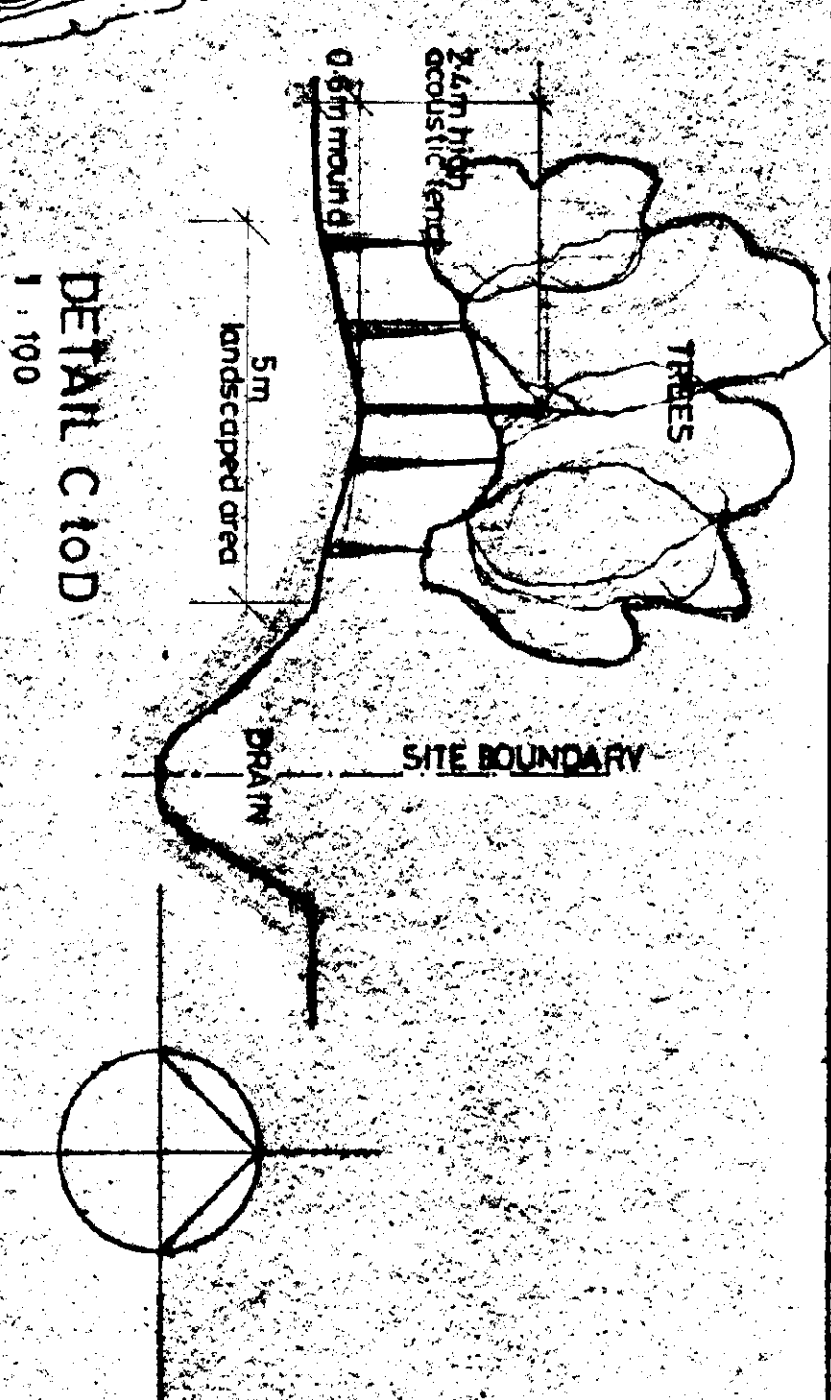


STICK & TILE SCHEDULE	
STICKS - LEC - KEMPSTON RANGE	
POTTERINGHART BLUE MIXTURE	
Plots: 1, 7, 8, 9, 10, 15, 18, 19, 22, 23, 24, 25	
CALDERCOTE MIXTURE	
Plots: 2, 3, 12, 13, 16, 21	
LITTONS WEND	
Plots: 4, 5, 6, 11, 14, 17, 20, 26, 27, 28, 29	
TILES - SAMPOY RANGE	
ROULE PANTILE - RUSTIC	
Plots: 7, 8, 9, 10, 14, 22, 23, 24, 25	
DURLE PANTILE - RED	
Plots: 1, 2, 3, 4, 5, 6, 11, 15, 16, 17, 19, 20, 26, 27, 28, 29	
ROULE PANTILE - BROWN	
Plots: 12, 13, 16, 21	
STICK PLAN	
G. R. MERCHANT	
LENG RANGE, RYO.	
ARCHITECTURAL STRUCTURAL	
& LAND DRAINAGE CONSULTANT	
TEL: HOLBEACH (04508) 880088 490800	
PROJECT: ROYAL BEAUFORT DEVELOPMENT OF CHAPEL GATE SUTTON ST JAMES, SUFFOLK	
CLIENT: KINGS GRANTY HOUSES	
SCALES: 1:500 1:100 1:2500	DATE: AUG 04
REVISIONS: A44444	DRAWING NO: K/507/1


Construction work to be carried out with due regard to the Construction (Design & Management) Regulations 1994 (CDM) and the Health & Safety at Work etc Act 1974 (HSWA Act).

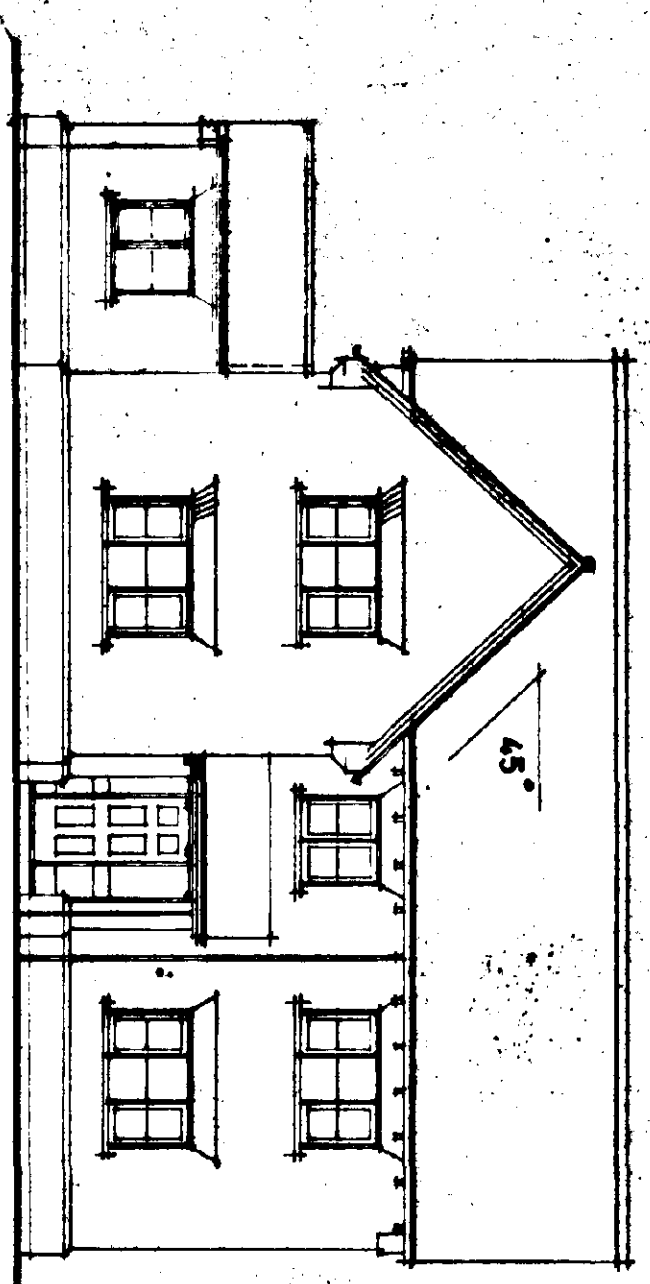


FRONT

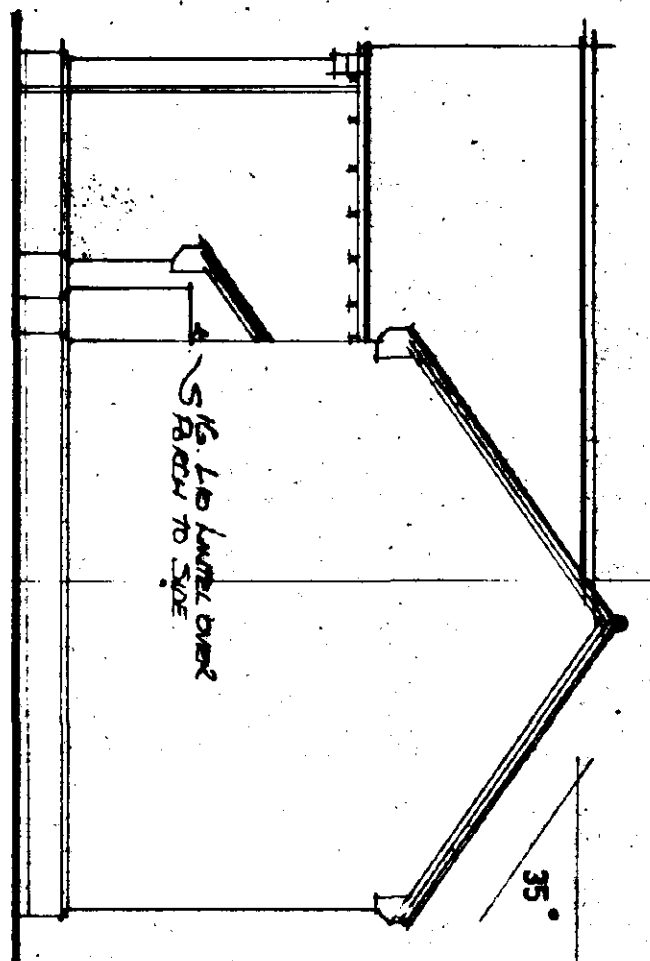


SIDE

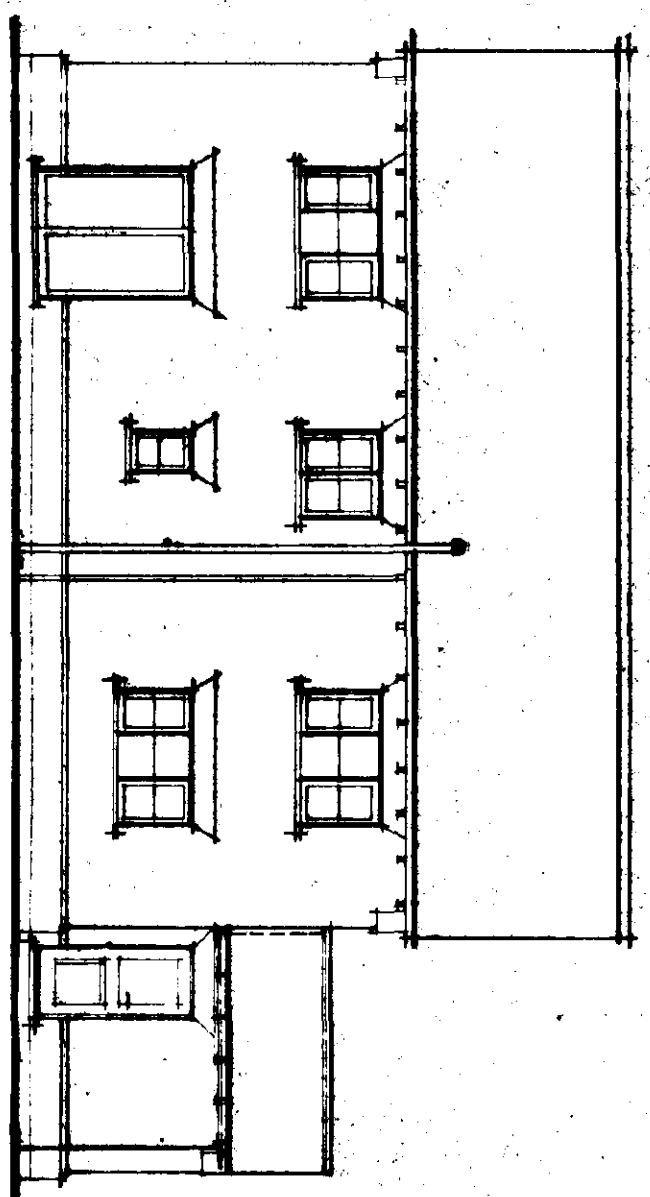


REAR

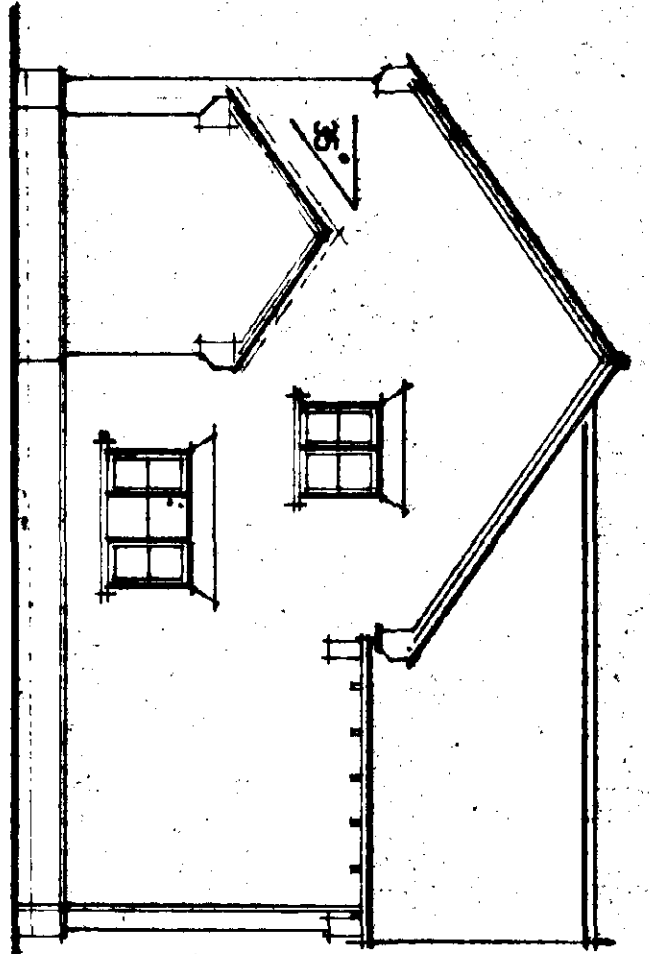

SIDE

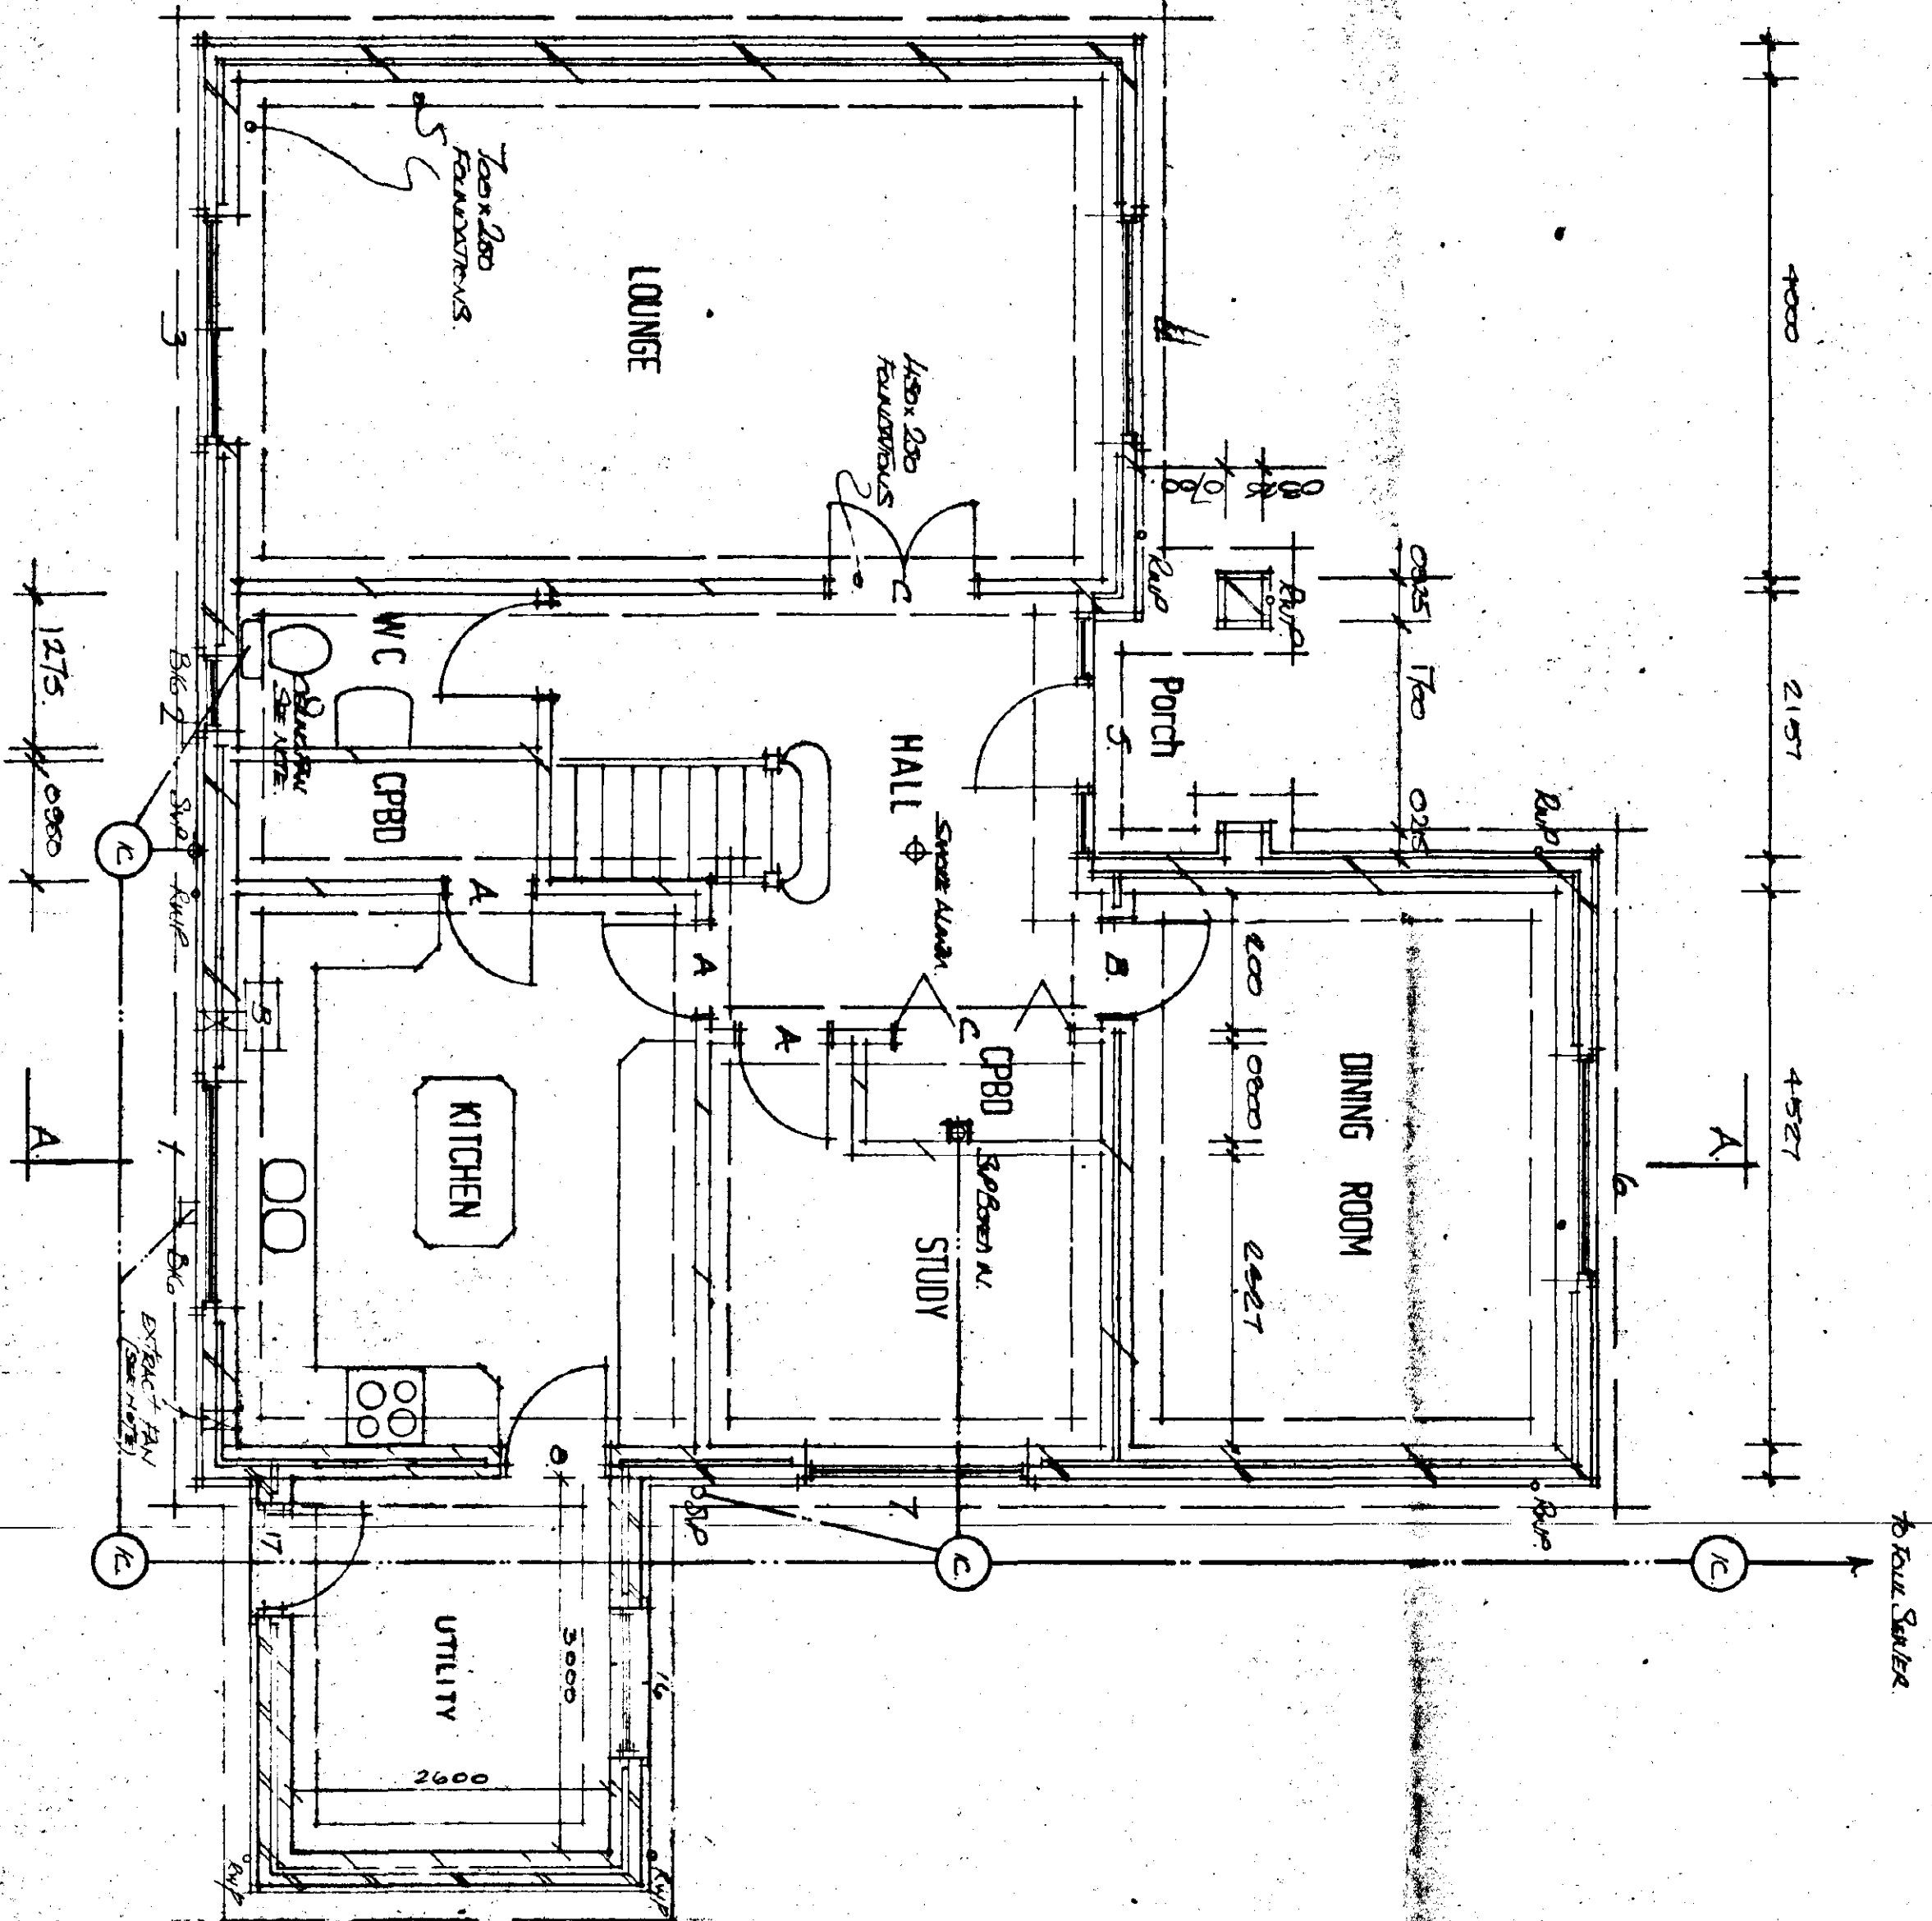


GROUND FLOOR PLAN

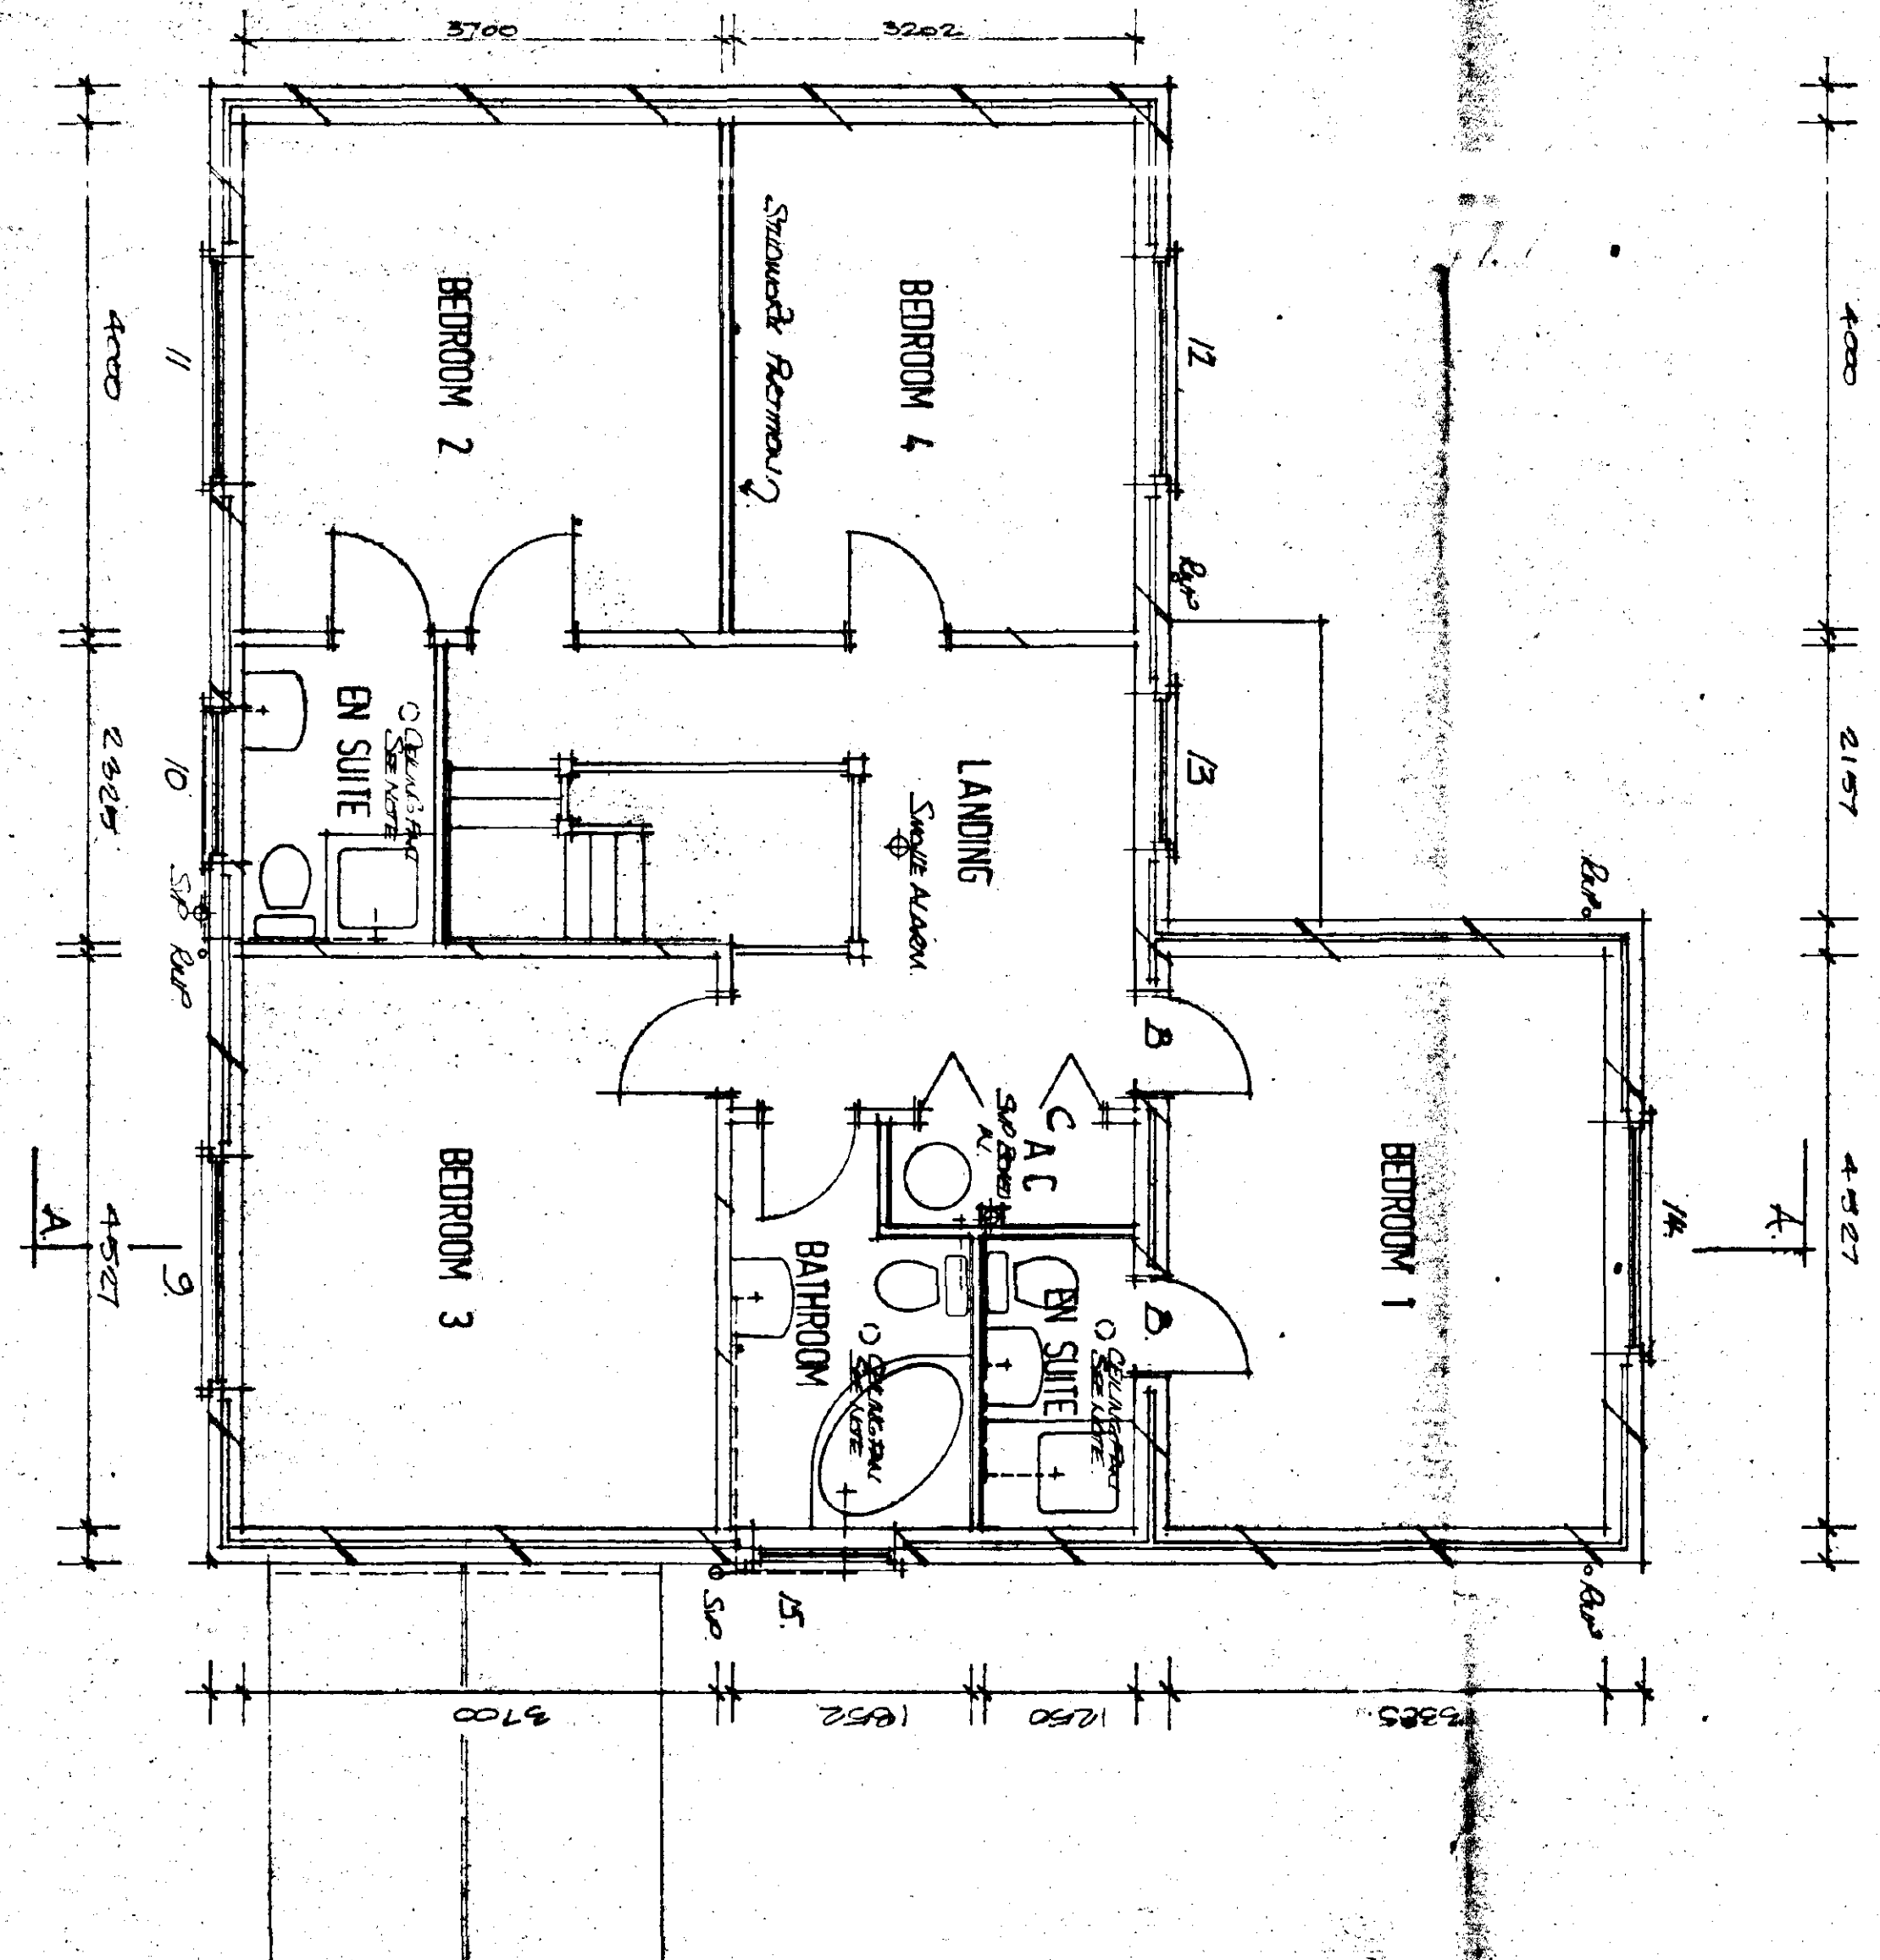

FIRST FLOOR PLAN

DOOR, WINDOW & LINTEL SCHEDULE			
POS	REF	LINTEL	LENGTH
1	H310CC	10 L/L/S	2100
2	H311CC	10 L/L/S	900
3	PAUW18K	10 L/L/S	2100
4	H313CC	10 L/L/S	2100
5	FED 195	10 L/L/S	2230
6	H313CC	10 L/L/S	2100
7	H312CC	10 L/L/S	1200
8	FNS	10 L/L/S	1200
9	H313CC	10 L/L/S	2100
10	H312CC	10 L/L/S	1500
11	H312CC	10 L/L/S	1500
12	H312CC	10 L/L/S	1500
13	H312CC	10 L/L/S	1500
14	H312CC	10 L/L/S	1500
15	H312CC	10 L/L/S	1500
16	H312CC	10 L/L/S	1500
17	H312CC	10 L/L/S	1500

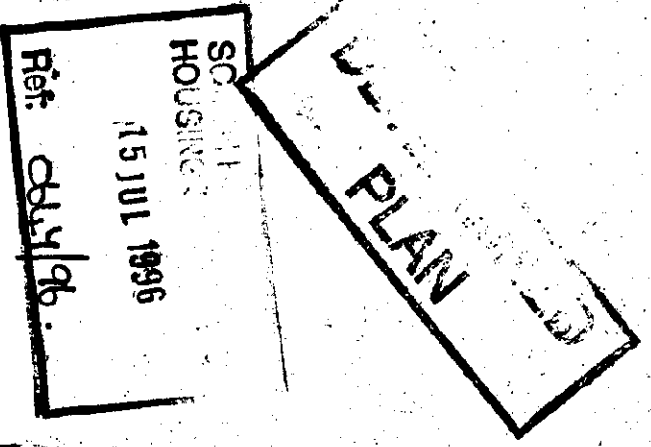

A 1/17/96, App. 1/17/96, Rev. 1/17/96

G. R. MERCHANT

LENG AMCE, FWO,
ARCHITECTURAL, STRUCTURAL,
& LAND DRAINAGE CONSULTANT
TEL: HOLEACH (0408) 550000, 550000

PROJECT:
PROPOSED RESIDENTIAL
DEVELOPMENT OFF
CIVIL ENGINEERING
STATION ST JAMES
STATION

CLIENT:
KUPS QUALITY HOMES

SCALES:
1:50 1:100

DATE:
15 JUL 1996

DRAWING No:
K/150/05A

REVISIONS:
A