
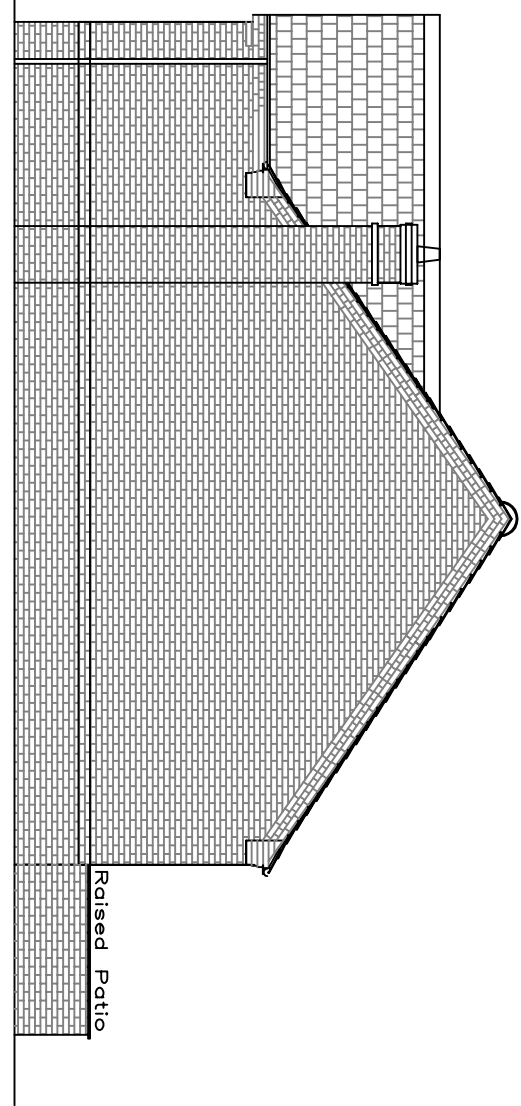
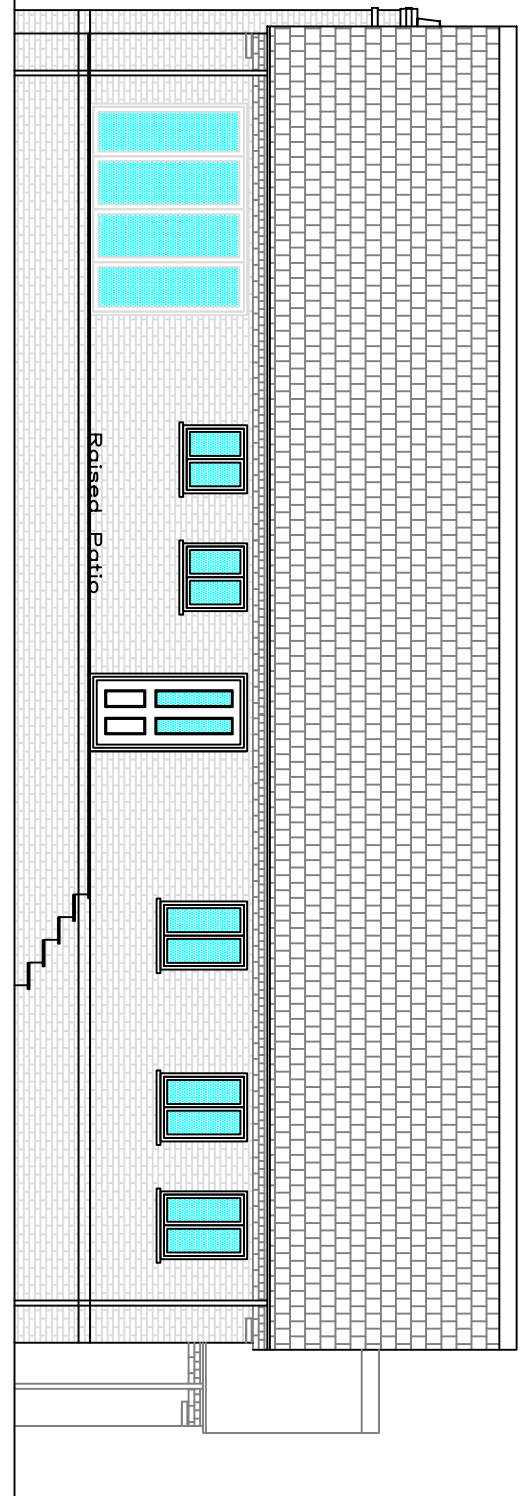
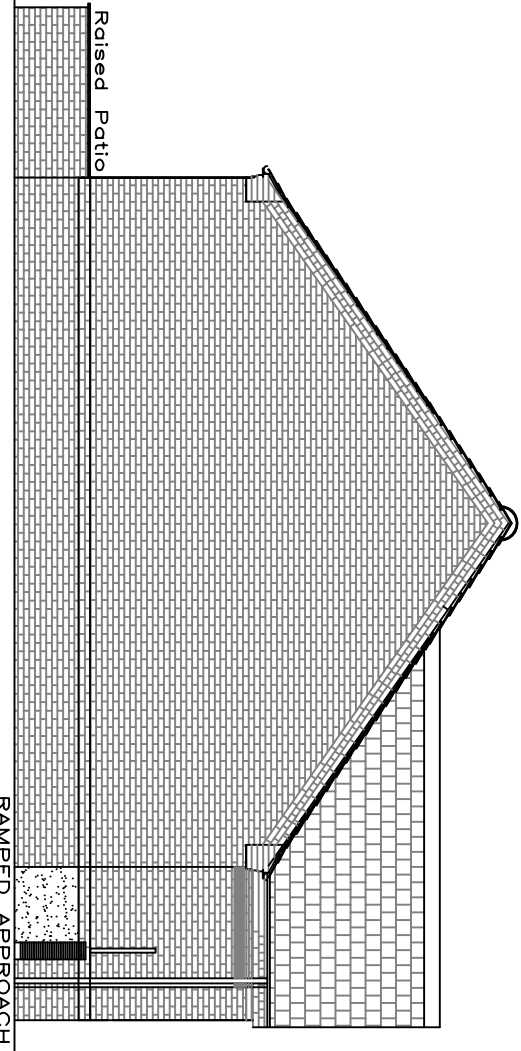





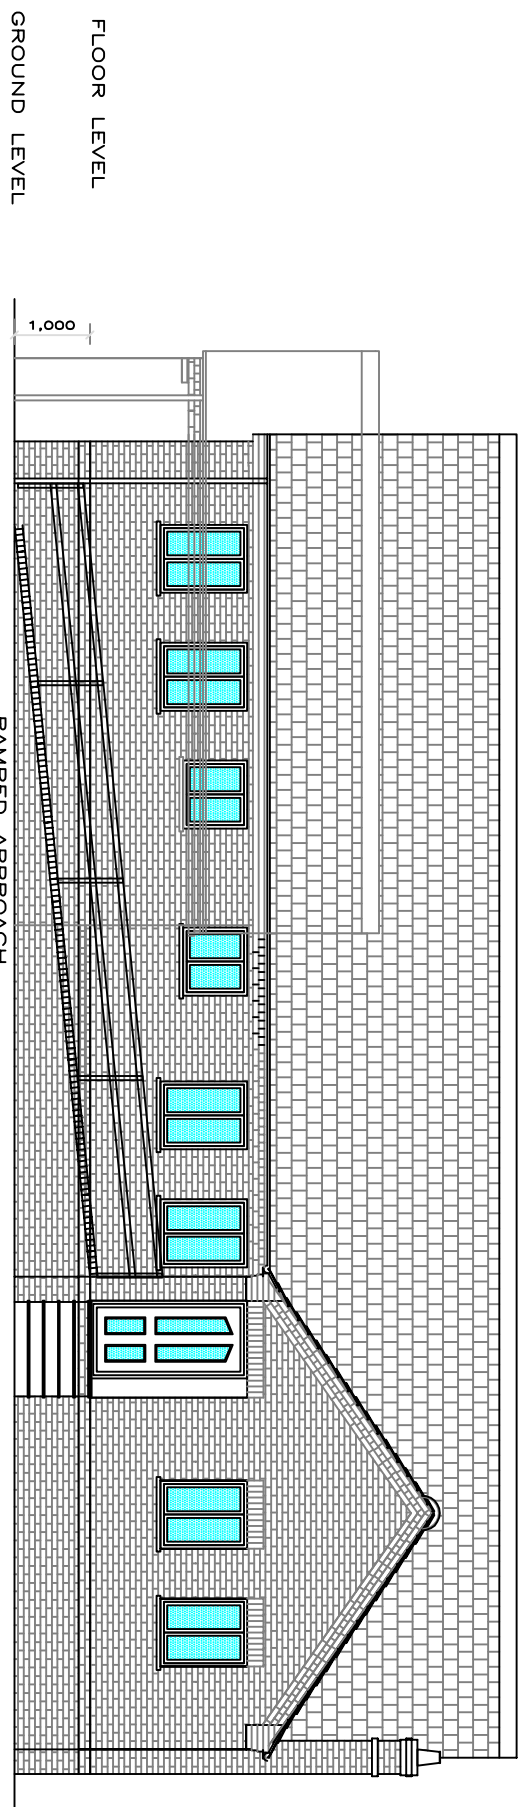


Side Elevation "West"

Rear Elevation "North"

Side Elevation "East"

Front Elevation "South"
FACING BRICKS HOSKINS FLEMISH ANTIQUE
ROOF TILES MARLEY MODERN GREY CONCRETE INTERLOCKING
CREAM UPVC WINDOWS

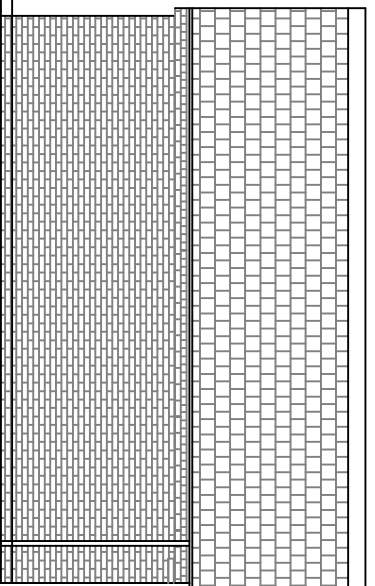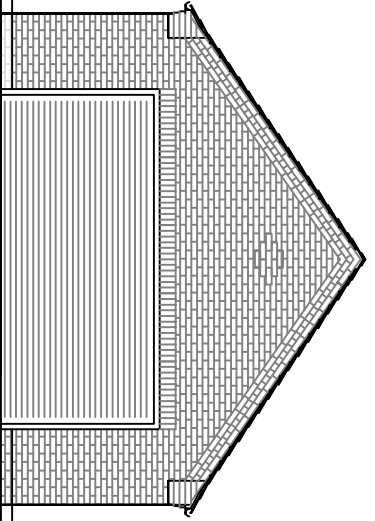
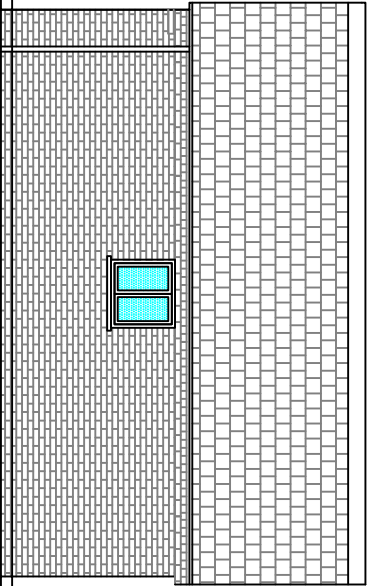
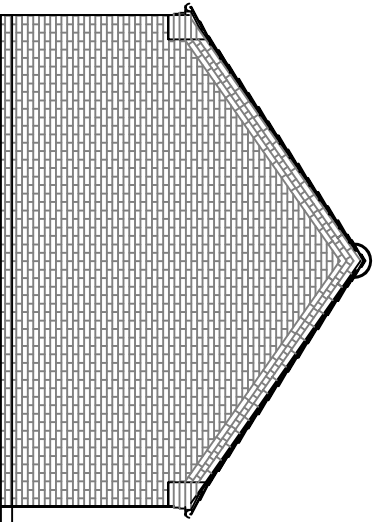


Garage Side "West"

Front "South"

Side "East"


Rear "North"

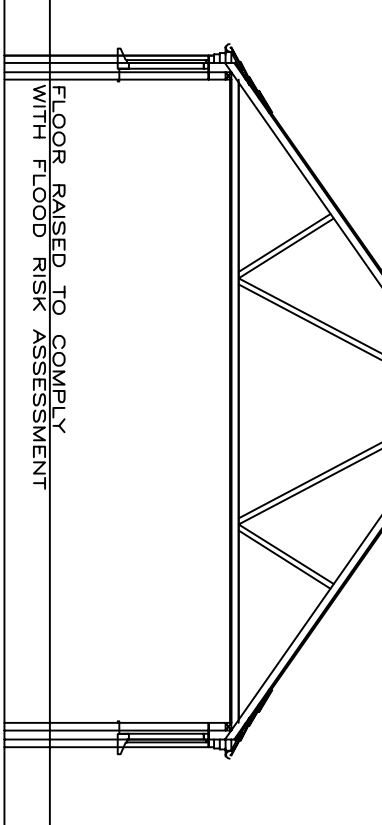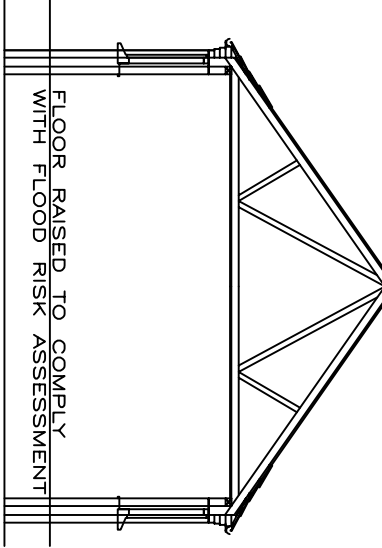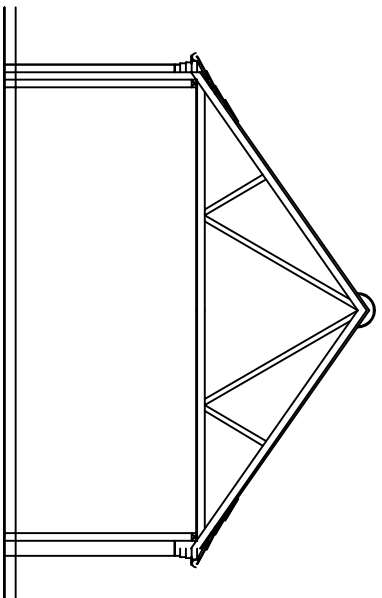

Garage Section


Front projection Section

Bungalow Main Section

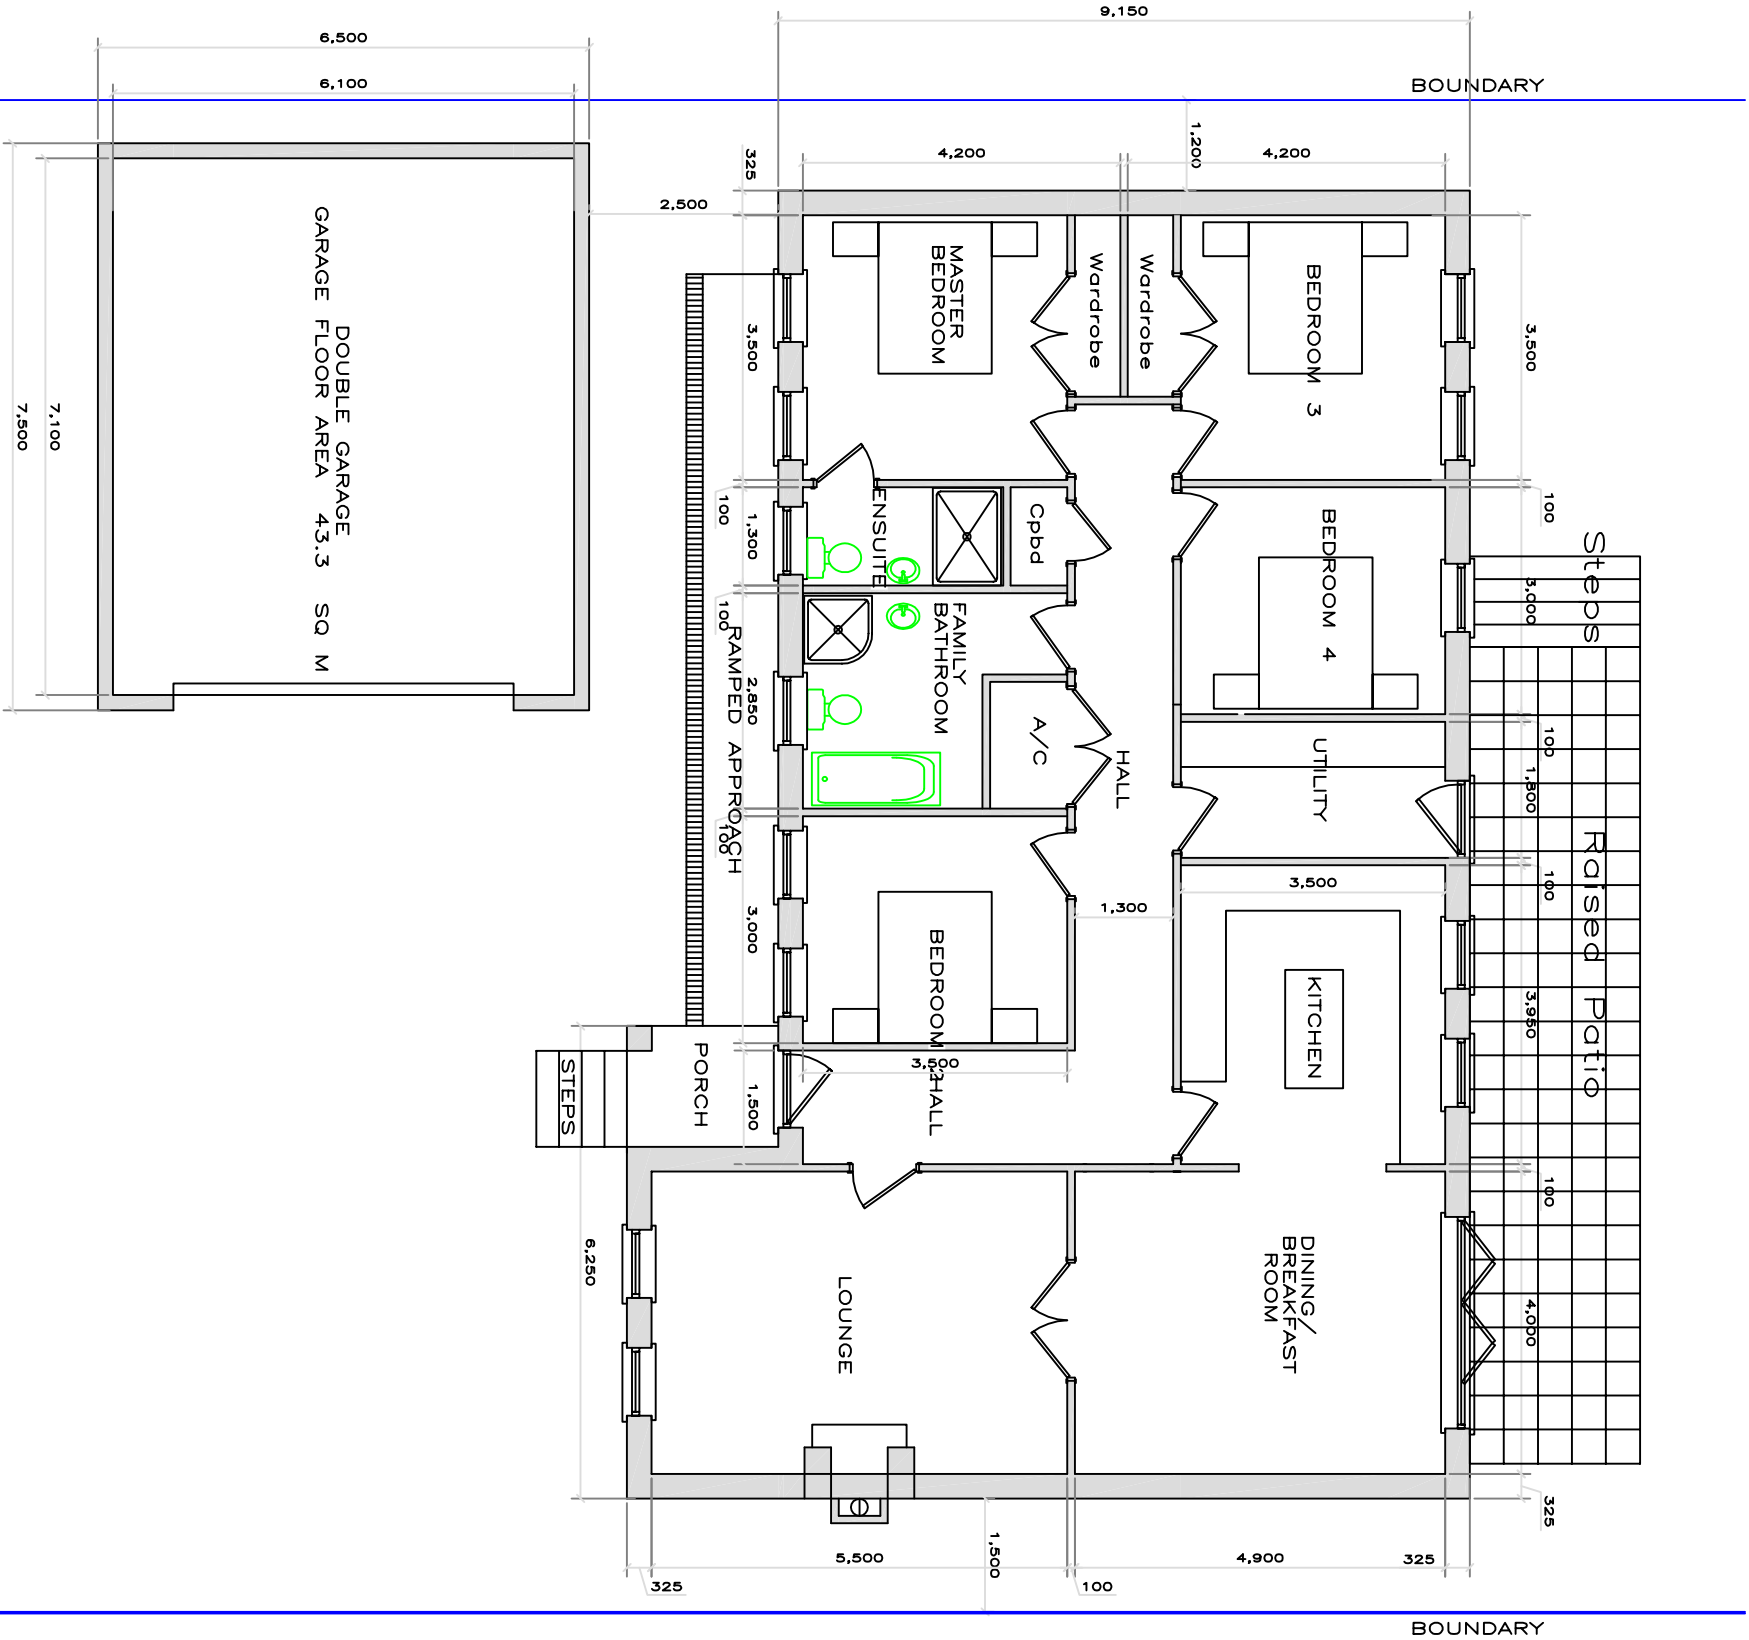


FLOOR PLAN

BUNGALOW PLOT 4


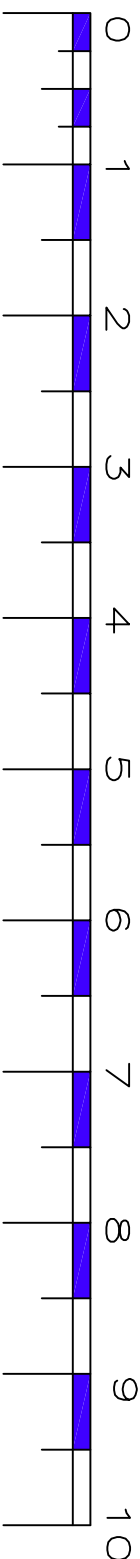


Block Plan 1:200
PLOT No 4

PLOT 4

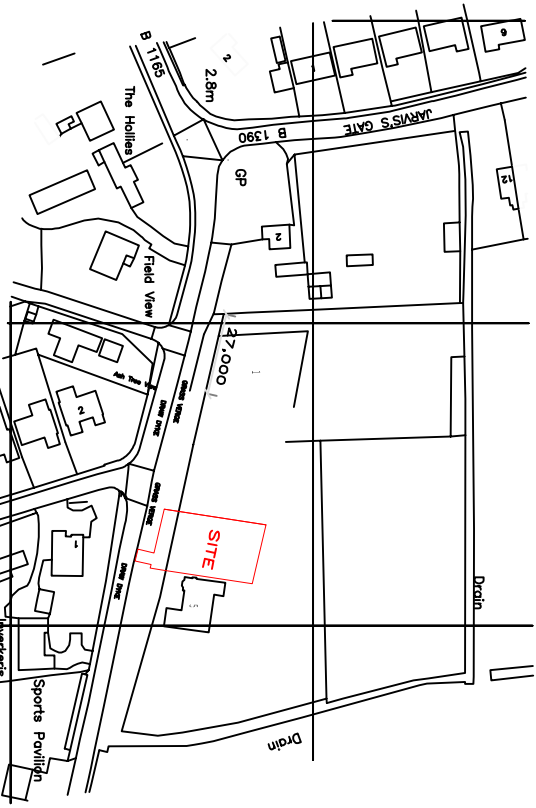

Location Plan 1:1250

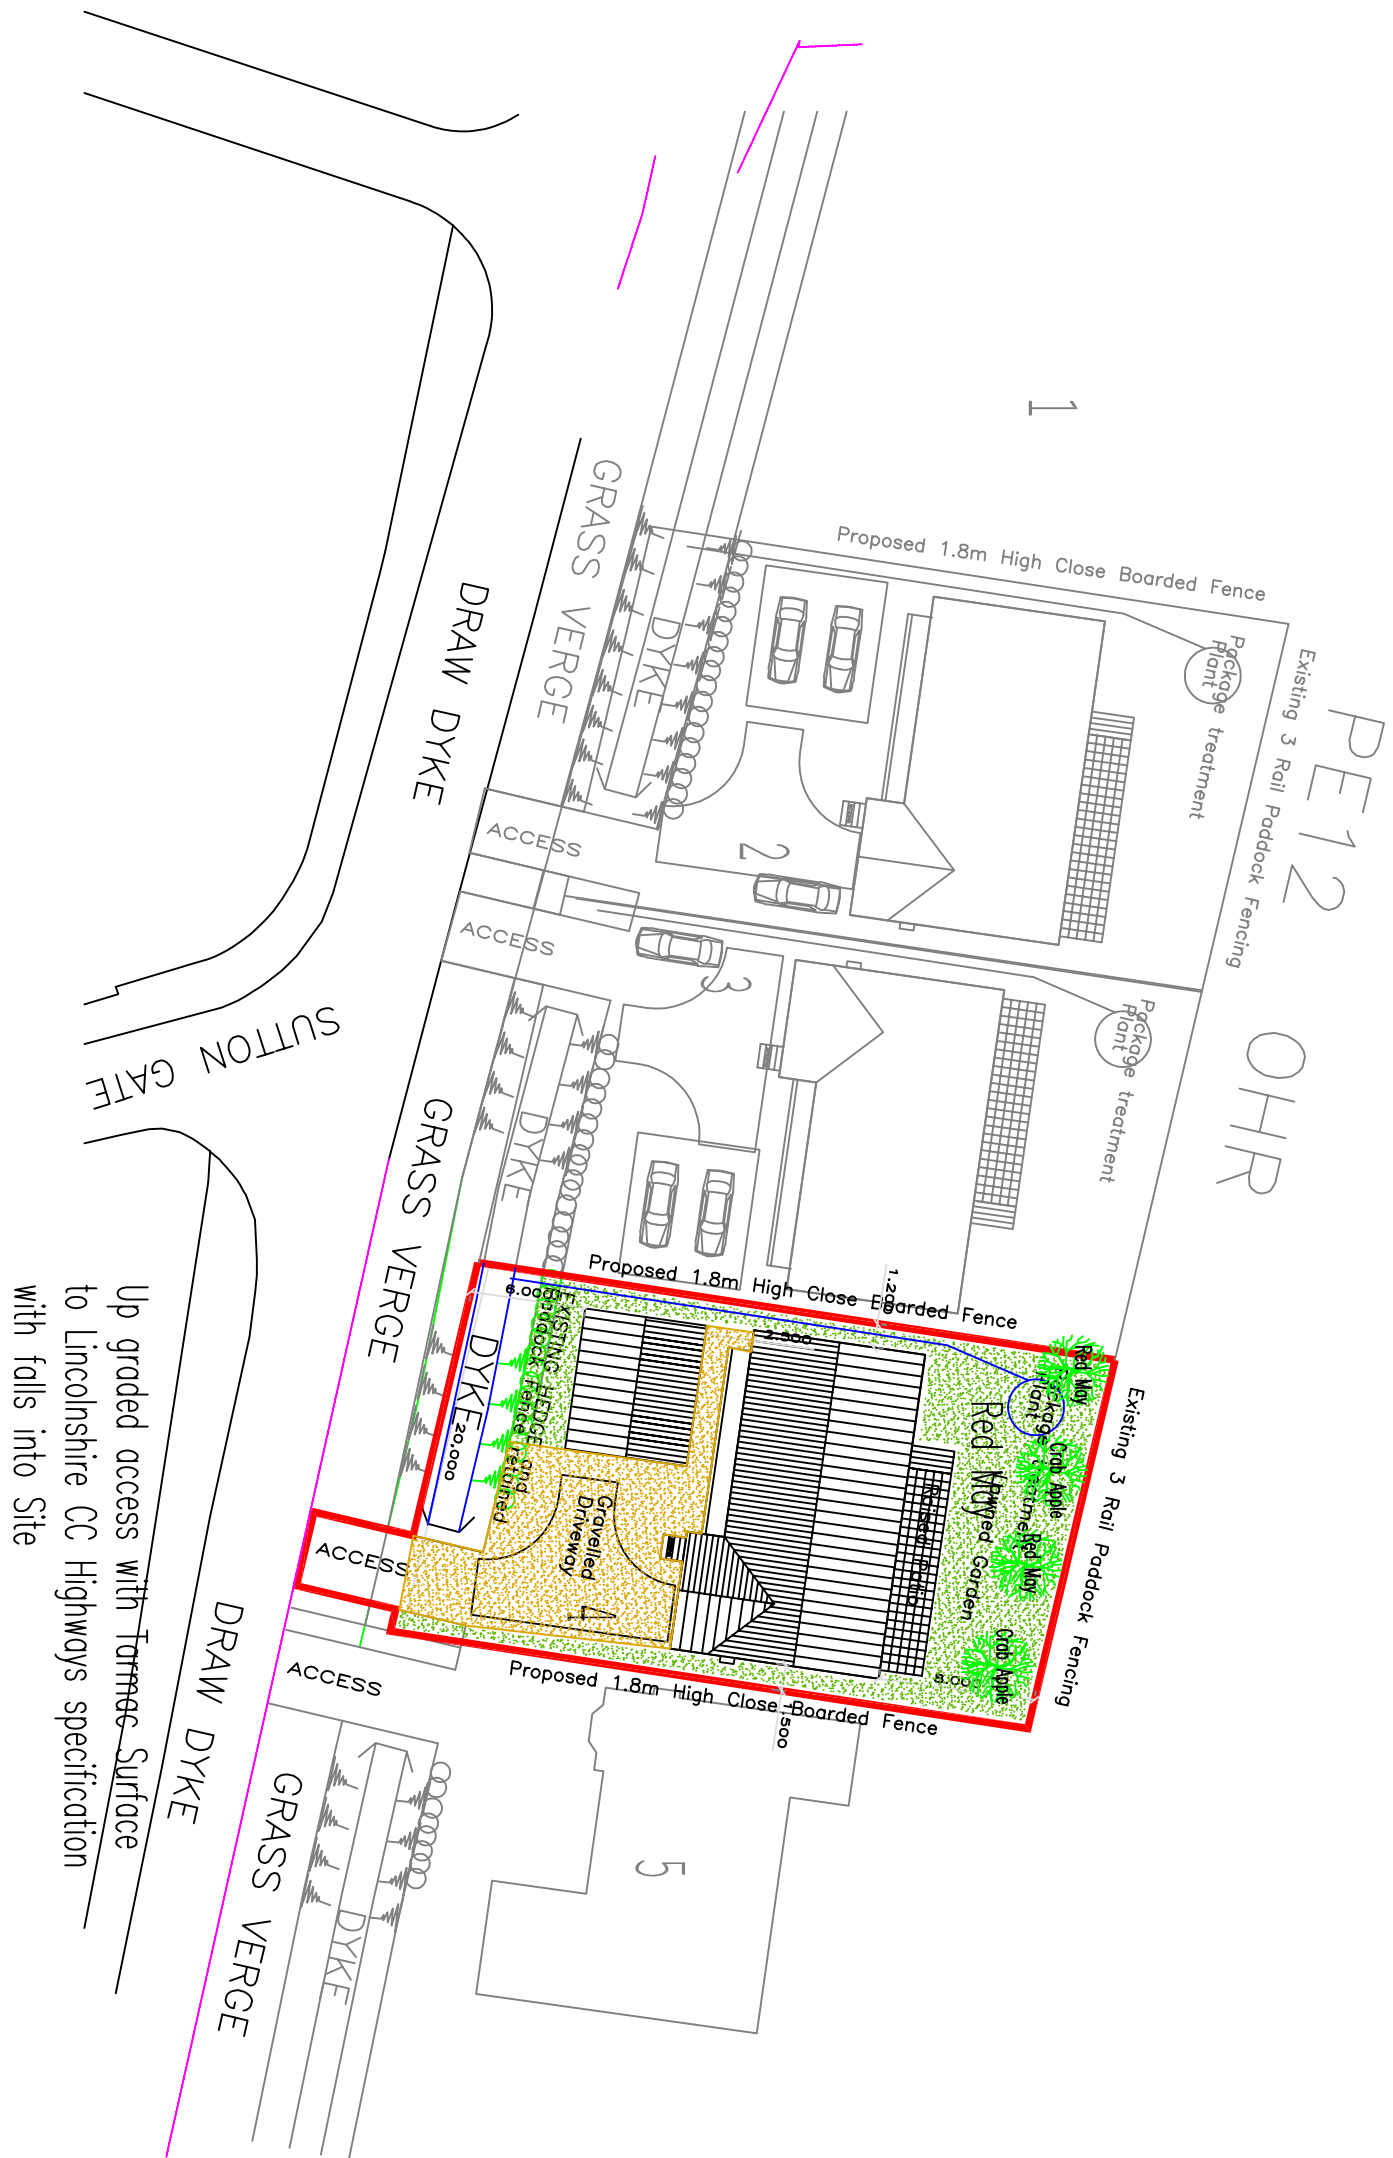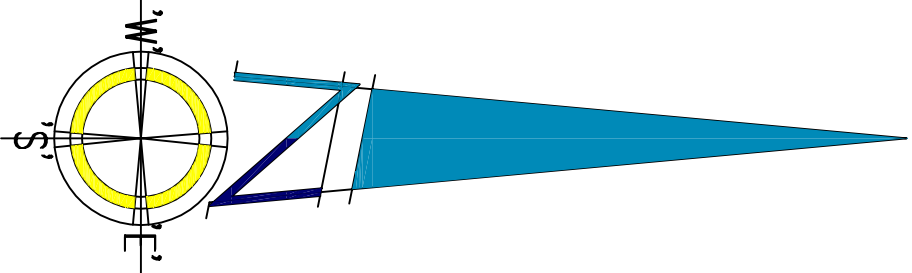

Main Tree species
Red May
Cob Apple
Planted at half standard
Underplanted with Berberis
Cottonaster and Pyracantha
All Species planted in combination
Ground to be broken in depth with
a chisel plough or similar
and bed prepared
All trees to be planted in the first
appropriate season following the
occupation of the dwellings and
there-after maintained
Any diseased or dead items to be
replaced at the appropriate time.

Web site www.davidbrokensideservices.co.uk			
DBDS			
DAVID BROKEN SIDES SERVICES ARCHITECTURAL TECHNICIAN			
CONCEPT 2000			
DESIGN AND DEVELOPMENT			
ESTABLISHED 1975			
E-mail: david@dbds.co.uk			
Client J M GONZALEZ			
Drawing No: 206491 GA PLANS AND ELEVATIONS PLOT 4			
Project: PROPOSED BUNGALOW WITH DET GARAGES			
Site: BUILDING LAND AT DRAW DYKE			
Proposed: P12 OHR			
Plan Scale: 1:100			
Date: 30/01/19			
Revision No: -			
DO NOT SCALE FROM THIS DRAWING - All dimensions to be verified on site - The drawing is for information only and is not to be used for construction purposes without the prior approval of the client. The client is responsible for any construction works undertaken prior to approval of the approved plans are issued - Any alterations to details or specifications may invalidate the approval and incur significant additional costs.			