
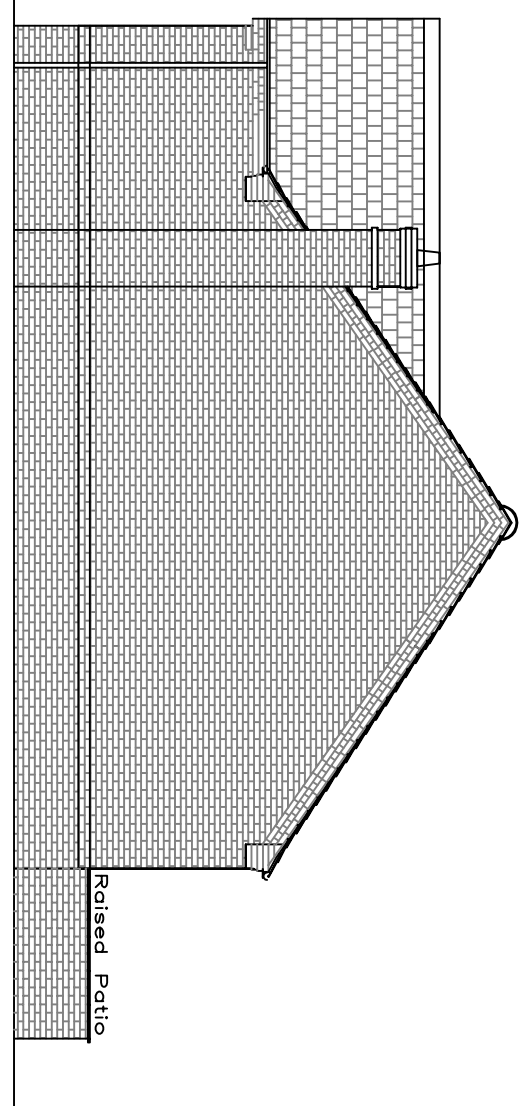
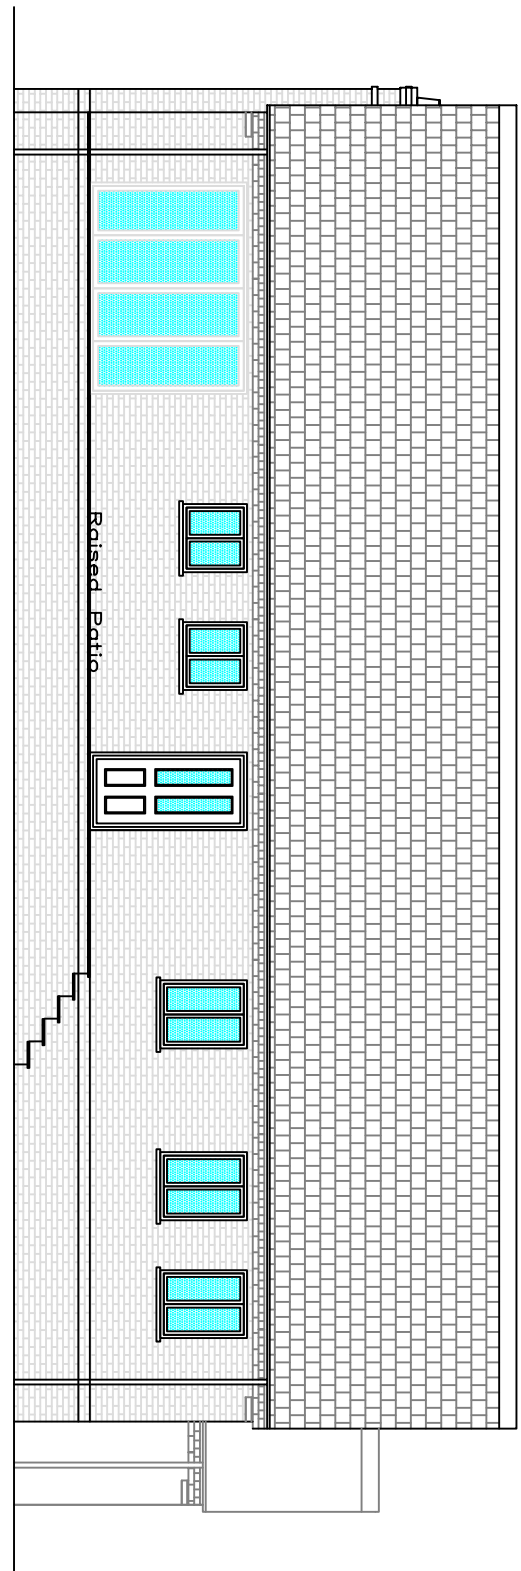
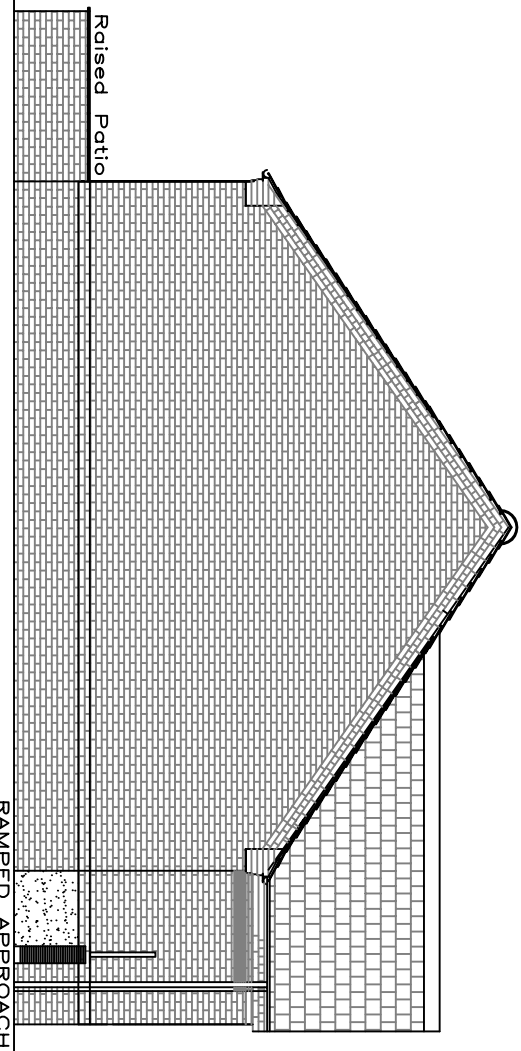
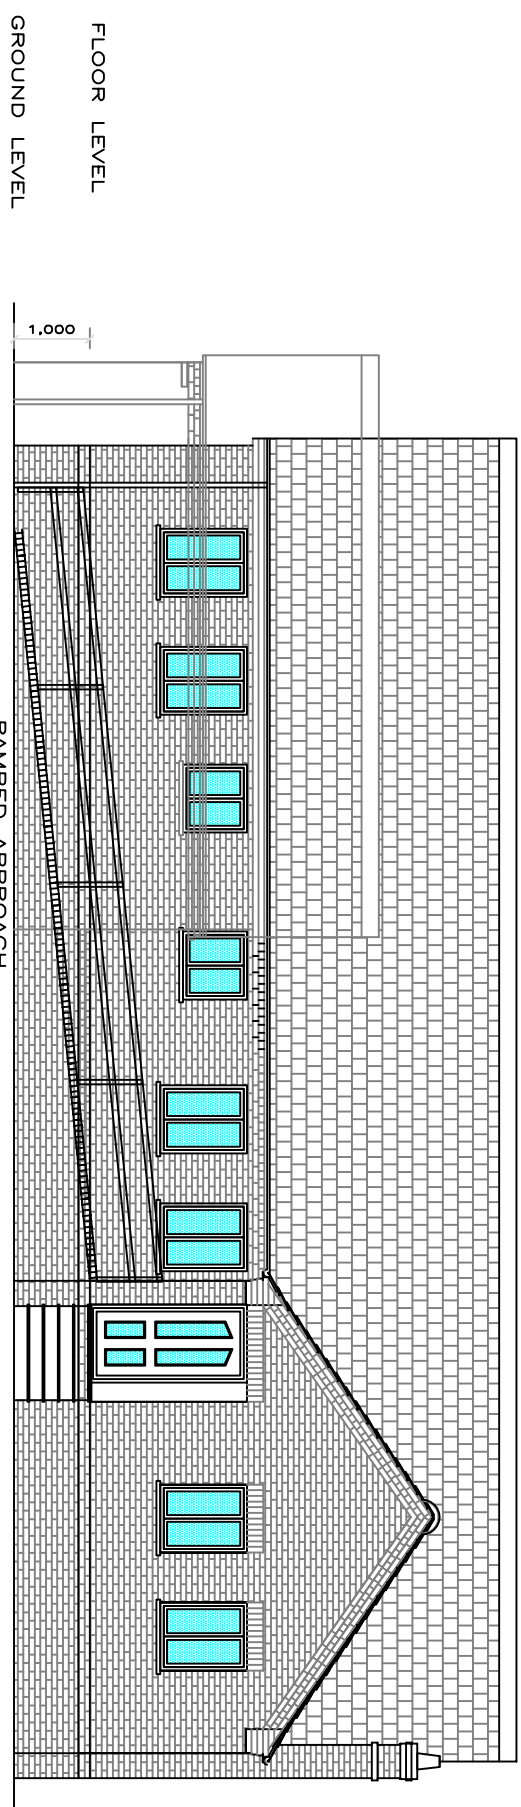


Garage Side "West" Front "South" Side "East" Rear "North"

Garage Section Front prejection Section Bungalow Main Section


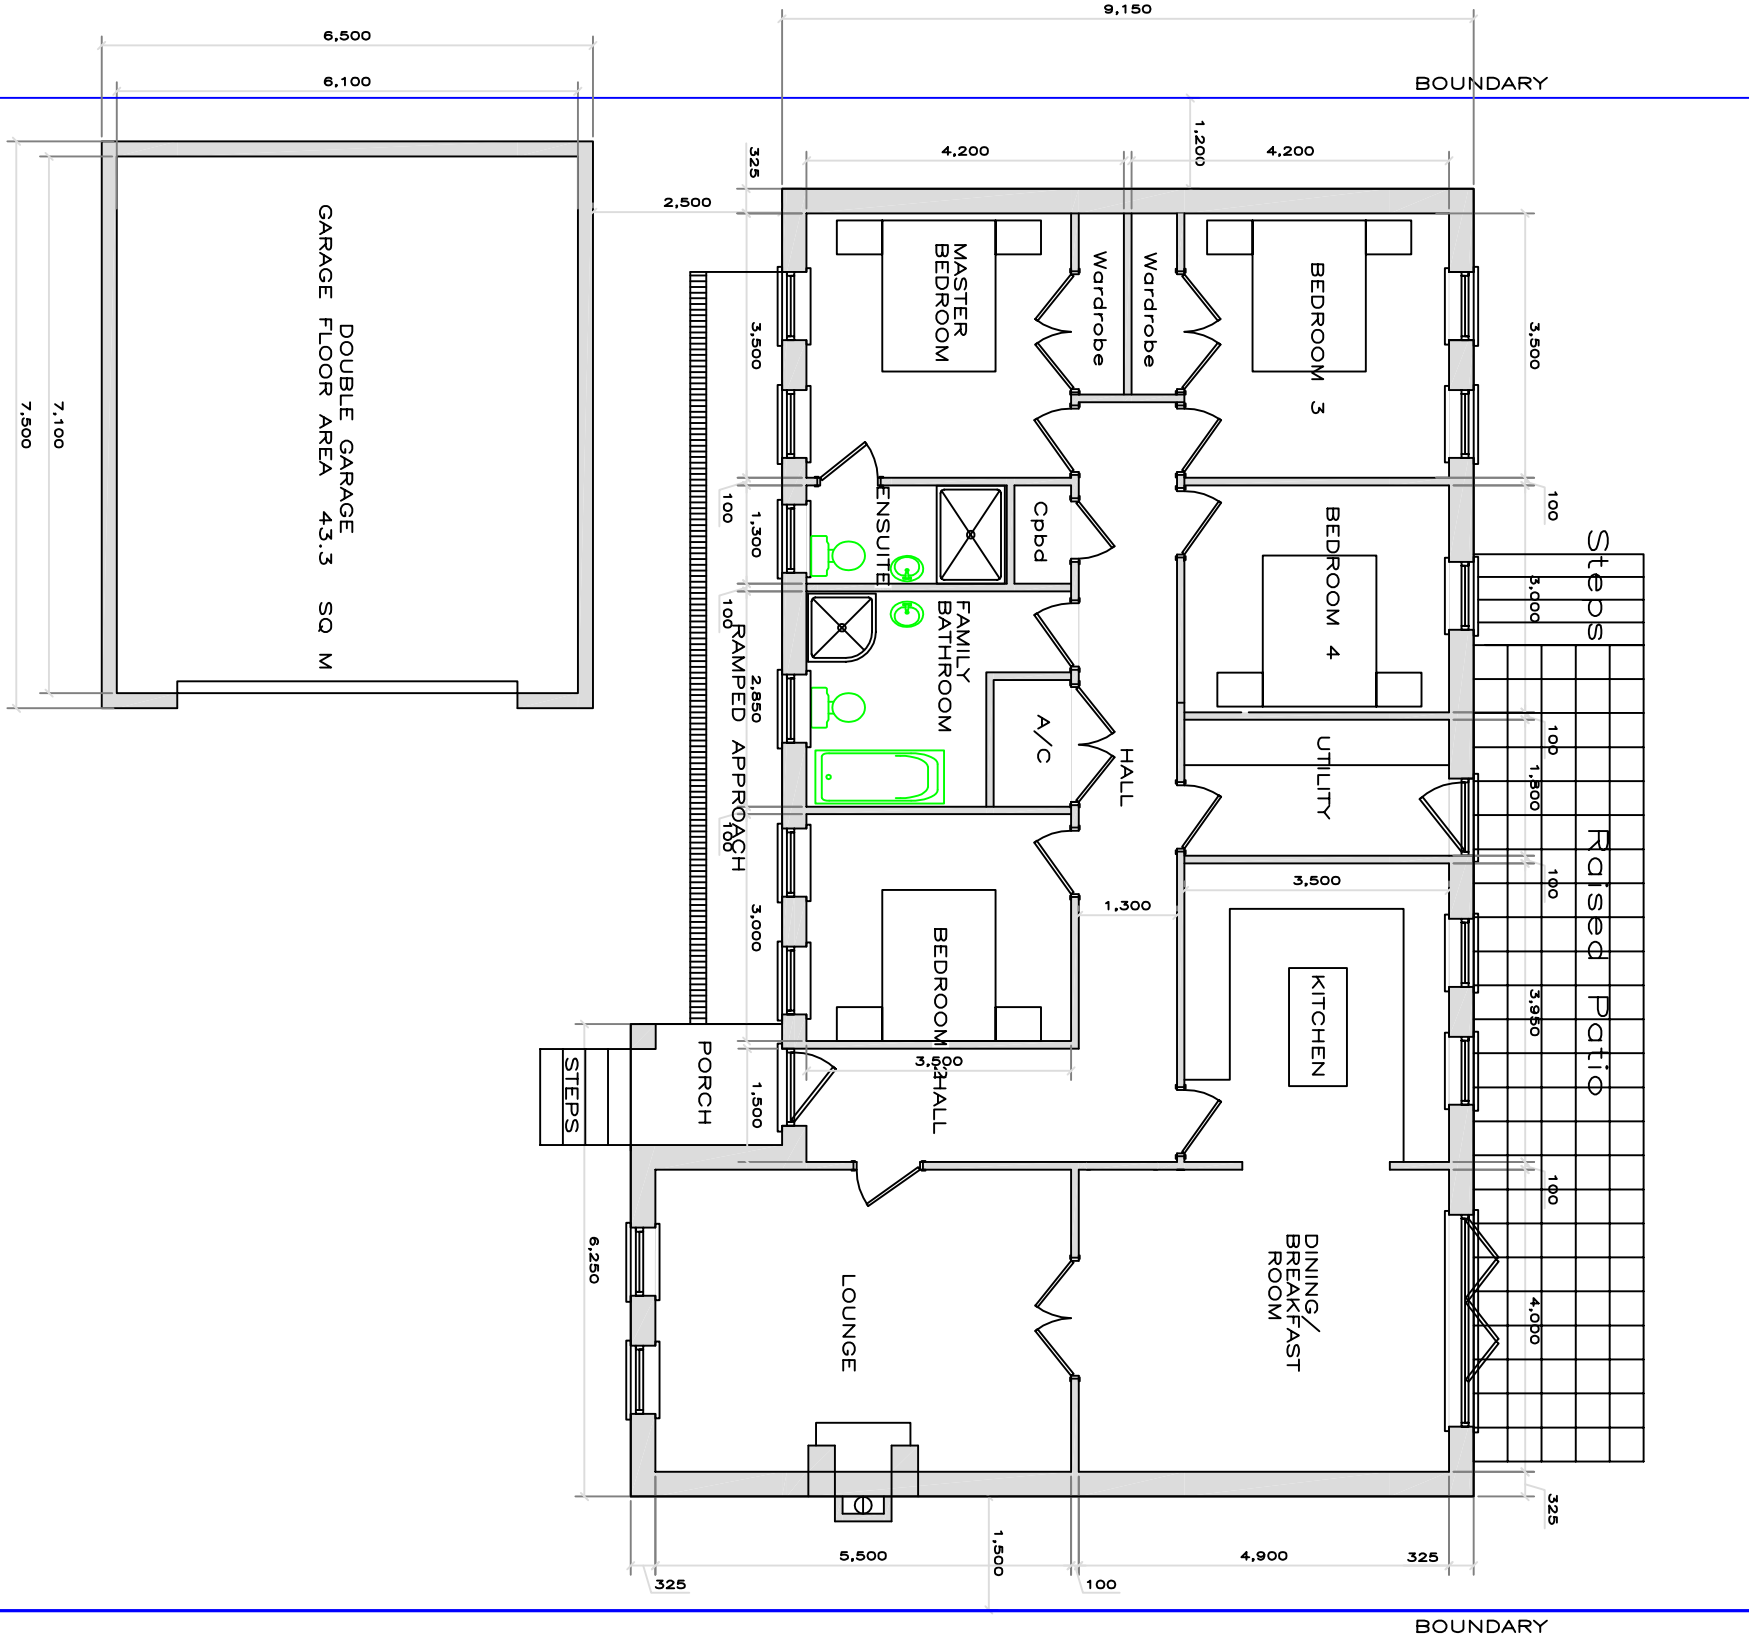


Main Tree species
Red May
Crab Apple
Planted at half standard
Underplanted with Berberis
Cotoneaster and Pyracantha
All Species planted in combination
Ground to be broken in depth with
a chisel plough or similar
and fertilised before planting
All trees to be planted in the first
appropriate season following the
occupation of the Dwellings and
there-after maintained
Any diseased or dead items to be
replaced at the appropriate time.

FACING BRICKS HOSKINS FLEMISH ANTIQUE
ROOF TILES WARLEY MODERN GREY CONCRETE INTERLOCKING
CREAM UPVC WINDOWS




Location Plan 1:1250

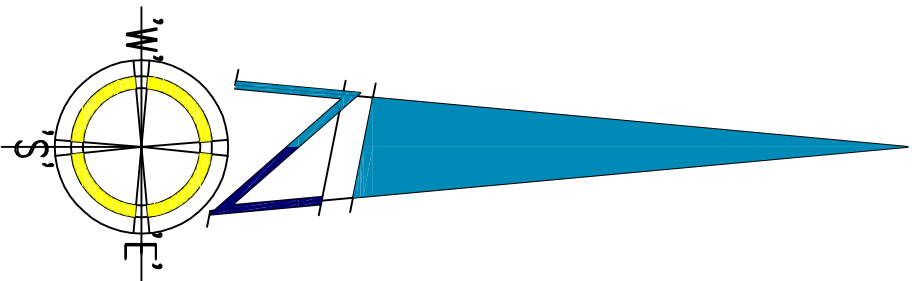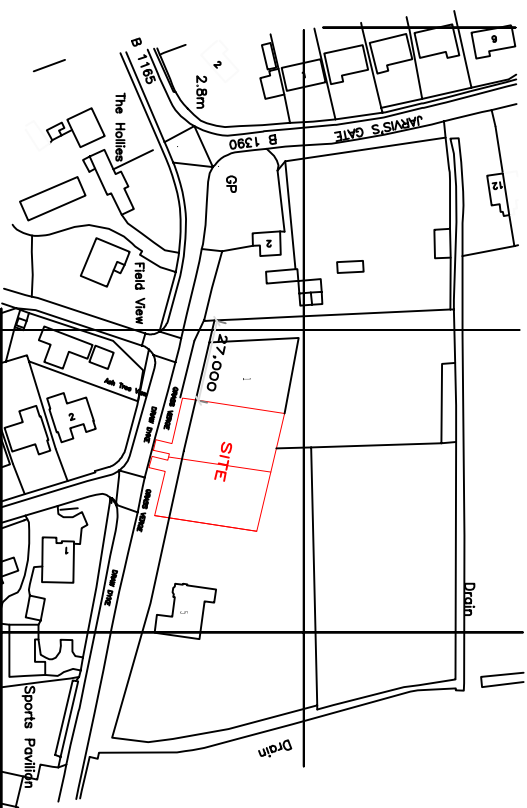

FLOOR PLAN
BUNGALOW PLOT 2

Block Plan 1:200
Building Plots 2&3

PLOT 2

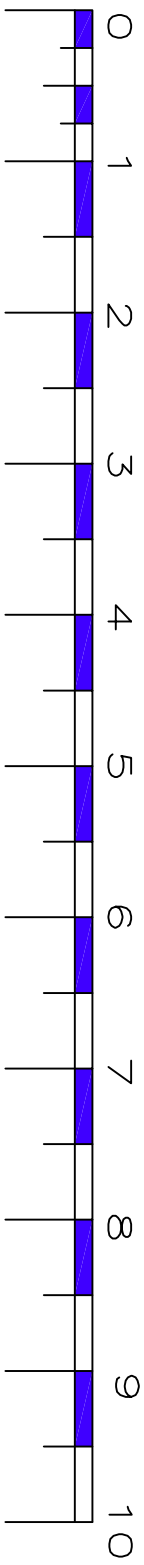

DBDS
Web site www.davidbrookerdesignservices.co.uk

Client	J M GONZALEZ	Architectural Technician	DAVID BROOKER DESIGN SERVICES
Drawing No.	2006P2 CA PLANS AND ELEVATIONS PLOT 2	Concept 2000	ALDEN LODGE STATION ROAD
Project	2 No PROPOSED BUNGALOWS WITH DET GARAGES	Design and Development	WIMBORNE CAMBS PE14 7JY
Site	PLOTS 2 AND 3 OFF DRAW DYKE	Established 1975	WIMBORNE CAMBS PE14 7JY
Drawn	PE12 OHR	Drawn	DB
Print Scale	1:100	Date	30/01/19

DAVID BROOKER DESIGN SERVICES - All dimensions to be worked as set - The drawing is for information only and is not to be used for construction without the prior approval of the Local Planning Authority. Any alterations to details or specifications may invalidate the report and incur significant additional costs.