



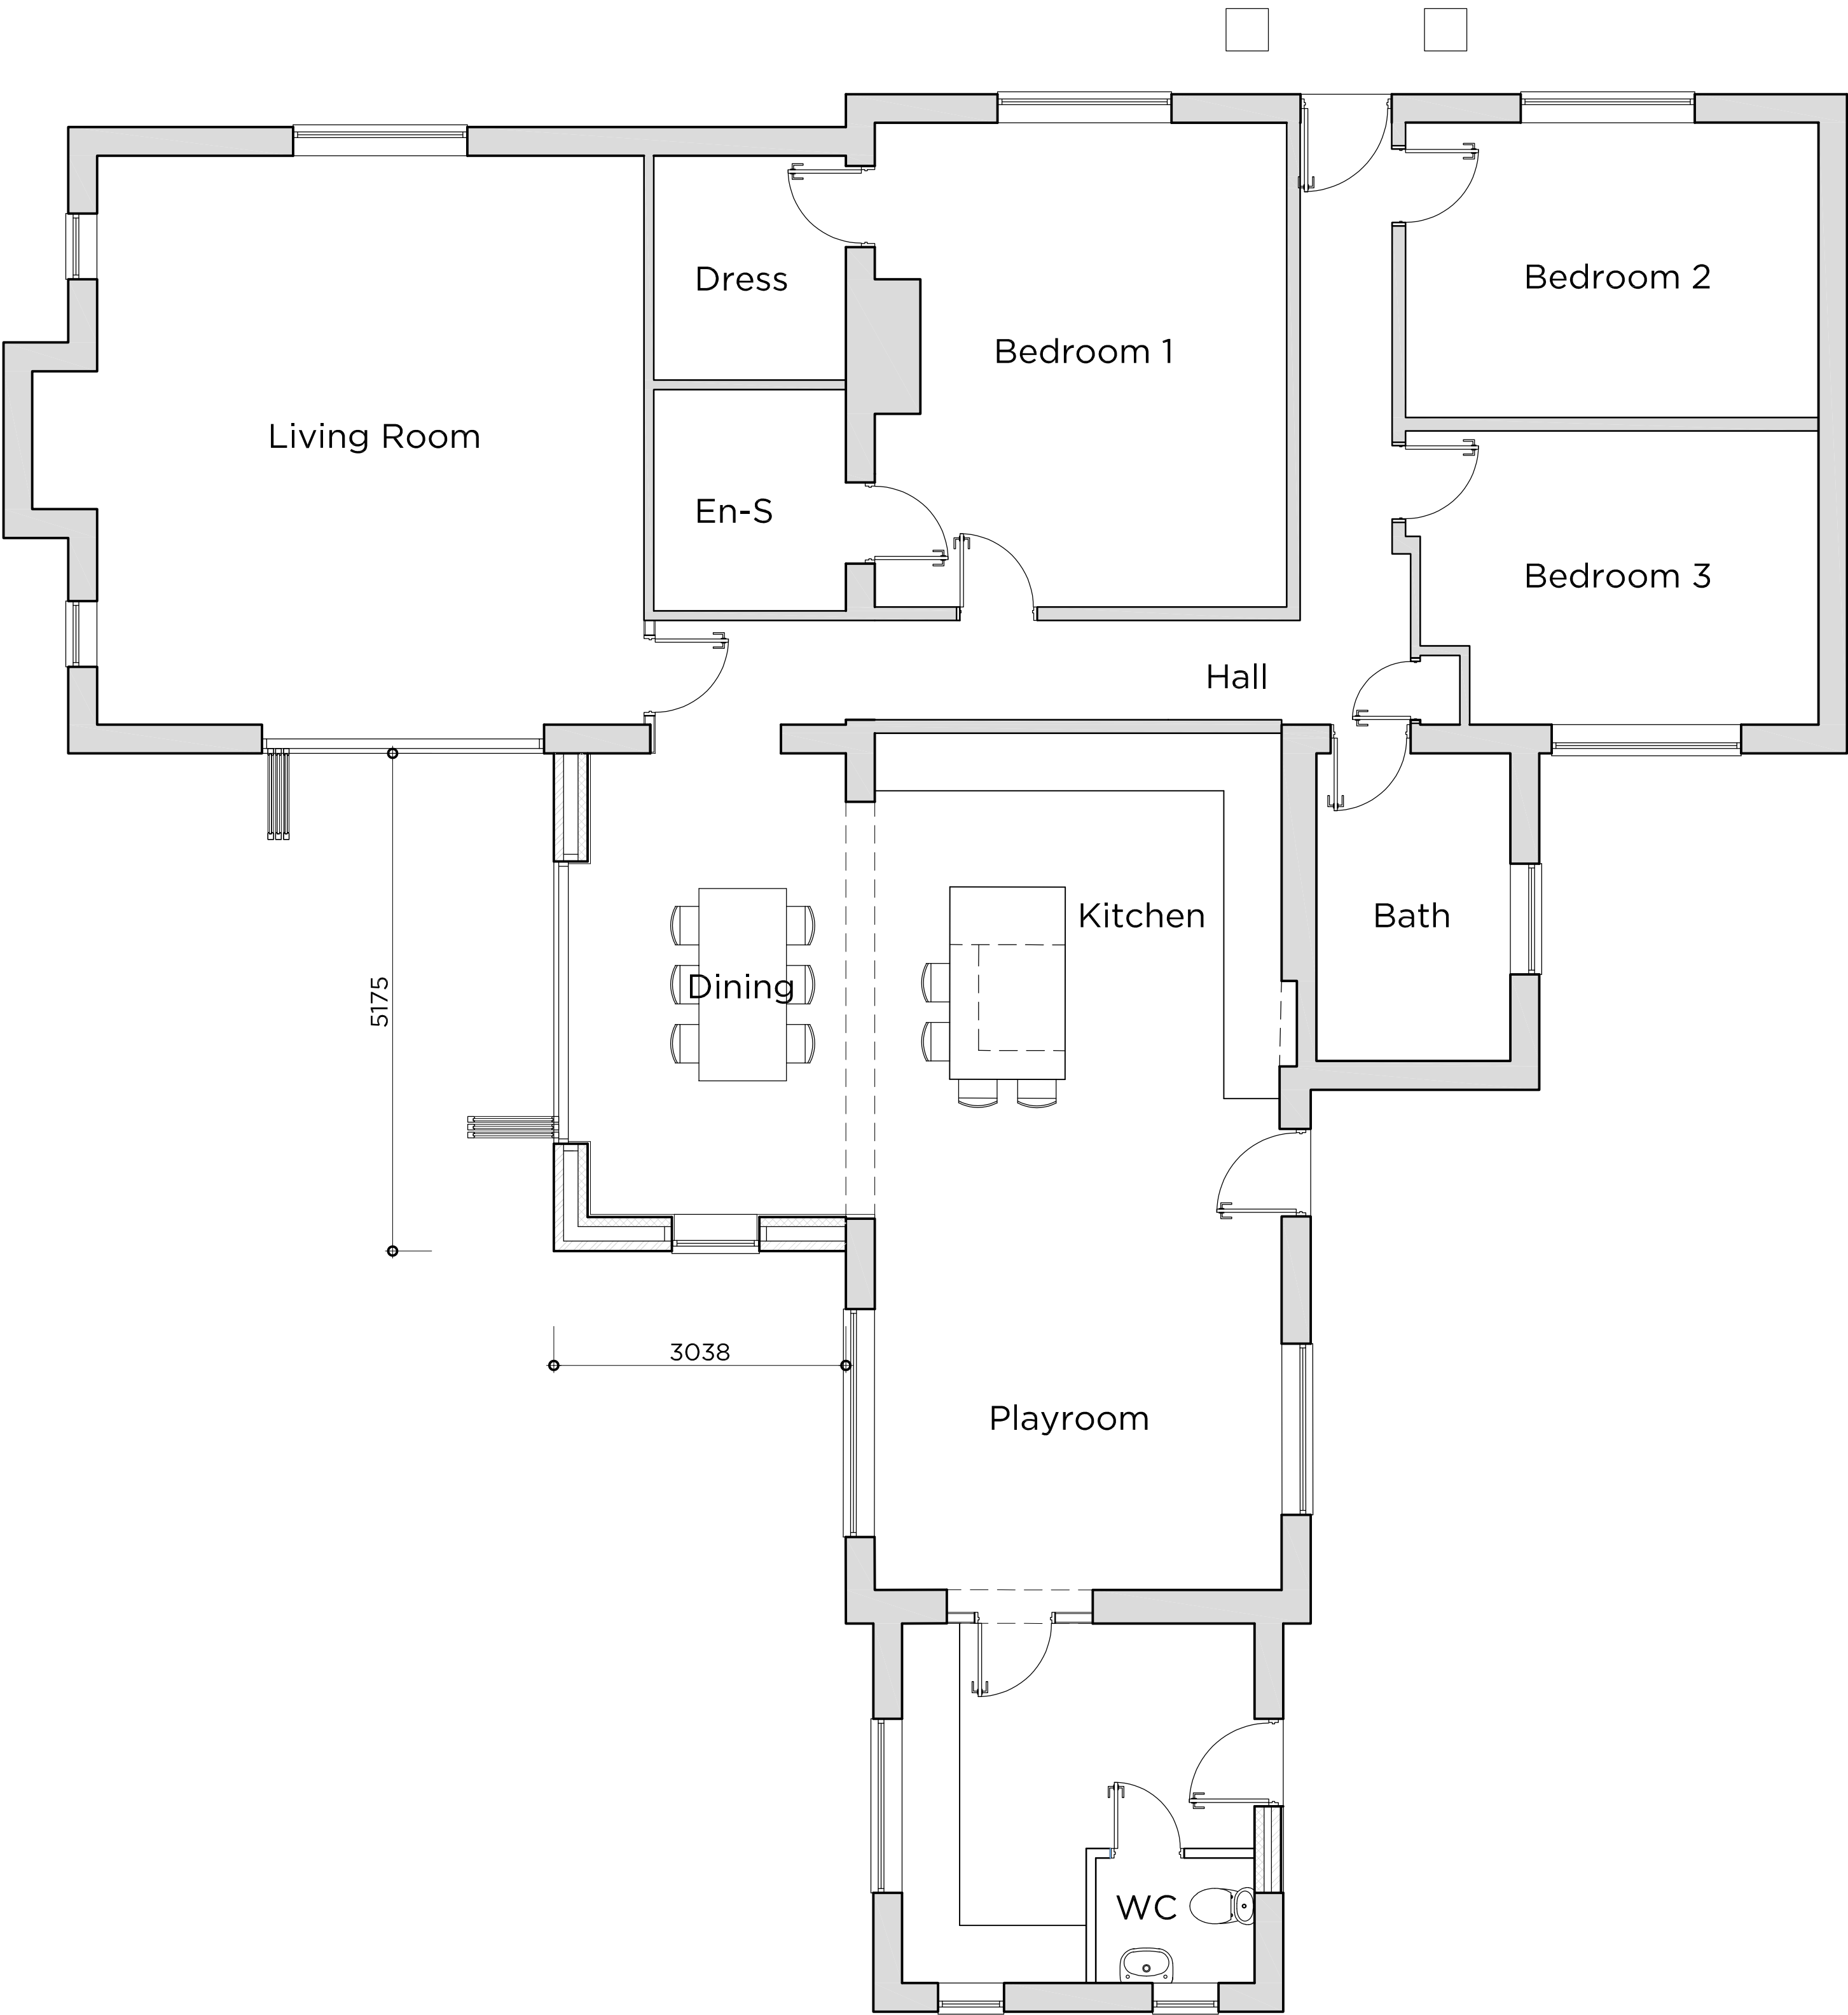

Proposed Ground Floor Plan

 

22 SHORE VIEW, PETERBOROUGH CAMBRIDGESHIRE, PE7 8FS E:info@seven22.co.uk - T:07799 585277		
PROJECT PROPOSED EXTENSION & ALTERATIONS TO AVALON, 149 CHAPEL GATE SUTTON ST JAMES SPALDING LINCOLNSHIRE PE12 0EF		
CLIENT Mr & Mrs HEANES		
TITLE PROPOSED GROUND FLOOR PLAN		
DRAWING No. 109 - P01		
SCALE 1:50 @ A1 - 1:100 @ A3	DATE JULY 2025	REV