

MATERIALS


- ① Facing brickwork, to match existing
- ② Plain tiles to match existing
- ③ Render to match existing

Windows; UPVC, style as indicated on drawings, colour; to match existing


Aluminium bi-fold doors, colour: to match existing

Aluminium rooflights, colour grey


Black PVC rainwater goods

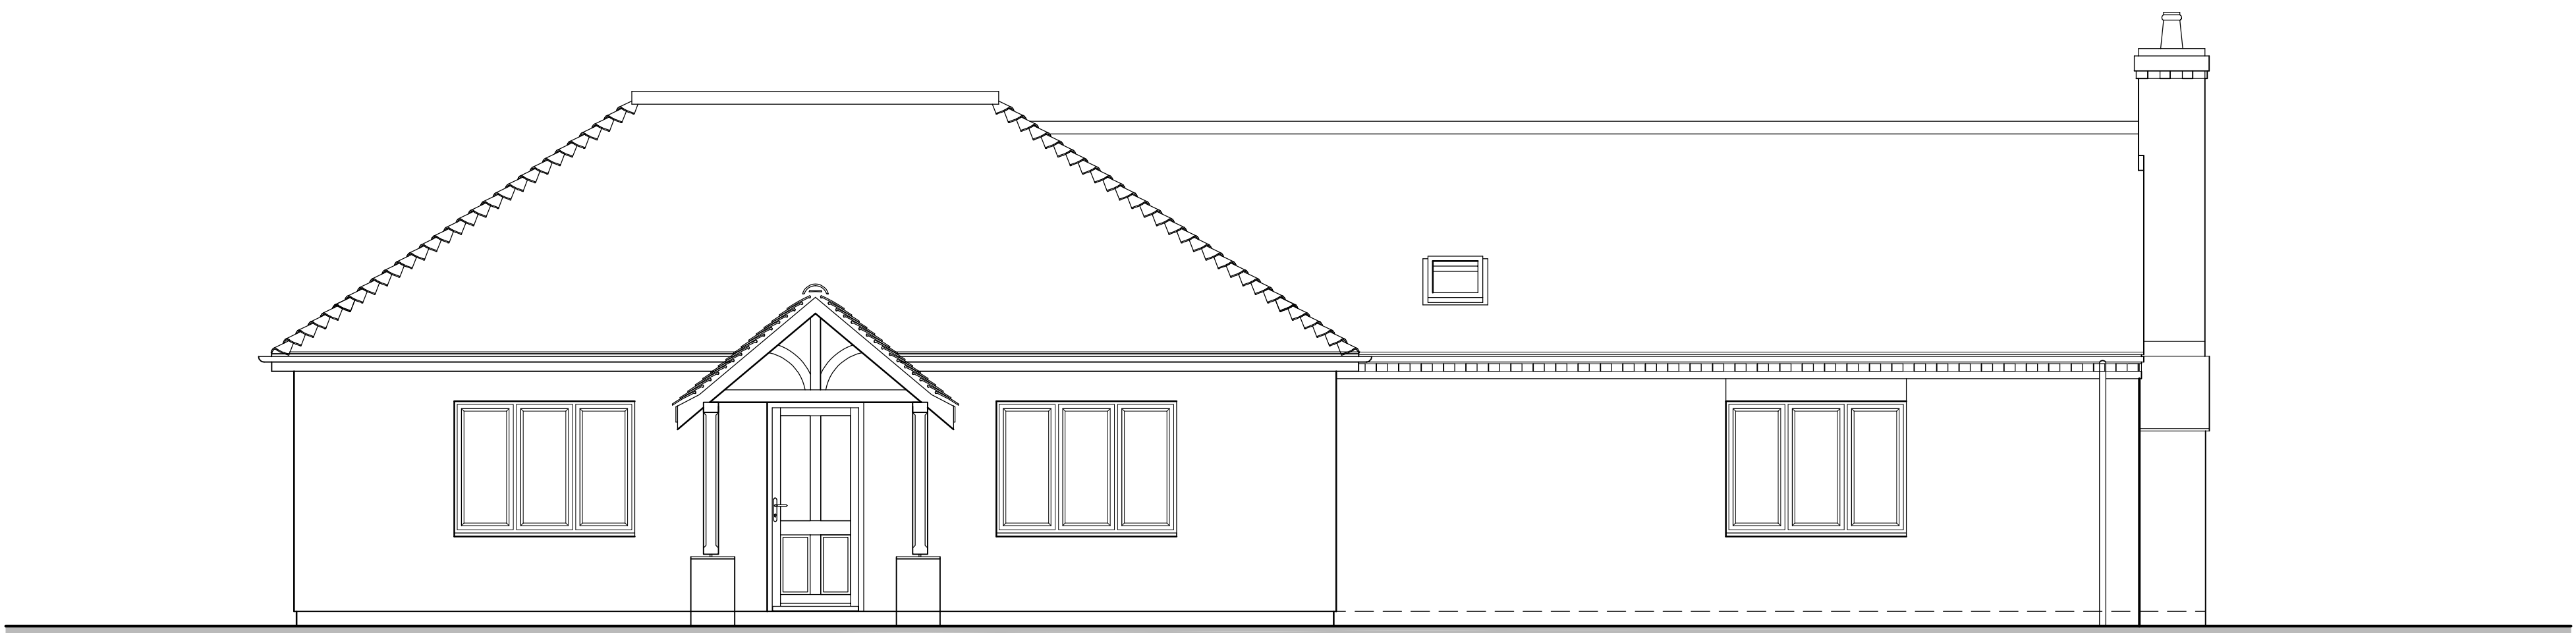

Proposed Front Elevation
(Facing North)

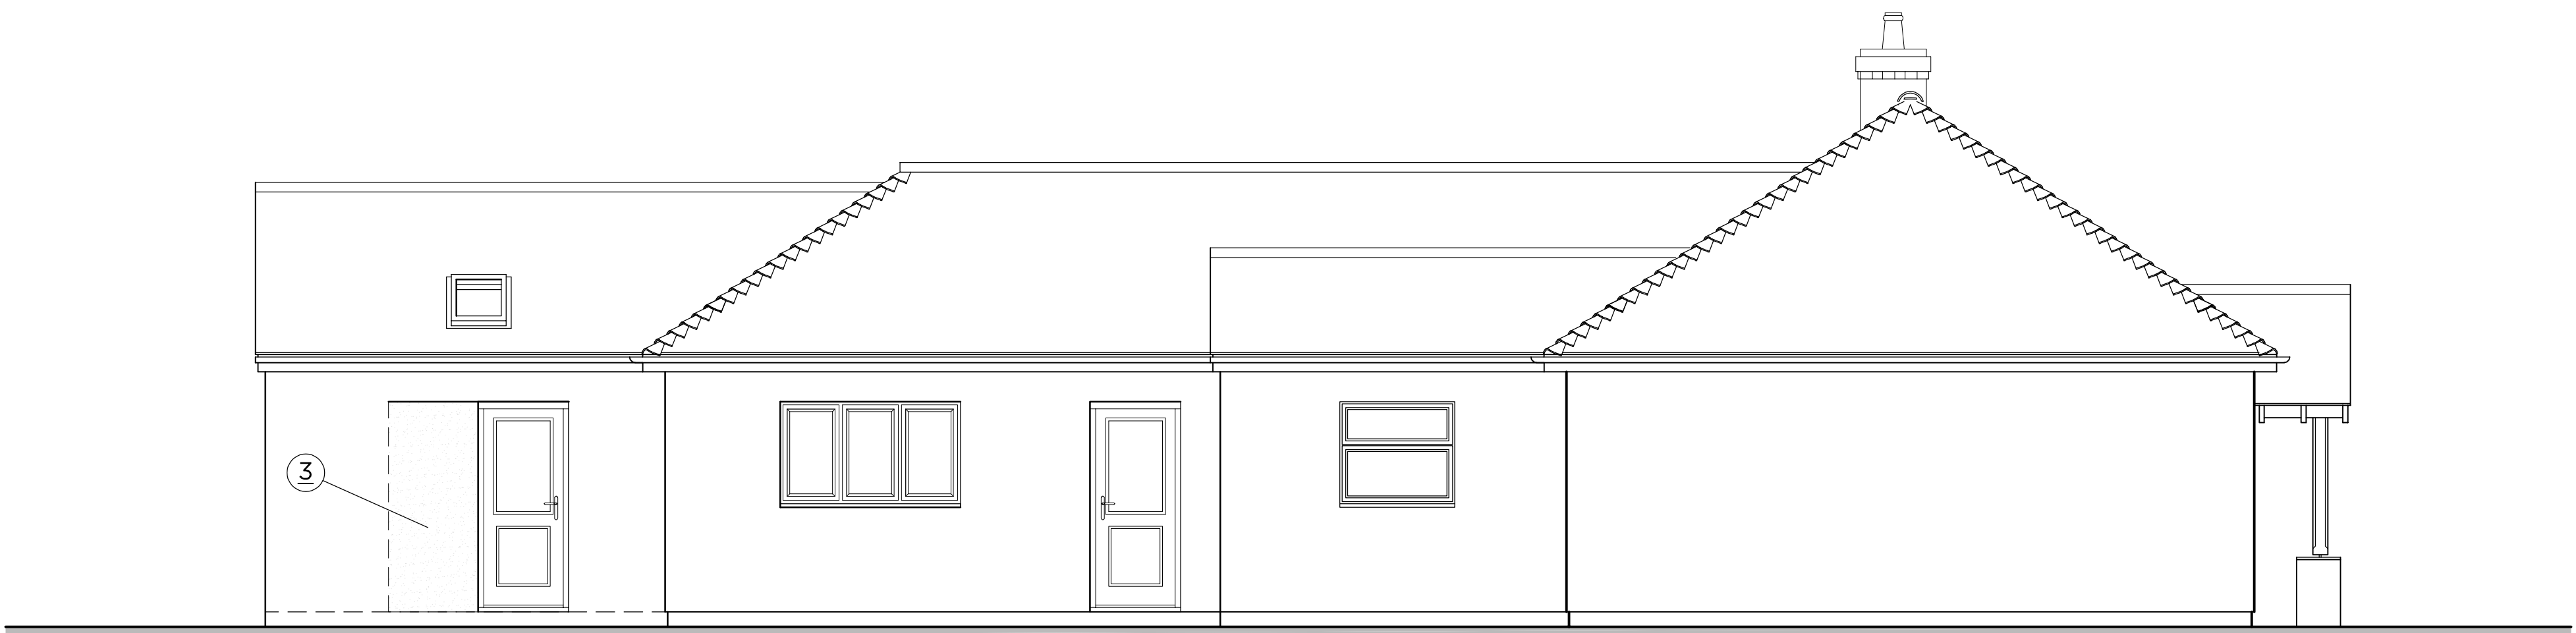

Proposed Side Elevation
(Facing East)

 

seven22
ARCHITECTURE LTD

22 SHORE VIEW, PETERBOROUGH
CAMBRIDGESHIRE, PE7 8FS
E.info@seven22.co.uk - T.07799 585277

PROJECT
PROPOSED EXTENSION & ALTERATIONS TO
AVALON, 149 CHAPEL GATE
SUTTON ST JAMES
SPALDING
LINCOLNSHIRE
PE12 0EF

CLIENT
Mr & Mrs HEANES

TITLE
PROPOSED ELEVATIONS (SHEET 1 OF 2)

DRAWING No.
109 - P03

SCALE
1:50 @ A1 - 1:100 @ A3

DATE
JULY 2025

REV