




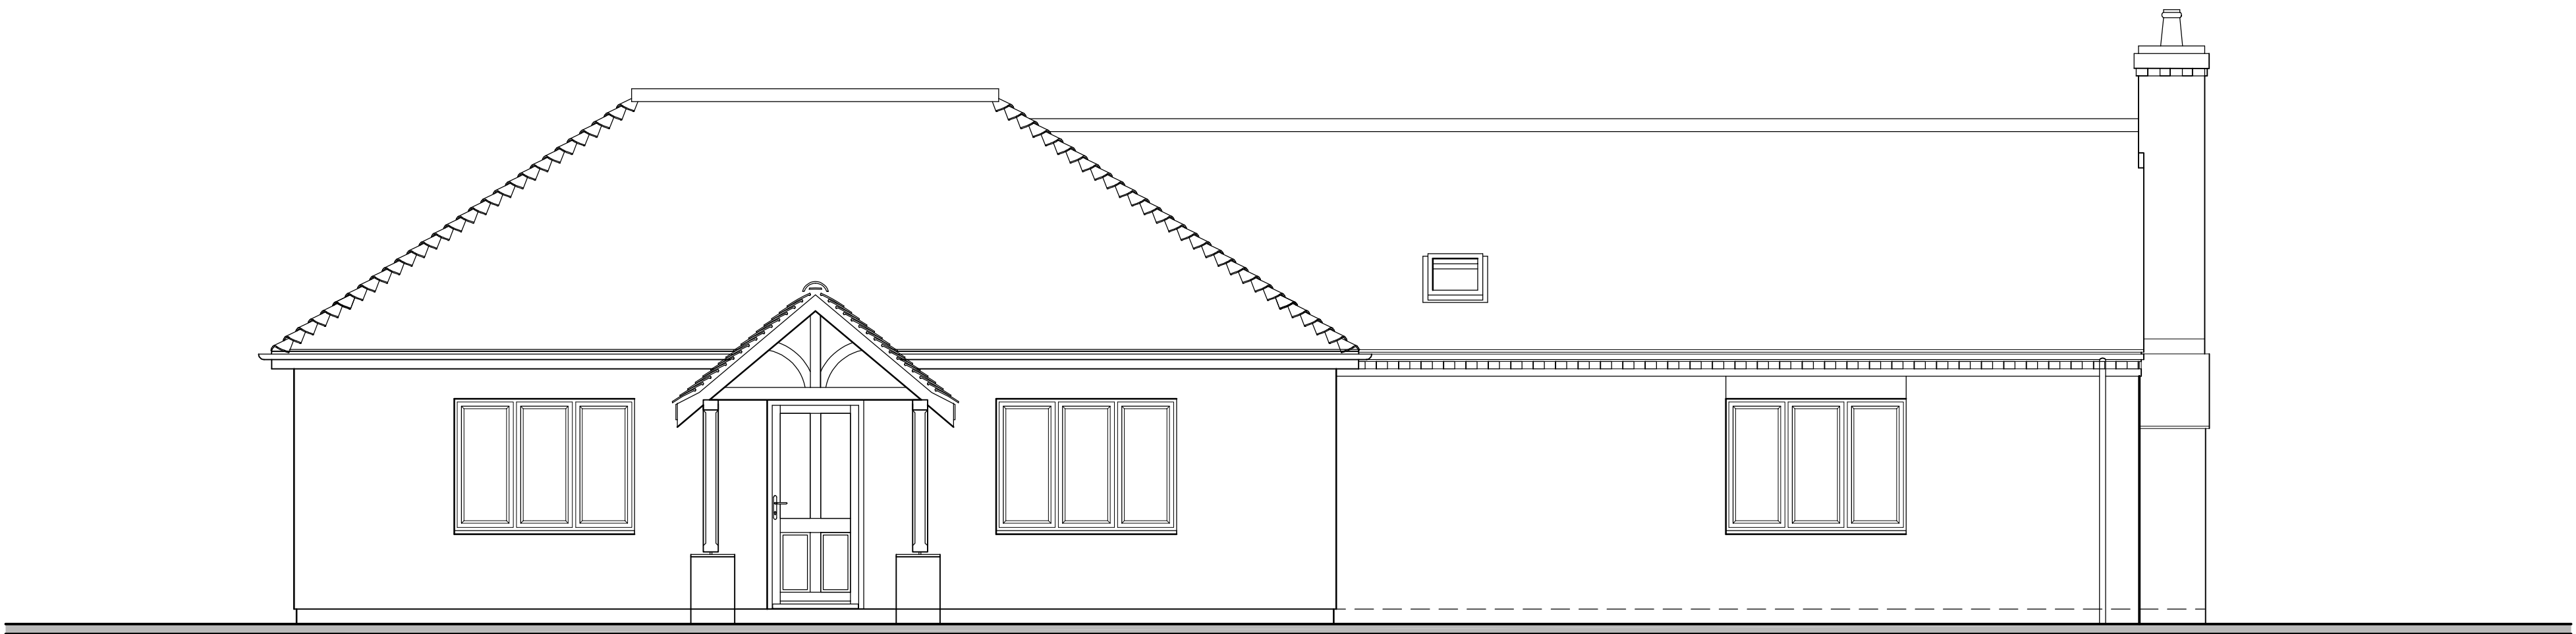

Existing Front Elevation
(Facing North)

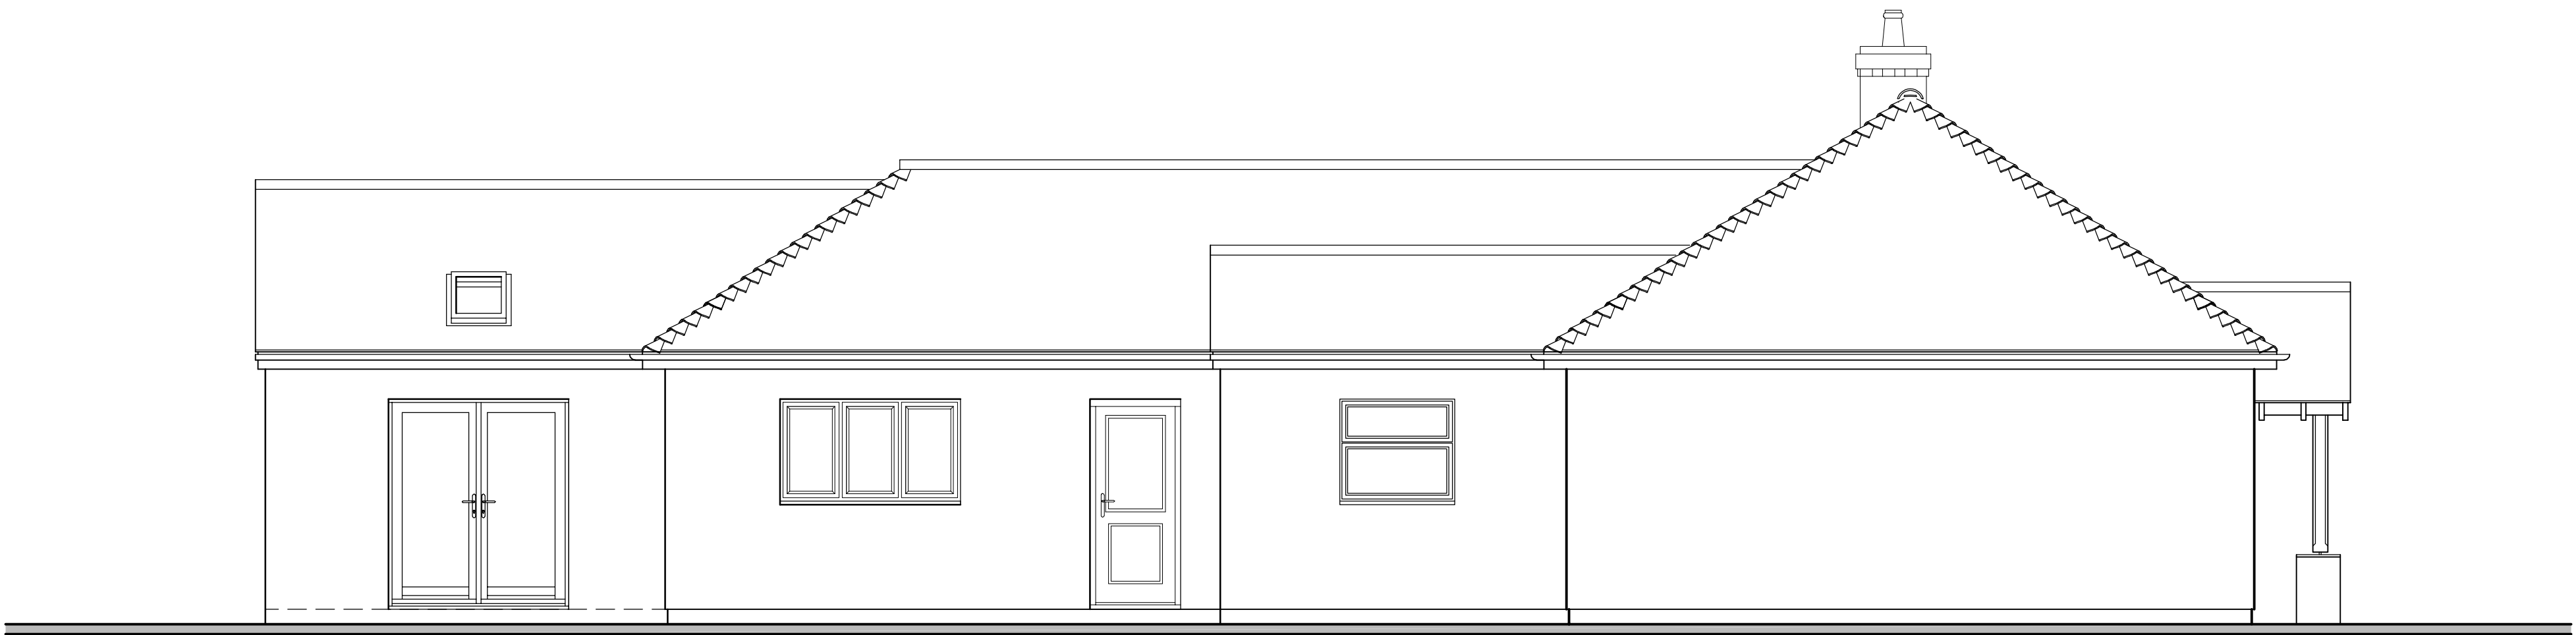

Existing Side Elevation
(Facing East)

 

seven22
ARCHITECTURE LTD

22 SHORE VIEW, PETERBOROUGH
CAMBRIDGESHIRE, PE7 8FS
E:info@seven22.co.uk - T:07799 585277

PROJECT
PROPOSED EXTENSION & ALTERATIONS TO
AVALON, 149 CHAPEL GATE
SUTTON ST JAMES
SPALDING
LINCOLNSHIRE
PE12 0EF

CLIENT
Mr & Mrs HEANES

TITLE
EXISTING ELEVATIONS (SHEET 1 OF 2)

DRAWING No.
109 - S04

SCALE	DATE	REV
1:50 @ A1 - 1:100 @ A3	MARCH 2025	