


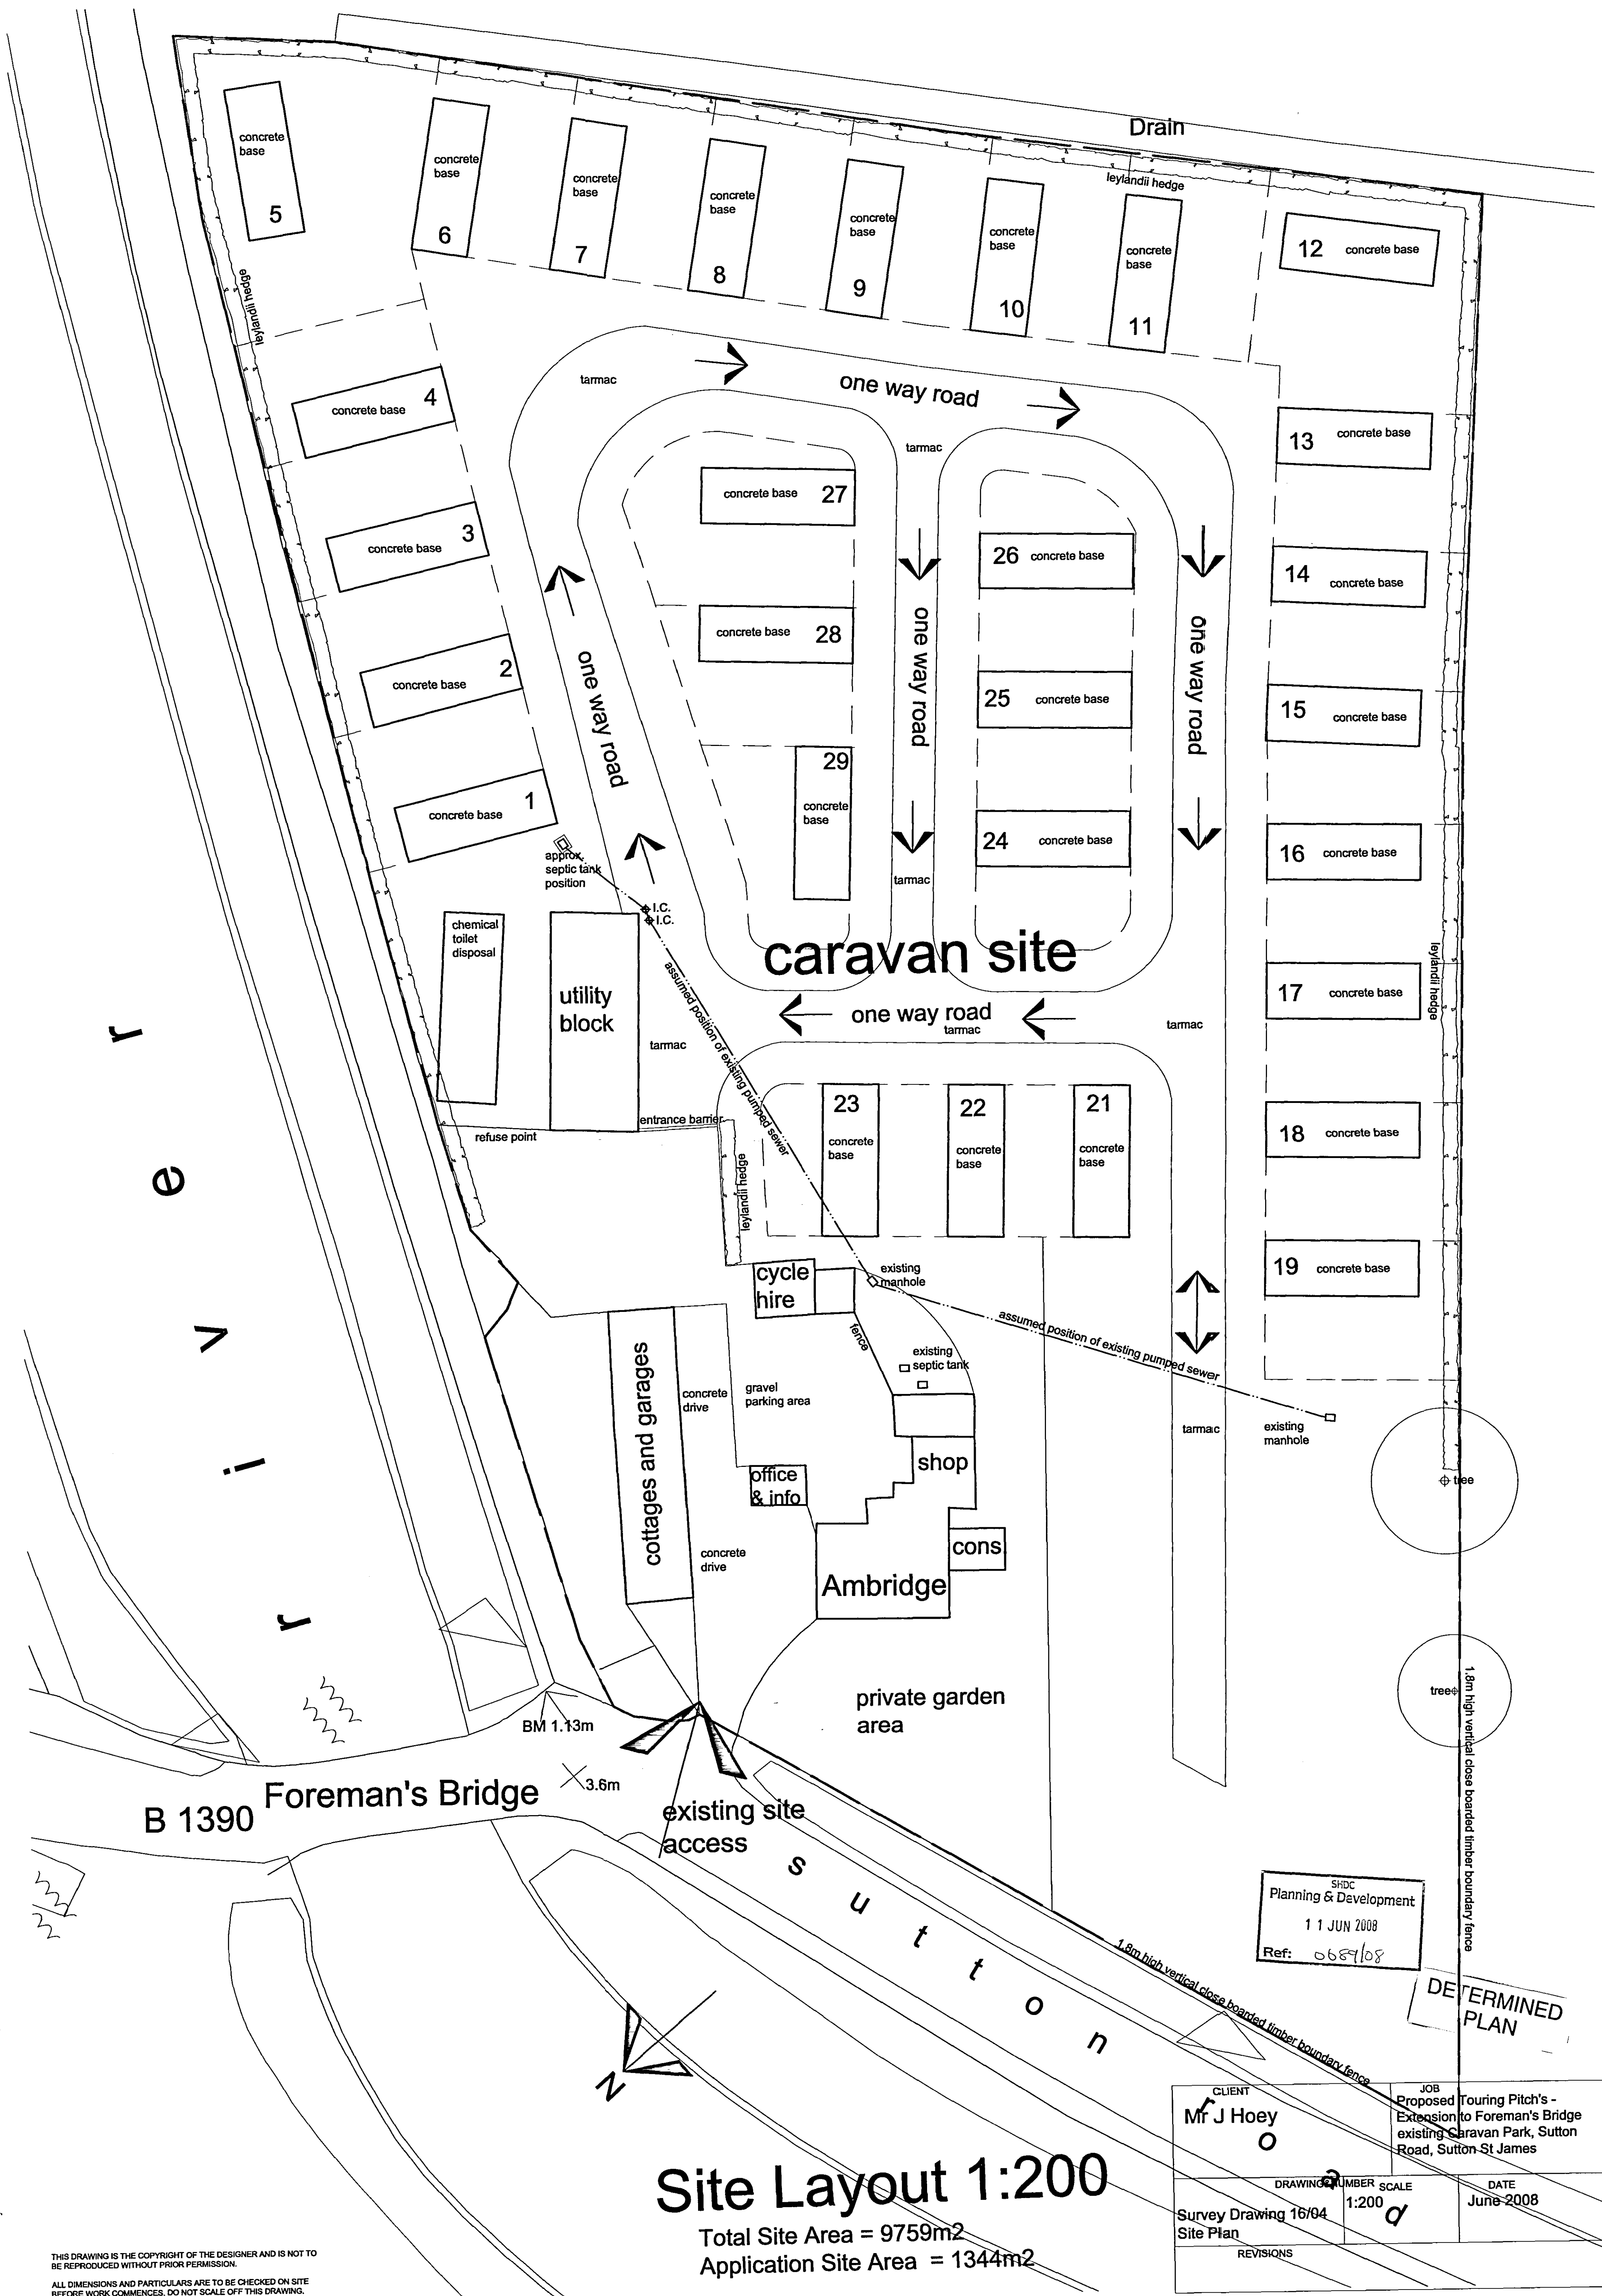

Site Layout 1:200

Total Site Area = 9759m²
Application Site Area = 1344m²

SHDC
Planning & Development
11 JUN 2008
Ref: 0689108

DETERMINED
PLAN

CLIENT Mr J Hoey	JOB Proposed Touring Pitch's - Extension to Foreman's Bridge existing Caravan Park, Sutton Road, Sutton St James
DRAWING NUMBER Survey Drawing 16/04 Site Plan	SCALE 1:200
DATE June 2008	REVISIONS

THIS DRAWING IS THE COPYRIGHT OF THE DESIGNER AND IS NOT TO BE REPRODUCED WITHOUT PRIOR PERMISSION.
ALL DIMENSIONS AND PARTICULARS ARE TO BE CHECKED ON SITE BEFORE WORK COMMENCES. DO NOT SCALE OFF THIS DRAWING.