




- ① = Existing Barn converted into Horse Stables
- ② = 40m x 20m Horse Riding Menege
- ③ = 10m x 7m (o/all) Dog Kennels

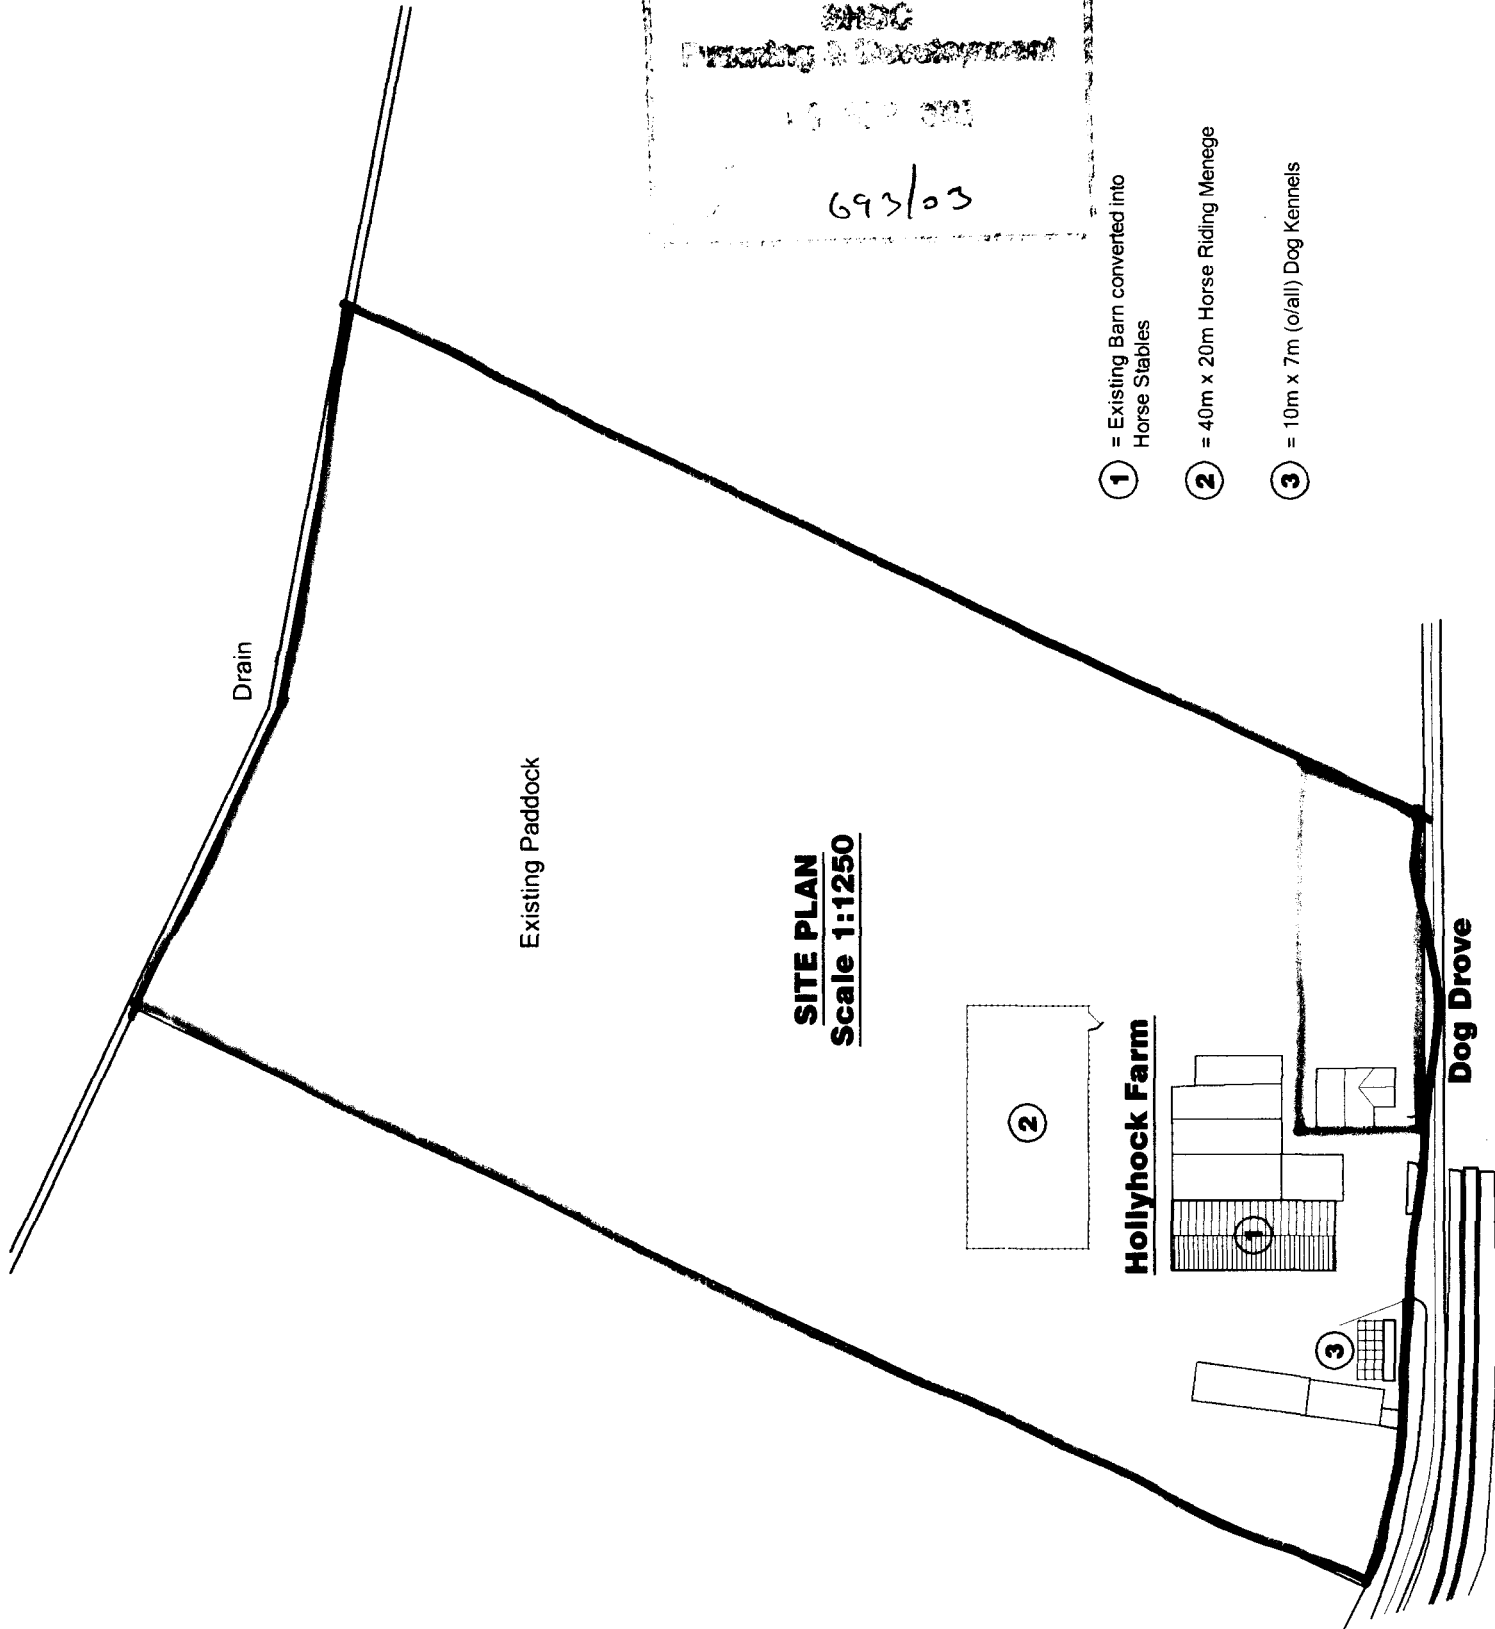

SITE PLAN
Scale 1:1250

Hollyhock Farm

10

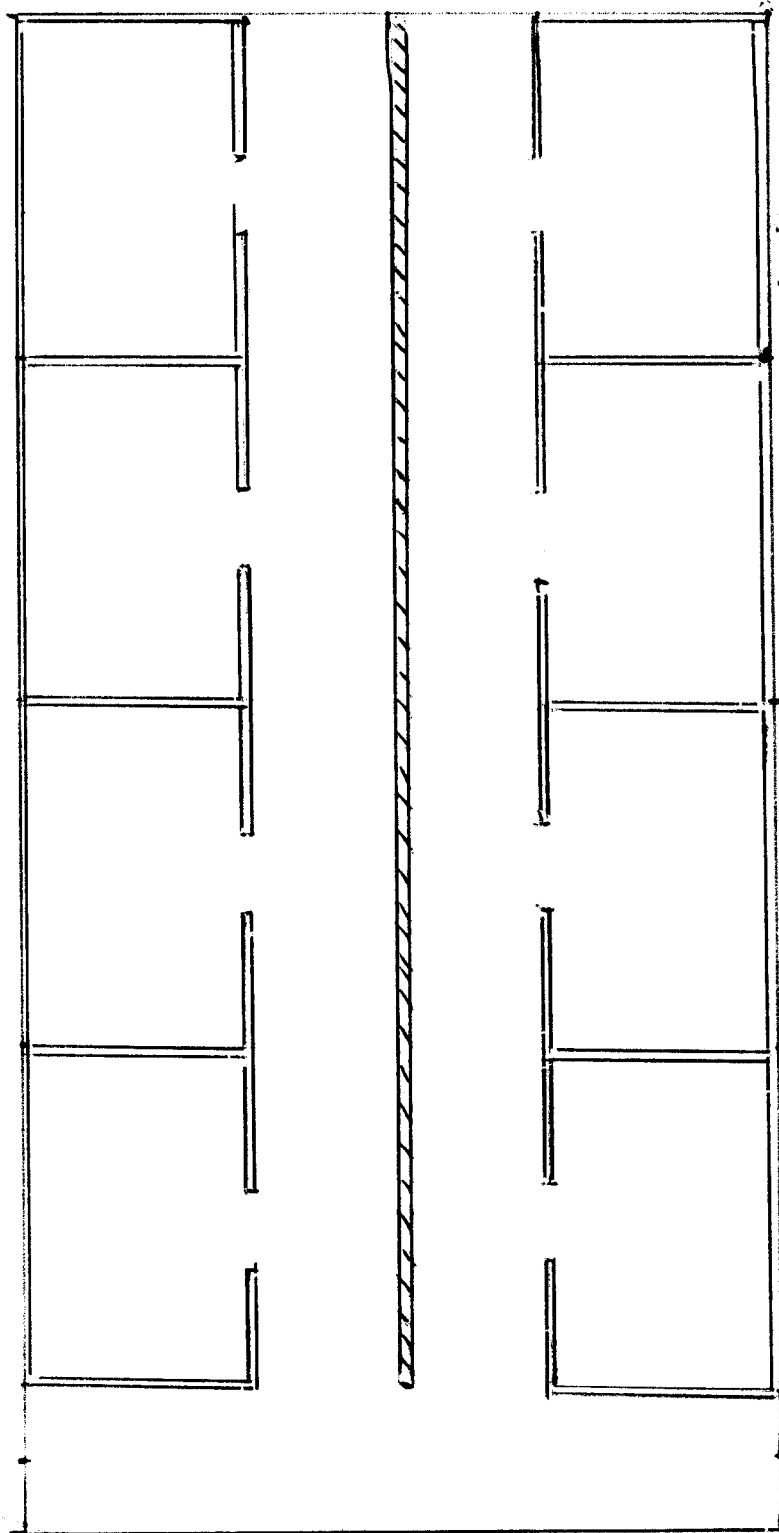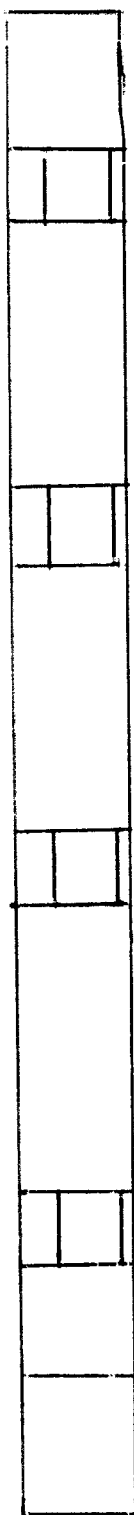


2/23/01

02

Scale 1:500


Section

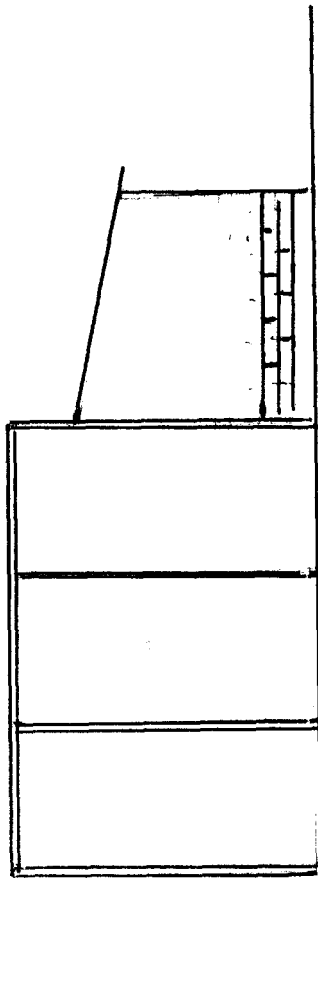

Side View




SHDC
Planning & Development
02 JUN 2003
Ref: 6623/CS

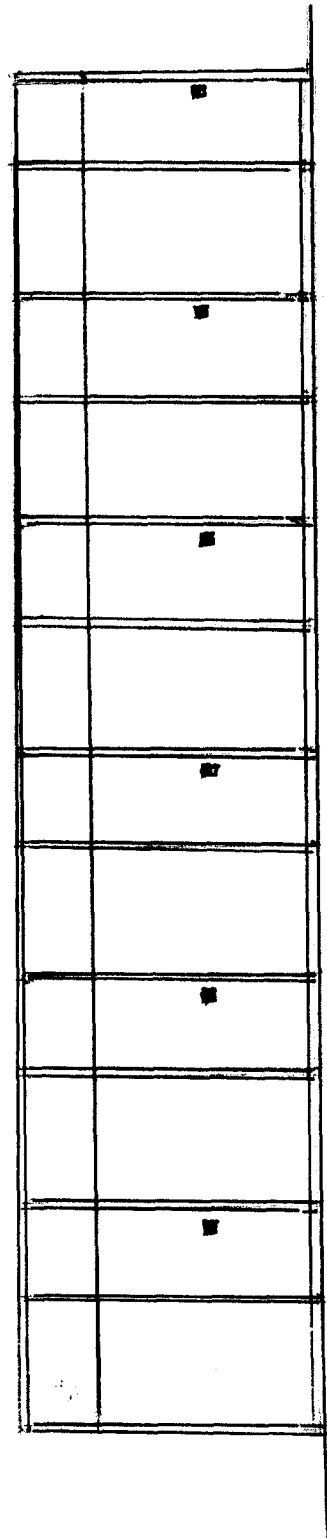

Front View

180m length from road

Contractor to check all Dimensions on site prior to ordering materials / commencing work.

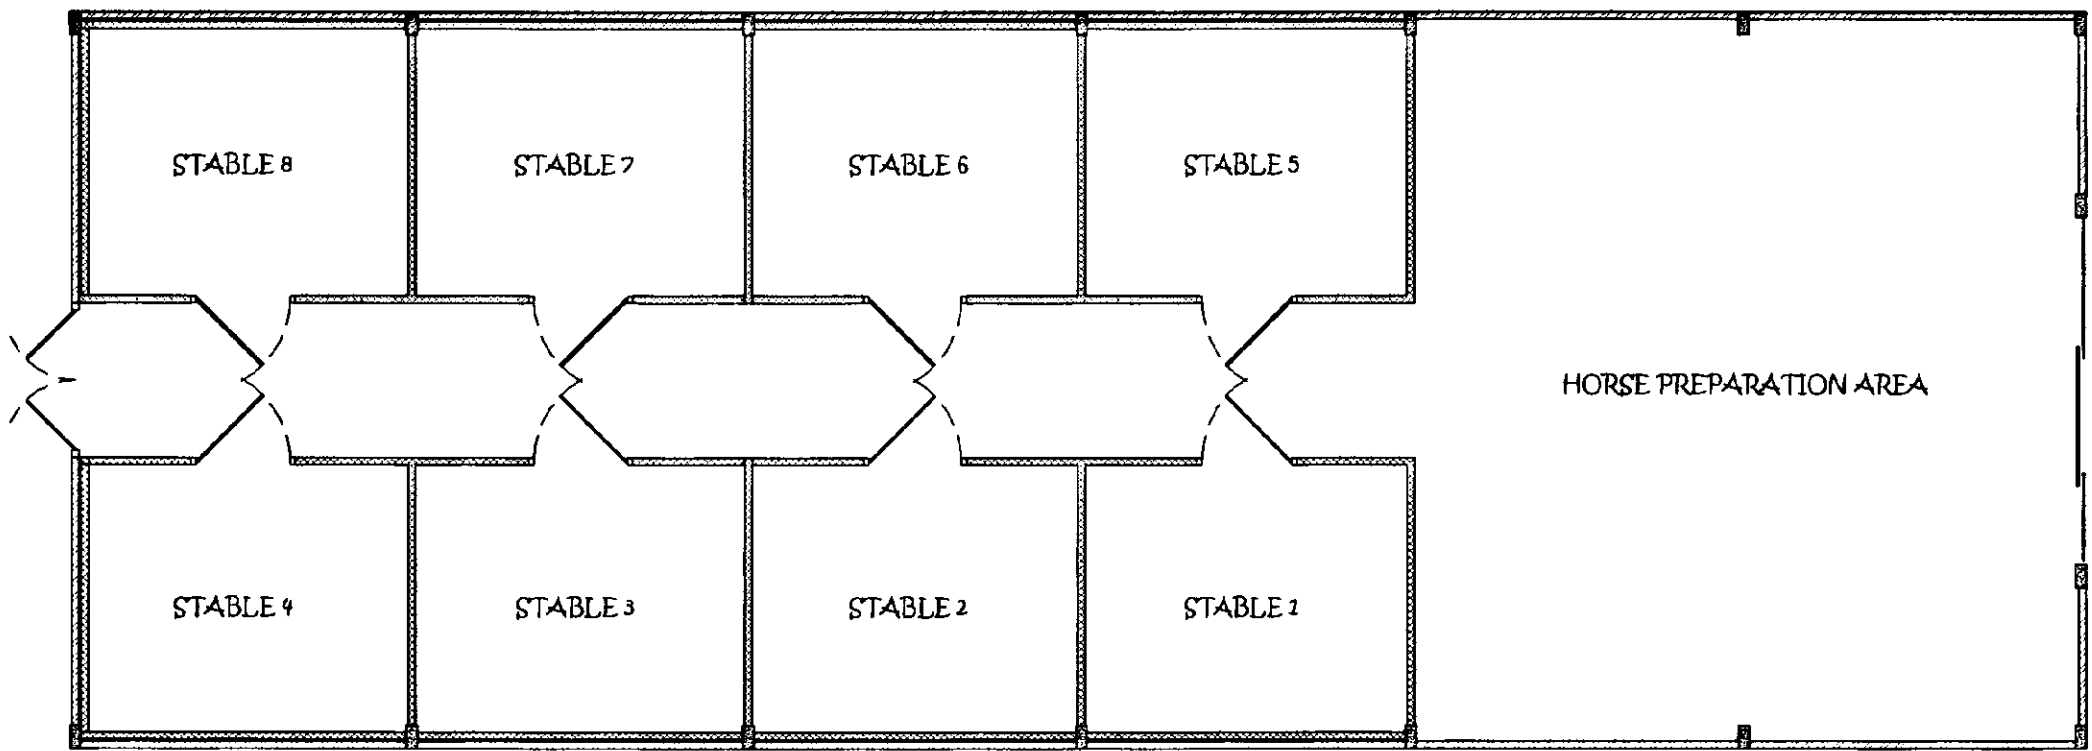


STABLE PLAN
Scale 1:100




STABLE REAR ELEVATION
Scale 1:100

Roof
Existing Profiled Roof Cladding
Farm Green Profiled Metal Cladding
External Walls
102.5mm Red Facing Brickwork

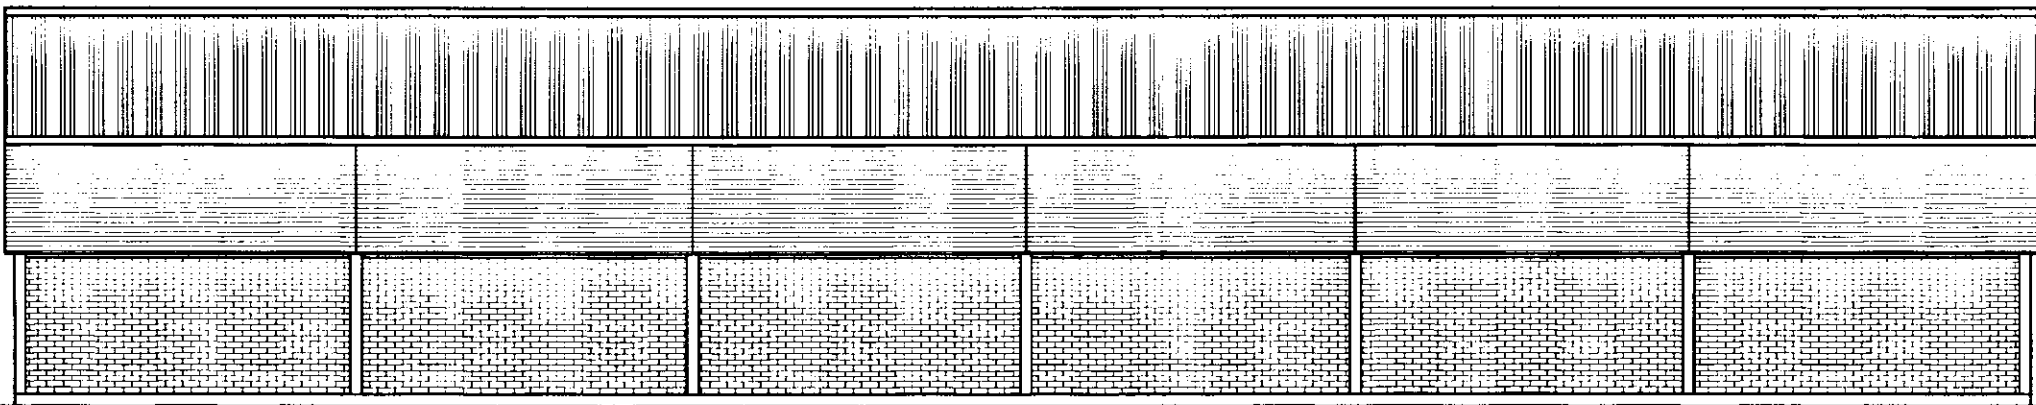


STABLE SIDE ELEVATIONS
Scale 1:100

Structure
Existing Pre-Cast Concrete
Portal Frame

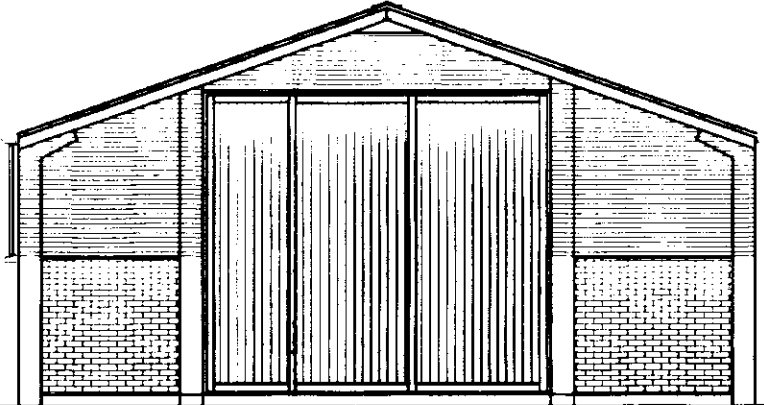


STABLE FRONT ELEVATION
Scale 1:100


Existing Timber Sliding
doors to remain

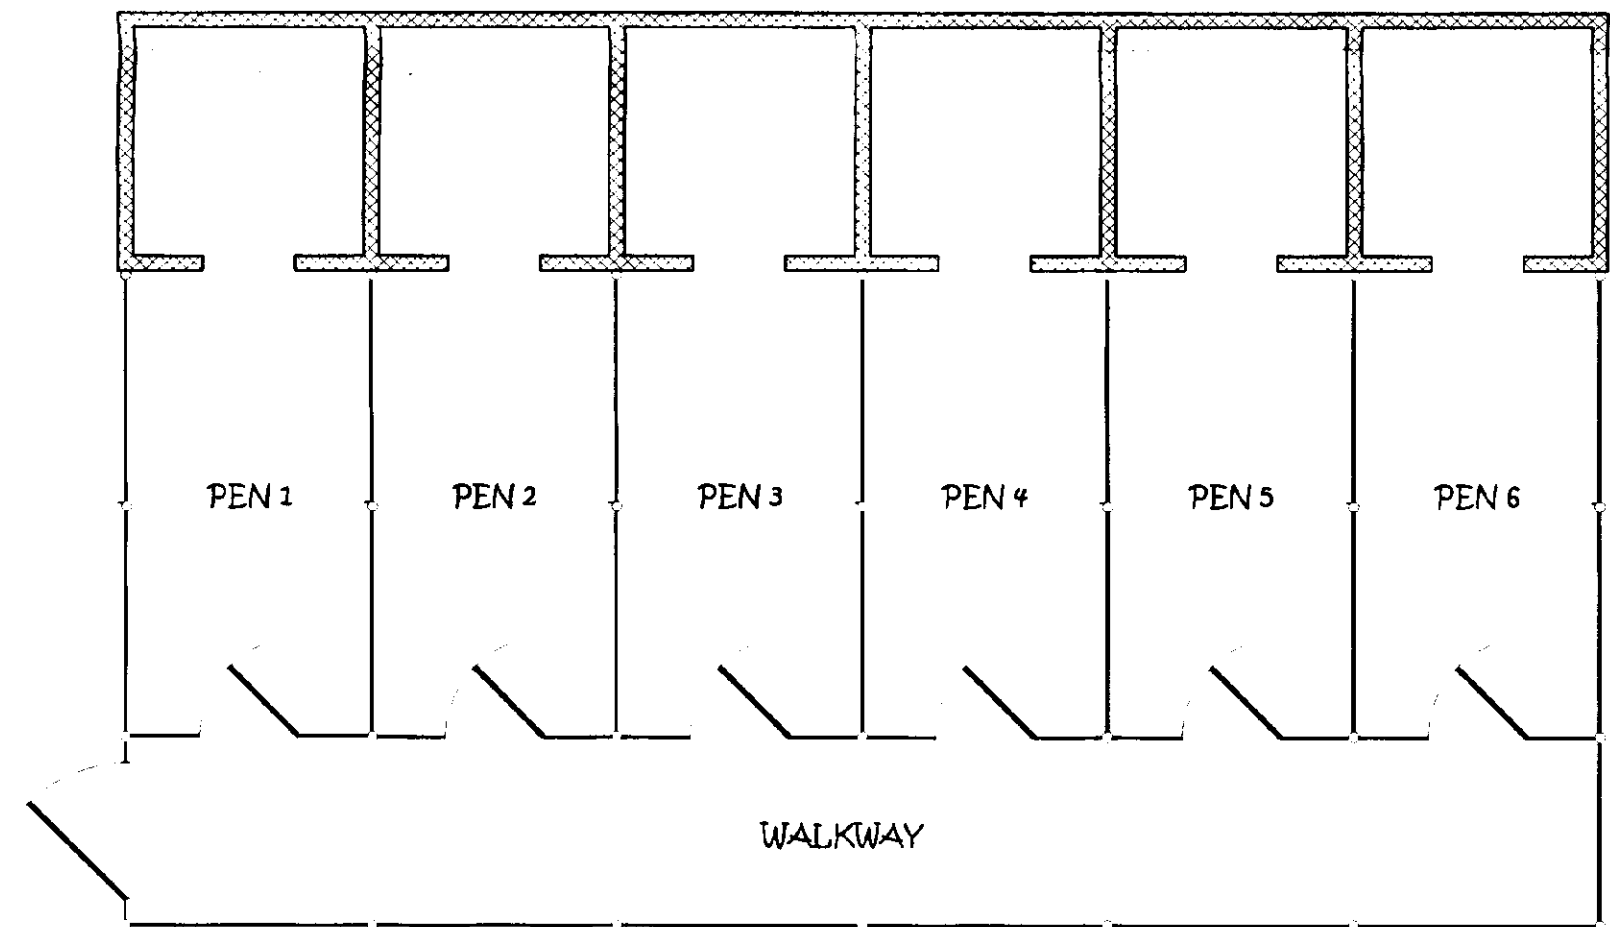


KENNEL PLAN
Scale 1:50

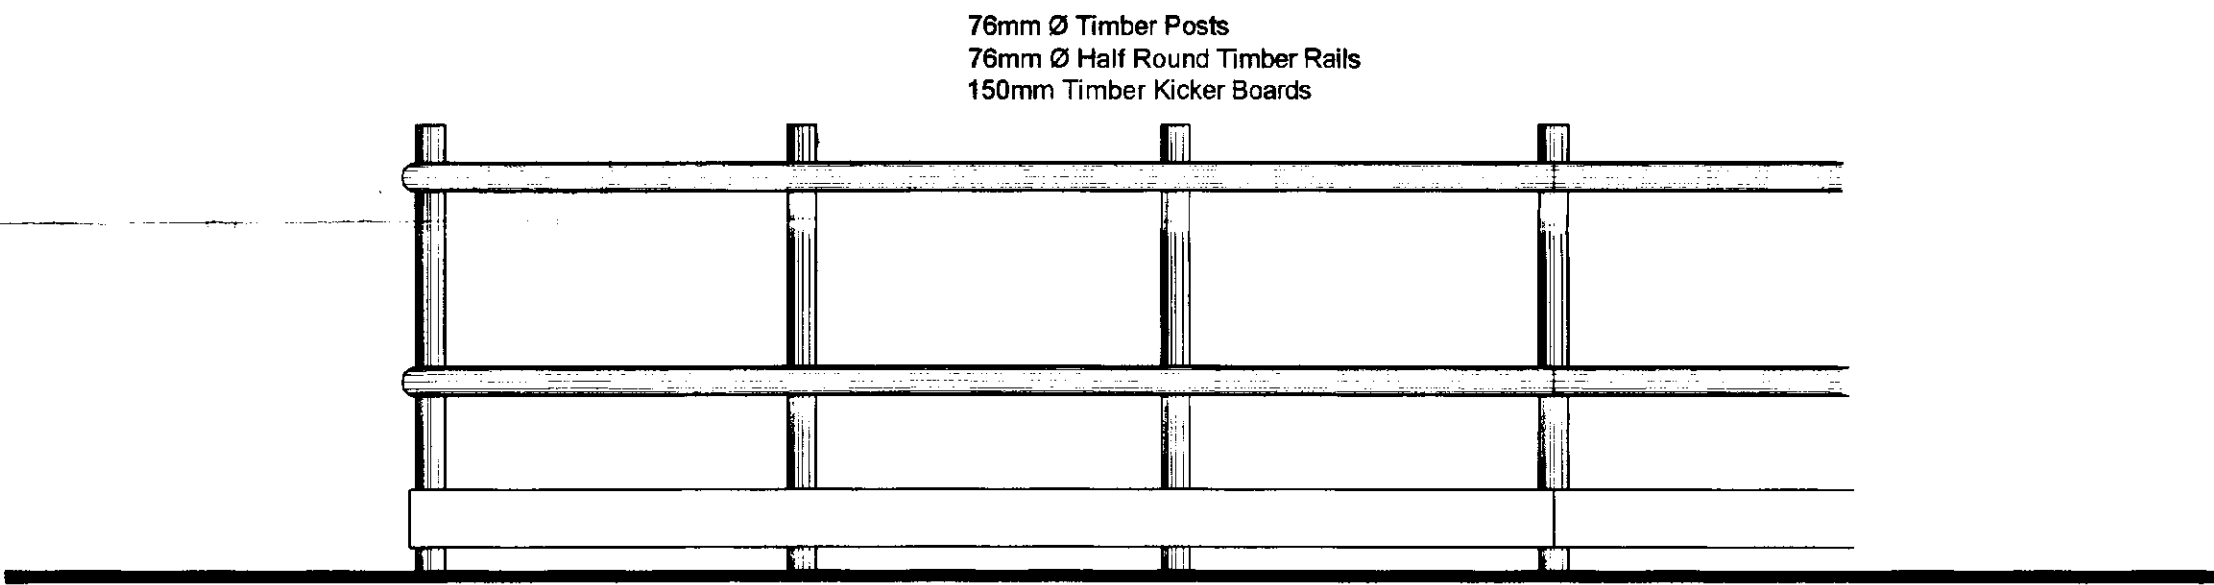


TYPICAL PART RIDING MENEGE ELEVATION
Scale 1:20

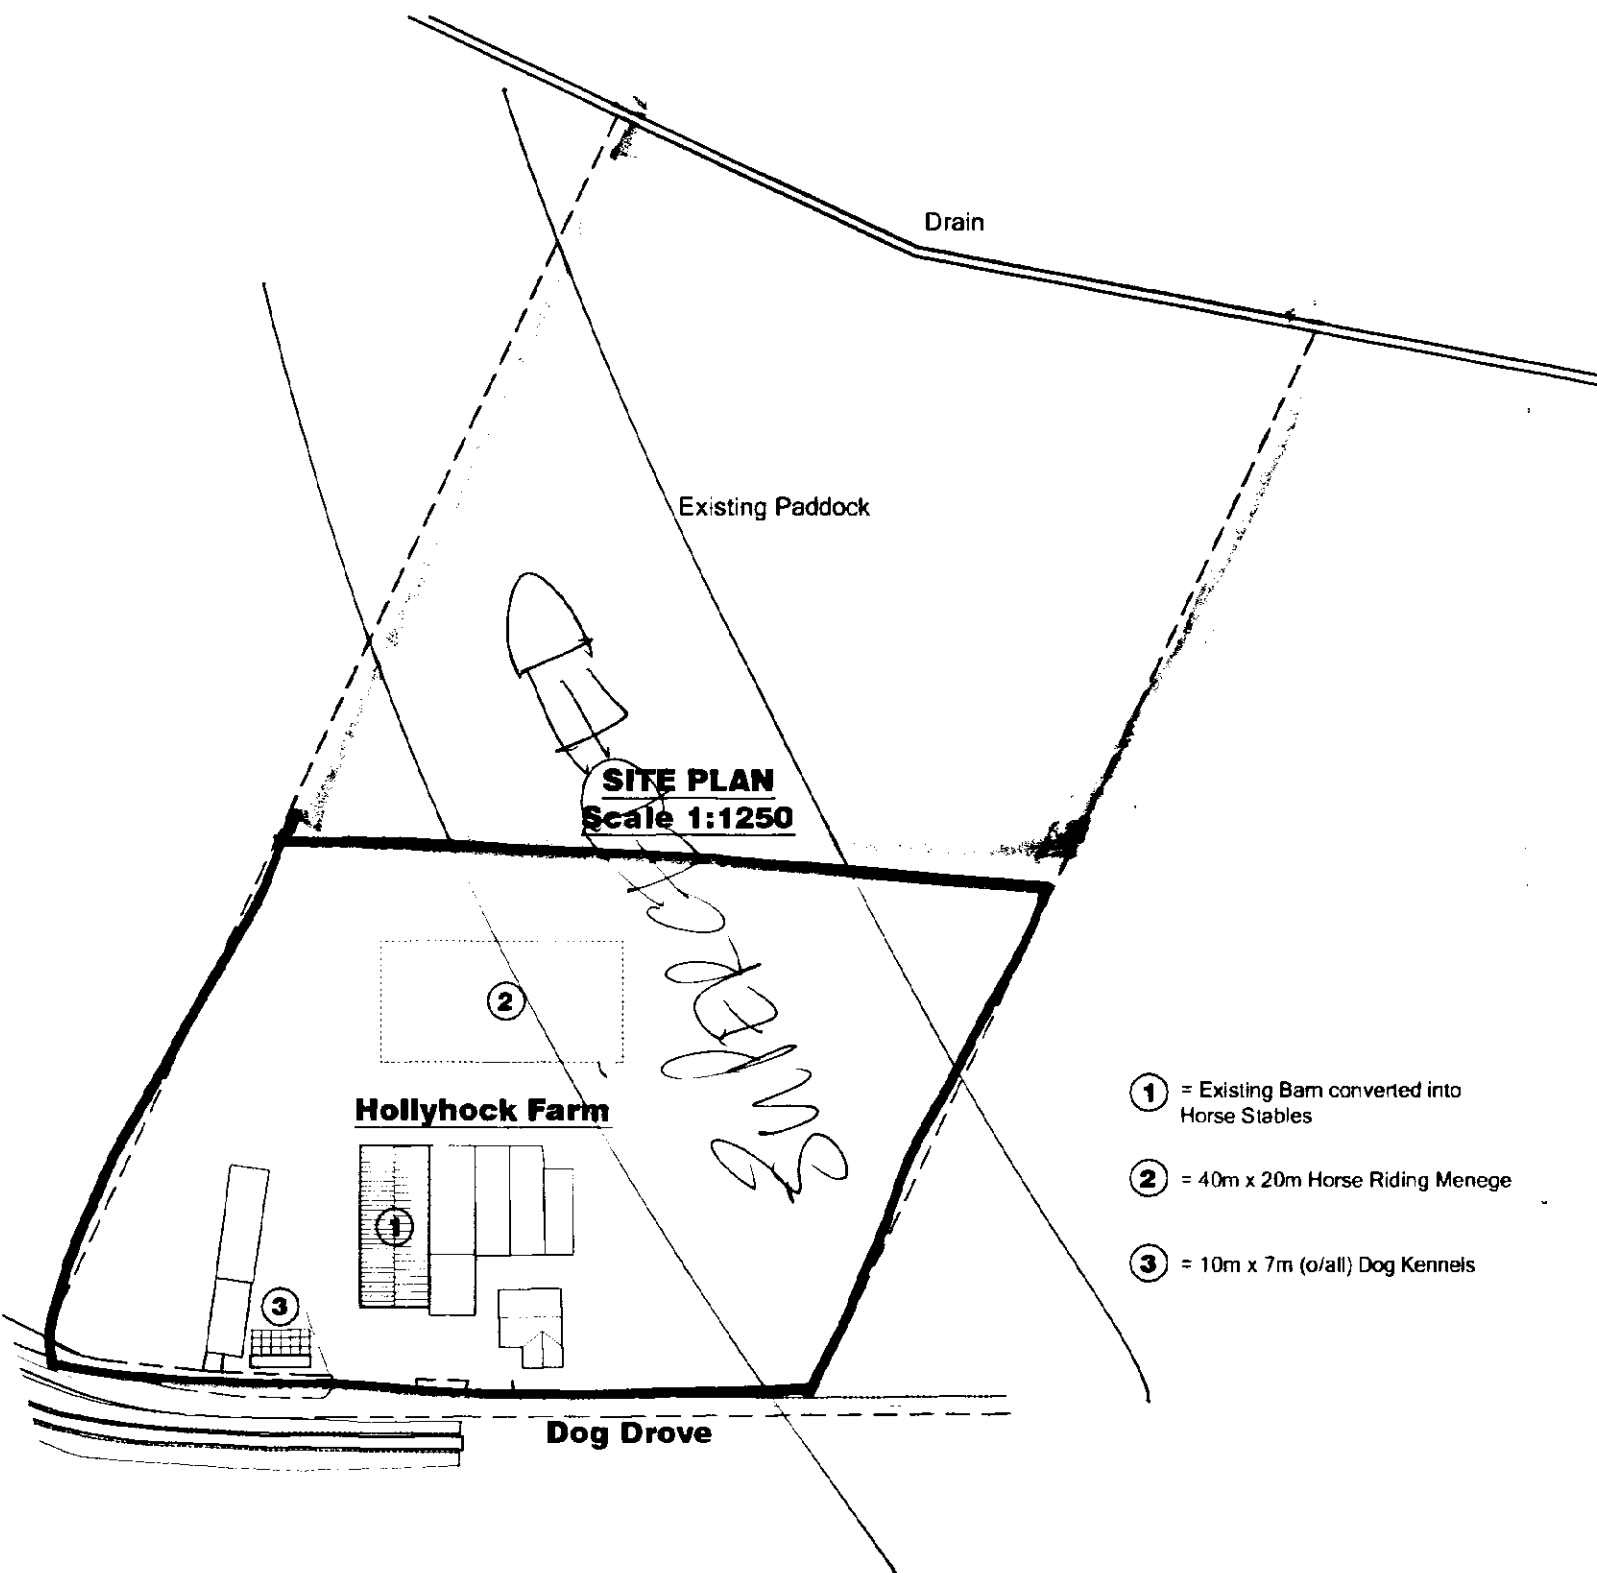

- 1 = Existing Barn converted into Horse Stables
2 = 40m x 20m Horse Riding Menage
3 = 10m x 7m (oval) Dog Kennels

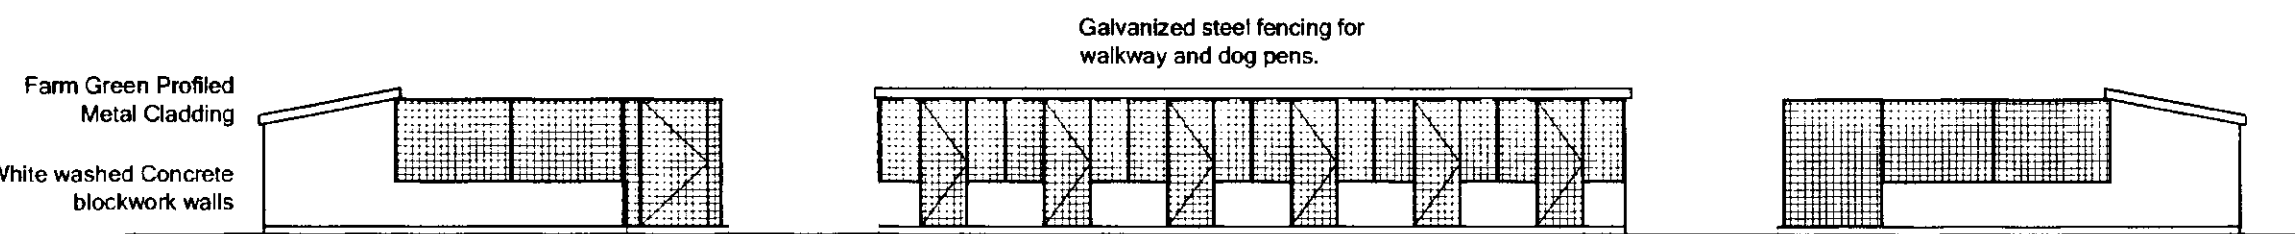

KENNEL SIDE ELEVATION
Scale 1:100

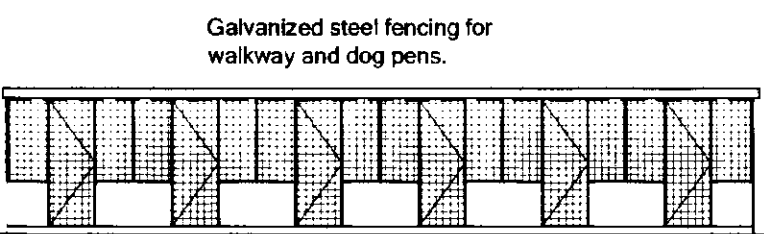

KENNEL FRONT ELEVATION
Scale 1:100

KENNEL SIDE ELEVATION
Scale 1:100

GENERAL CONDITIONS
Contractors are responsible for checking all dimensions on site when work commences and before ordering any materials. Any discrepancies should be brought to the attention of the Client for remedial action before commencing further.
All details shown are based on typical site conditions for that area, any abnormal conditions should be brought to the attention of the Client and Local Authority.
The notes shown are mainly to cover the requirements of Building Regulations and should not be treated as full specification.
No allowance has been made for any Structural Calculations, a SAP calculation, Soil Investigation or Flood Risk Assessment. If deemed necessary then these will be a chargeable extra. All steel beam sizes shown on drawing are all subject to confirmation from Structural Engineer.
All materials not specified to be of a standard suitable for the work proposed and be fit for purpose. All work to be in

Planning Approval
15 AUG 2003
Plot 693/03

DETERMINED
PLAN

REV DESCRIPTION:

remway design
3 Rembrandt Way
Spalding
Lincs
PE11 3HX
Tel: 01775 766 921
Fax: 01775 766 921
e-mail: jason@remwaydesign.co.uk

Project: Proposed Horse Stables, Dog Kennel & Riding Menage

Client: Mr A Faulkner
Hollyhock Farm
Dog Drove
Sutton St James
PE12 0HA