




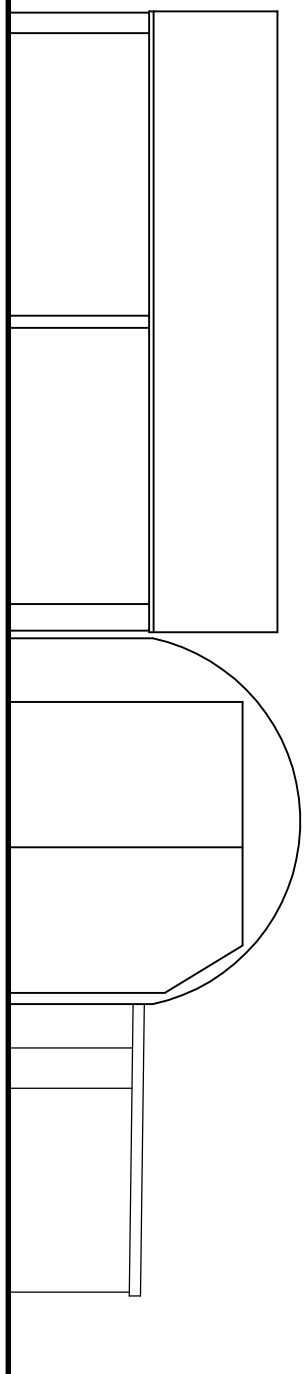


NORTH ELEVATION

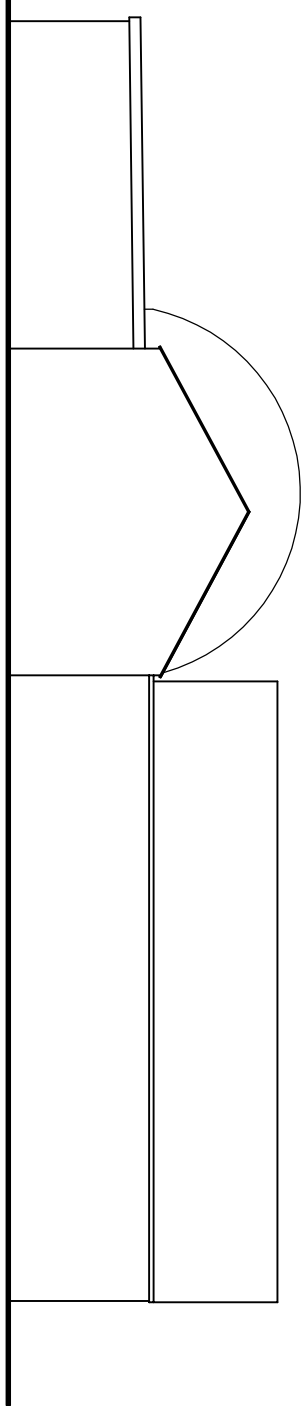


SOUTH ELEVATION

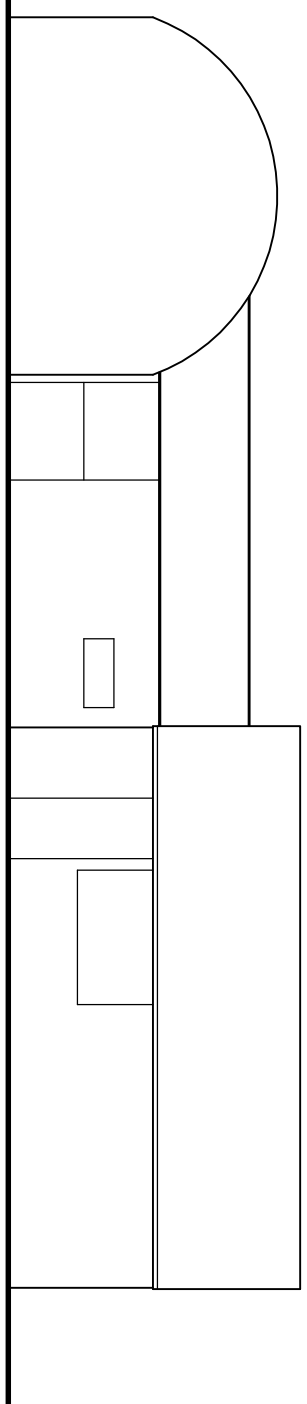


EAST ELEVATION

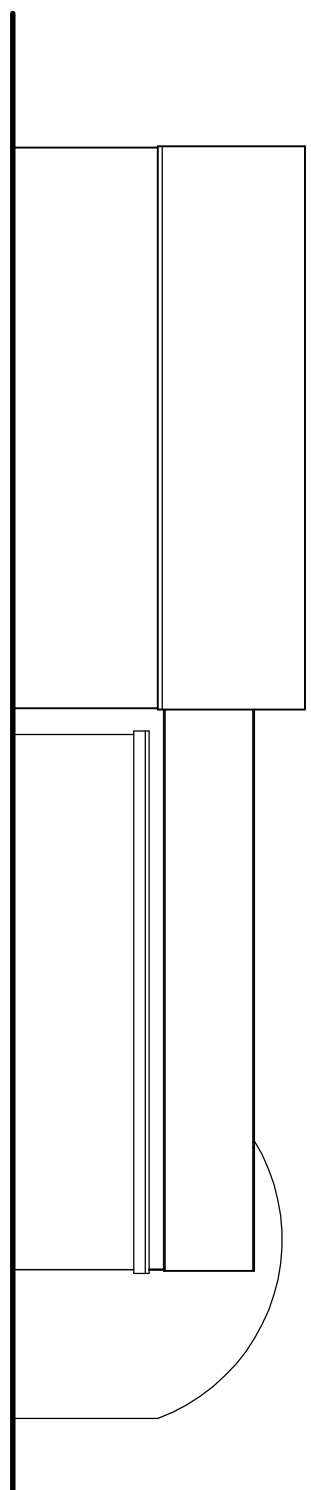

WEST ELEVATION

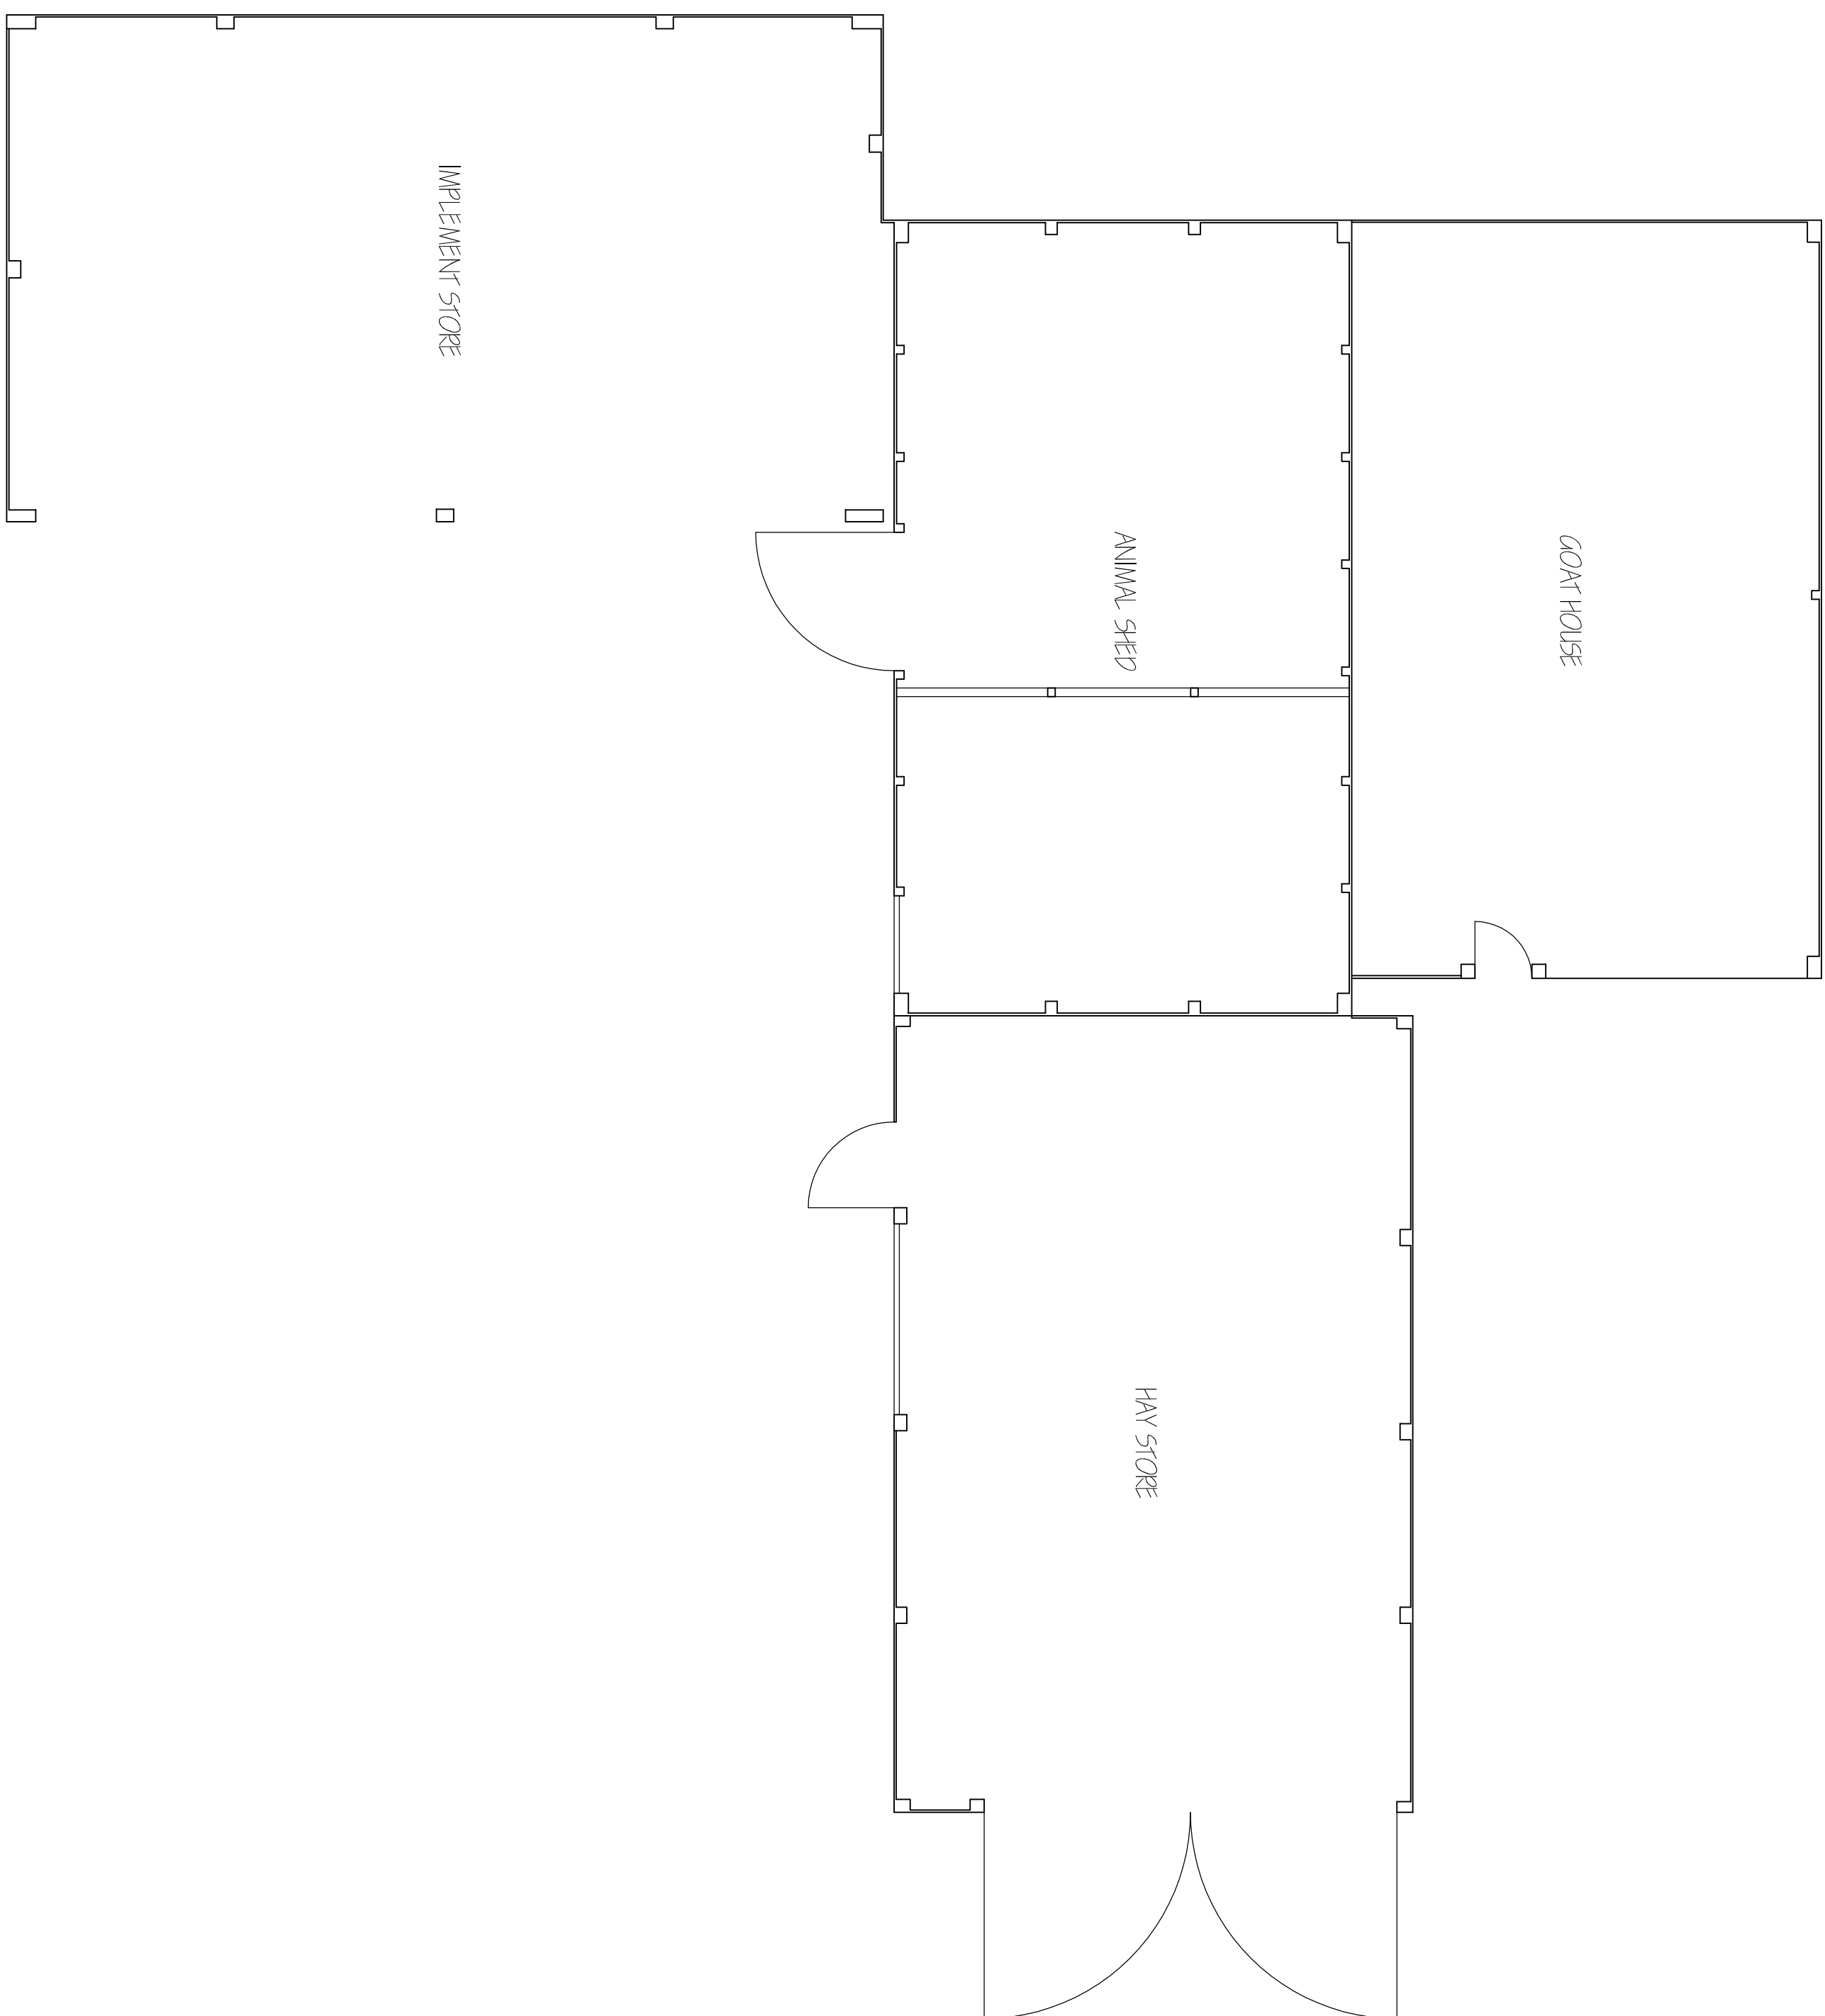

GROUND FLOOR PLAN

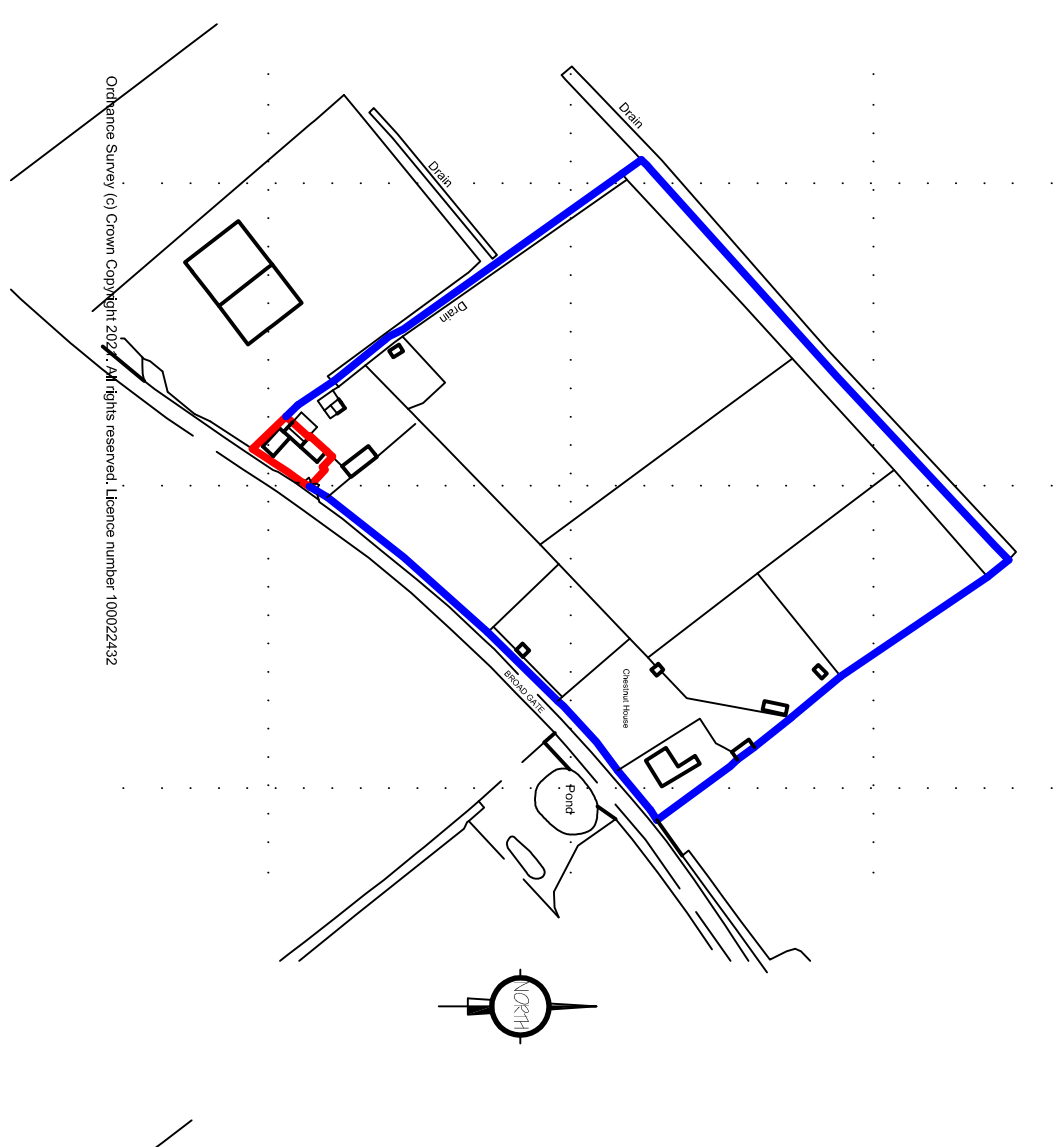

LOCATION PLAN 1:2500

A	3231E ANEAD00015	31E 2024
ref	revision	date

G. R. MERCHANT LTD.
I-ENG AMICE FIMO

**ARCHITECTURAL, STRUCTURAL
AND LAND DRAINAGE
CONSULTANTS**
4 Wrights Mews
12A Park Road, Holbeach,
Spalding, Lincs. PE12 7JE
Tel: 01 406 480800
Fax: 01 406 425444
E-Mail: gr.merchant@btconnect.com

BARN CONVERSION
ADJ. CHESTNUT HOUSE, BROADGATE
SLUTTON ST JAMES
SPALDING, Lincs, PE12 0HD.

Client MR & MRS GITHIRI

EXISTING
FLOOR PLANS & ELEVATIONS
LOCATION PLAN

Job Ref. 3838-21.

Drawing No. 01A

MAY '2021

1:50 1:100 (Unless Otherwise Stated)

DO NOT SCALE FROM THIS DRAWING

[illegible]