


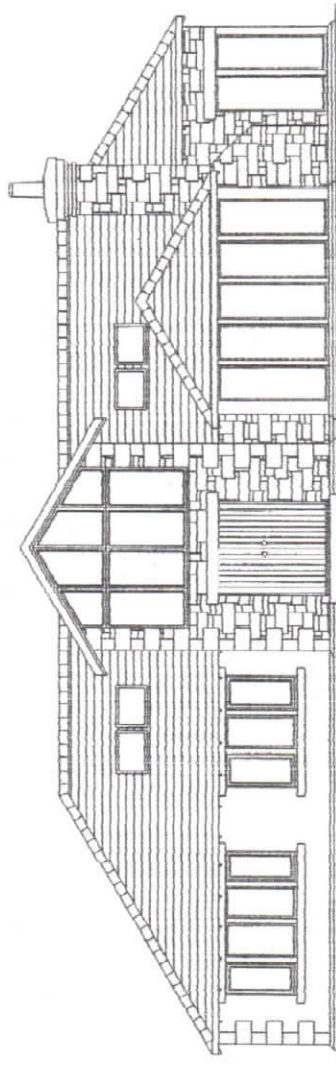

Maple




Manufacturers of fine Timber Frame Homes
Tanner Hall Business Park, Terrace Lane, St Michaels, Preston, PR3 0SZ Tel: 01995 679 547

Client	Mrs James		
Drawing Title	Front Elevation	Site	Land North East of Childersgate, Sutton
Drawn	DAF	Checked	Scale 1:100
			Dwg No 10115/01
			Date August 2017



All dimensions shown are approximate and are to be confirmed by working drawings

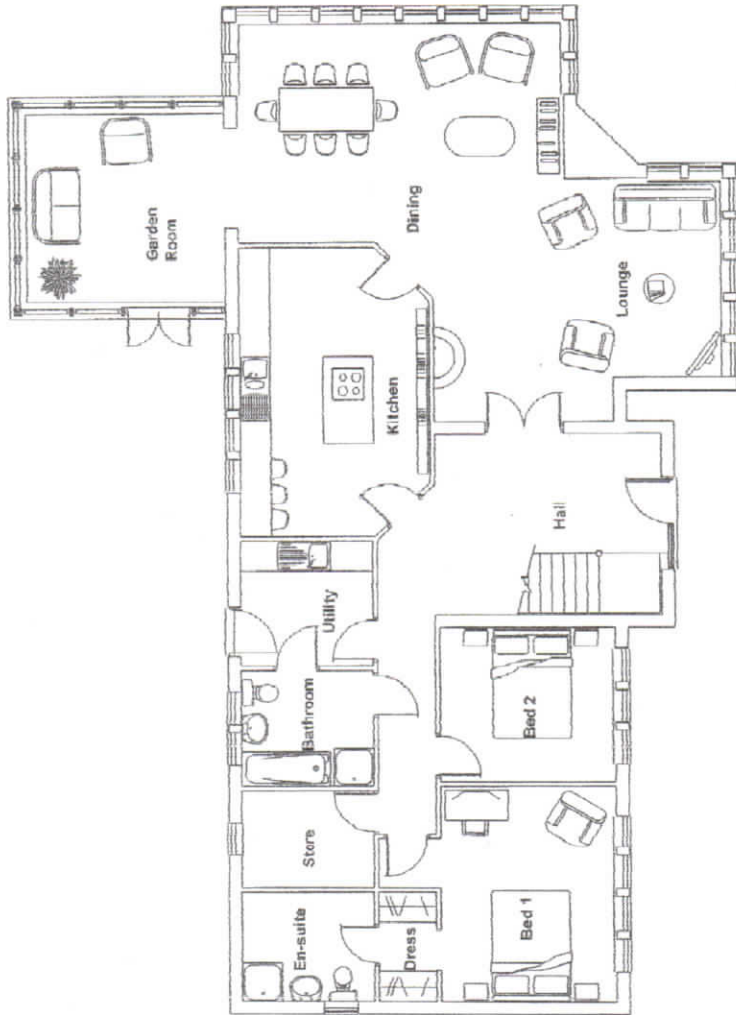

Maple




Manufacturers of Fine Timber Frame Houses
Tanner Hall Business Park, Tanner Lane, St. Michael, Preston, PR3 8SZ, Tel: 01995 672 547

Client	Mrs James	Site	Land North East of Childersgate, Sutton
Drawing Title	Ground Floor Layout	Scale	1:100
Drawn	DAP	Checked	
Drg No.	10/15/02	Date	August 2017

Metres



All dimensions shown are approximate and are to be confirmed by working drawings

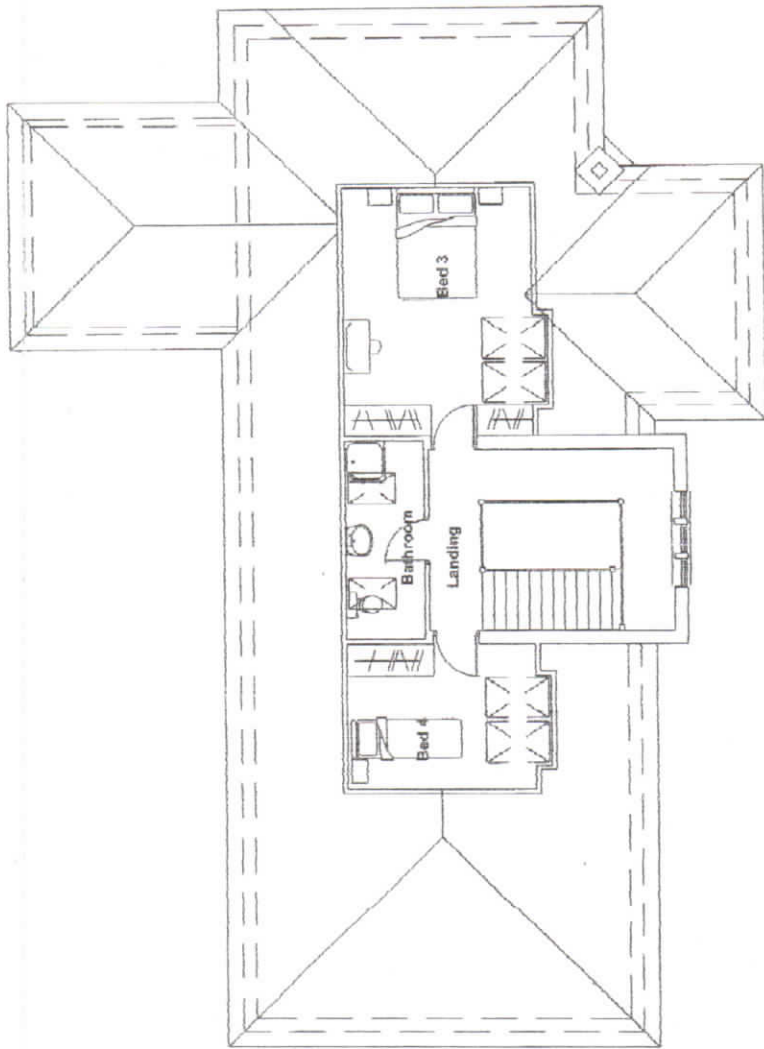

Maple



Manufacturers of fine Timber Frame Homes
Tunmore Hill Business Park, Tunmore Lane, S. Michaels, Preston, PR3 1SZ. Tel: 01995 679 547

Client	Mrs James	Site	Land North East of Childersgate, Sutton
Drawing Title	First Floor Layout	Dwg. No.	10115/03
Drawn	DAP	Scale	1:100
Checked		Date	August 2017

© This plan is the property of Maple Limited. The drawing and its contents are not to be reproduced or used in any way without the prior written permission of Maple Limited. Any use of this plan without the prior written permission of Maple Limited is a breach of copyright. This plan is issued by UK Plans no. 1/21/17/2/2/088

Metres

1 2 3 4 5

All dimensions shown are approximate and are to be confirmed by working drawings




姓名	性别	年龄	职业	住址
张德胜	男	45	教师	本市和平路123号
李小红	女	32	护士	本市幸福路456号
王小明	男	28	学生	本市建设路789号
赵大刚	男	55	工人	本市光明路101号
陈丽娟	女	40	医生	本市健康路202号

© Philip Price & Suppliment. b) May be used but not be reproduced in any material from or printed in a third party without the prior written permission of Philip Price & Suppliment. May be limited. Suppliment quantity is covered by the Patent No. 2,157,114. 2,157,114.

Client	Mrs James	
Drawing Title	Rear Elevation	Site Land North East of Childersgate, Sutton
Drawn	DAP	Scale 1:100
	Checked	Date August 2017

All dimensions shown are approximate and are to be confirmed by working drawings

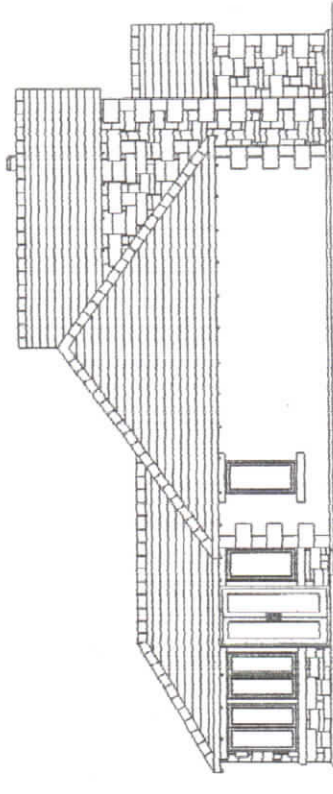


Maple




Tamworth Hall Business Park, Tamworth, Leics. N. 10115/05, 10115/06, 10115/07, 10115/99, 10115/100

Client:	Mrs. James	Site Land North East of Childersgate, Sutton	Dwg No. 10115/05	Date August 2017
Drawing Title	Side Elevation	Scale 1:100		
Drawn	DAP	Checked		

Metres 1 2 3 4 5
All dimensions shown are approximate and are to be confirmed by working drawings

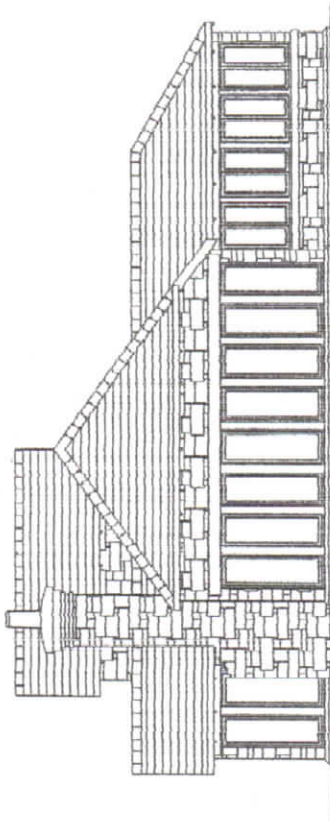

Maple

 

Timbre Hall Business Park, Tarnock Lane, St Michaels, Preston, PR3 0BS Tel: 01995 479 417

Client	Mrs James		Site Land North East of Childersgate, Sutton	
Drawing Title	Side Elevation		Dwg No. 10/15/06	Date August 2017
Drawn DAP	Checked	Scale 1:100		

© 2017 Mrs. James. All Rights Reserved. This drawing is not to be reproduced in any form without the written consent of the author. The author is not responsible for any errors or omissions in this drawing. 

Metres 1 2 3 4 5 All dimensions shown are approximate and are to be confirmed by working drawings



