



Maple




Manufacturers of fine Timber Frame Homes

Tarnacre Hall Business Park, Tarnacre Lane, St. Michaels, Preston, PR3 0SZ Tel: 01995 679 547

Client	Mrs James			©Philip Price & SupaHome by Maple Limited. This drawing may not be reproduced in any material form or passed to a third party without the prior written permission of Philip Price & Supa Home by Maple Limited. SupaWall system is covered by UK Patent no.'s 2415714 / 2436989.	
Drawing Title	Front Elevation			Site Land North East of Childersgate, Sutton	
Drawn	DAP	Checked	Scale 1:100	Drg. No. 10115 / 01	Date April 2018



Maple

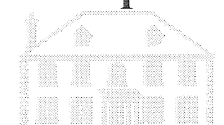


Manufacturers of fine Timber Frame Homes

Tarnacre Hall Business Park, Tarnacre Lane, St. Michaels, Preston, PR3 0SZ Tel: 01995 679 547

Client		Mrs James		©Philip Price & SuperHome by Maple Limited. This drawing may not be reproduced in any material form or passed to a third party without the prior written permission of Philip Price & Super Home by Maple Limited. SuperWall system is covered by UK Patent no.'s 2415714 / 2436989.	
Drawing Title		Rear Elevation			
Site		Land North East of Childersgate, Sutton			
Drawn	DAP	Checked	Scale 1:100	Drg. No. 10115 / 02	Date April 2018



Maple

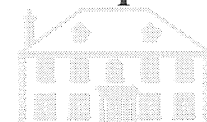

Manufacturers of fine Timber Frame Homes

Tarnacre Hall Business Park, Tarnacre Lane, St. Michaels, Preston, PR3 0SZ Tel: 01995 679 547

Client		Mrs James		©Philip Price & SuperHome by Maple Limited. This drawing may not be reproduced in any material form or passed to a third party without the prior written permission of Philip Price & Super Home by Maple Limited. SuperWall system is covered by UK Patent no.'s 2415714 / 2436989.			
Drawing Title		Side Elevation				Site Land North East of Childersgate, Sutton	
Drawn	DAP	Checked	Scale 1:100			Drg. No. 10115 / 03	Date April 2018




Maple



Manufacturers of fine Timber Frame Homes

Tarnacre Hall Business Park, Tarnacre Lane, St. Michaels, Preston, PR3 0SZ Tel: 01995 679 547

Client		Mrs James		©Philip Price & SupaHome by Maple Limited. This drawing may not be reproduced in any material form or passed to a third party without the prior written permission of Philip Price & Supa Home by Maple Limited. SupaWall system is covered by UK Patent no.'s 2415714 / 2436989.			
Drawing Title		Side Elevation				Site Land North East of Childersgate, Sutton	
Drawn	DAP	Checked	Scale 1:100			Drg. No. 10115 / 04	Date April 2018

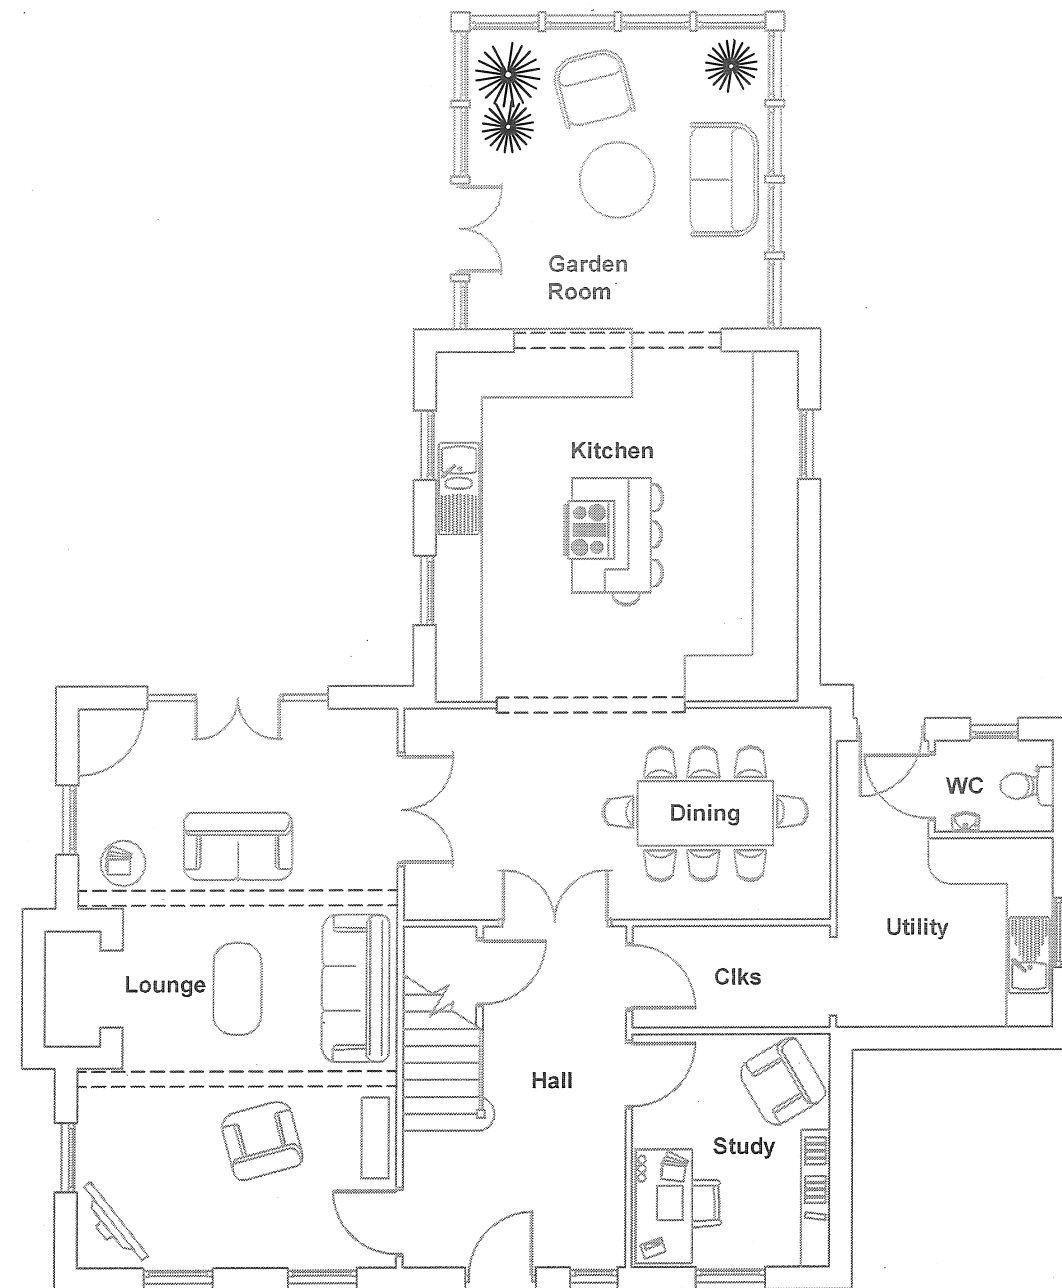


Maple



Manufacturers of fine Timber Frame Homes

Tarnacre Hall Business Park, Tarnacre Lane, St. Michaels, Preston, PR3 0SZ Tel: 01995 679 547

Client	Mrs James	©Philip Price & SuperHome by Maple Limited. This drawing may not be reproduced in any material form or passed to a third party without the prior written permission of Philip Price & Super Home by Maple Limited. SuperWall system is covered by UK Patent no.'s 2415714 / 2436989.			
Drawing Title	Ground Floor Layout	Site Land North East of Childersgate, Sutton			
Drawn	DAP	Checked	Scale 1:100	Drg. No. 10115 / 05	Date April 2018

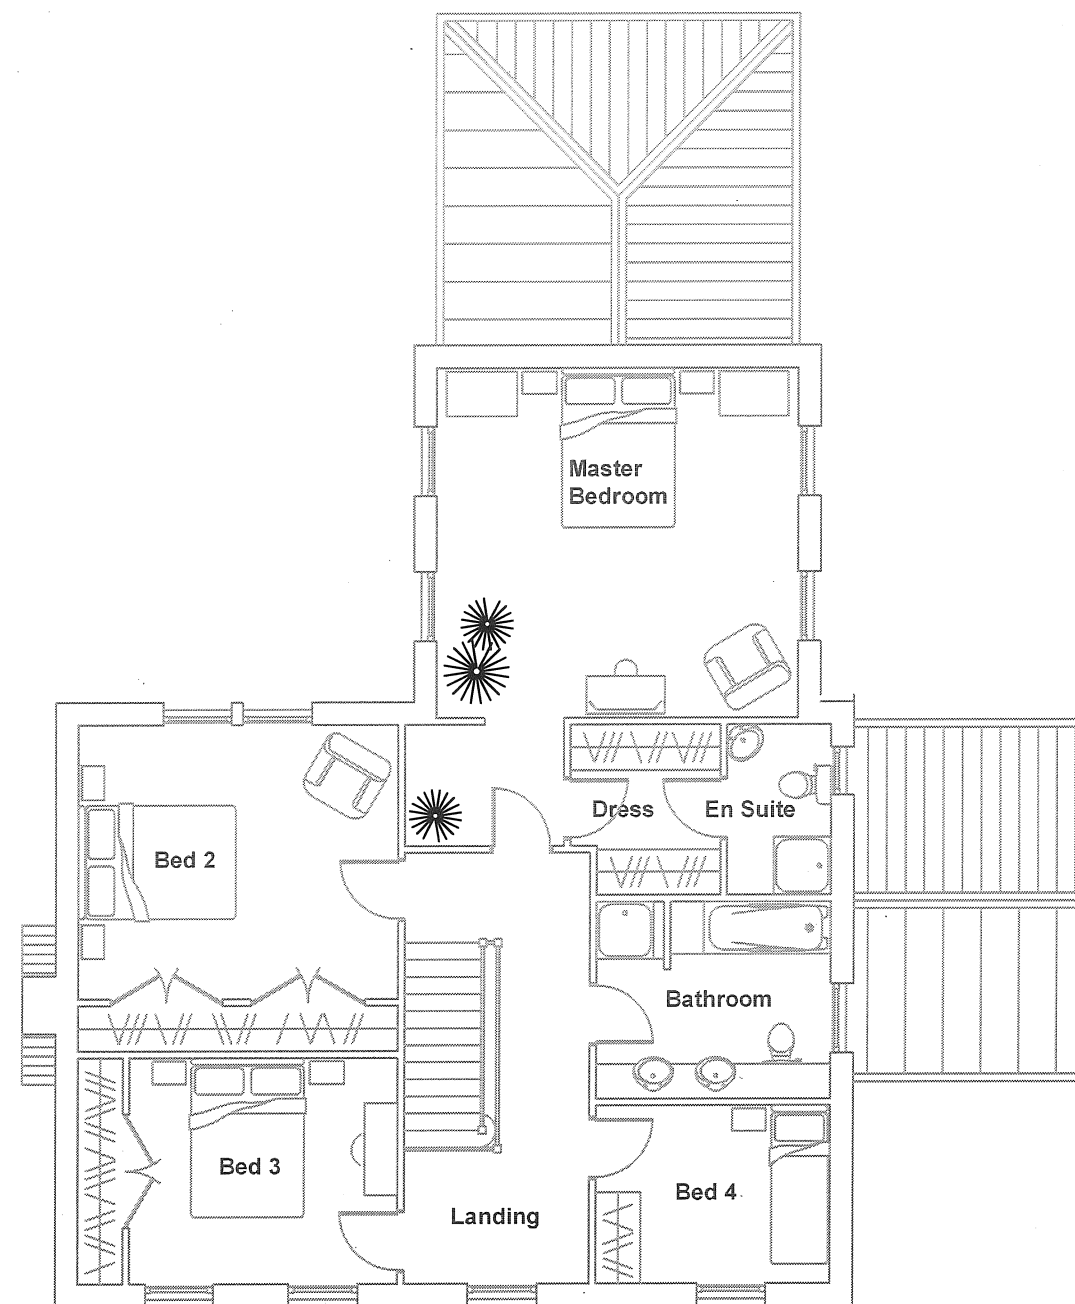


Maple



Manufacturers of fine Timber Frame Homes

Tarnacre Hall Business Park, Tarnacre Lane, St. Michaels, Preston, PR3 0SZ Tel: 01995 679 547

Client		Mrs James		©Philip Price & SupaHome by Maple Limited. This drawing may not be reproduced in any material form or passed to a third party without the prior written permission of Philip Price & Supa Home by Maple Limited. SupaWall system is covered by UK Patent no.'s 2415714 / 2436989.	
Drawing Title		First Floor Layout		Site Land North East of Childersgate, Sutton	
Drawn	DAP	Checked	Scale 1:100	Drg. No. 10115 / 06	Date April 2018

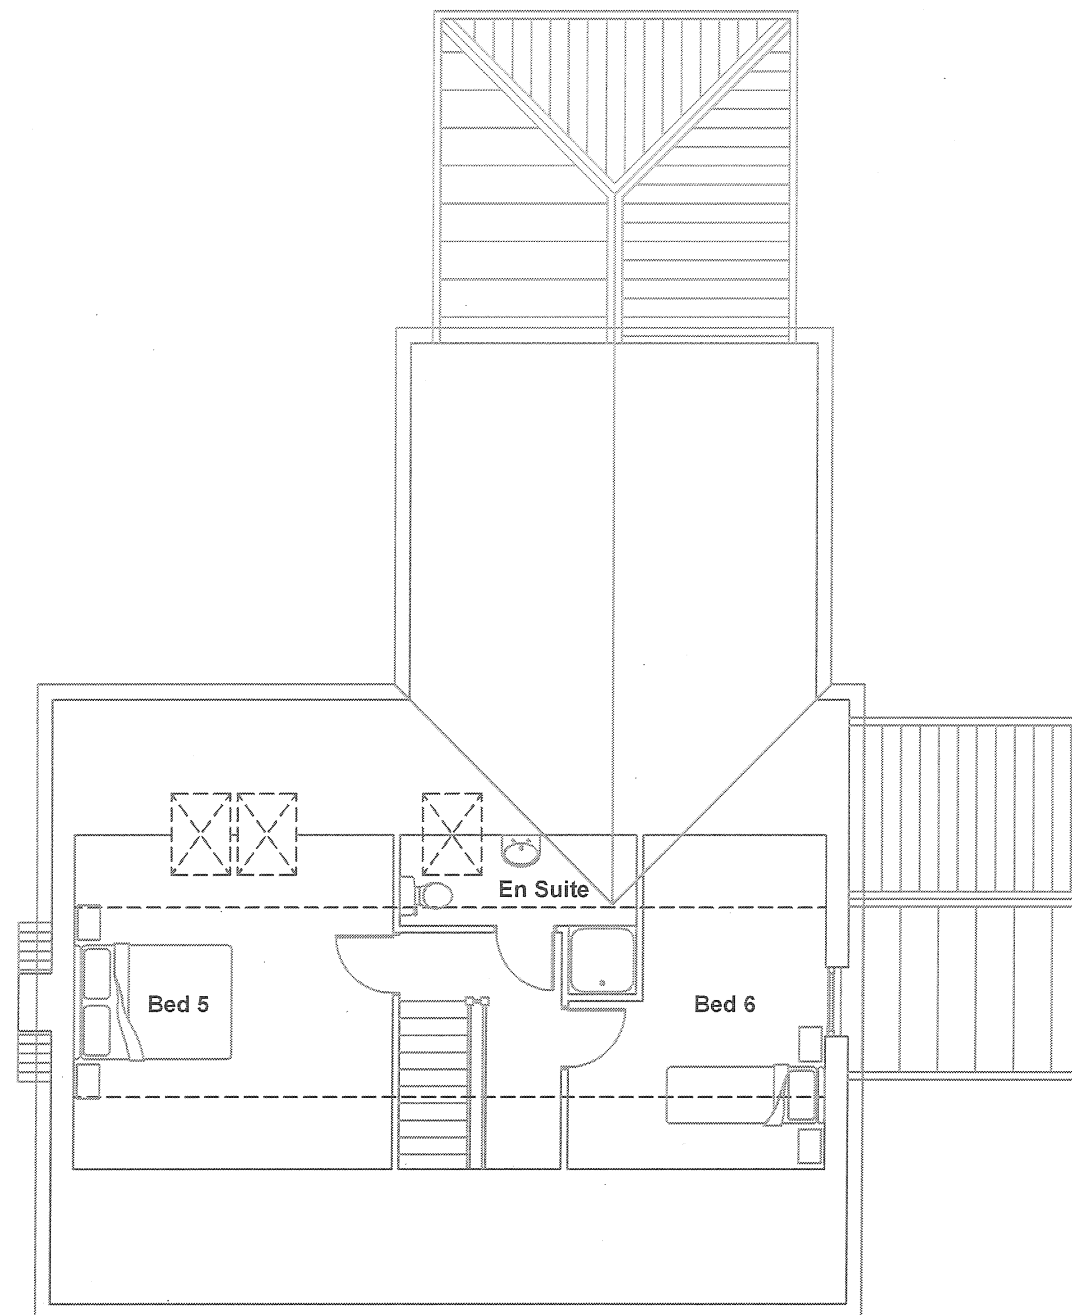



Maple



Manufacturers of fine Timber Frame Homes

Tarnacre Hall Business Park, Tarnacre Lane, St. Michaels, Preston, PR3 0SZ Tel: 01995 679 547

Client		Mrs James		©Philip Price & SuperHome by Maple Limited. This drawing may not be reproduced in any material form or passed to a third party without the prior written permission of Philip Price & Super Home by Maple Limited. SuperWall system is covered by UK Patent no.5 2415714 / 2436989.	
Drawing Title		Second Floor Layout		Site Land North East of Childersgate, Sutton	
Drawn	DAP	Checked	Scale 1:100	Drg. No. 10115 / 07	Date April 2018

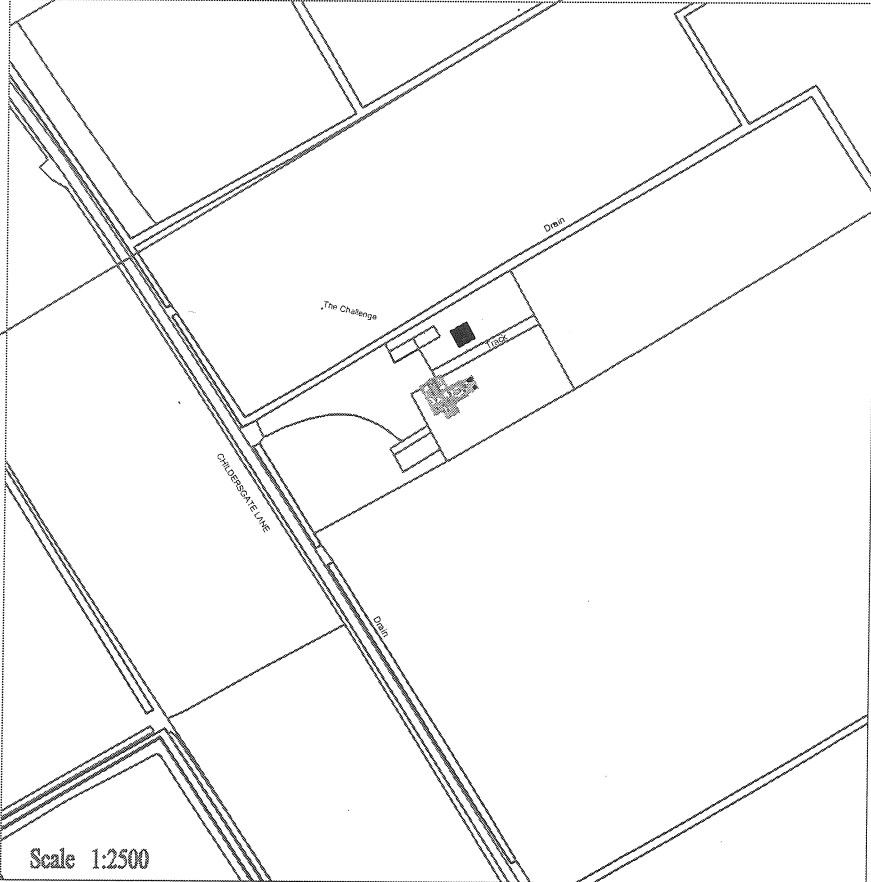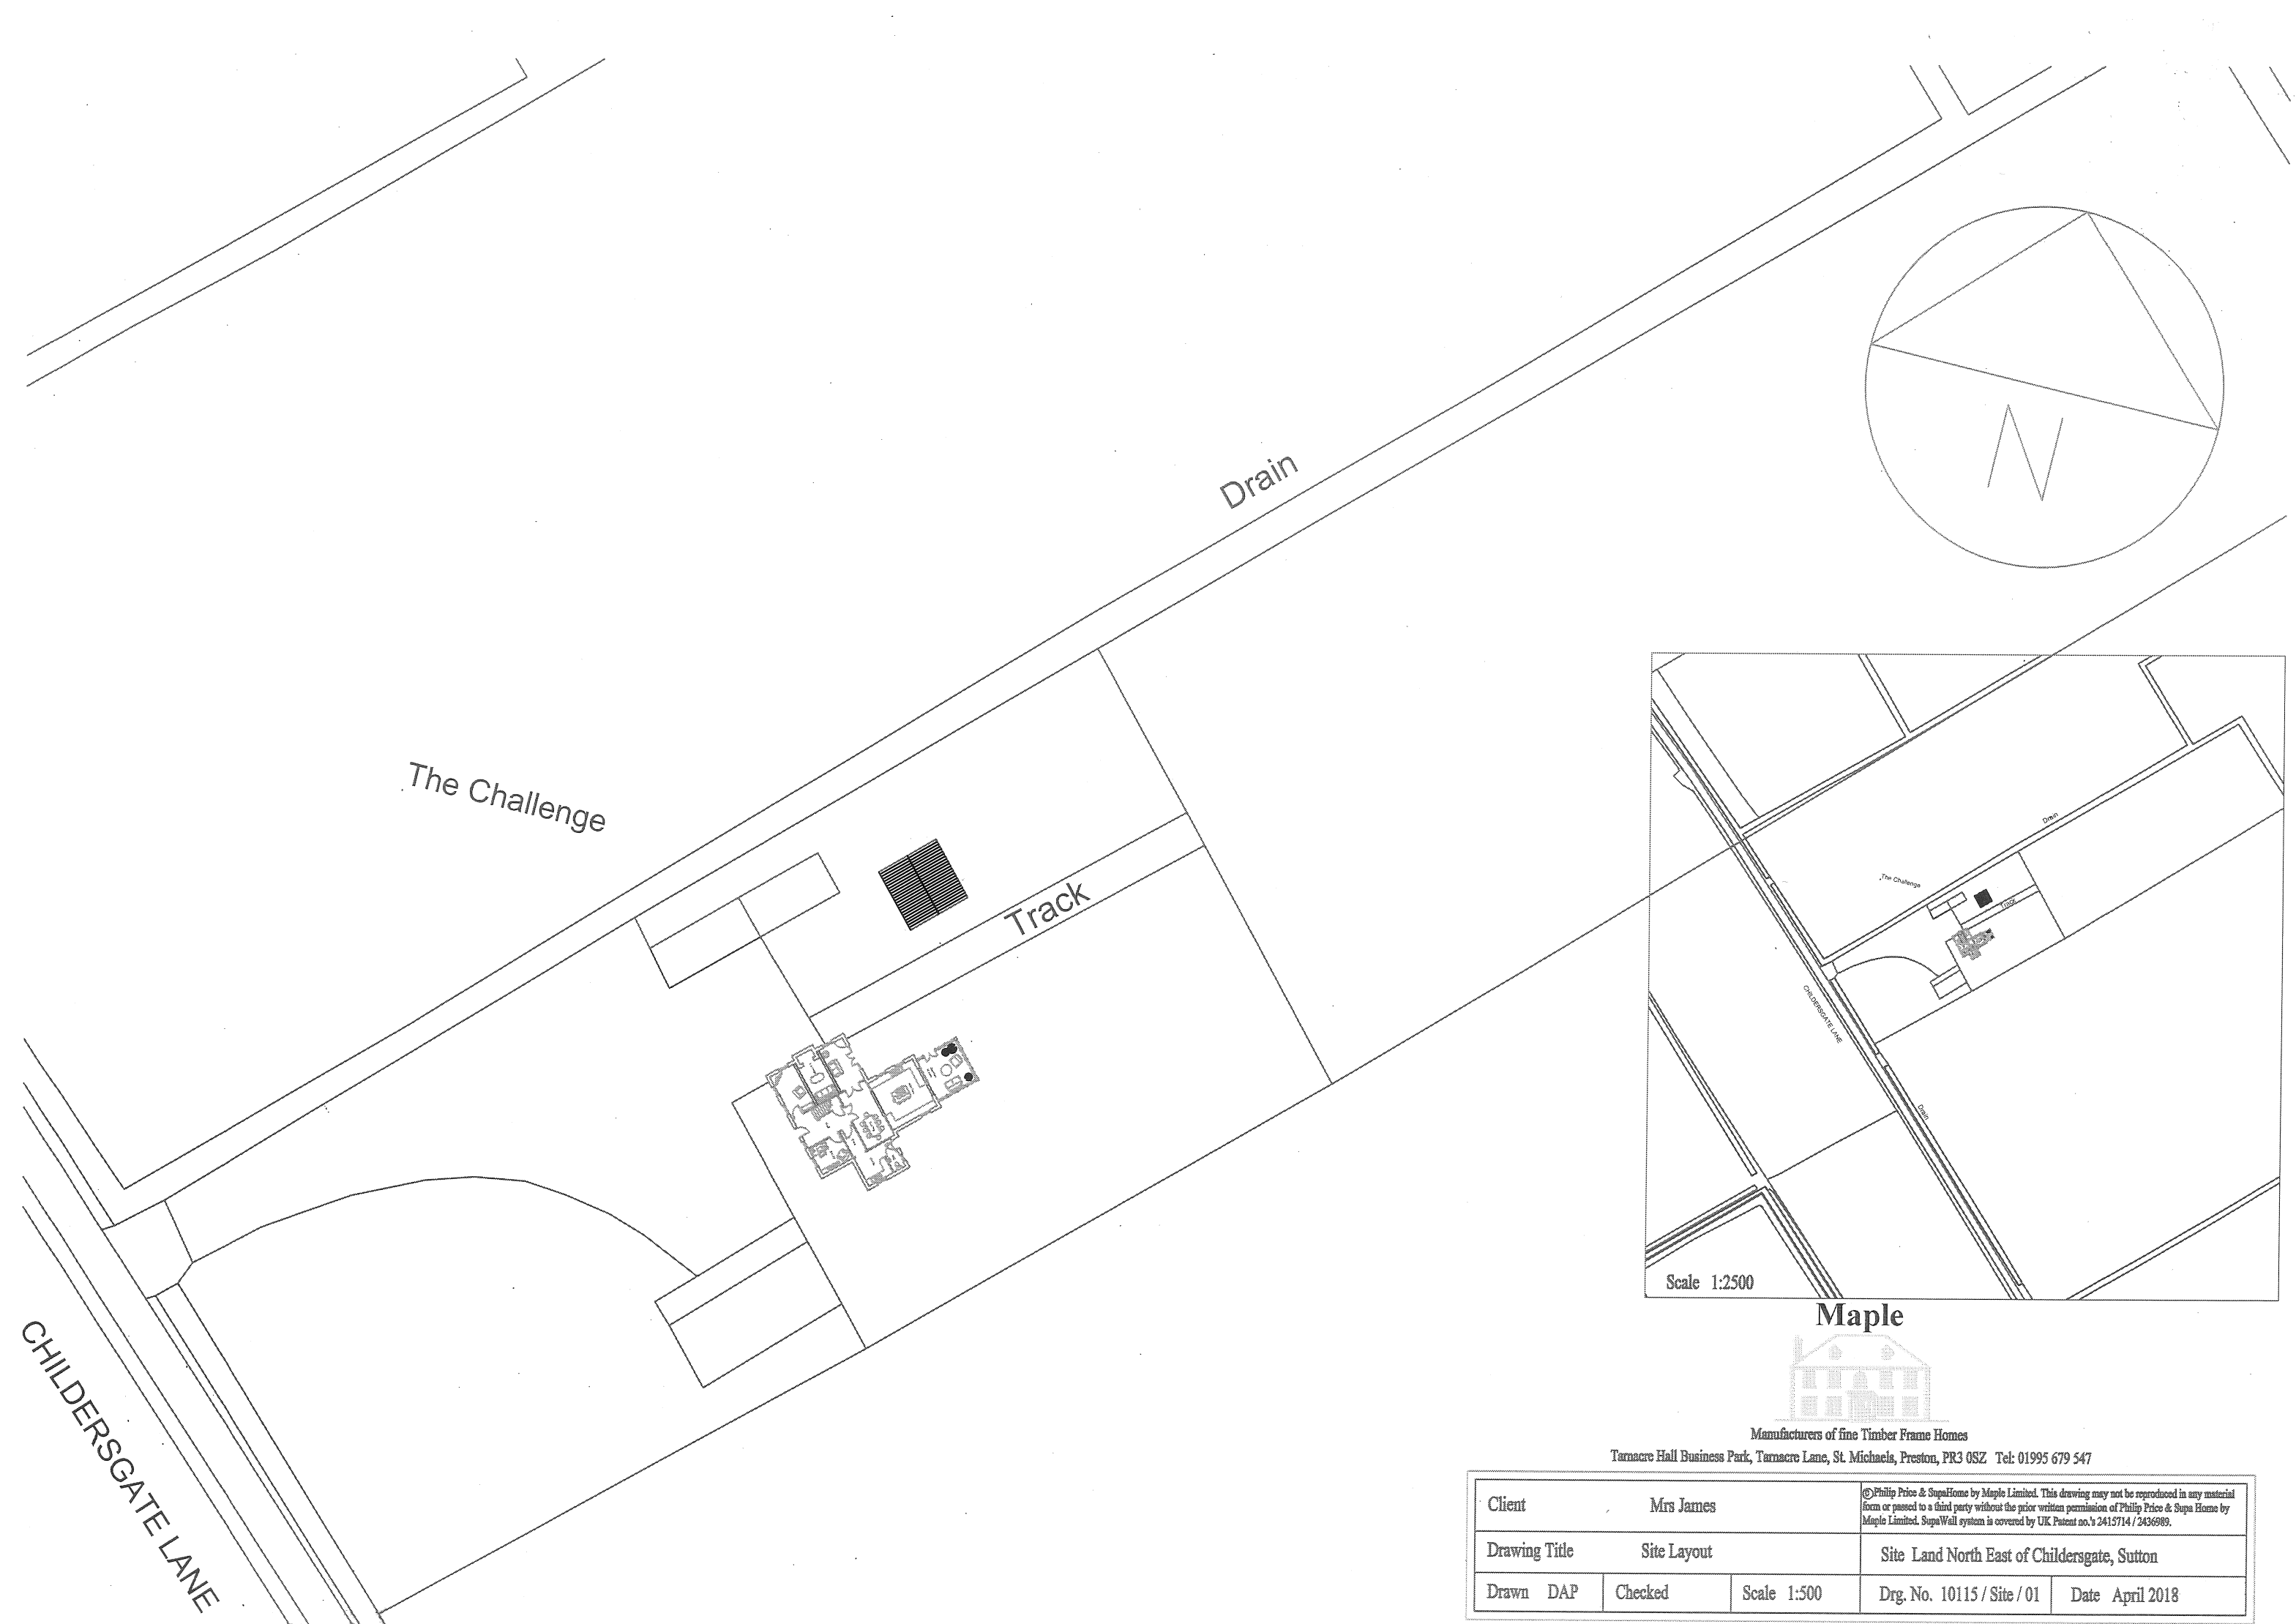

Maple



Manufacturers of fine Timber Frame Homes
Tarnacre Hall Business Park, Tarnacre Lane, St. Michaels, Preston, PR3 0SZ Tel: 01995 679 547

Client				Mrs James		© Philip Price & SupaHome by Maple Limited. This drawing may not be reproduced in any material form or passed to a third party without the prior written permission of Philip Price & Supa Home by Maple Limited. SupaWall system is covered by UK Patent no.'s 2415714 / 2436989.	
Drawing Title				Site Layout			
				Site Land North East of Childersgate, Sutton			
Drawn	DAP	Checked	Scale 1:500	Drg. No. 10115 / Site / 01	Date April 2018		