

ALL DIMENSIONS ARE IN mm UNLESS NOTED OTHERWISE

N.G.R

E: 539977

N: 317518

CONCESSION REQUIRED

NO

NOTES:
OVERHEAD 3 PHASE POWER LINES IN CLOSE PROXIMITY TO ACCESS ROAD. GOAL POST PROTECTION REQUIRED FOR CONSTRUCTION

REV

A

Issued for Approval

SPD

US

17.06.16

DATE

McGEE Networks

NORTHERN OFFICE
7 NORTH LAMBLAND STREET
HUDDESFIELD,
ROD, LIL

NOKIA

O₂

CTL - BEACON

Cell Name

LAND BEHIND NECAHEN LODGE

Opt.

-

Cell ID No

CTIL

TEF

201423

VF

074895

N/A

Site Address / Contact Details

LAND BEHIND NECAHEN LODGE
120 BELL'S DROVE
SUTTON ST JAMES, SPALDING
LINCOLNSHIRE
PE12 0JG

Drawing Title:

PROPOSED SITE PLAN

Purpose of issue:

PLANNING

Dwg Ref:

Drawing Number:

200

Surveyed By

SH

Original Sheet Size:

A3

Drawn:

SPD

Date:

17.06.16

Checked:


DS

Date:

17.06.16

Issue:

A

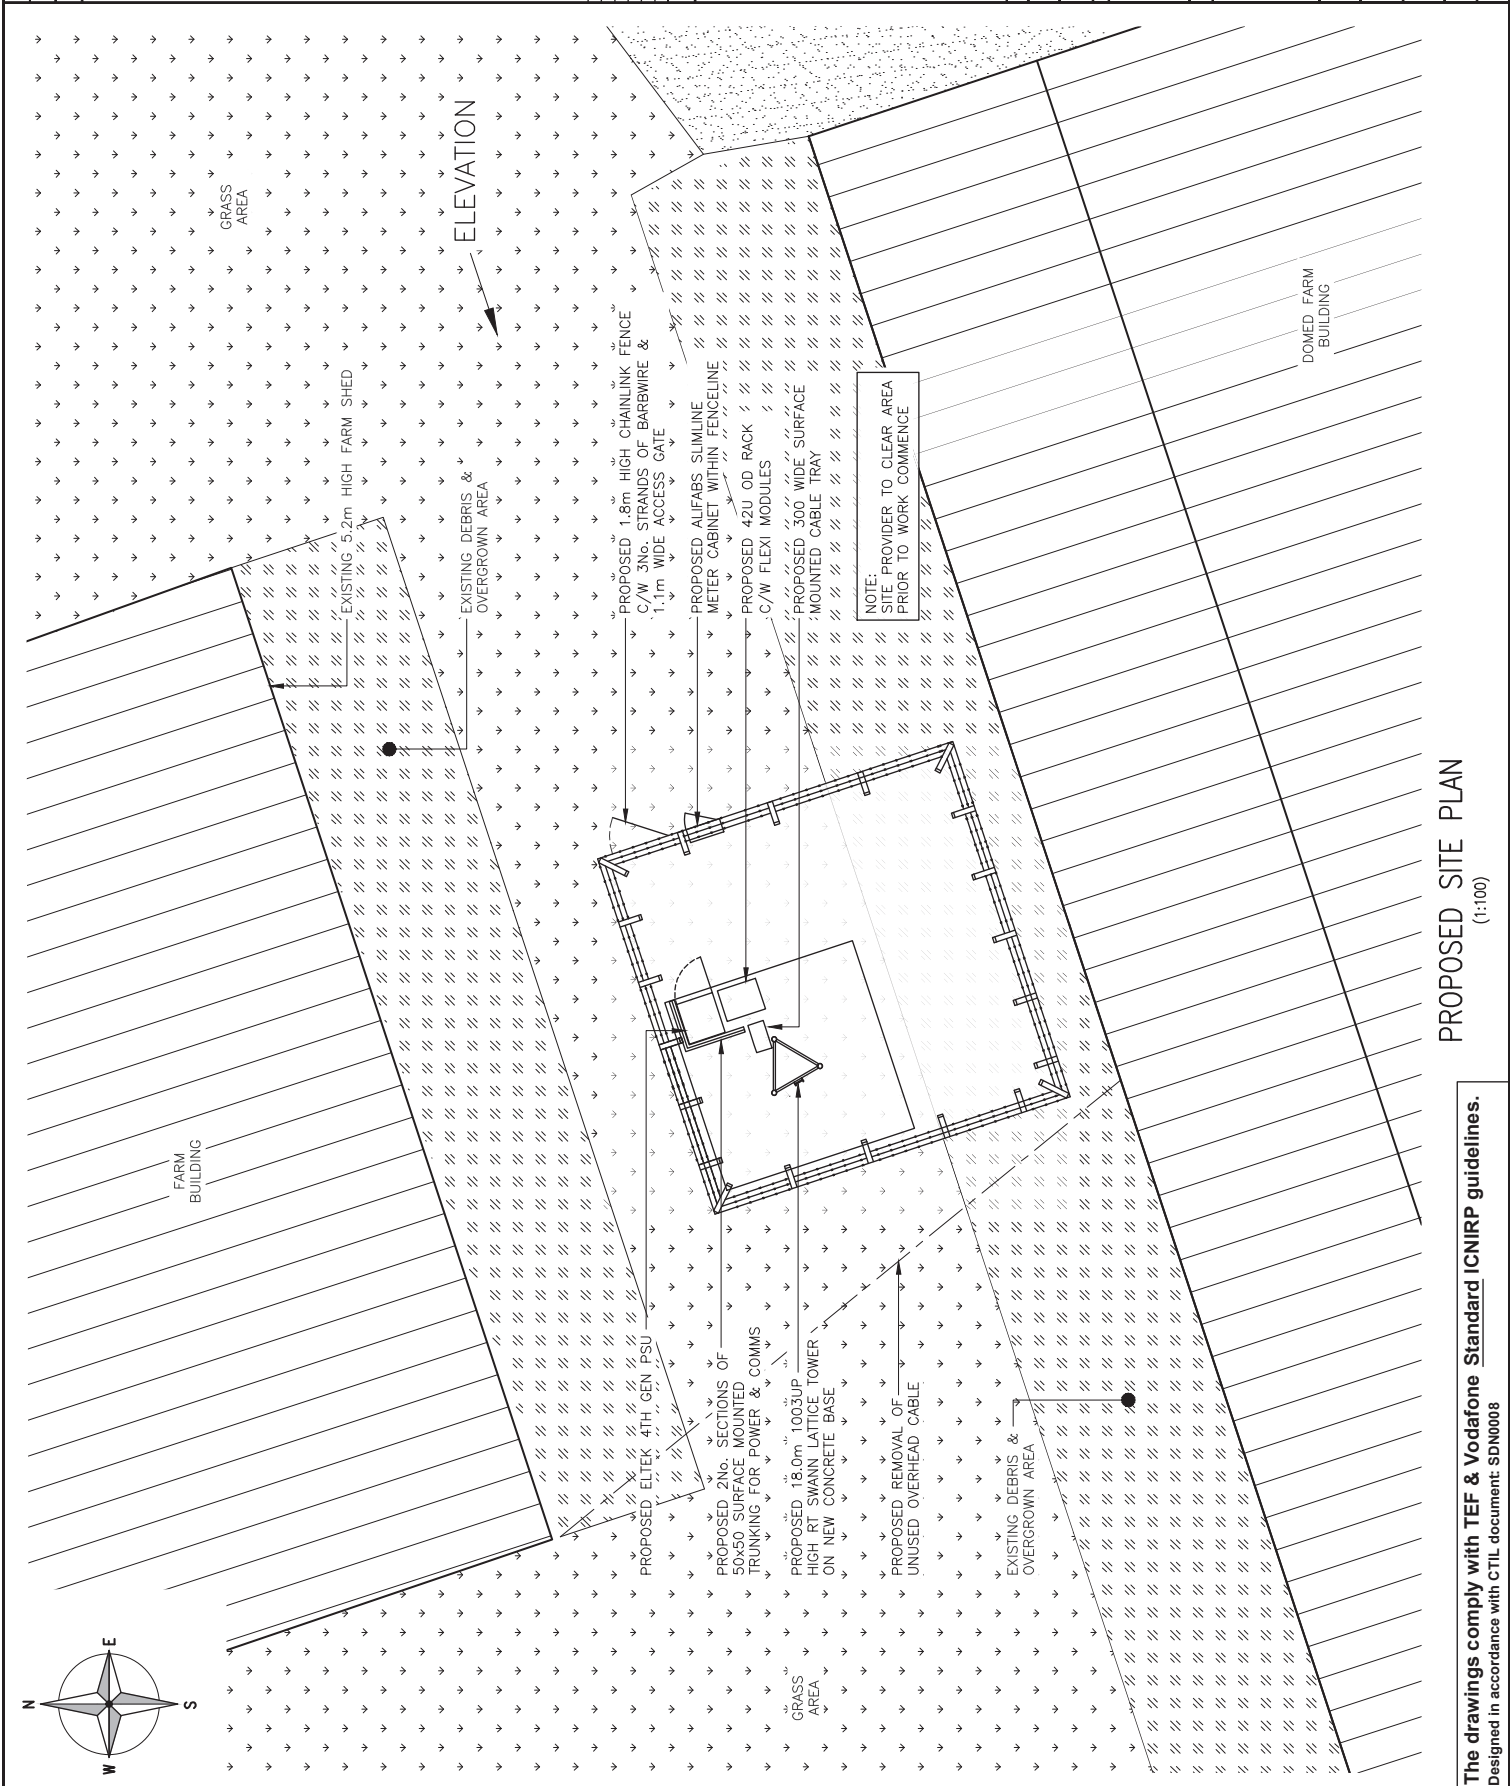

The drawings comply with TEF & Vodafone Standard ICNIRP guidelines.
Designed in accordance with CTIL document- SDN0008

PROPOSED SITE PLAN
(1:100)