


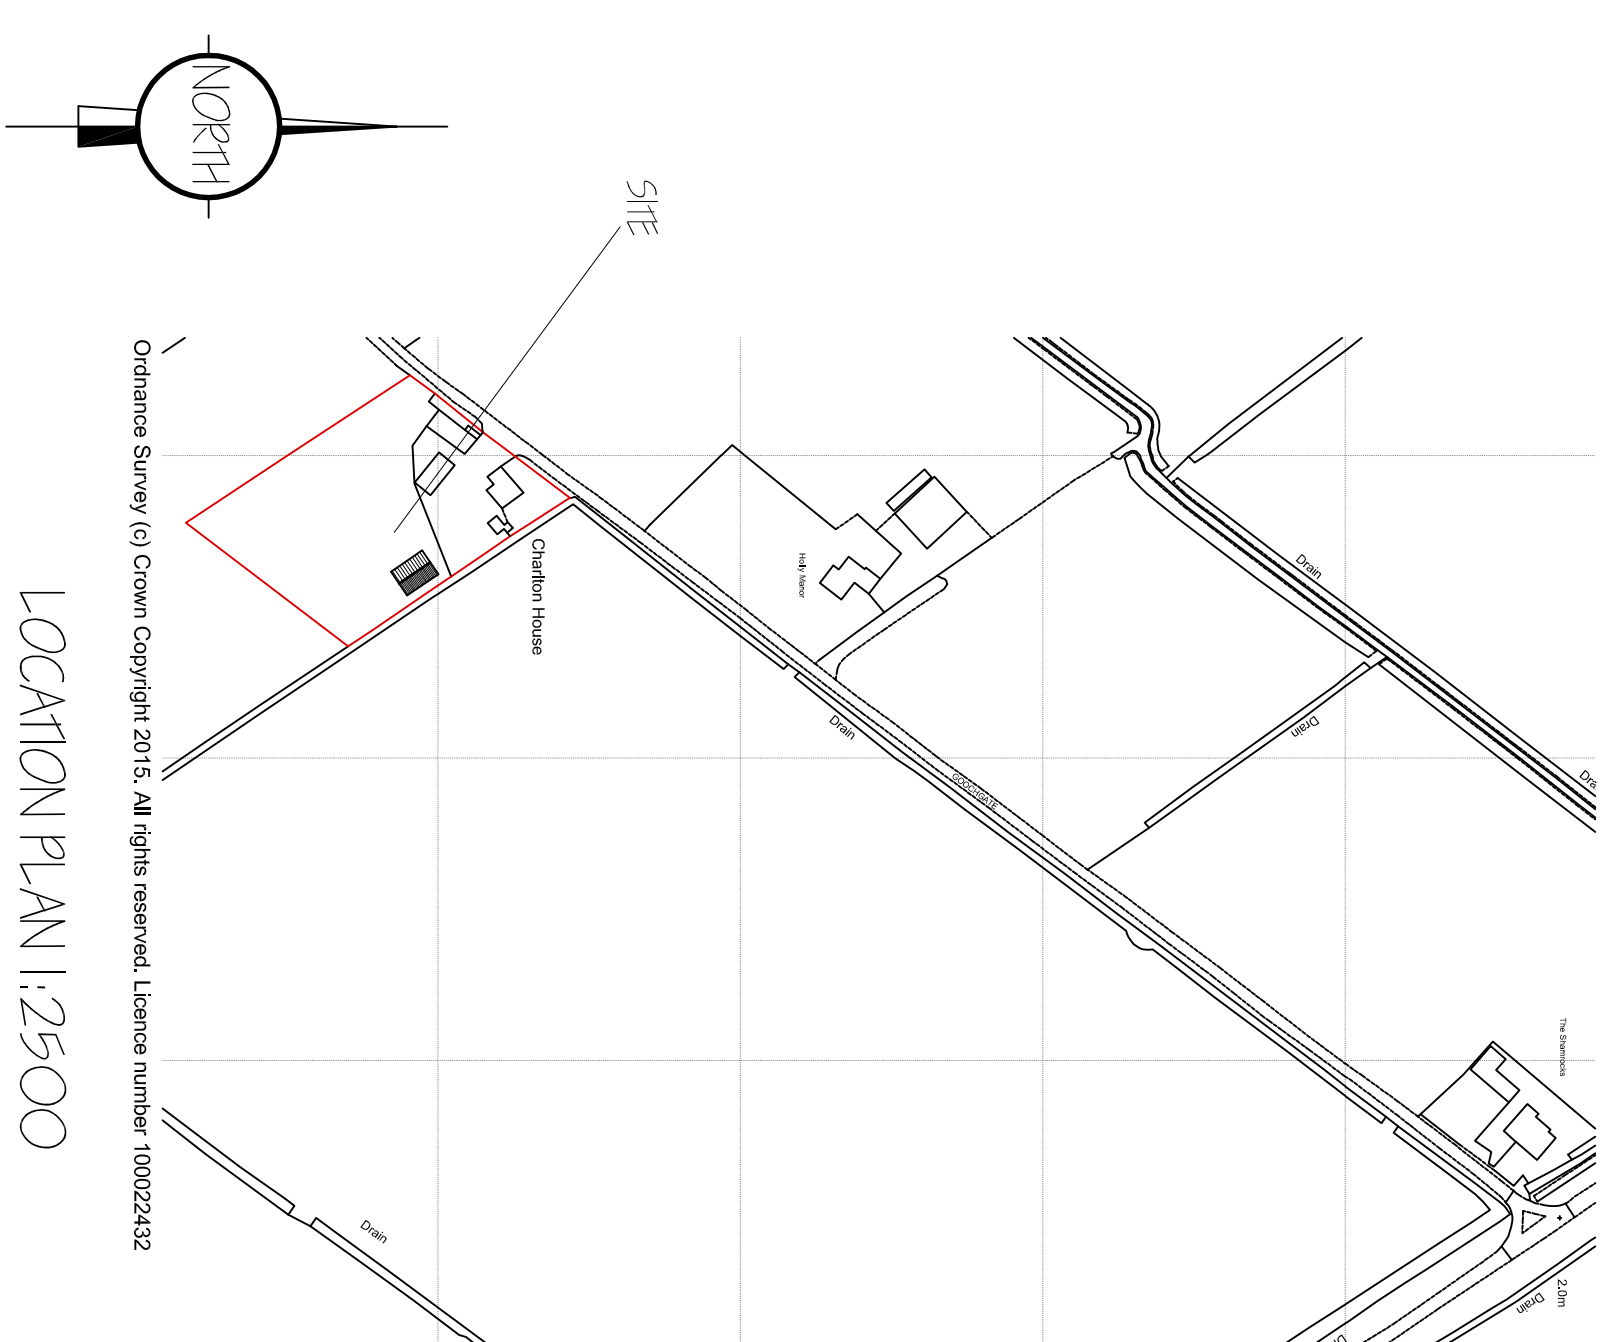


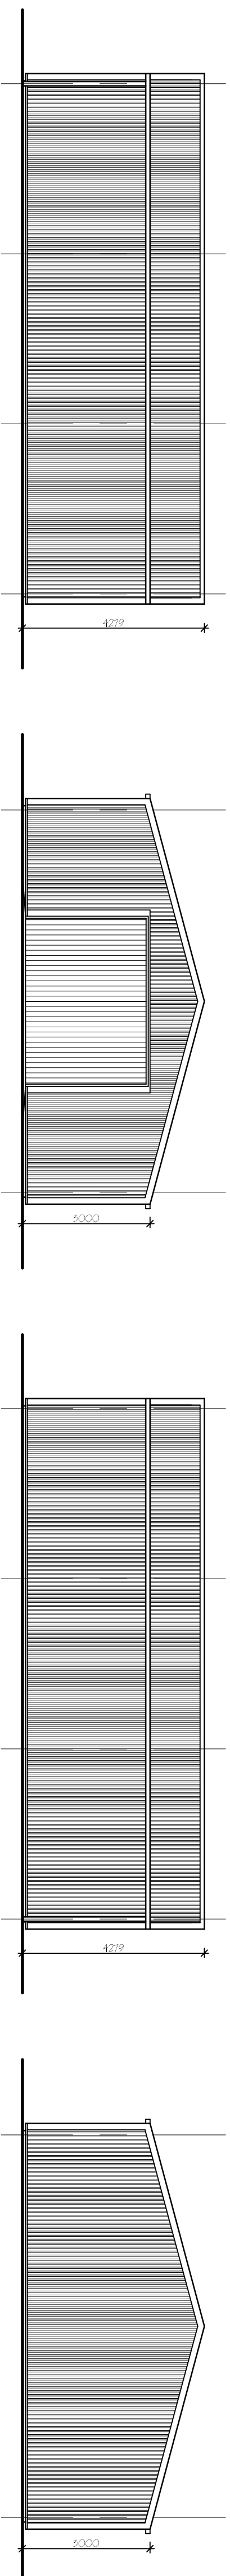

LOCATION PLAN 1: 2500

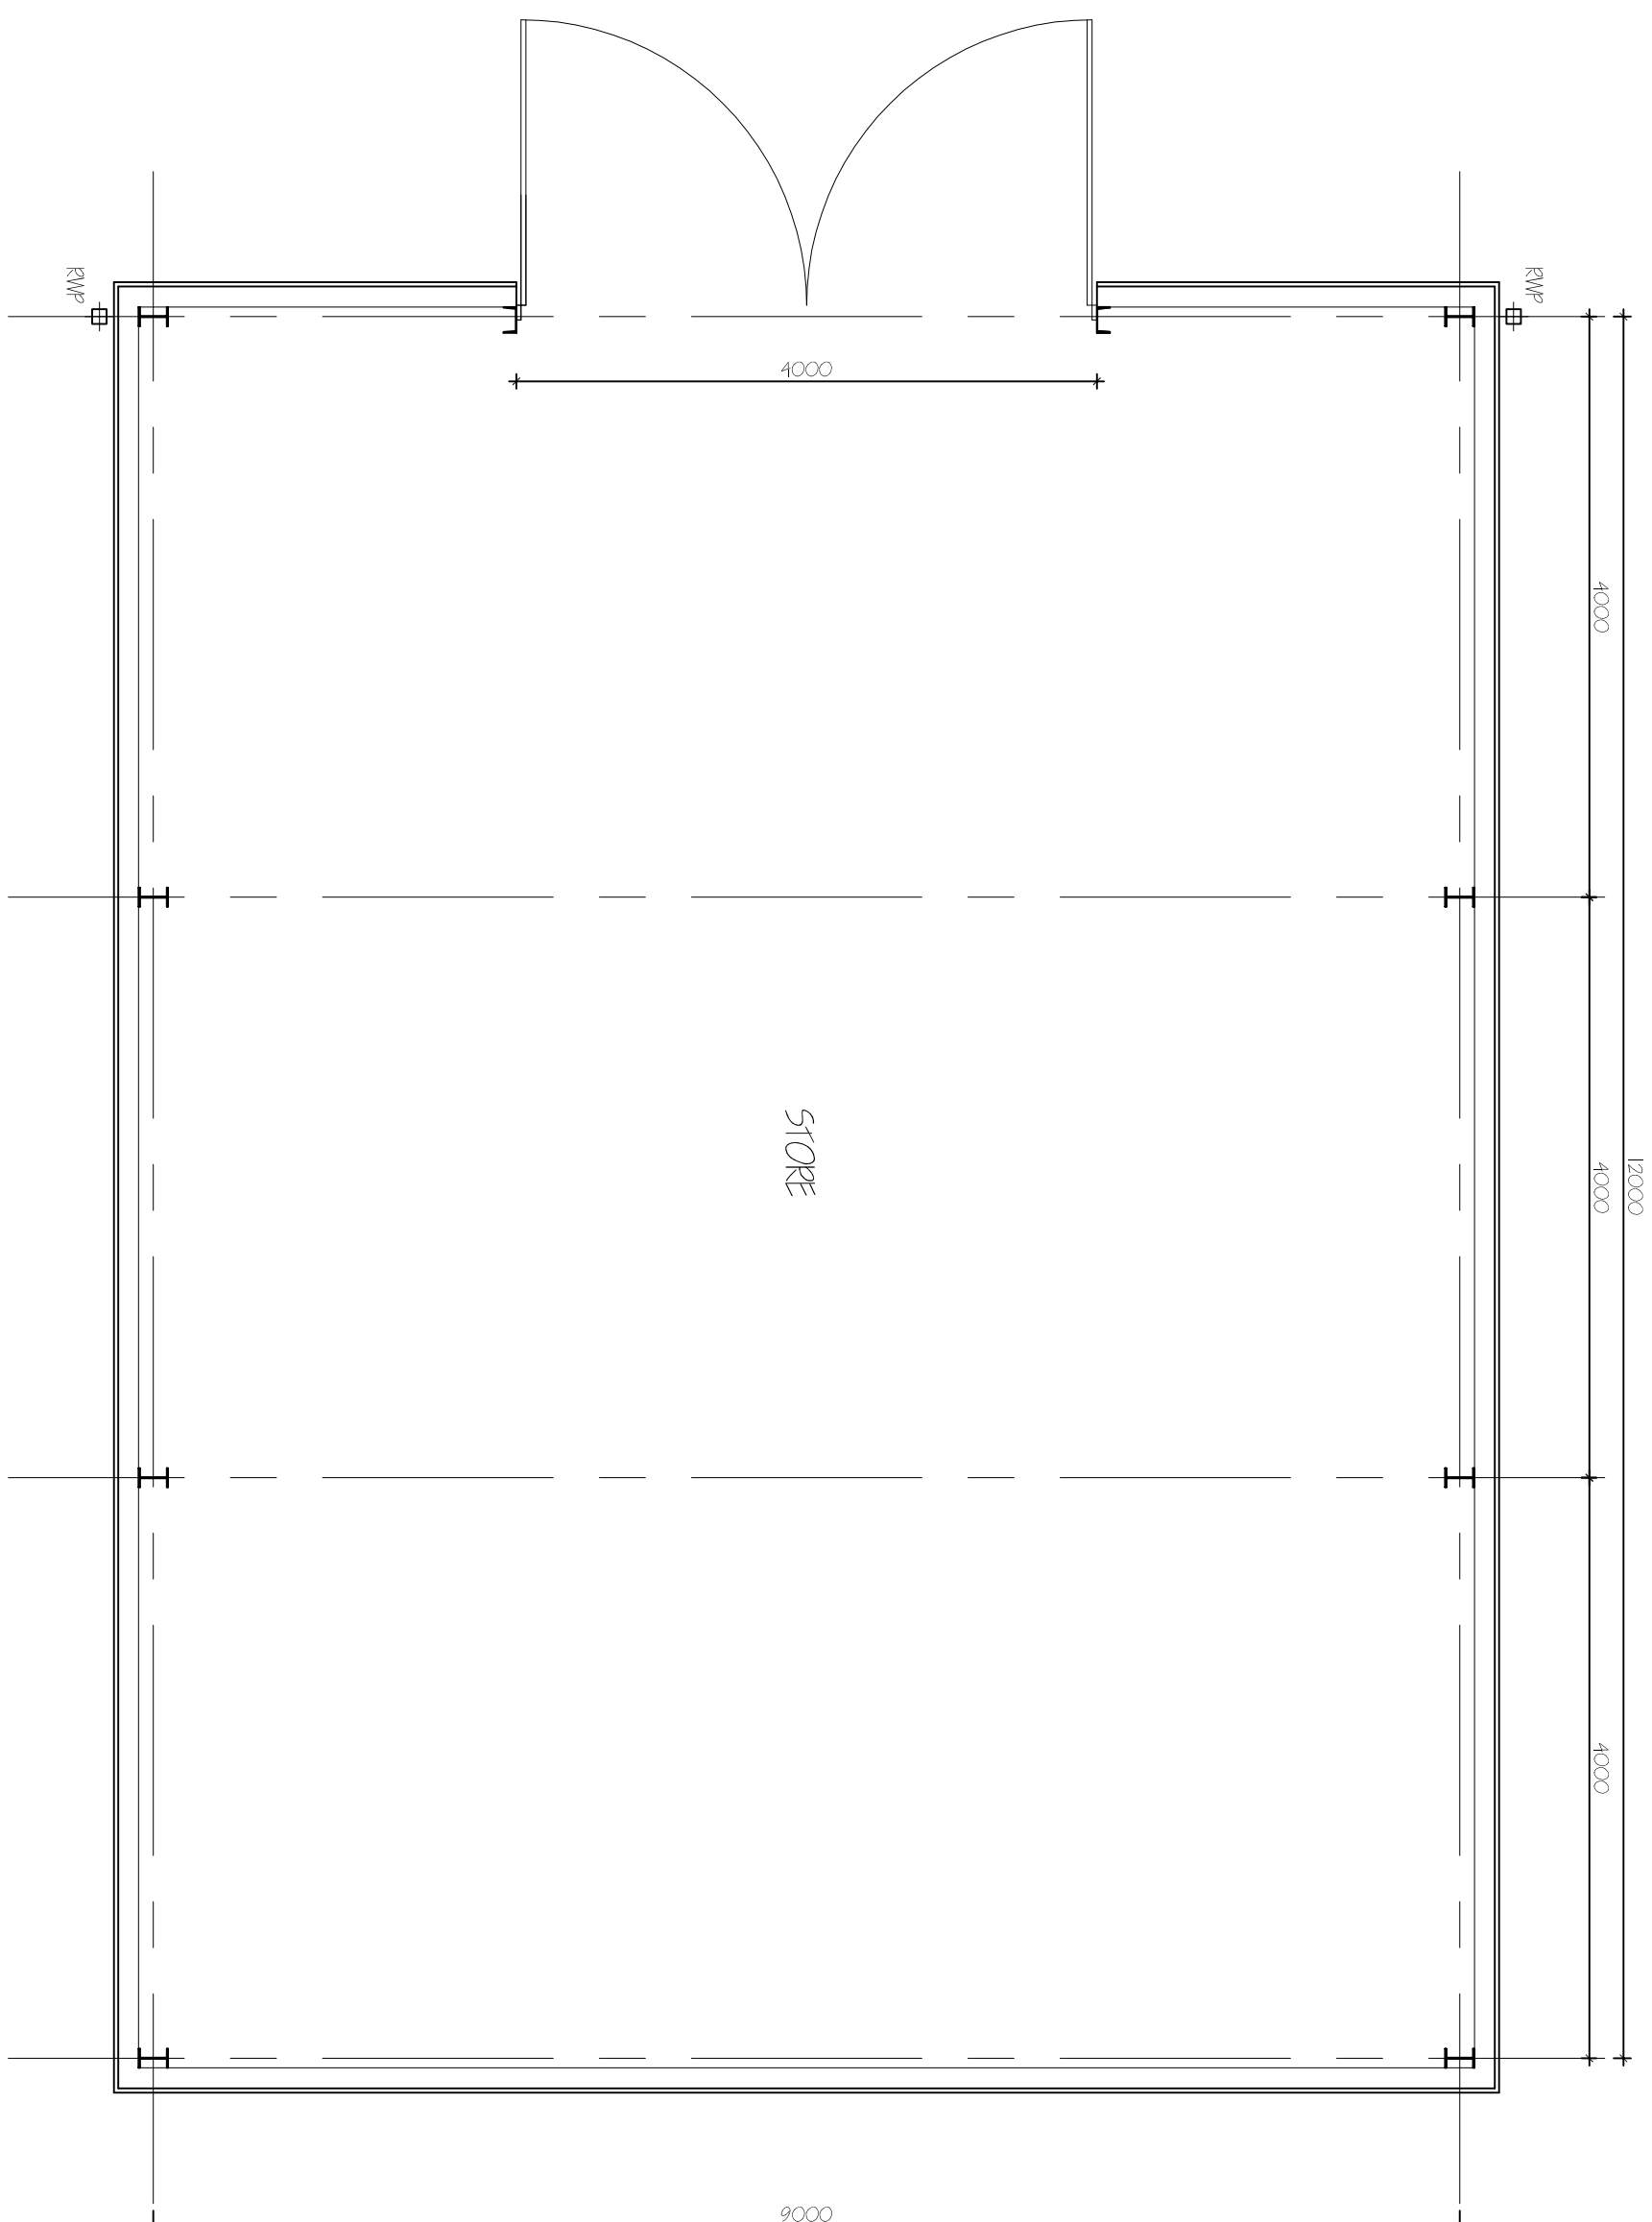

GROUND FLOOR PLAN

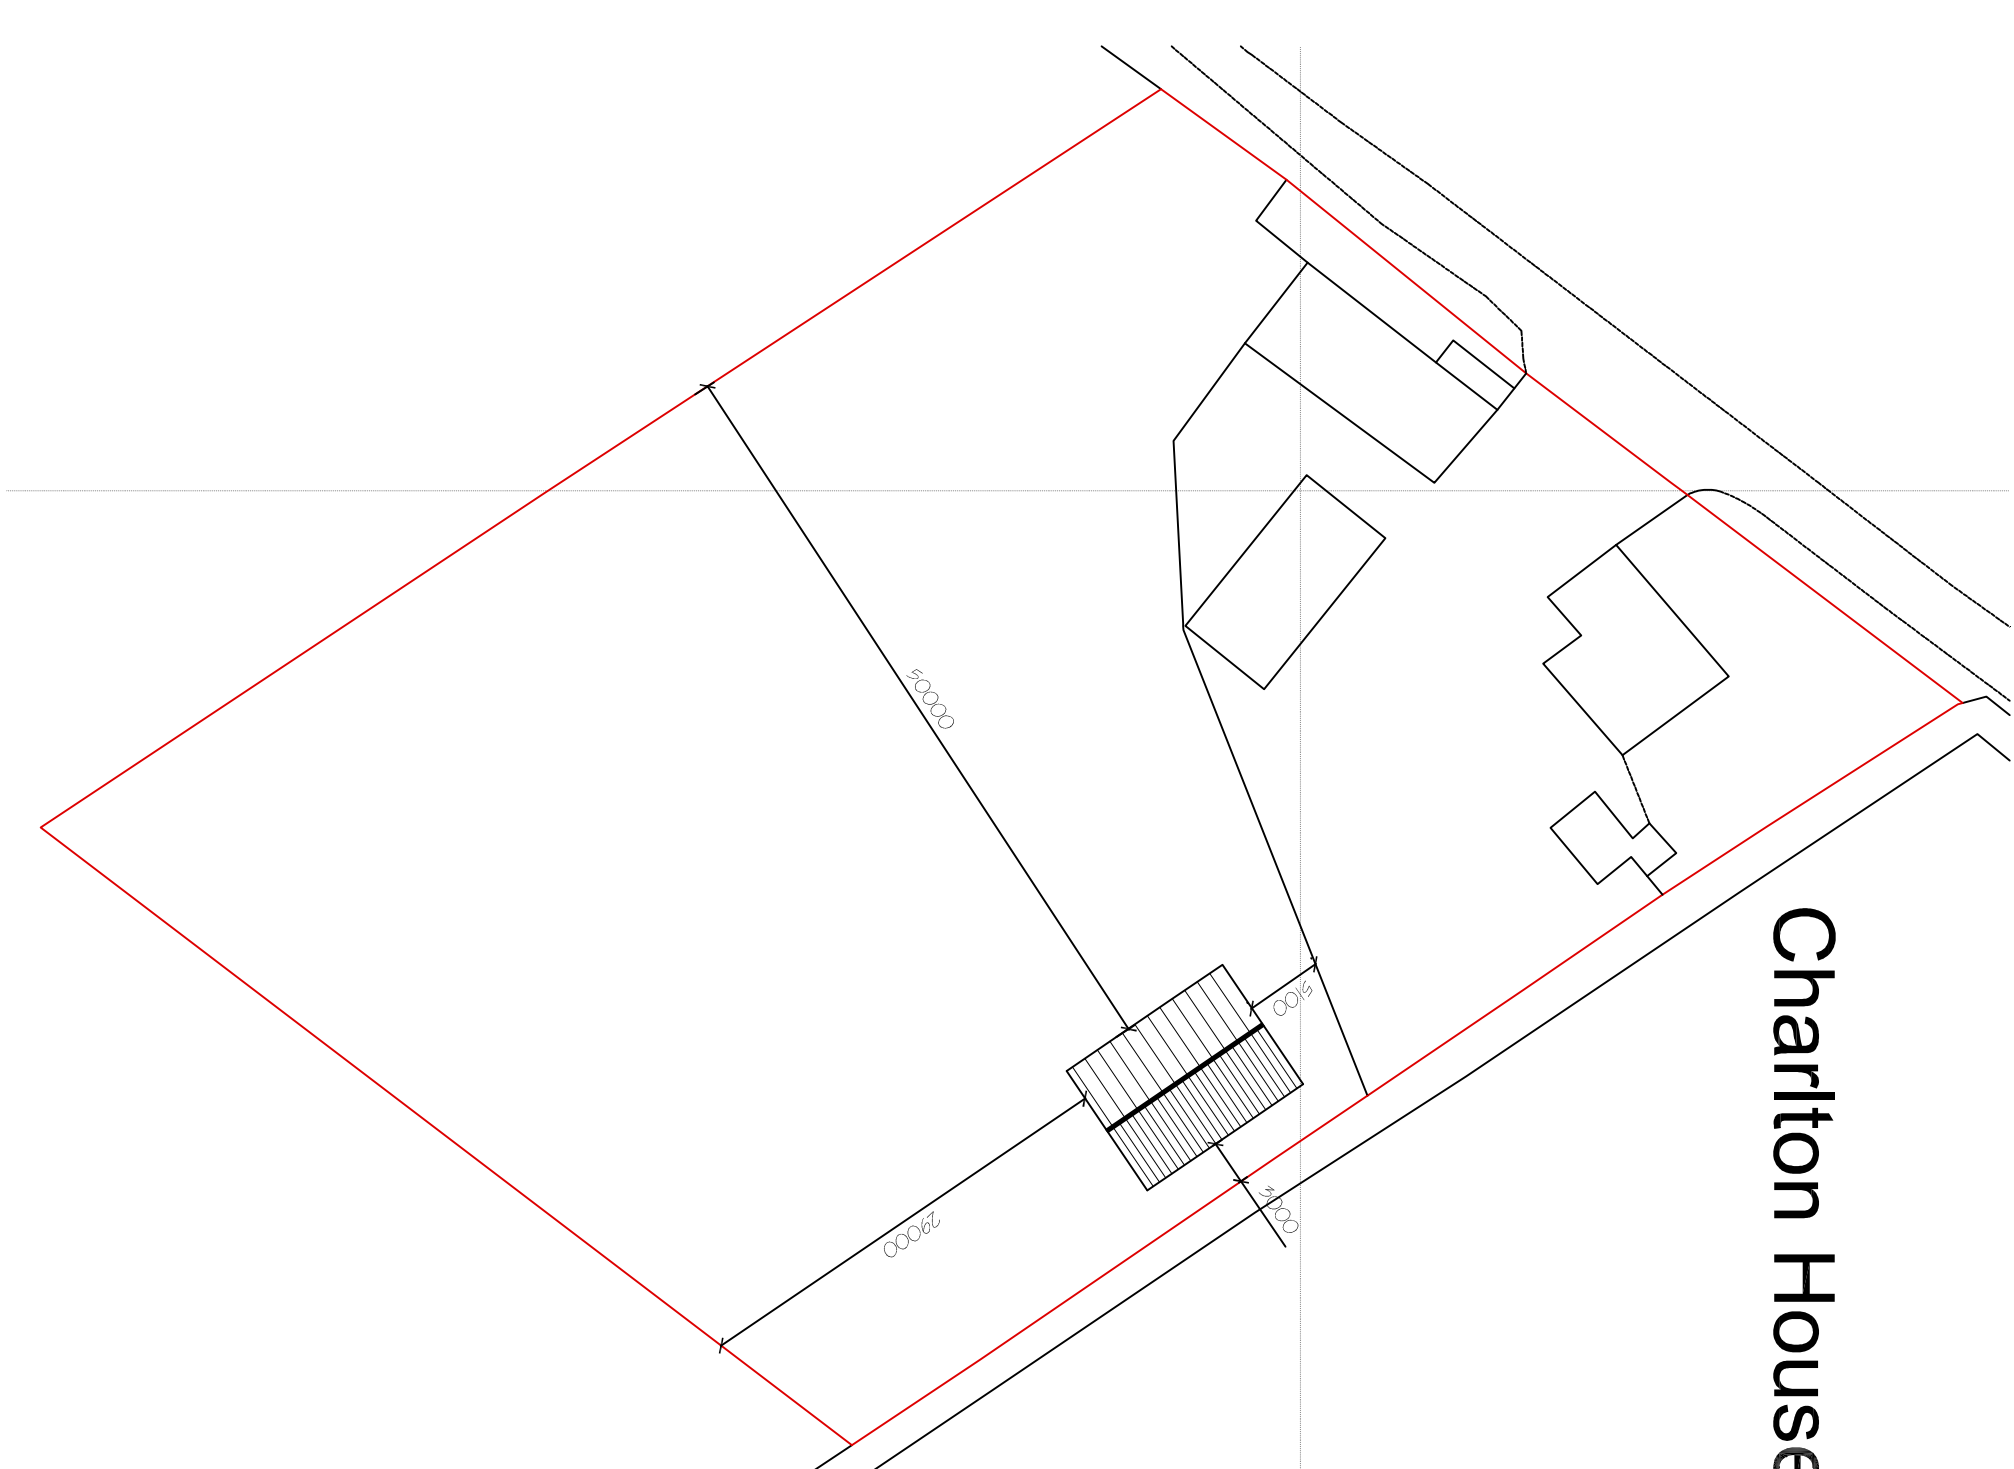

SITE PLAN 1:500

A	GLES AMZMANS	MZCJP
ref:	mission	dne

G. R. MERCHANT LTD.
1. ENG AMICE FWO
ARCHITECTURAL, STRUCTURAL
AND LAND DRAINAGE
CONSULTANTS

4 Wrights Mews
12A Park Road, Holbeach,
Spalding, Lincs. PE12 7EE
Tel: 01406 490800
Fax: 01406 425744
E-Mail: gr.merchant@btconnect.com

AGRICULTURAL STORE
CHARLTON HOUSE, GOODCHURCH
SUTTON ST JAMES, SPALDING
Lincs. PE12 0HF

Client
MR D PRICE

CLIPPING
FLOOR PLANS - PROPOSED
ELEVATIONS - PROPOSED
SITE & LOCATION PLANS

Job Ref.	Drawing No.
2815-15	O/A

Date	Aug 2015
Drawn	SJB

Scales

DO NOT SCALE FROM THIS DRAWING

[illegible]

DRAWING TO BE READ IN
CONJUNCTION WITH SEPARATE
SPECIFICATION