


$$3:30:1:0$$

Scale: 1:10



Gender Scale: 1:10

Scale: 1:10


1997. *United Kingdom*. United D.

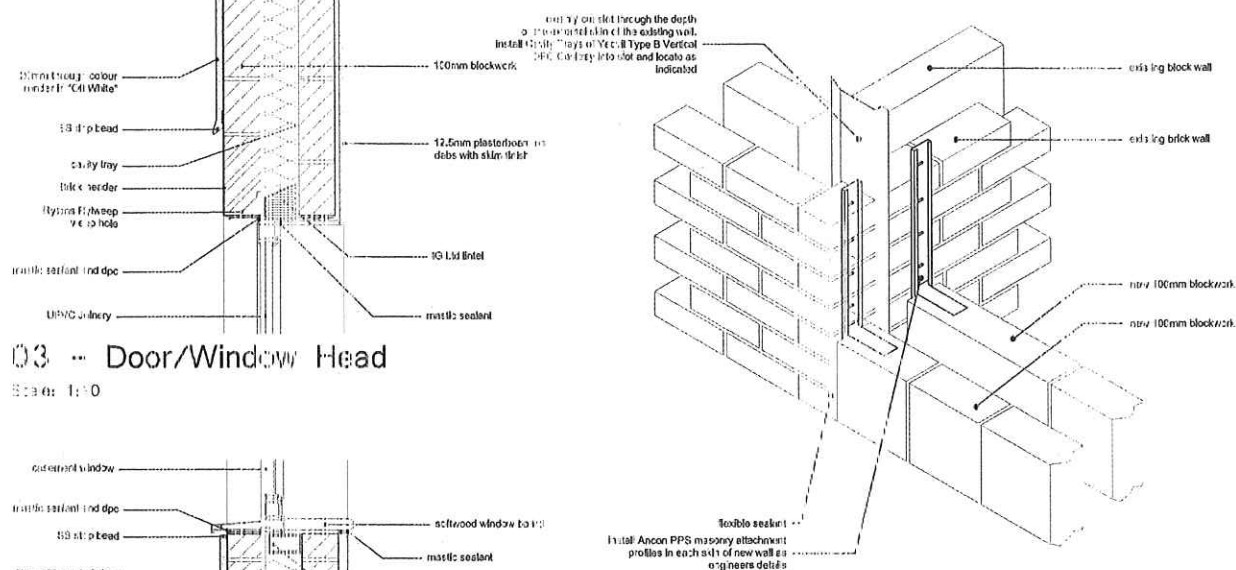

Scale: 1:10

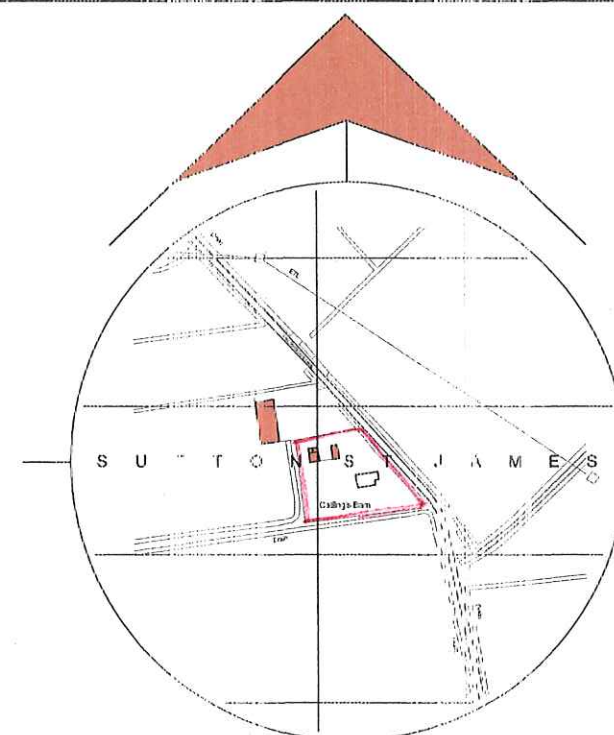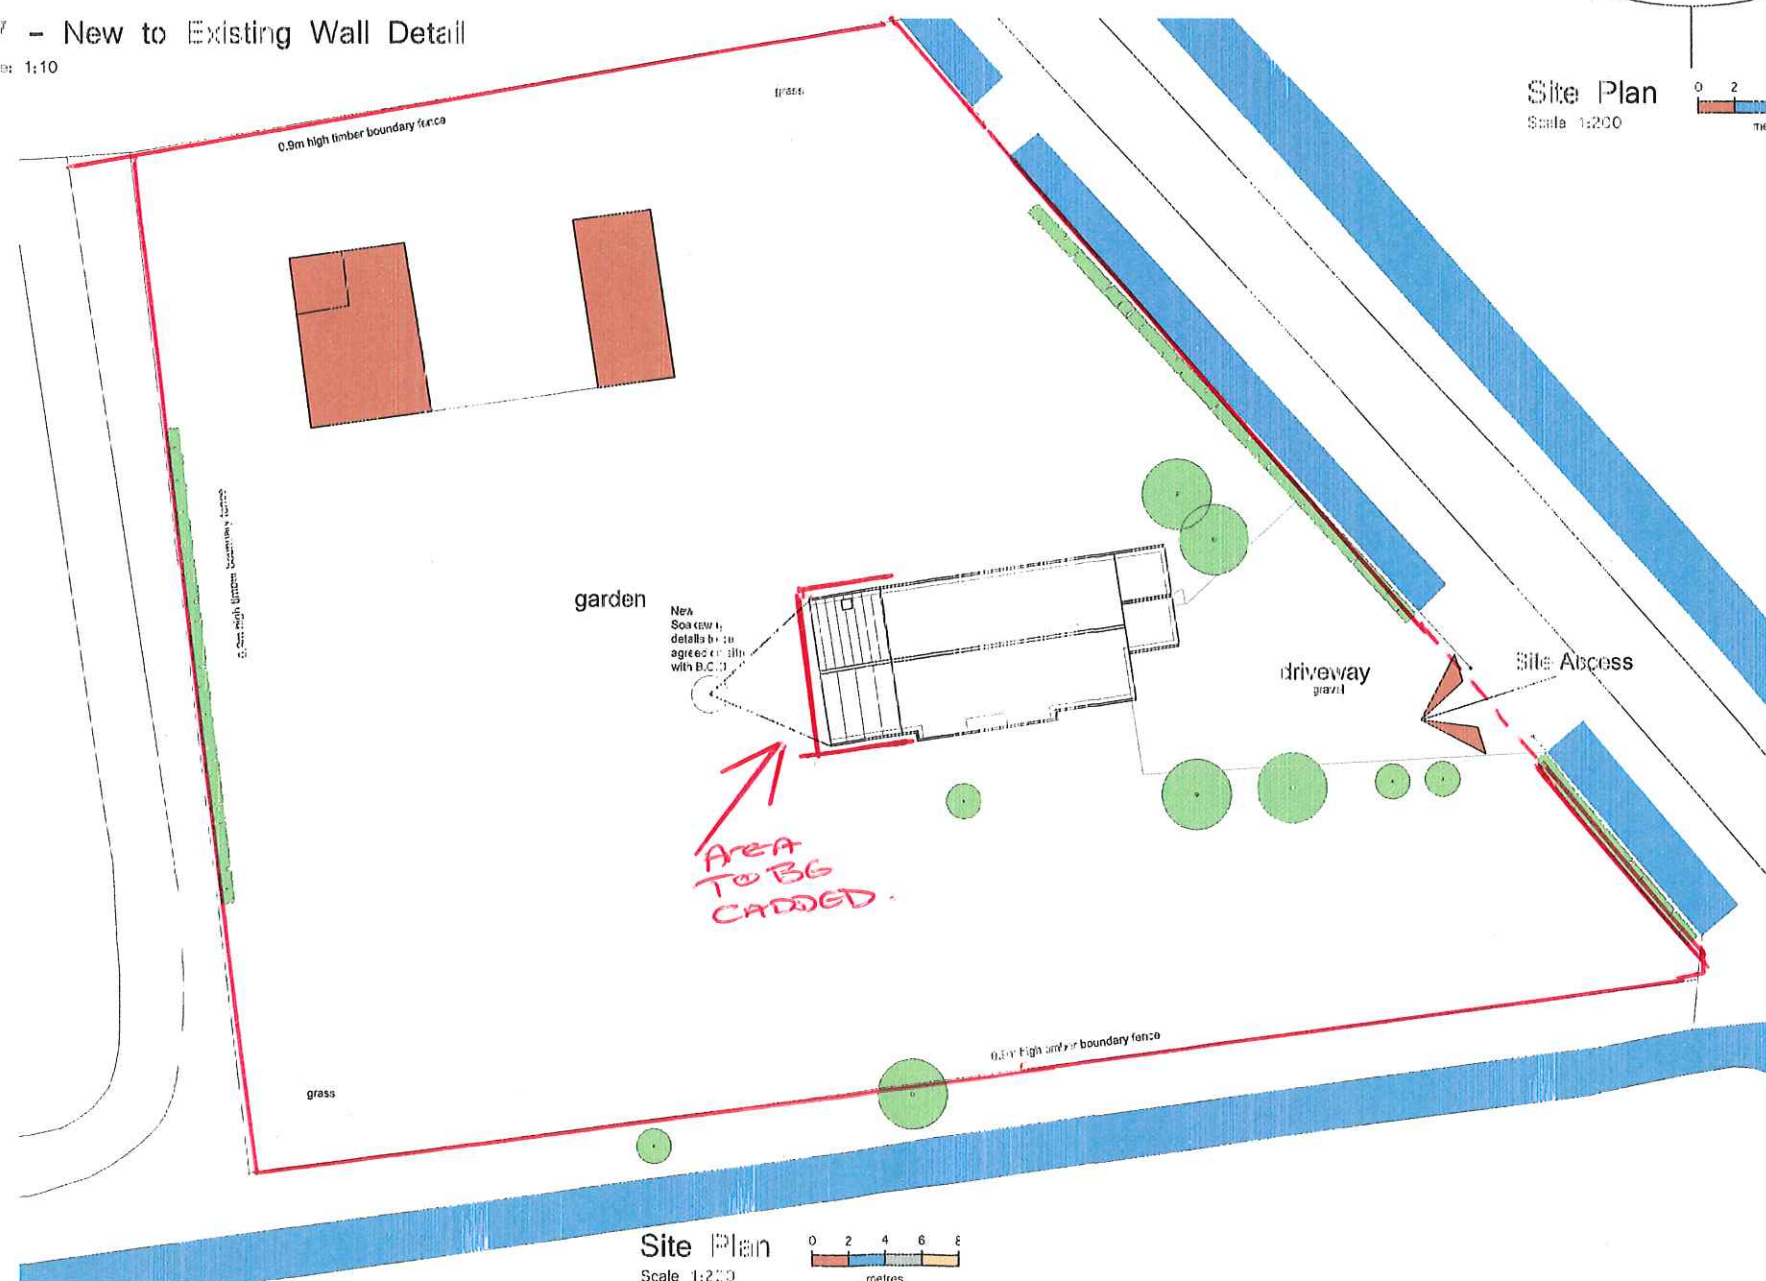

Scale 1:200

 

- General Notes**
1. The drawing shall not be scaled, figured dimensions may be used.
 2. All dimensions are shown in mm unless otherwise stated.
 3. The contractor, sub-contractors and suppliers must verify all dimensions on site prior to the commencement of work.
 4. This drawing is to be read in conjunction with all relevant drawings and the other sub-contractors drawings and specifications.
 5. Any discrepancies are to be brought to the designer's attention.

- All structural elements are to be designed by clients structural engineer where required
- All dimensions are to brick opening courses
- All kitchen units are shown indicatively and are to be detailed separately in conjunction with clients kitchen manufacturer.
- Electrical positions and sizes are indicative only and are to be designed by clients Mechanical & Electrical contractor ensuring furniture layouts can be achieved

DESIGNERS RISK ASSESSMENT

A design risk assessment has been carried out for this development (CDM, ACOP 131-134). Swann Edwards Architecture do not consider there to be any significant risks to advise.

FOR APPROVAL



A R C H I T E C T U R E

Spence Edwards Architecture Limited, Elveden House, 61 Road,
Gyffryn, Wisbech, Cambs, PE13 4EJ

T 019145 410694 e info@swansea.ac.uk w www.swansea.ac.uk

Job Title Proposed Extension/Alterations Caitlin Barn Childersgate Lane Station St James	Date June 2016	Scale As Shown Sheet Size A1
Drawing Title Building Regulations Drawing Site Plan & Details	Job No. SE-612	Drawn By J.L. 10/1/16
	Drawn No. 05	