



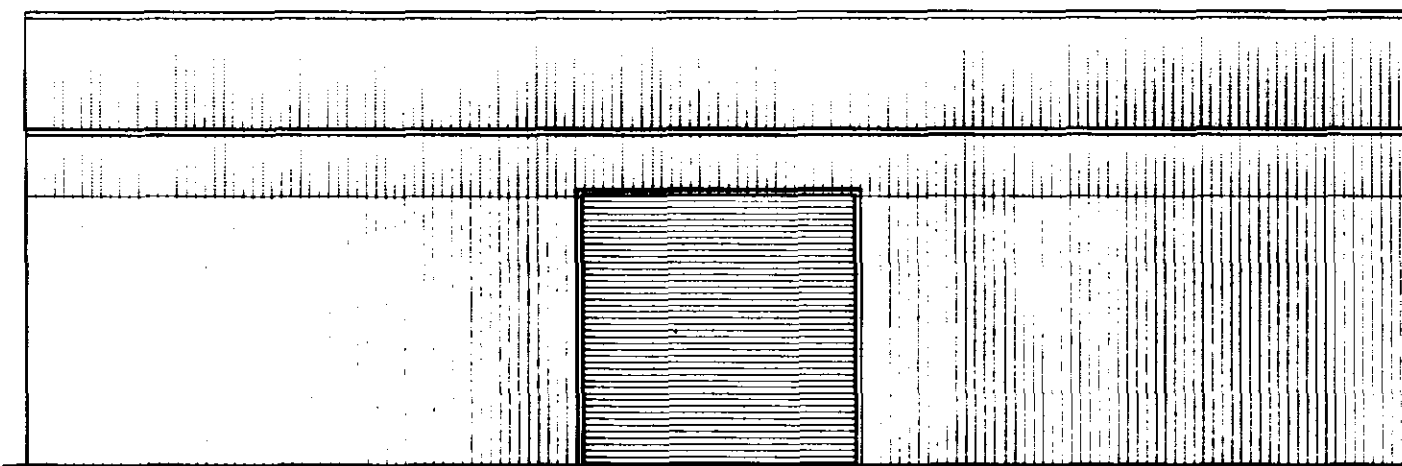


PROPOSED EAST ELEVATION

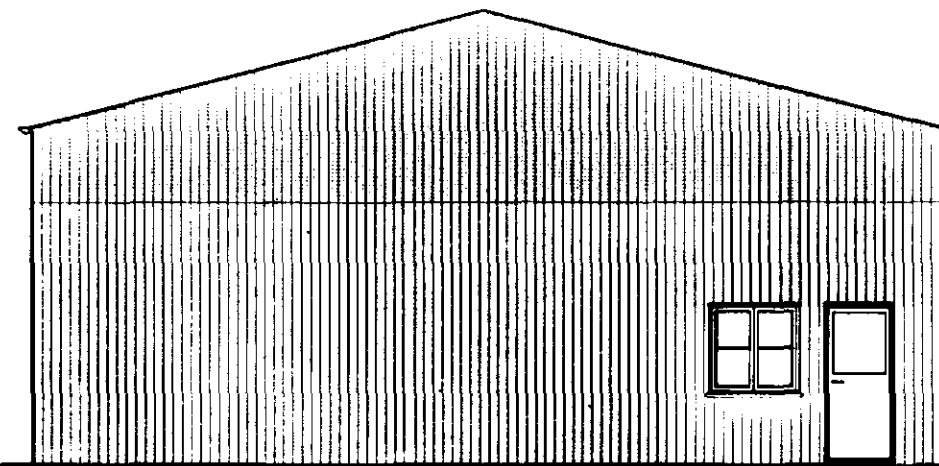


Olive Green (BS 12827)

Moorland Green (BS 12821)


PROPOSED NORTH ELEVATION

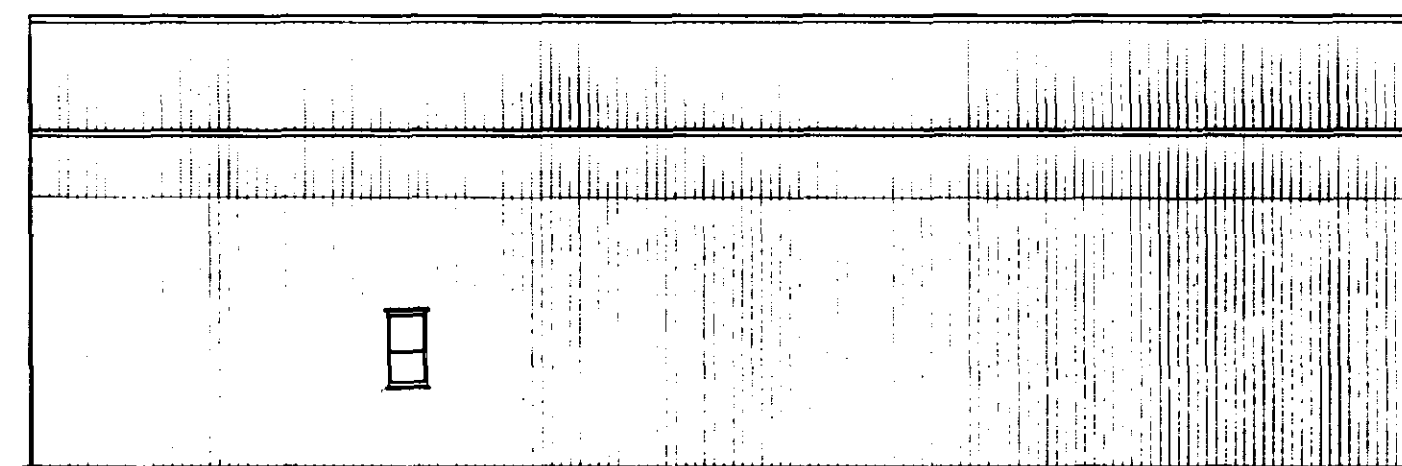

PROPOSED WEST ELEVATION

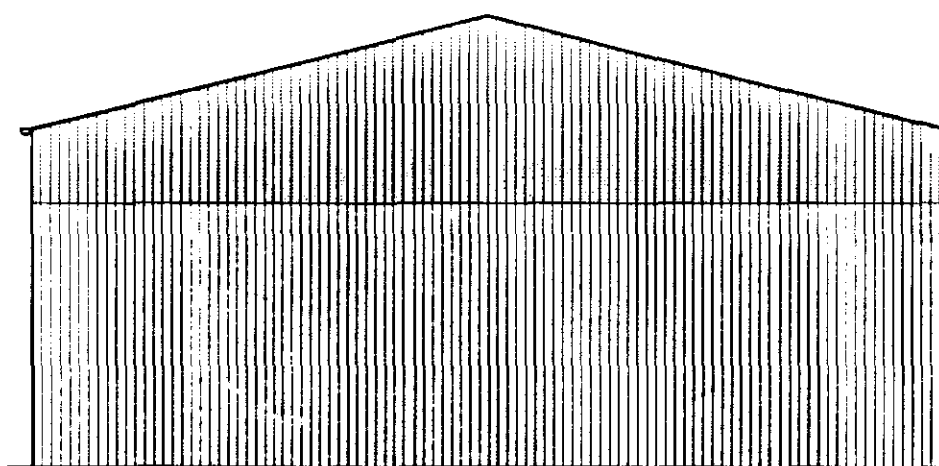


PROPOSED SOUTH ELEVATION

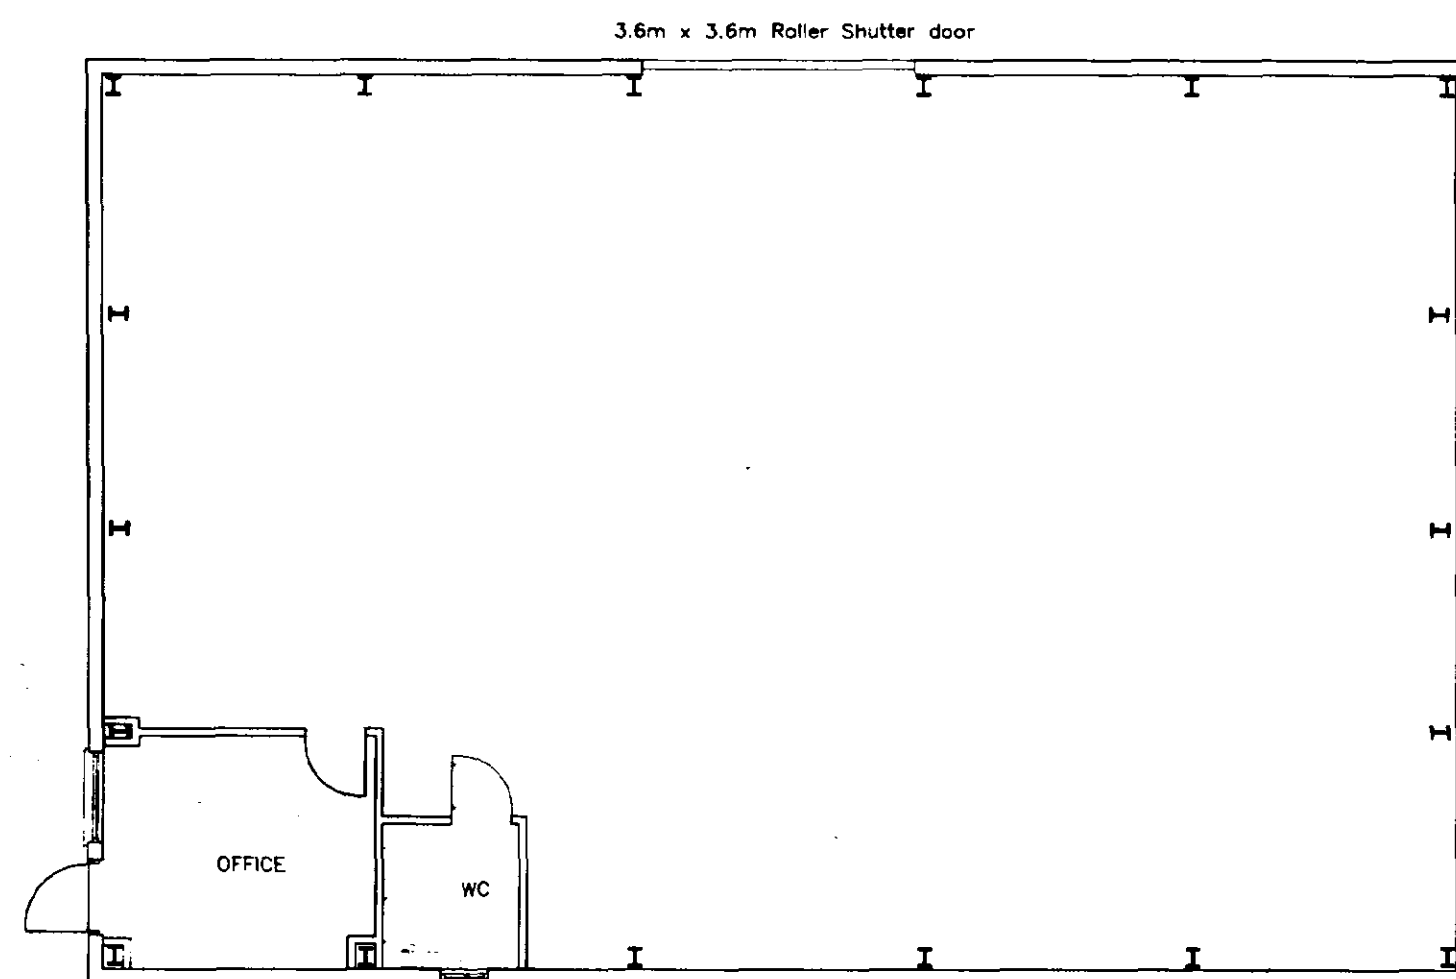


PROPOSED FLOOR PLAN

SOUTH HOLLAND DC
HOUSING & PLANNING
17 AUG 1999
Ref: 0824/99

DRAWING
17 AUG 1999
ISSUED

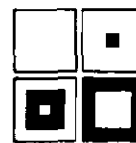Rev.	Notes.	Date.
Client. W.J. MANUFACTURING (AGRICULTURAL ENGINEERS)		
Project. PROPOSED WORKSHOP SUTTON ST. JAMES		
Title. PROPOSED FLOOR PLAN AND EXTERNAL ELEVATIONS		
Dwg. No. 435-01-A2-002		
Scale. 1:100	Date. AUG 1999	
Drawn by. ARK	Status. Preliminary	
Town & Country Planning Ecology Landscape Architecture		
 Robert Doughty Consultancy		
32 High Street, Helpingsham, Sleaford NG34 0RA Tel: (01529) 421646 Fax: (01529) 421358 E-Mail: robertdoughty@rdc-landplan.demon.co.uk		

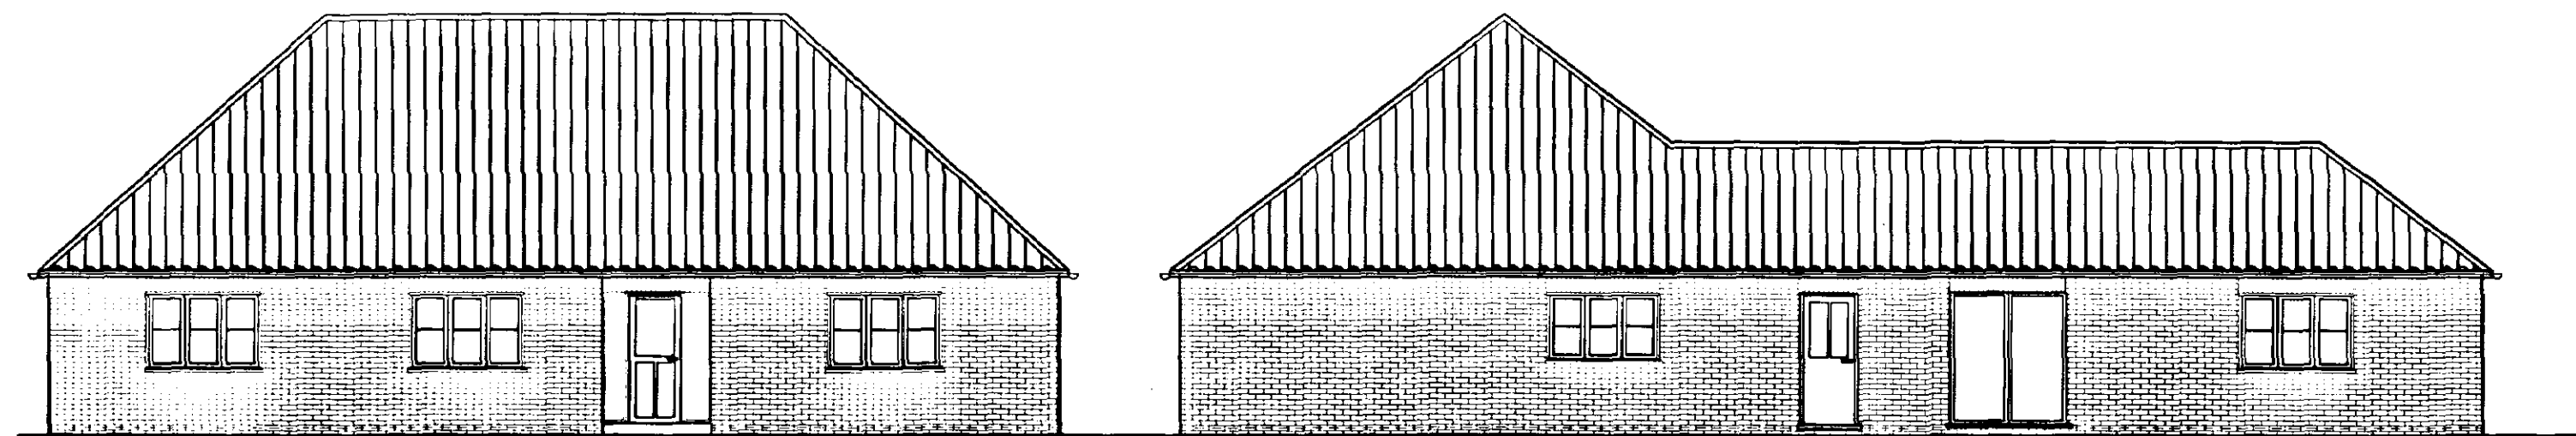


PROPOSED FRONT ELEVATION

PROPOSED SIDE ELEVATION



PROPOSED REAR ELEVATION

PROPOSED SIDE ELEVATION

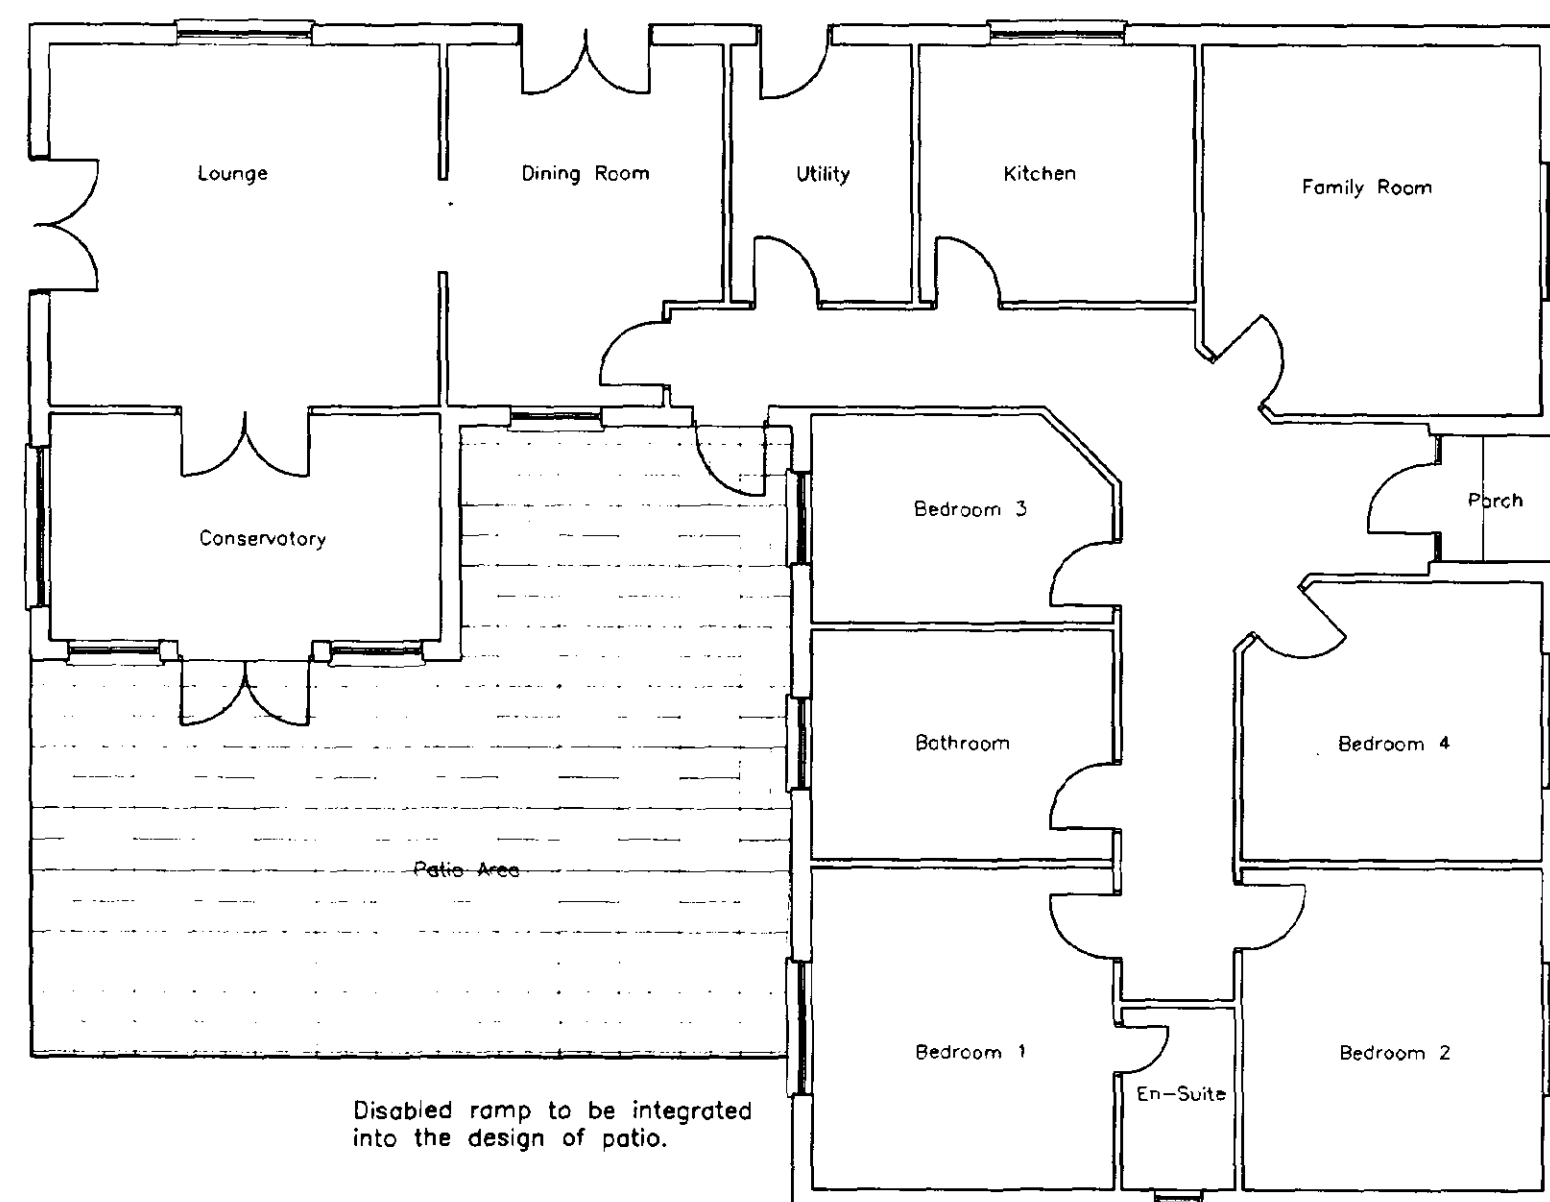

PROPOSED FLOOR PLAN

SOUTH HOLLAND DC
HOUSING & PLANNING
17 AUG 1999
Ref: 0824/99

Rev.	Notes.	Date.
Client. W.J. MANUFACTURING (AGRICULTURAL ENGINEERS)		
Project. PROPOSED HOUSE SUTTON St. JAMES		
Title. PROPOSED FLOOR PLAN AND EXTERNAL ELEVATIONS		
Dwg No. 435-01-A2-001		
Scale. 1:100	Date. AUG 1999	
Drawn by. ARK	Status. Preliminary	
Town & Country Planning Ecology Landscape Architecture		Robert Doughty Consultancy
32 High Street, Helpingsham, Steadford NG34 0RA Tel: (01529) 421546 Fax: (01529) 421358 E-Mail: robertdoughty@rdc-landplan.demon.co.uk		

DRAWING
17 AUG 1999
ISSUED