

Notes


1. The copyright of this drawing is the property of Ian H Bix Associates
2. This drawing is to be used only for the purposes for which it is intended. It is not to be used for any other purpose without the written consent of Ian H Bix Associates. It is the responsibility of the user to ensure that the drawing is used in accordance with its intended purpose and any discrepancies brought to the attention of the Designer.

Revisions	
A	23/07/21 Main house layout finalized.

IAN · H · BIX
Associates Ltd
M · C · J · A · T
ARCHITECTURAL AND
BUILDING CONSULTANTS
SANDPEER HOUSE, LEETE WAY, WEST WING
KING'S LYNN, NORFOLK PE33 0ST
TEL: 01553 844077 FAX: 01553 844078
EMAIL: mol@orbix.co.uk WEB: www.orbix.co.uk

Project
Proposed Dwelling & Annexe
The Challenge
Childersgate, Sutton St James

Drawing Title Location & Site Plan	
Scale	1 : 200 & 1 : 1 250 @ A1
Date	July 2021
Drawn	JAF
Drawing No.	2415-00A

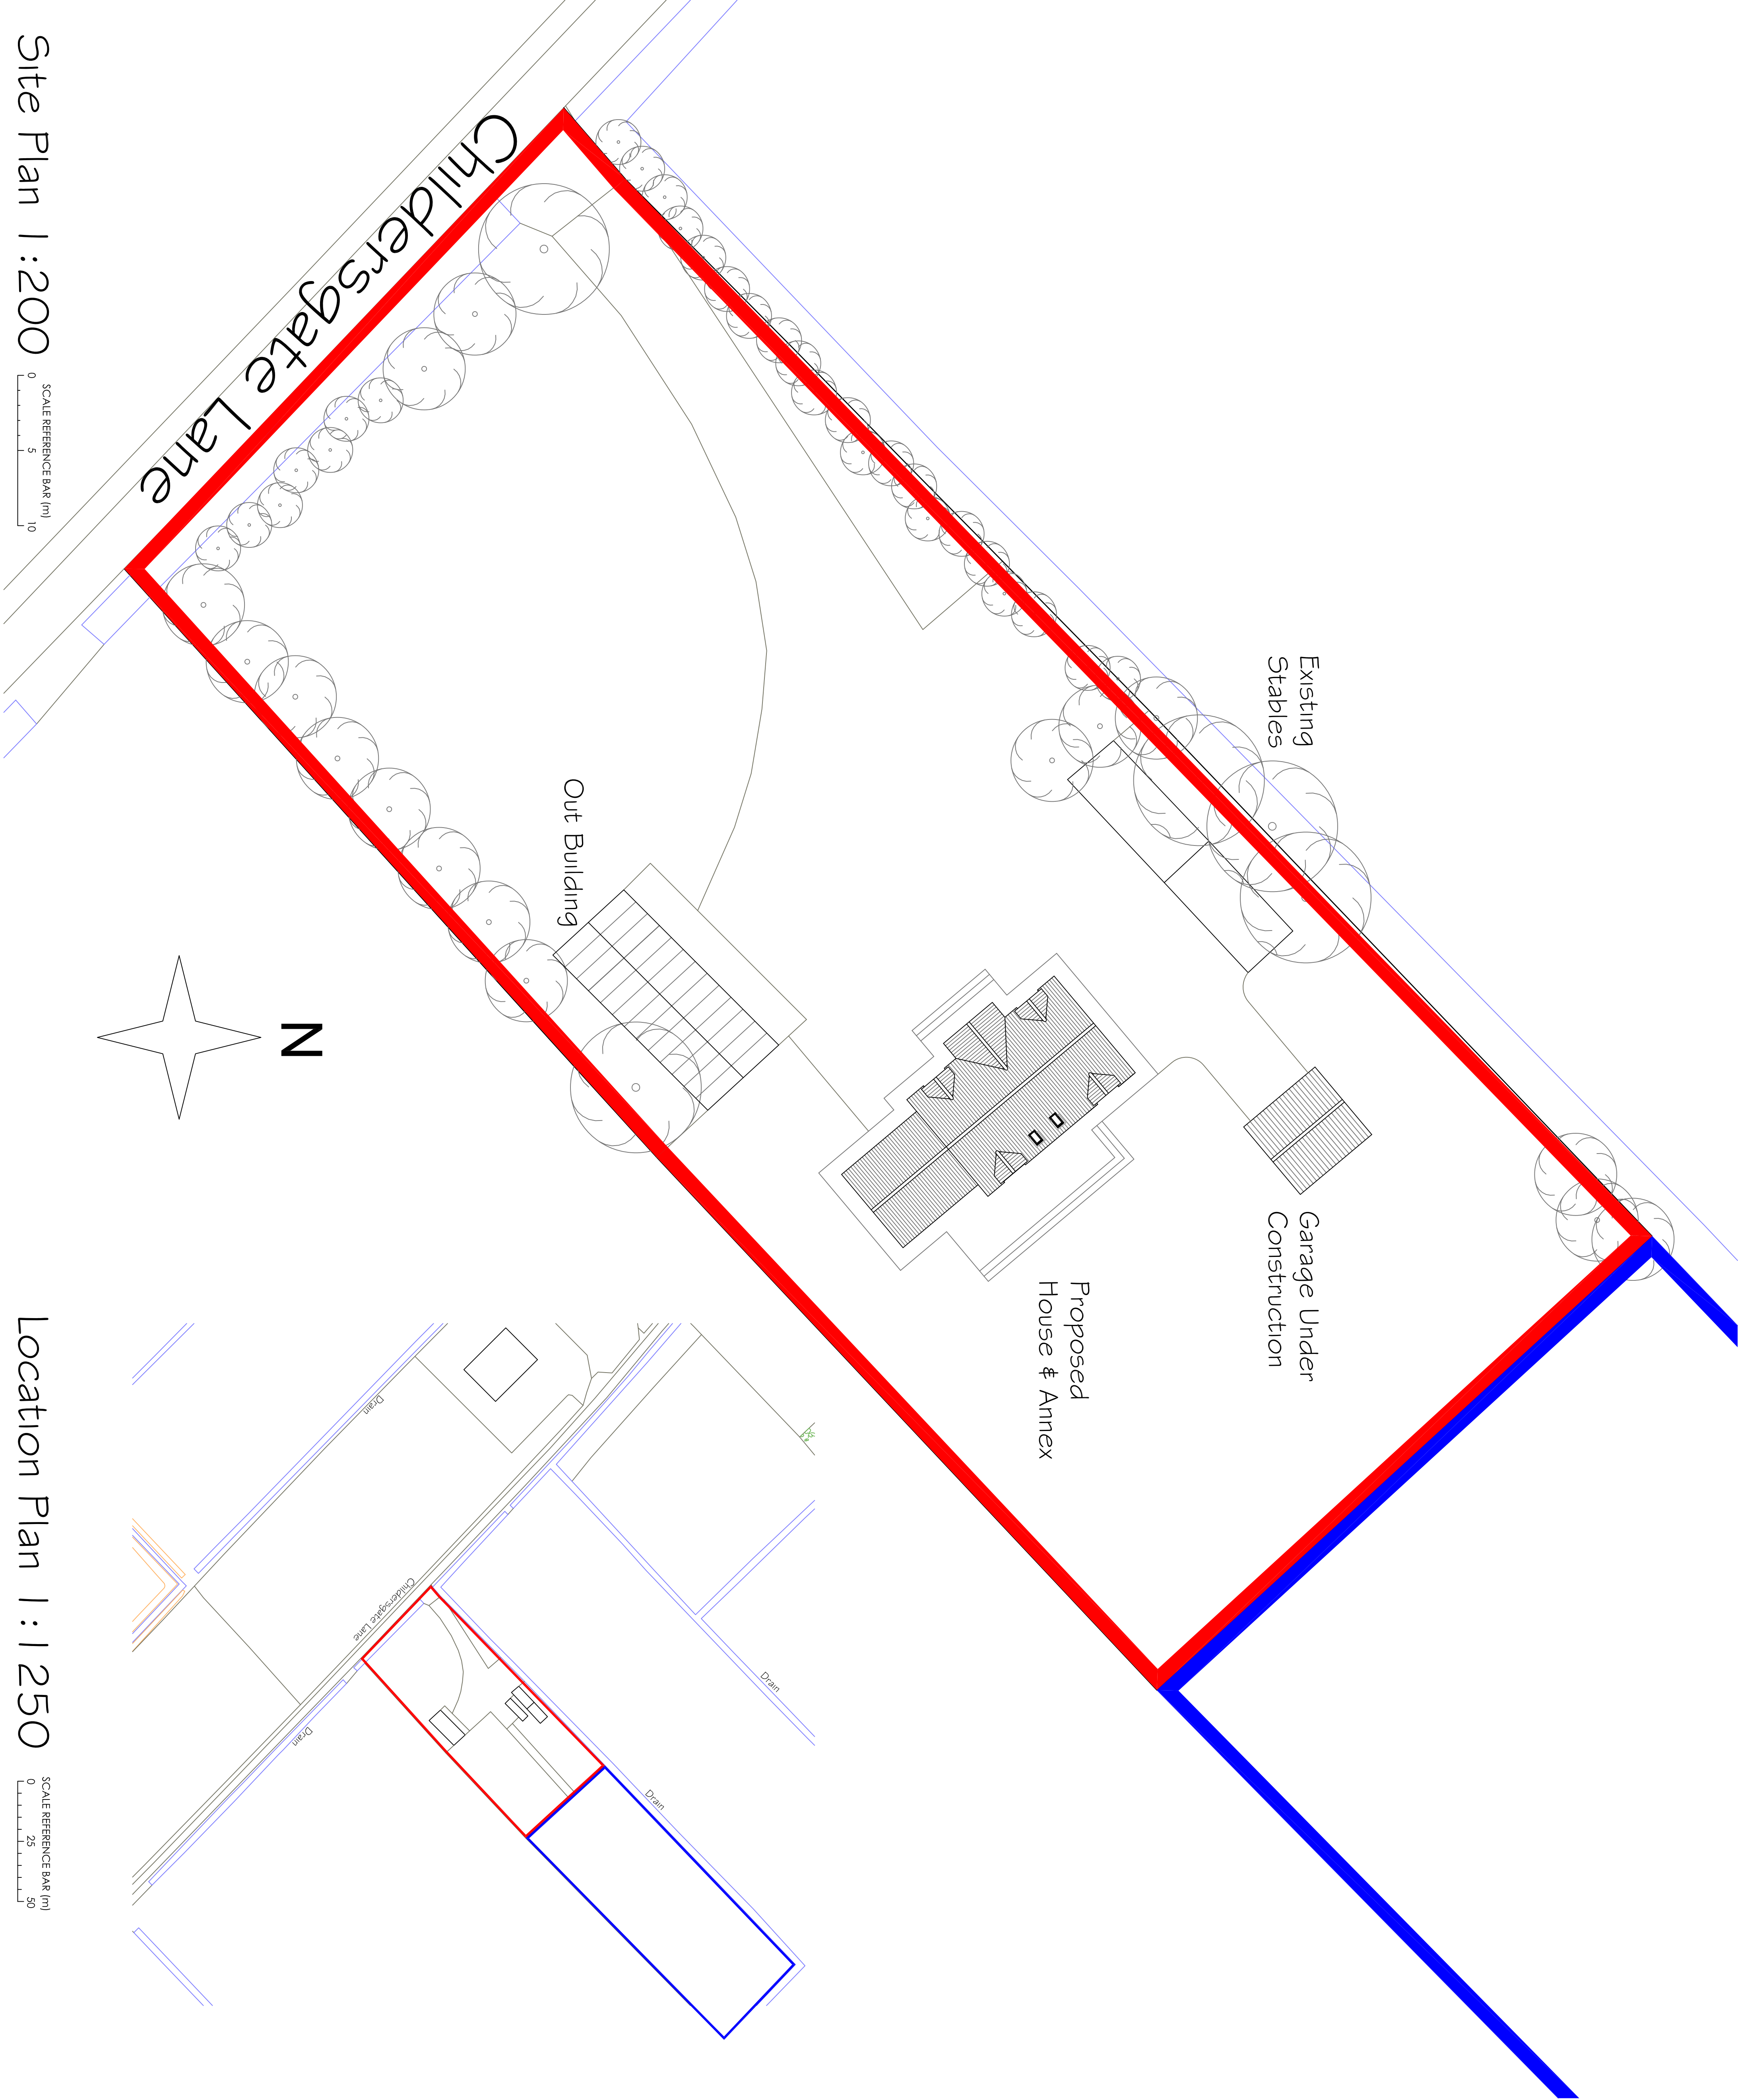

Site Plan 1 : 200

SCALE REFERENCE BAR (m)
0 5 10

Location Plan 1 : 1 250

SCALE REFERENCE BAR (m)
0 25 50