




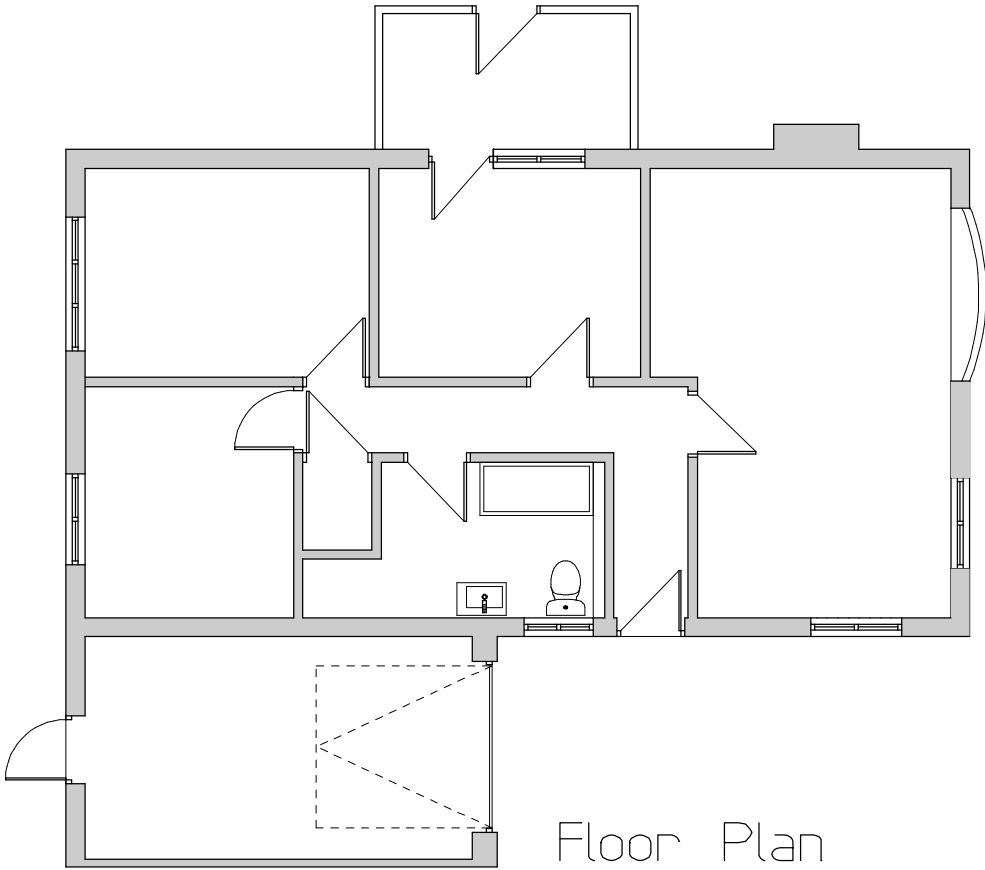


Floor Plan

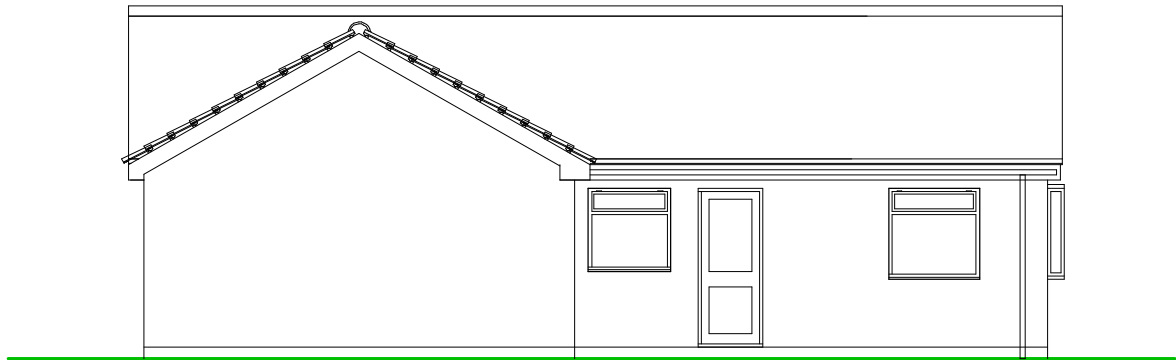


Side

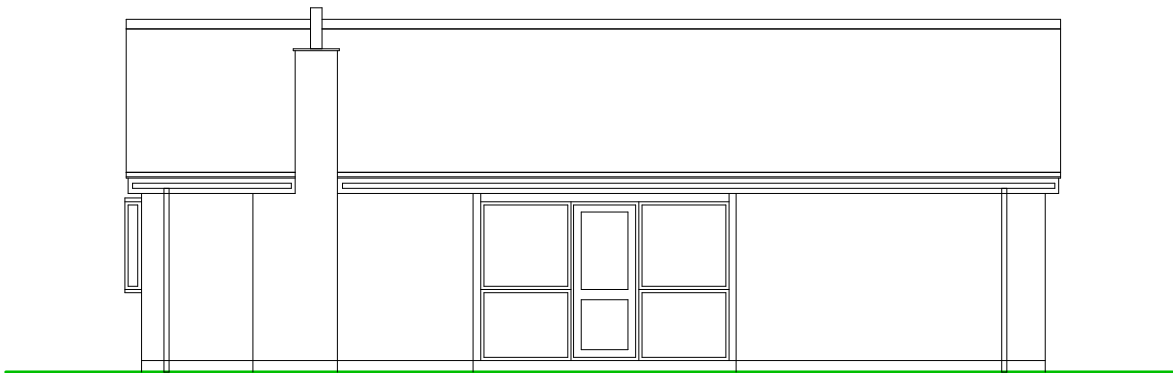

Side

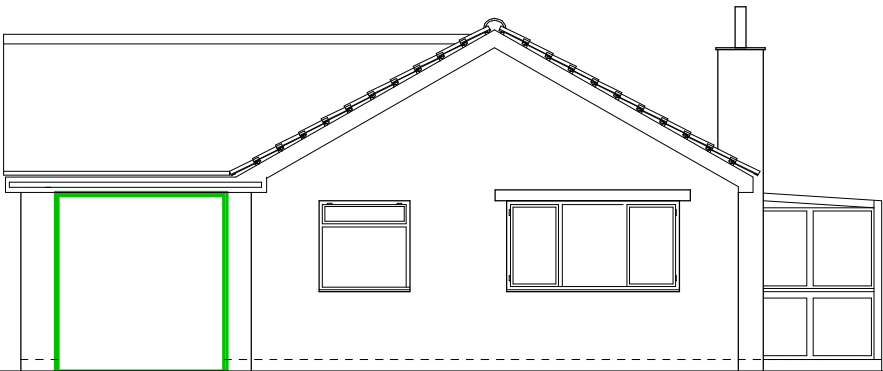

front

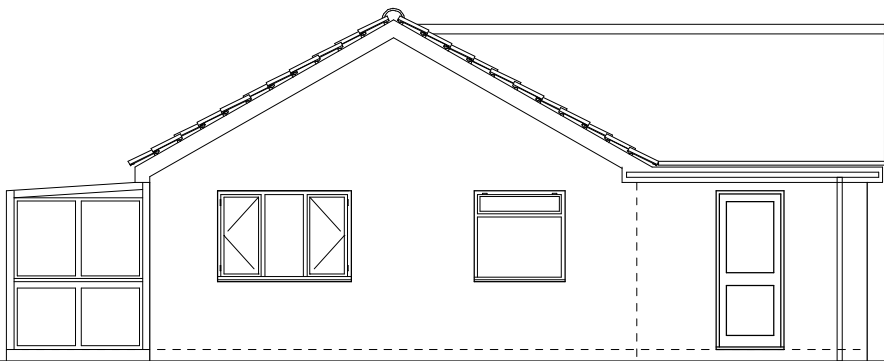

Rear

Tele No. 01778 349245 Mob. 07713003441
E-Mail: Shayne@Designandarchitectureltd.Co.Uk

CONTRACT
Proposed Extension At
17 Fishergate.
Sutton St James
For Mr & Mrs Lee

DRAWING TITLE
Existing Floor Plan
And Elevations

SCALE 1:100 Comp Reg No. 06969616

DATE Aug 2017 DRAWN BY S.Andrews

JOB NO.	PLOT NO.	SHEET NO.	REV
SA/SSJ/001/17		A3/EX/01	

Revisions

