



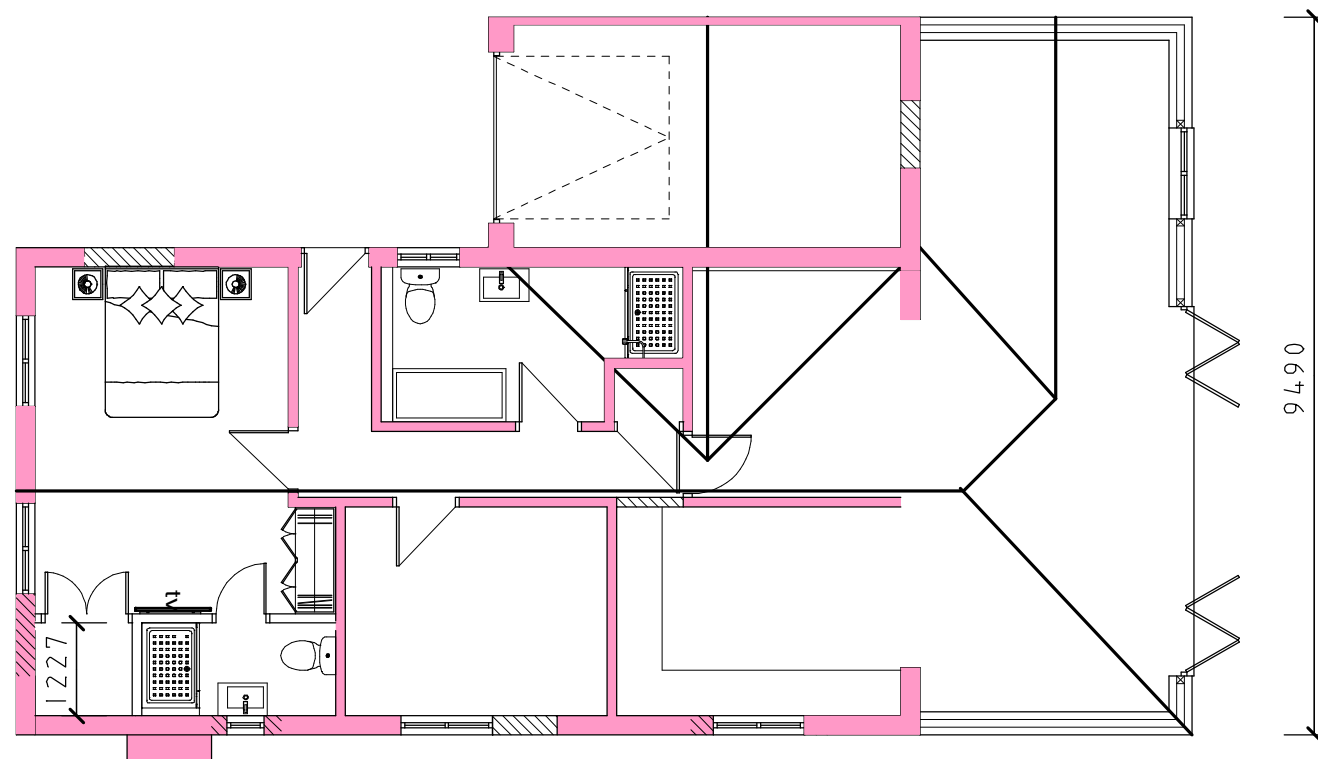

Floor Plan

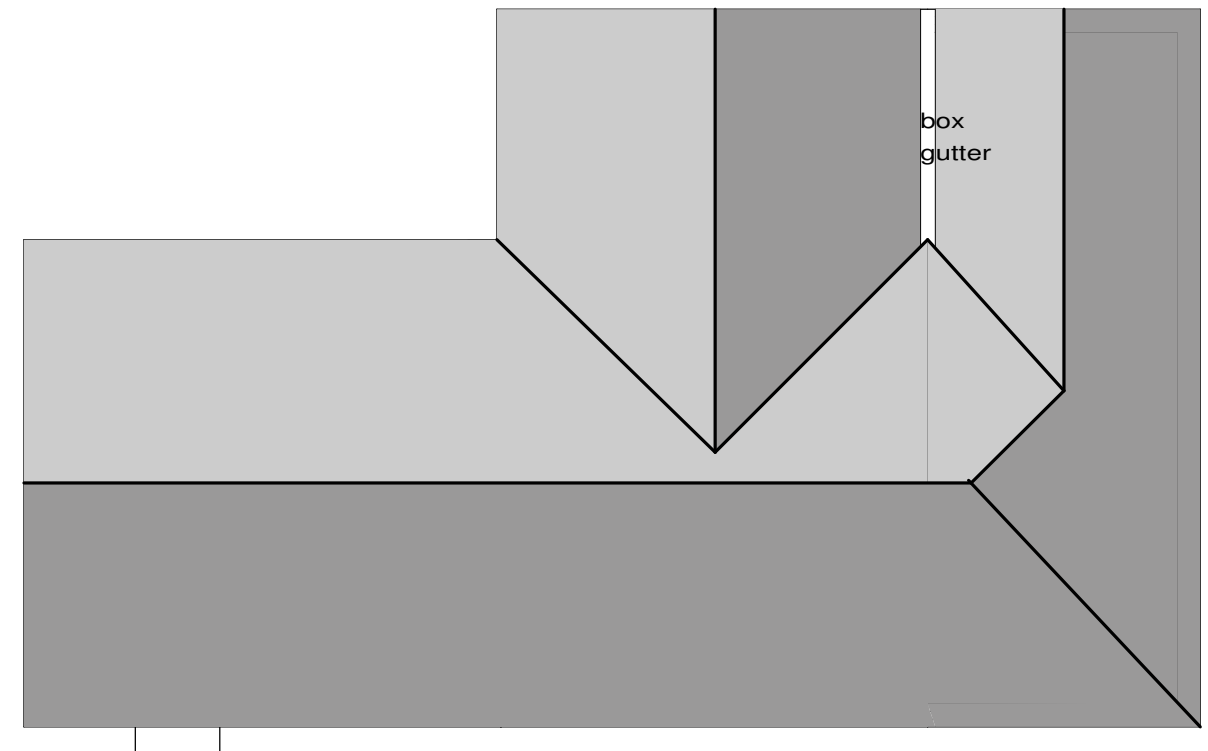

Roof Plan

Tele No. 01778 349245 Mob. 07713003441
E-Mail: Shayne@Designandarchitectureltd.Co.Uk

CONTRACT
Proposed Extension At
17 Fishergate.
Sutton St James
For Mr & Mrs Lee

DRAWING TITLE
Proposed Floor Plan

SCALE 1:100		Comp Reg No. 06969616	
DATE Aug 2017		DRAWN BY S.Andrews	
JOB NO. SA/SSJ/001/17	PLOT NO.	SHEET NO. A3/PP/02	REV

Revisions

