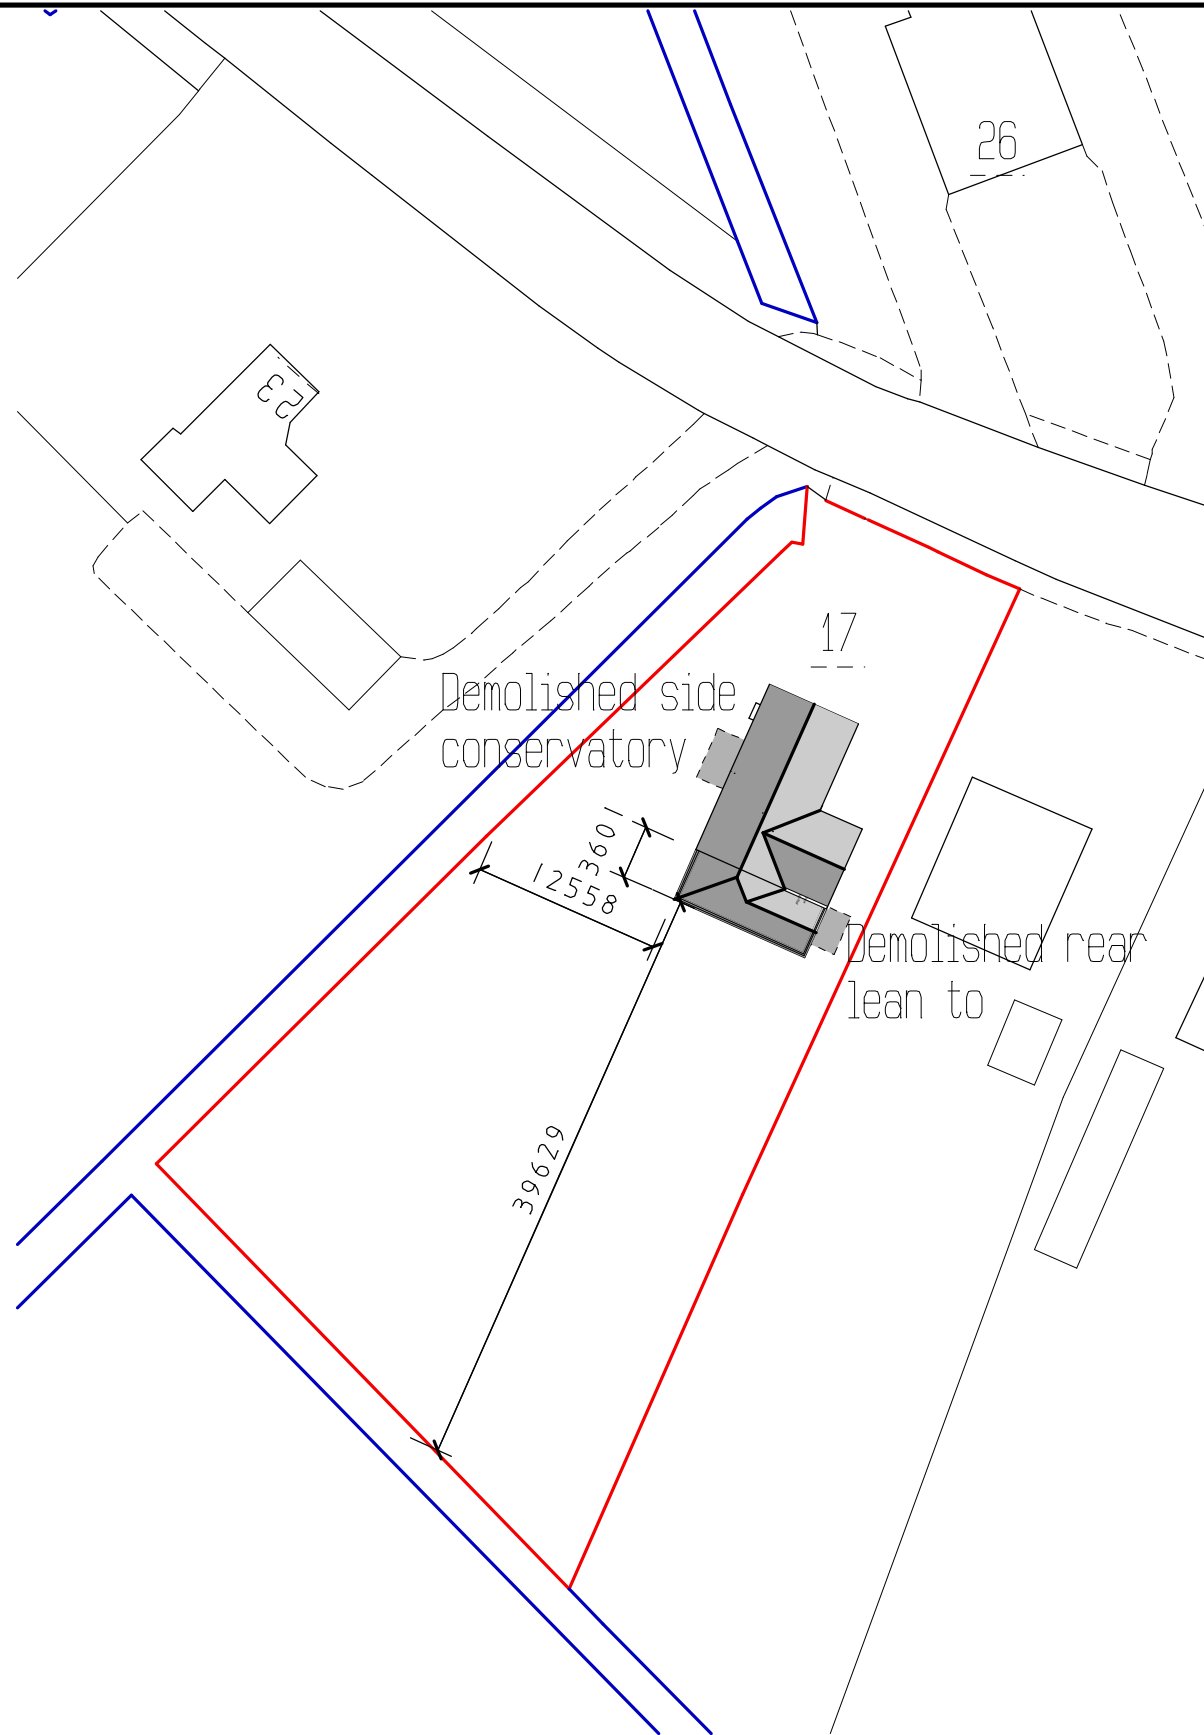
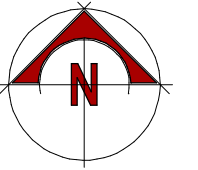


Tele No. 01778 349245 Mob. 07713003441
E-Mail: Shayne@Designandarchitectureltd.Co.Uk

CONTRACT
Proposed Extension At
17 Fishergate.
Sutton St James
For Mr & Mrs Lee

DRAWING TITLE
Site Plan

SCALE 1:500 Comp Reg No. 06969616

DATE Aug 2017 DRAWN BY S.Andrews

JOB NO. SA/SSJ/001/17	PLOT NO.	SHEET NO. A3/PP/04	REV
--------------------------	----------	-----------------------	-----

Revisions



ShayneAndrews@DesignAndArchitectureLtd.co.uk
4 Frisby Close Baston, Peterborough, PE6 9QU
Registered address: 10a High Street, Market Deeping, PE6 8EB