




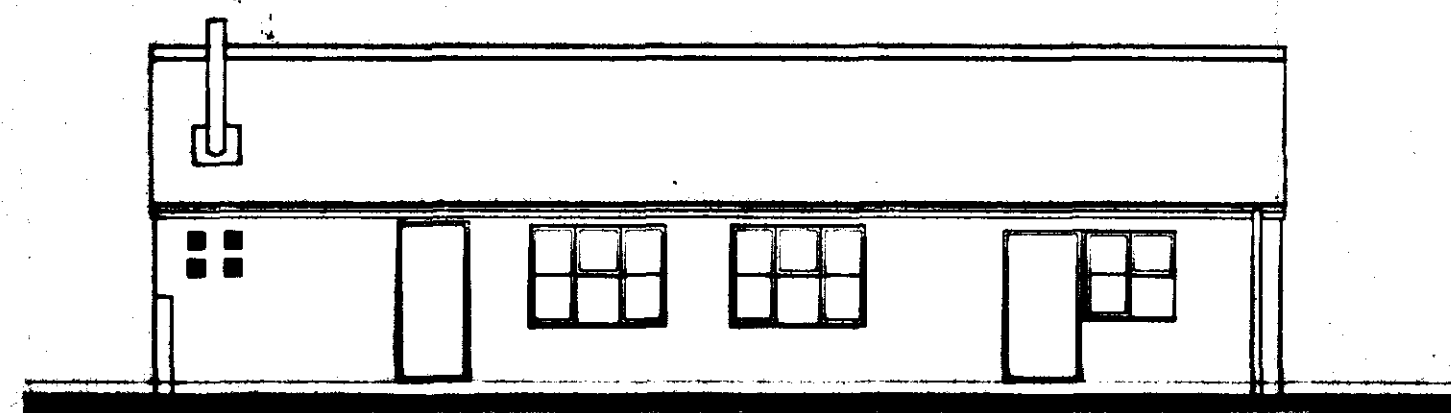


EXISTING ELEVATION

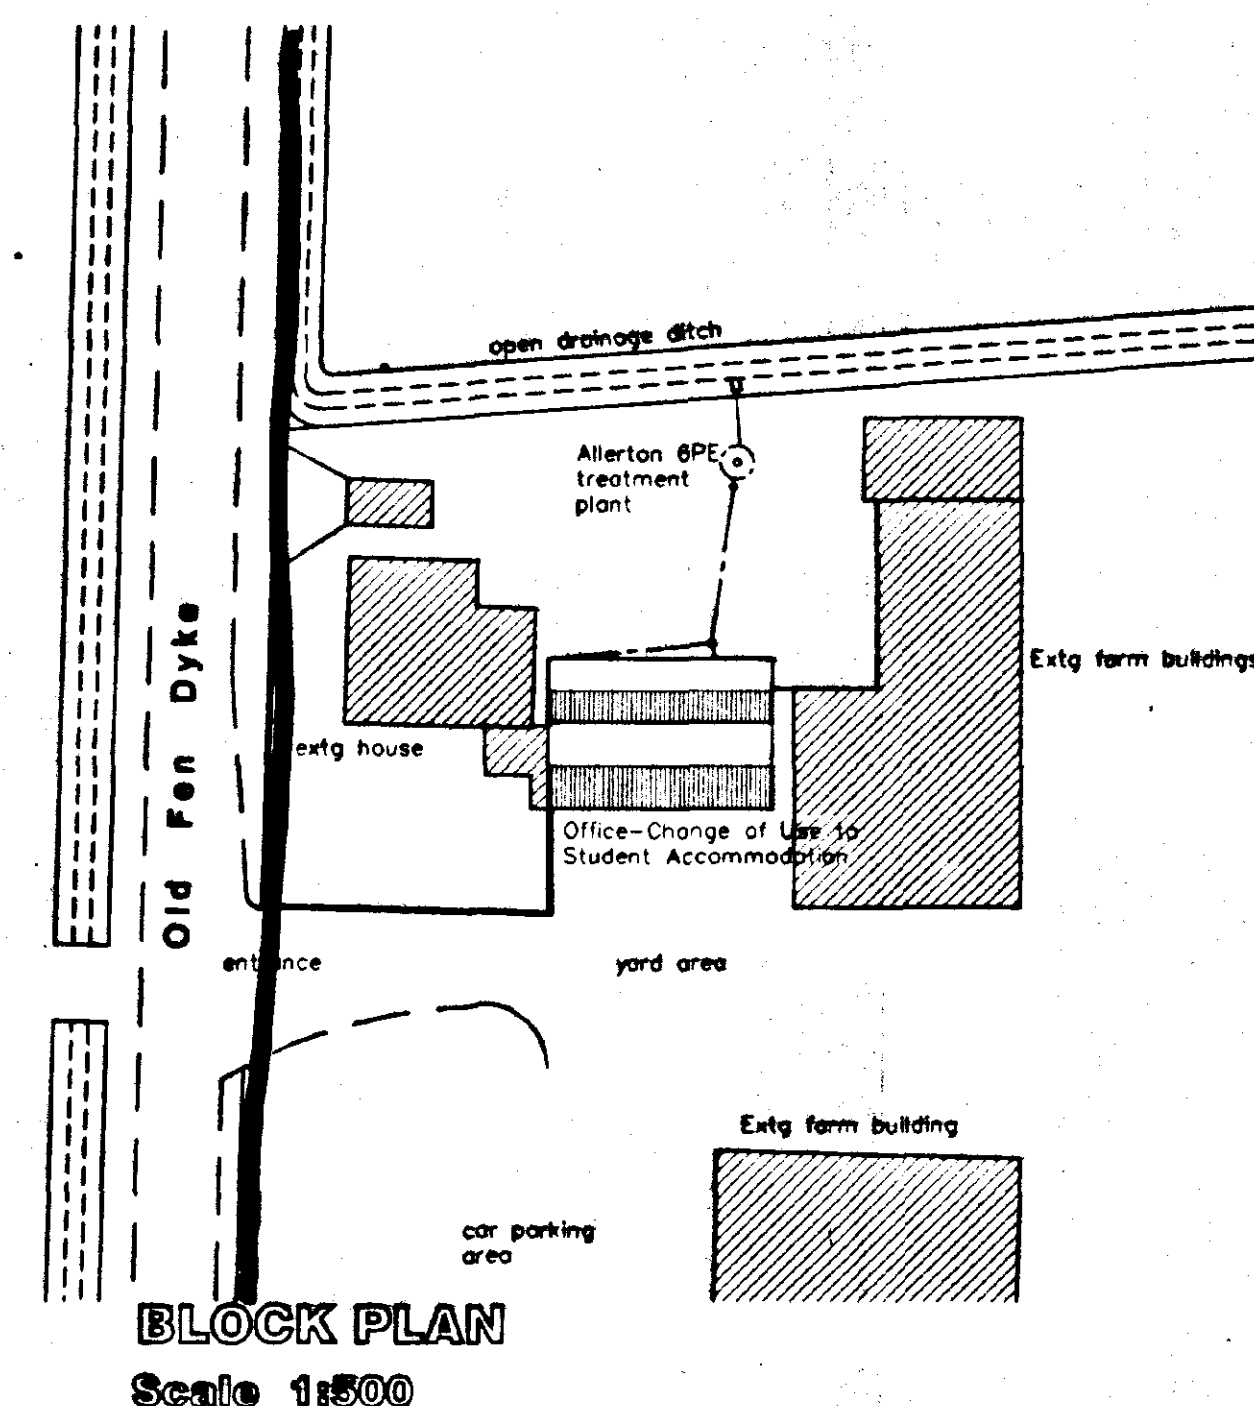

BLOCK PLAN
Scale 1:500

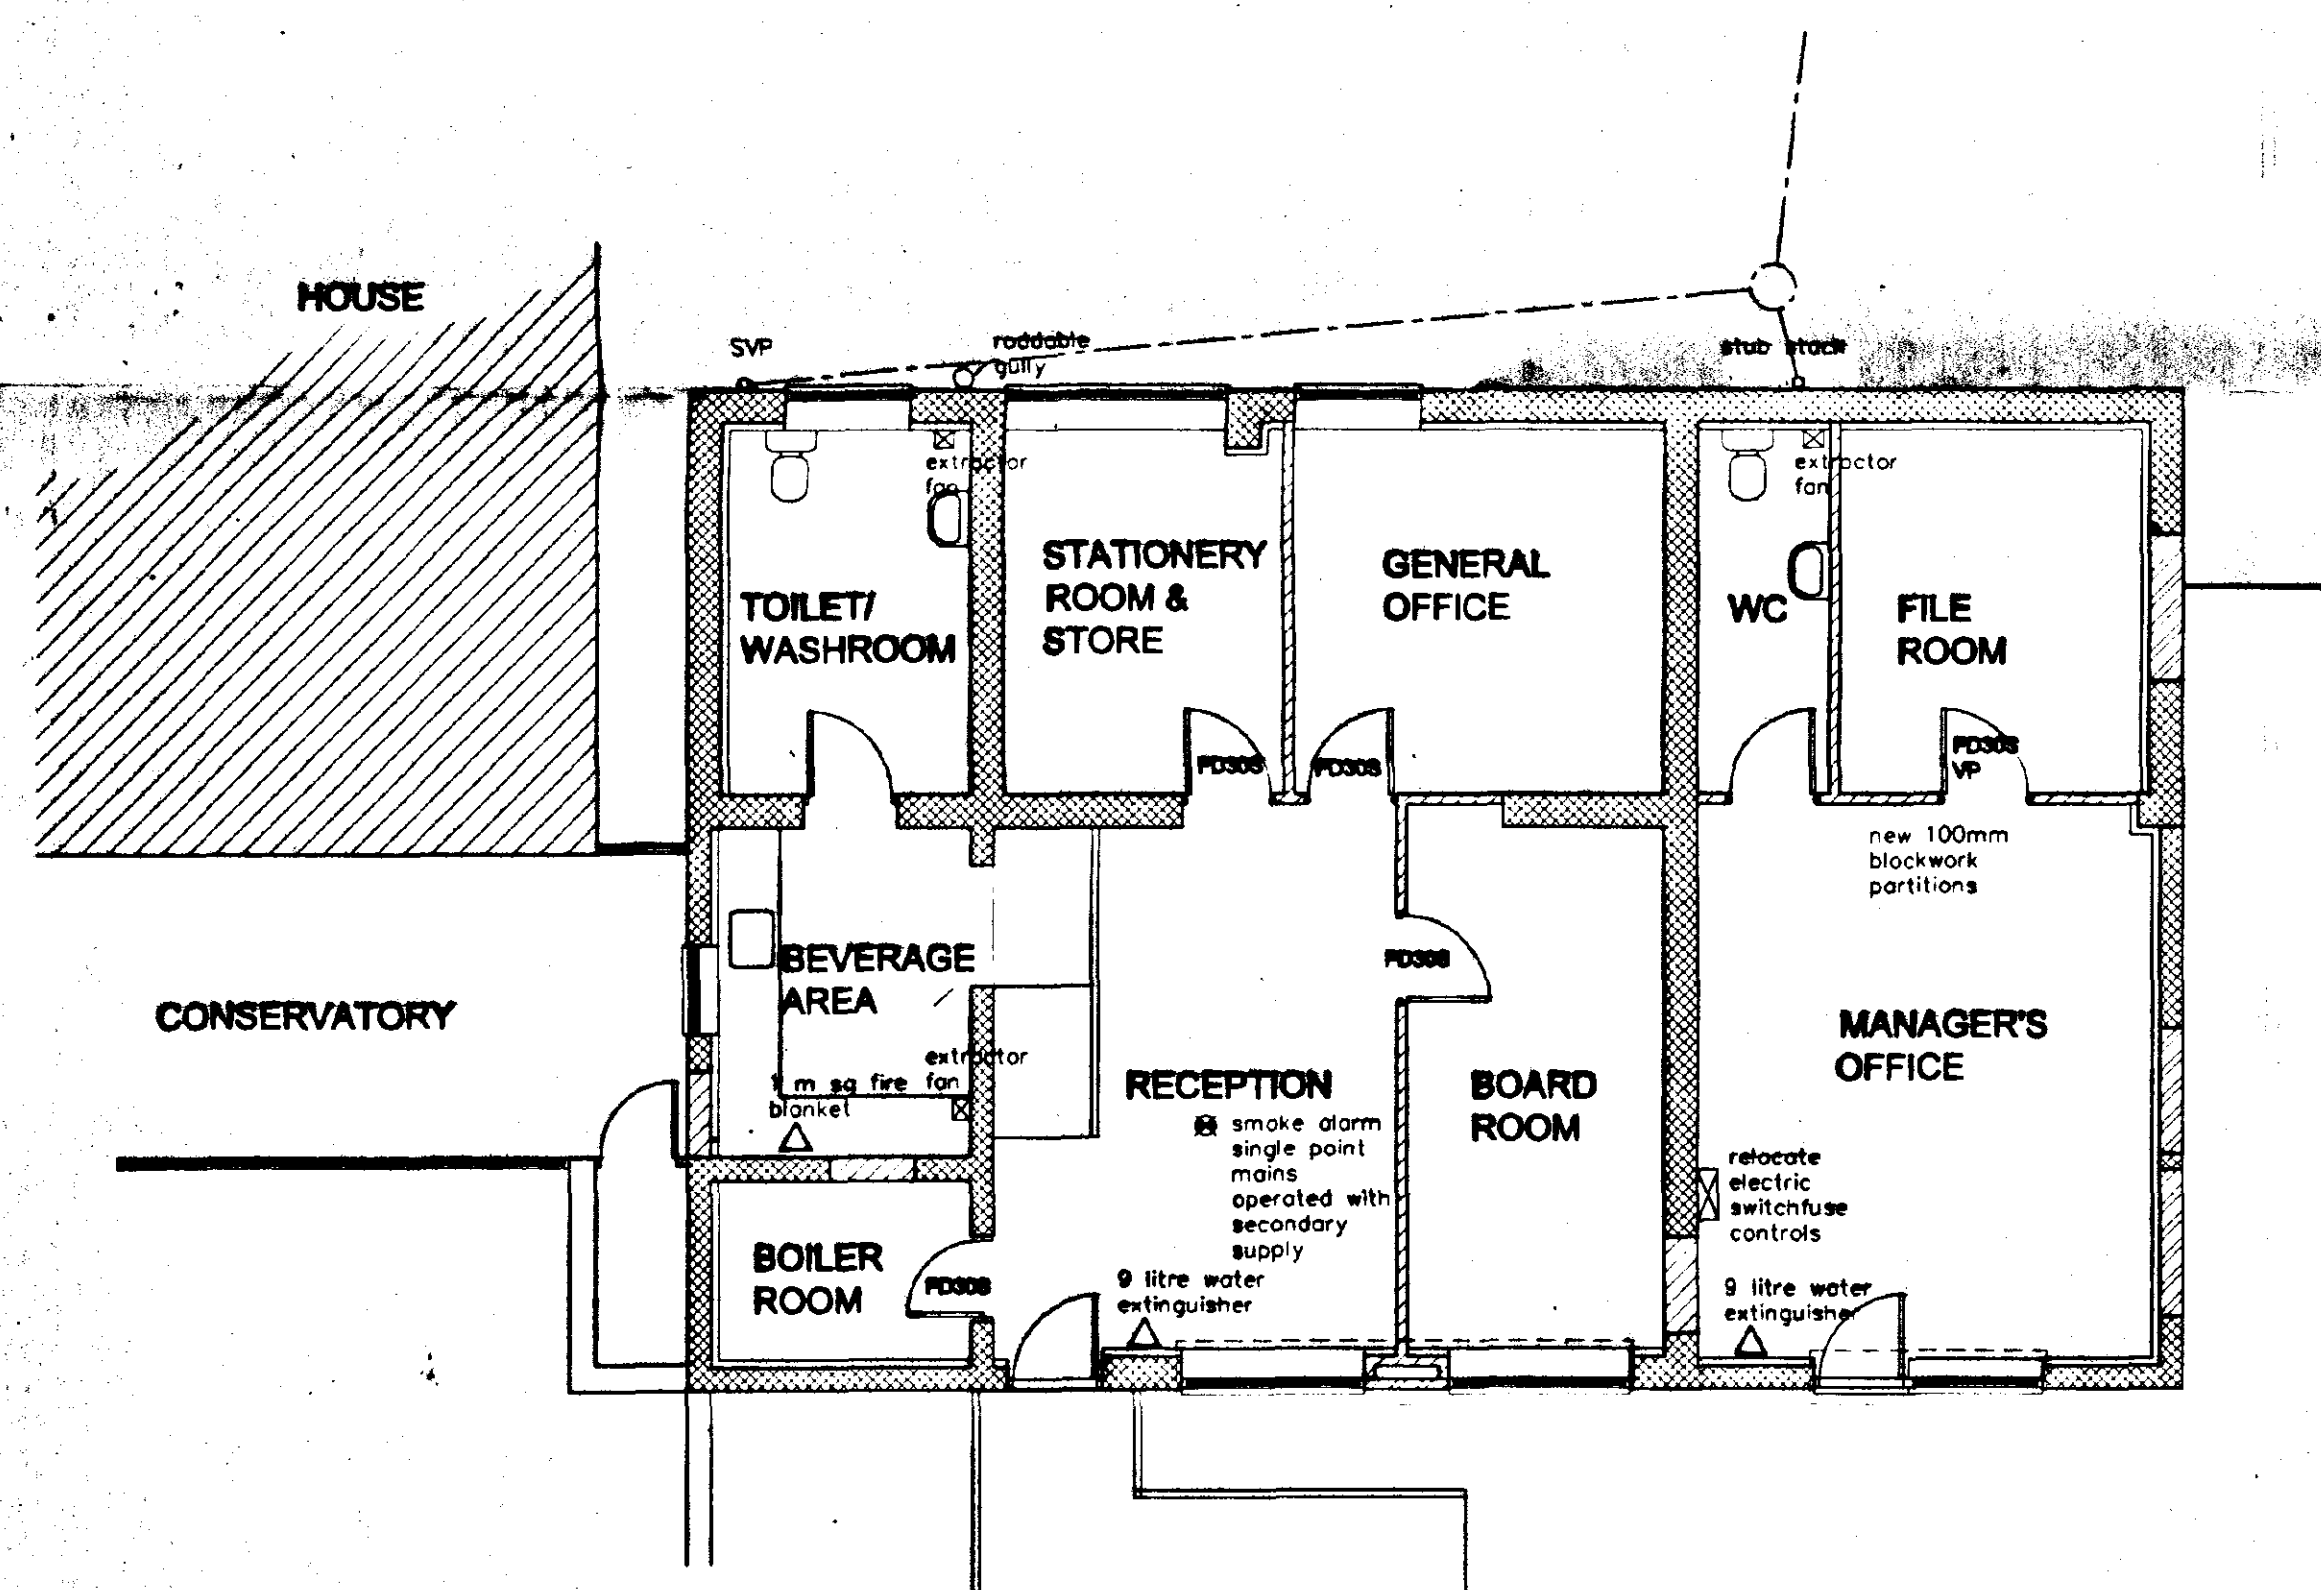

EXISTING LAYOUT
Scale 1:75

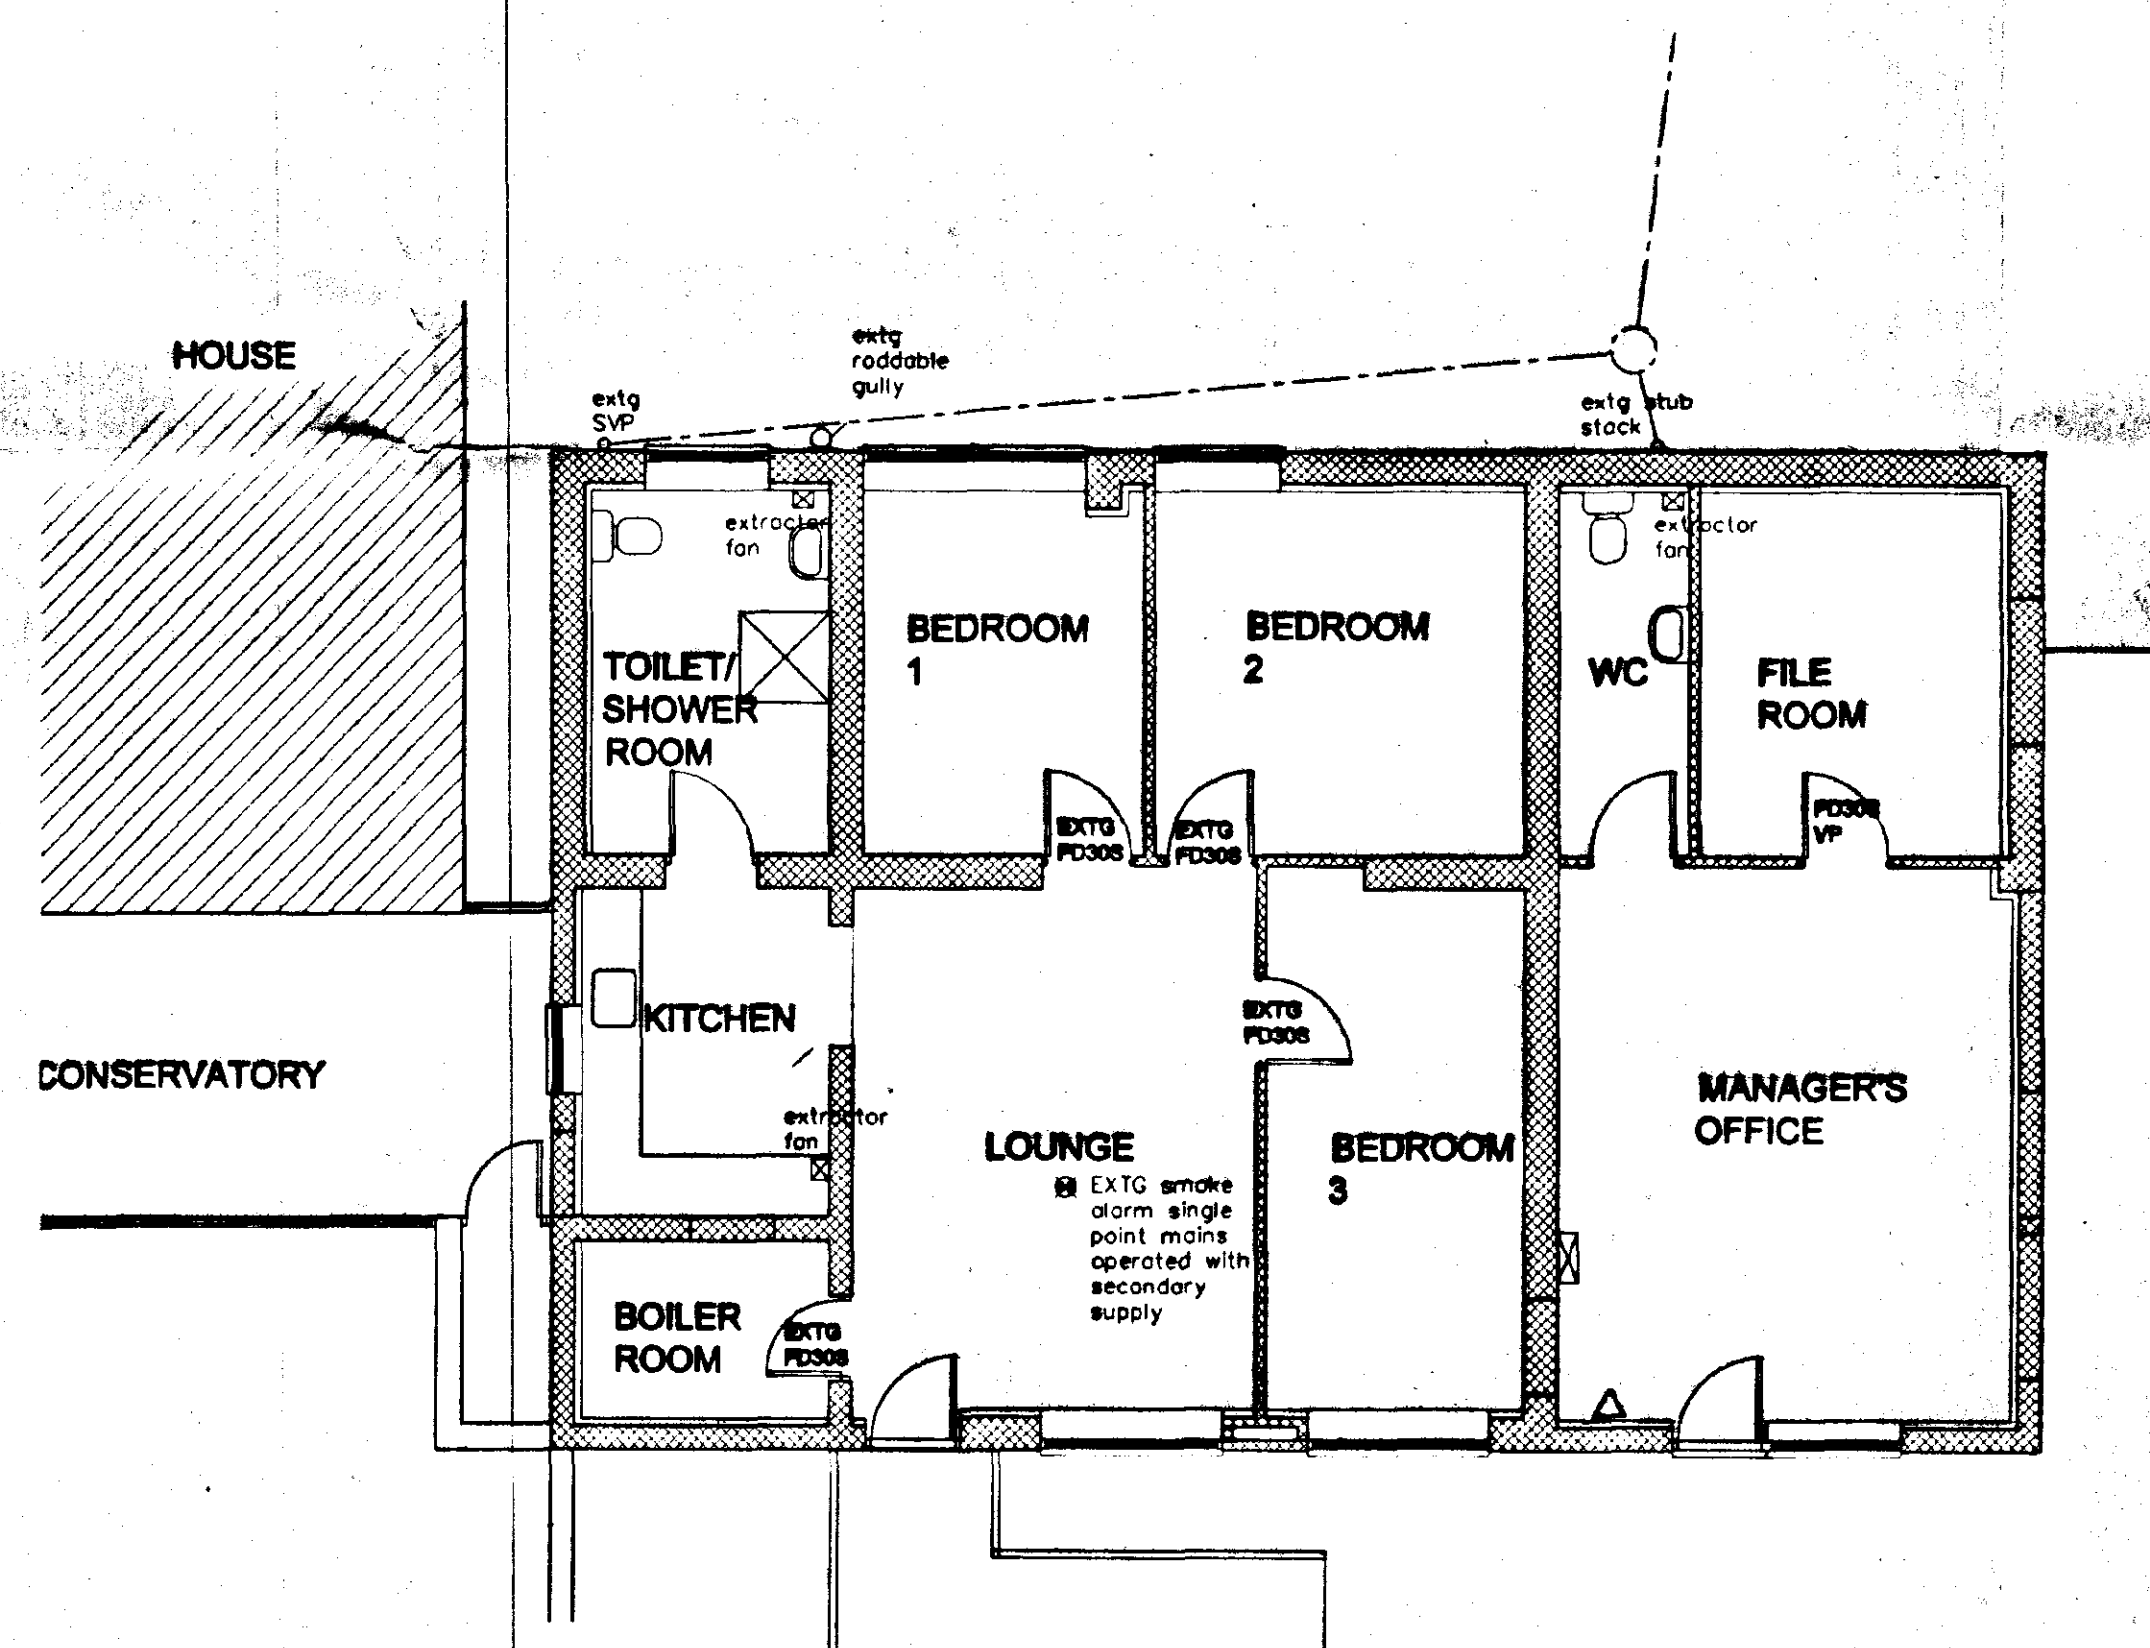

PROPOSED LAYOUT
Scale 1:75

SOUTH HOLLAND DC
HOUSING & PLANNING
16 JUL 2001
Ref: 0875101

L. A. Building Design
Architectural and Surveying Practice
85 Harman Boulevard
Spalding
Lincolnshire PE11 1LS
Telephone/Fax: Spalding (01778) 711437

Peter S Lithgow MCB MBAT
Member of the Chartered Institute of Building and
Member of the British Institute of Architectural Technologists

Proposed Change of Use of Existing Offices for
Student Accommodation and Facilities at
Poplar Farm
Old Fen Dyke
Bulton St James
Spalding

Mr F Ellis

Floor Layout
and Front Elevation

date June 2001	scale 1/100, 1/75
drawn by Peter Lithgow	checked by
date	date