



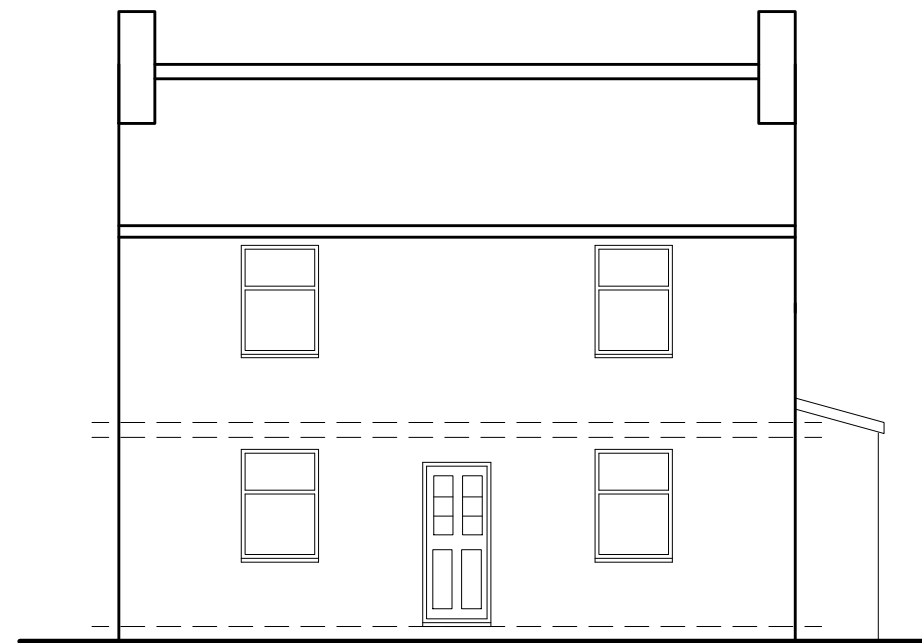


Front Elevation as Existing




Side Elevation as Existing

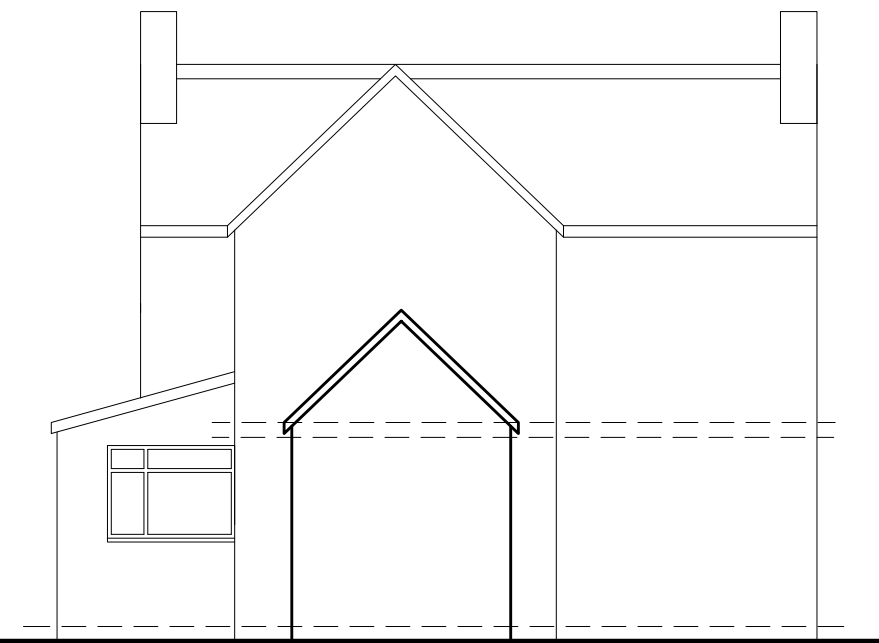


Rear Elevation as Existing

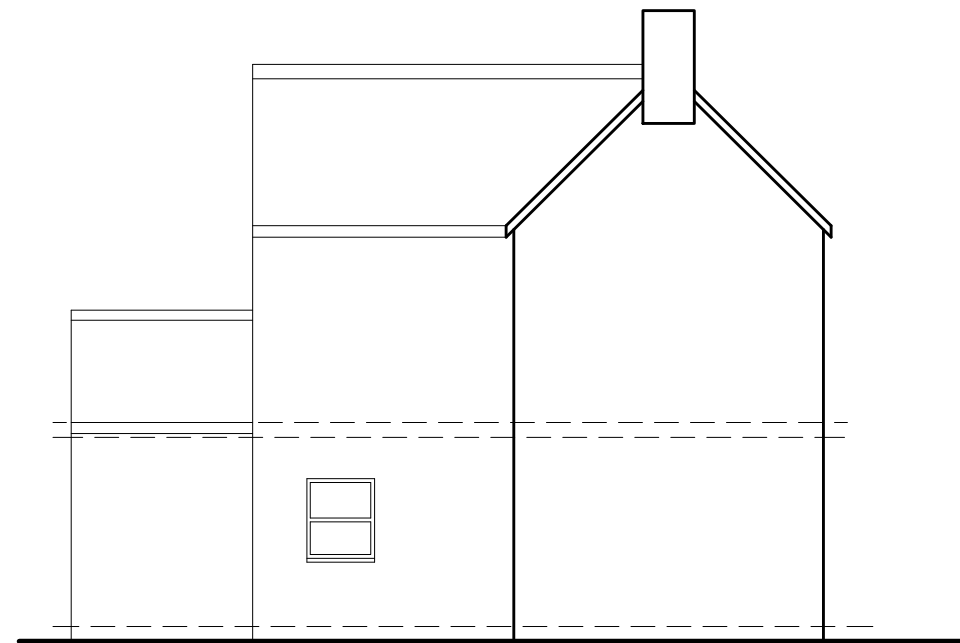


Side Elevation as Existing

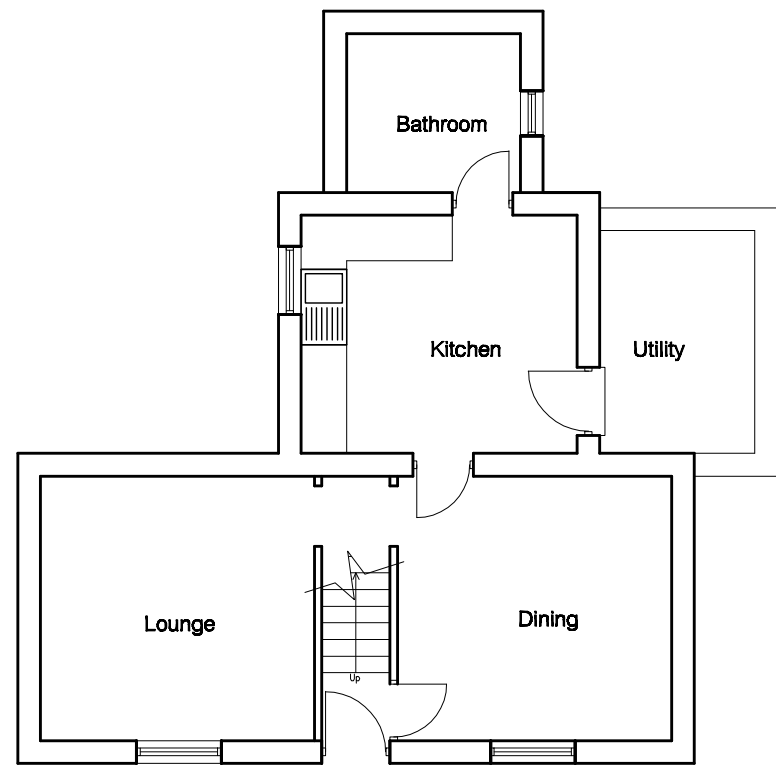

Ground Floor as Existing

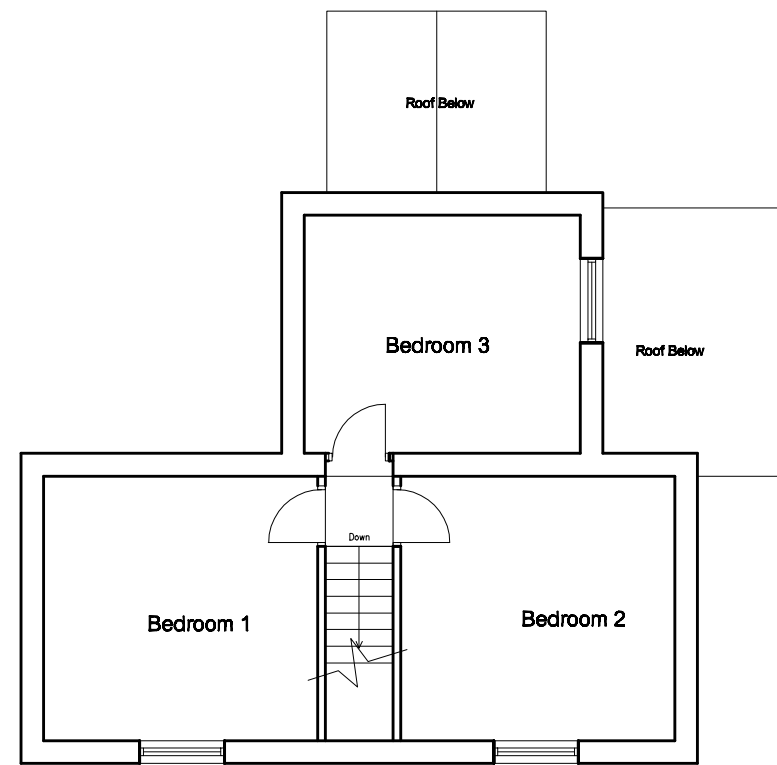


First Floor as Existing

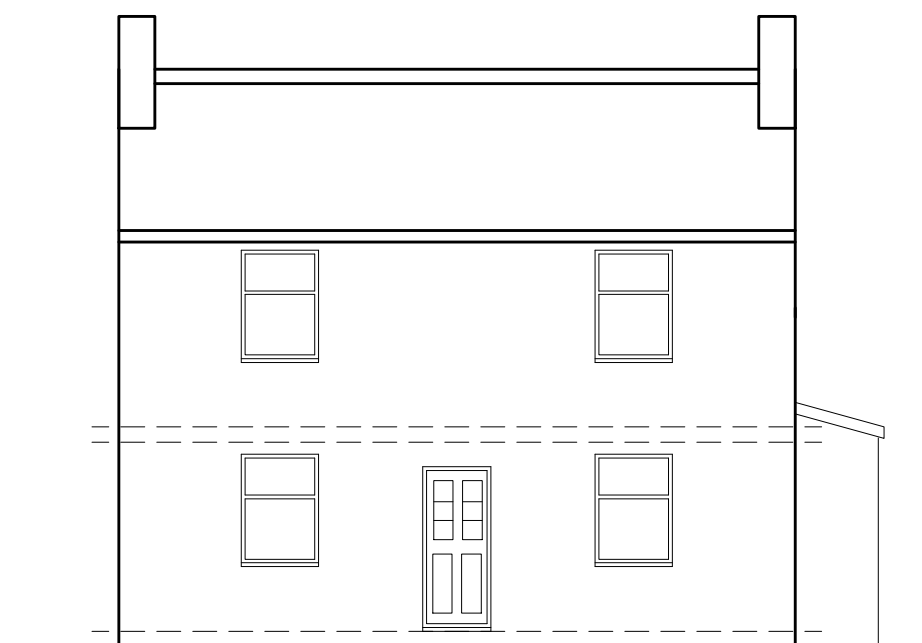


Front Elevation as Proposed




Side Elevation as Proposed

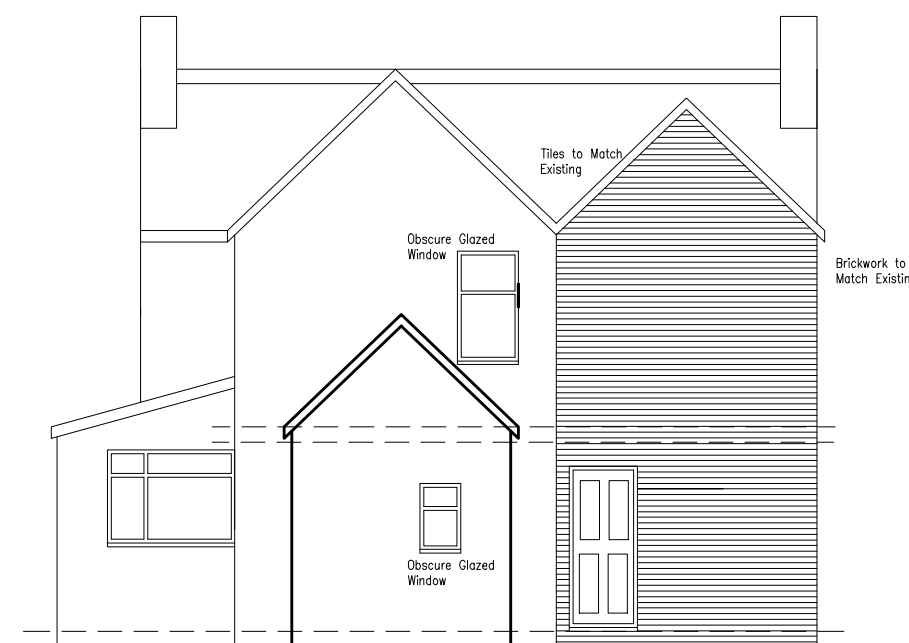


Rear Elevation as Proposed

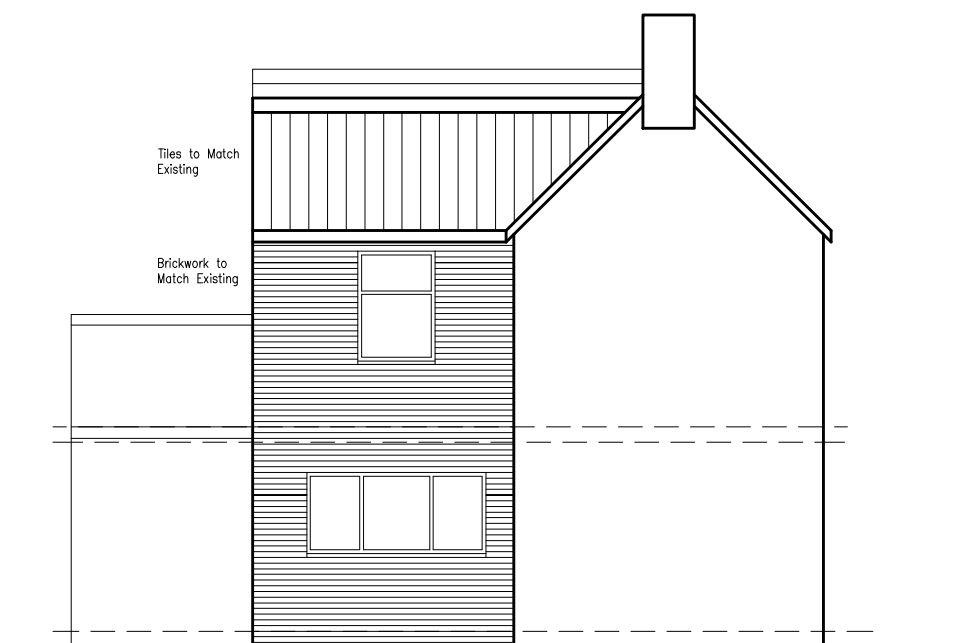

Side Elevation as Proposed

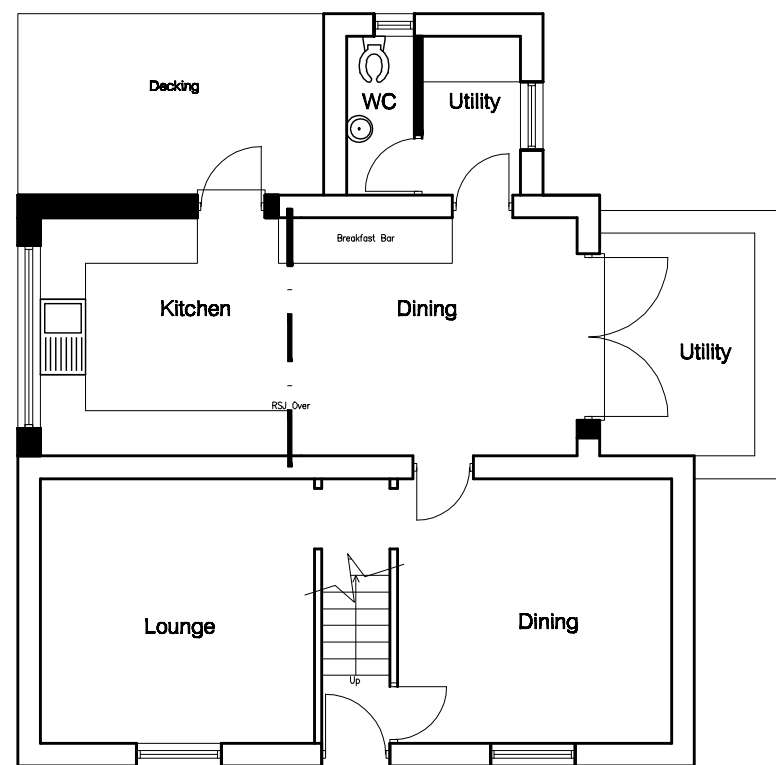

Ground Floor as Proposed

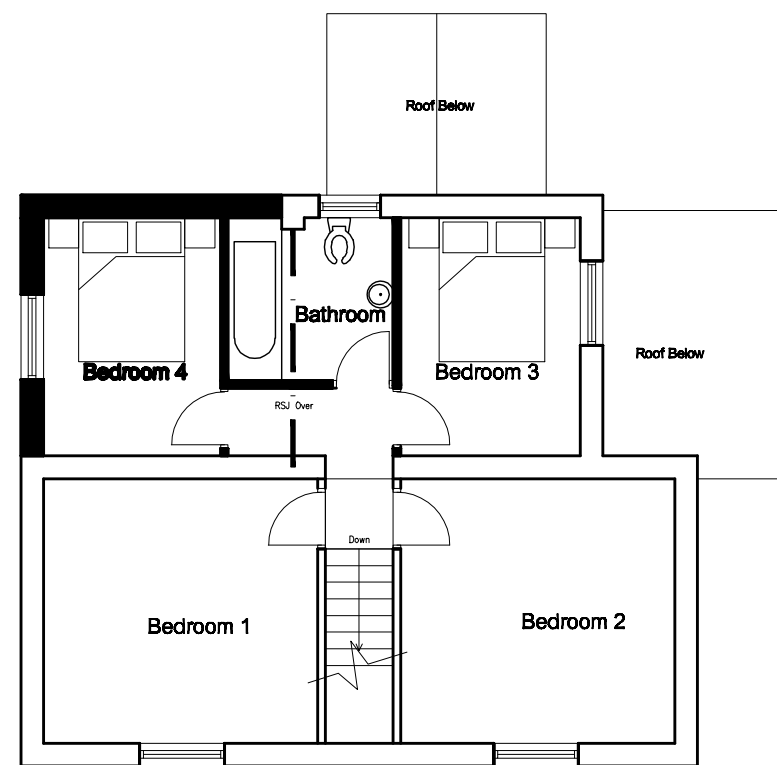

First Floor as Proposed

SPECIAL NOTES TO CONTRACTORS

THE CONTRACTOR IS RESPONSIBLE FOR CHECKING ALL DIMENSIONS. ANY DISCREPANCY TO BE VERIFIED WITH THE ARCHITECTS BEFORE PROCEEDING WITH THE WORKS.

WHERE AN ITEM IS COVERED BY TWO DIFFERENT SCALES THE LARGER SCALE IS TO BE WORKED TO.

DO NOT SCALE DRAWINGS. FIGURED DIMENSIONS TO BE WORKED TO IN ALL CASES.

ISSUE

DATE

Client

C of W

Struct. Eng.

H & V Eng.

Elec. Eng.

Q.S.

Cont. Office

Cont. Site

T.P.

Bldg. Reg.

NOTES:

REV. DATE DESCRIPTION



Proposed Extension at no Mission House
PLANS AND ELEVATIONS AS EXISTING AND PROPOSED

PLANNING DRAWING

SCALE: 1:100 DATE: 24.08.18

DRAWN: J.B.

REF.

DRAWING NO. 2018/0084/0001 REV.