



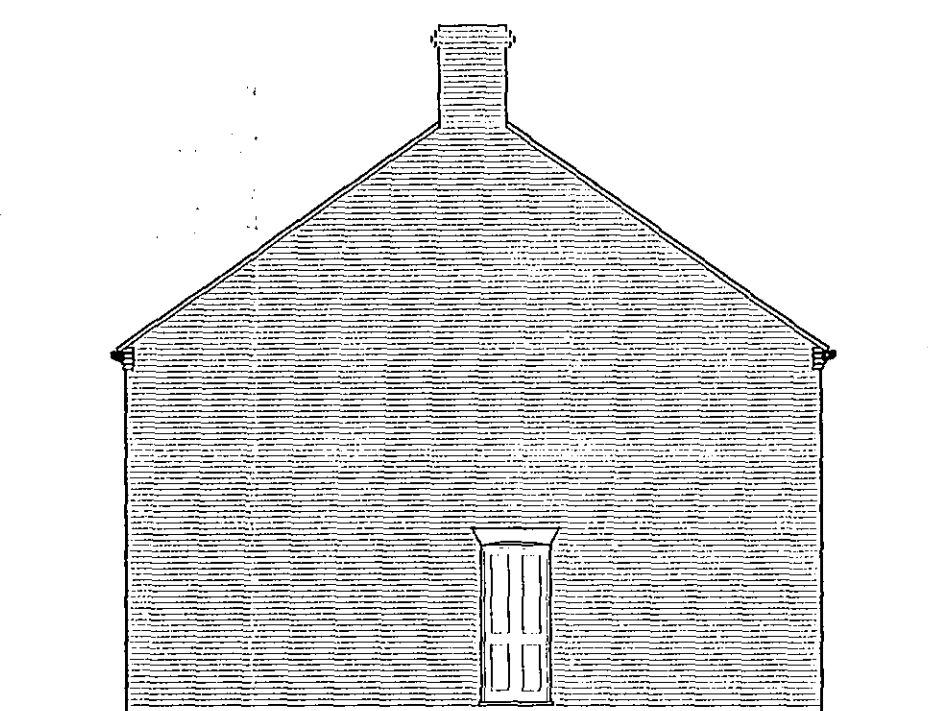


PROPOSED FRONT ELEVATION 1:100


PROPOSED SIDE ELEVATION 1:100

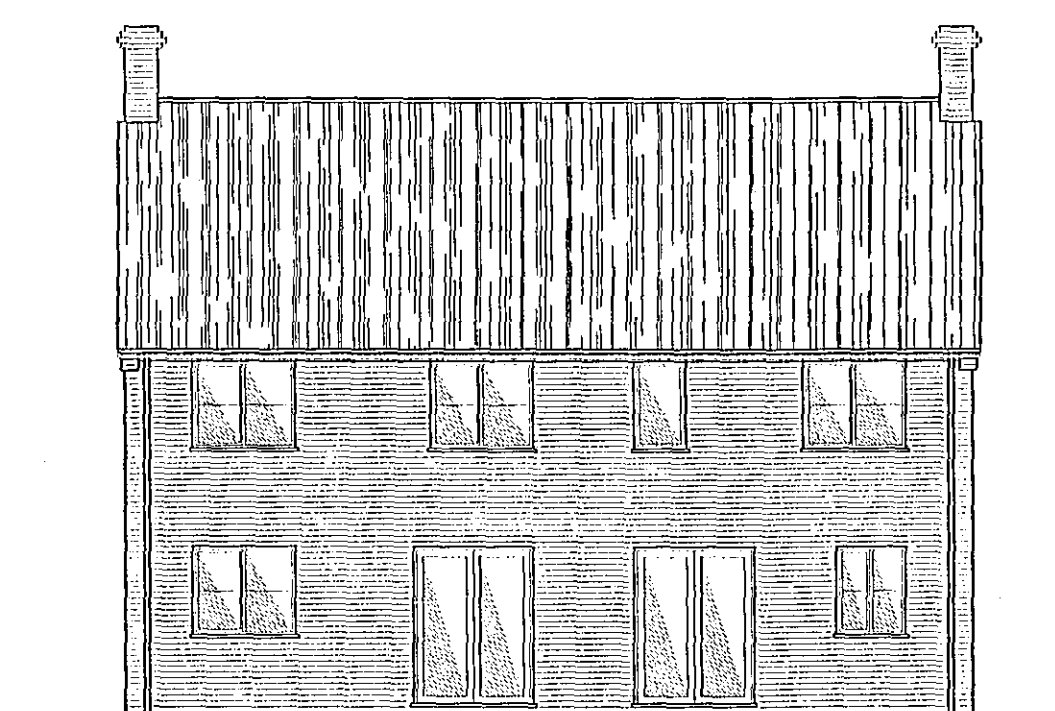


PROPOSED REAR ELEVATION 1:100

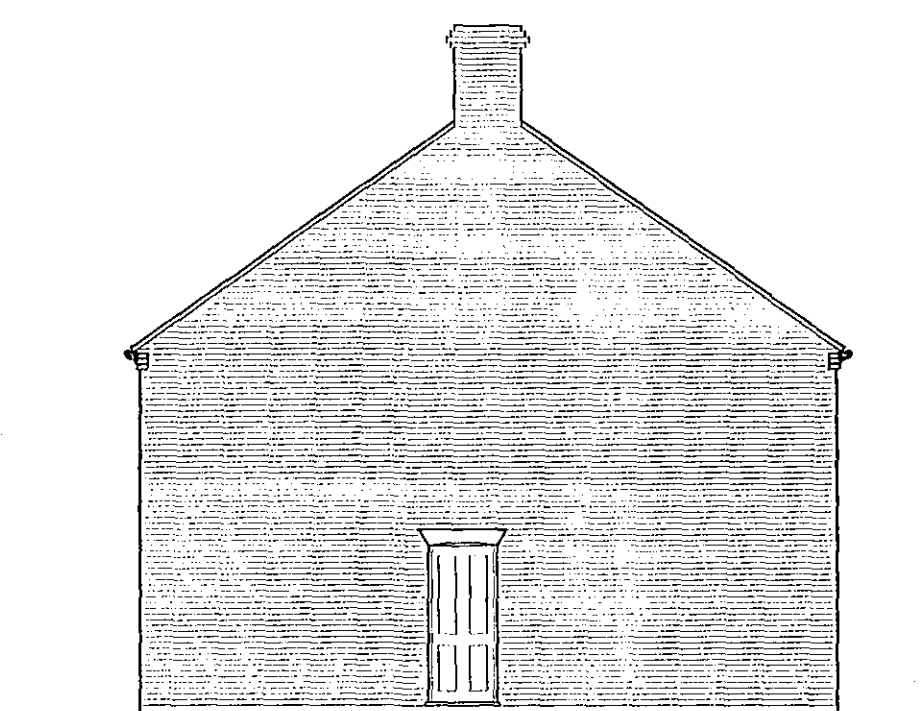

PROPOSED SIDE ELEVATION 1:100

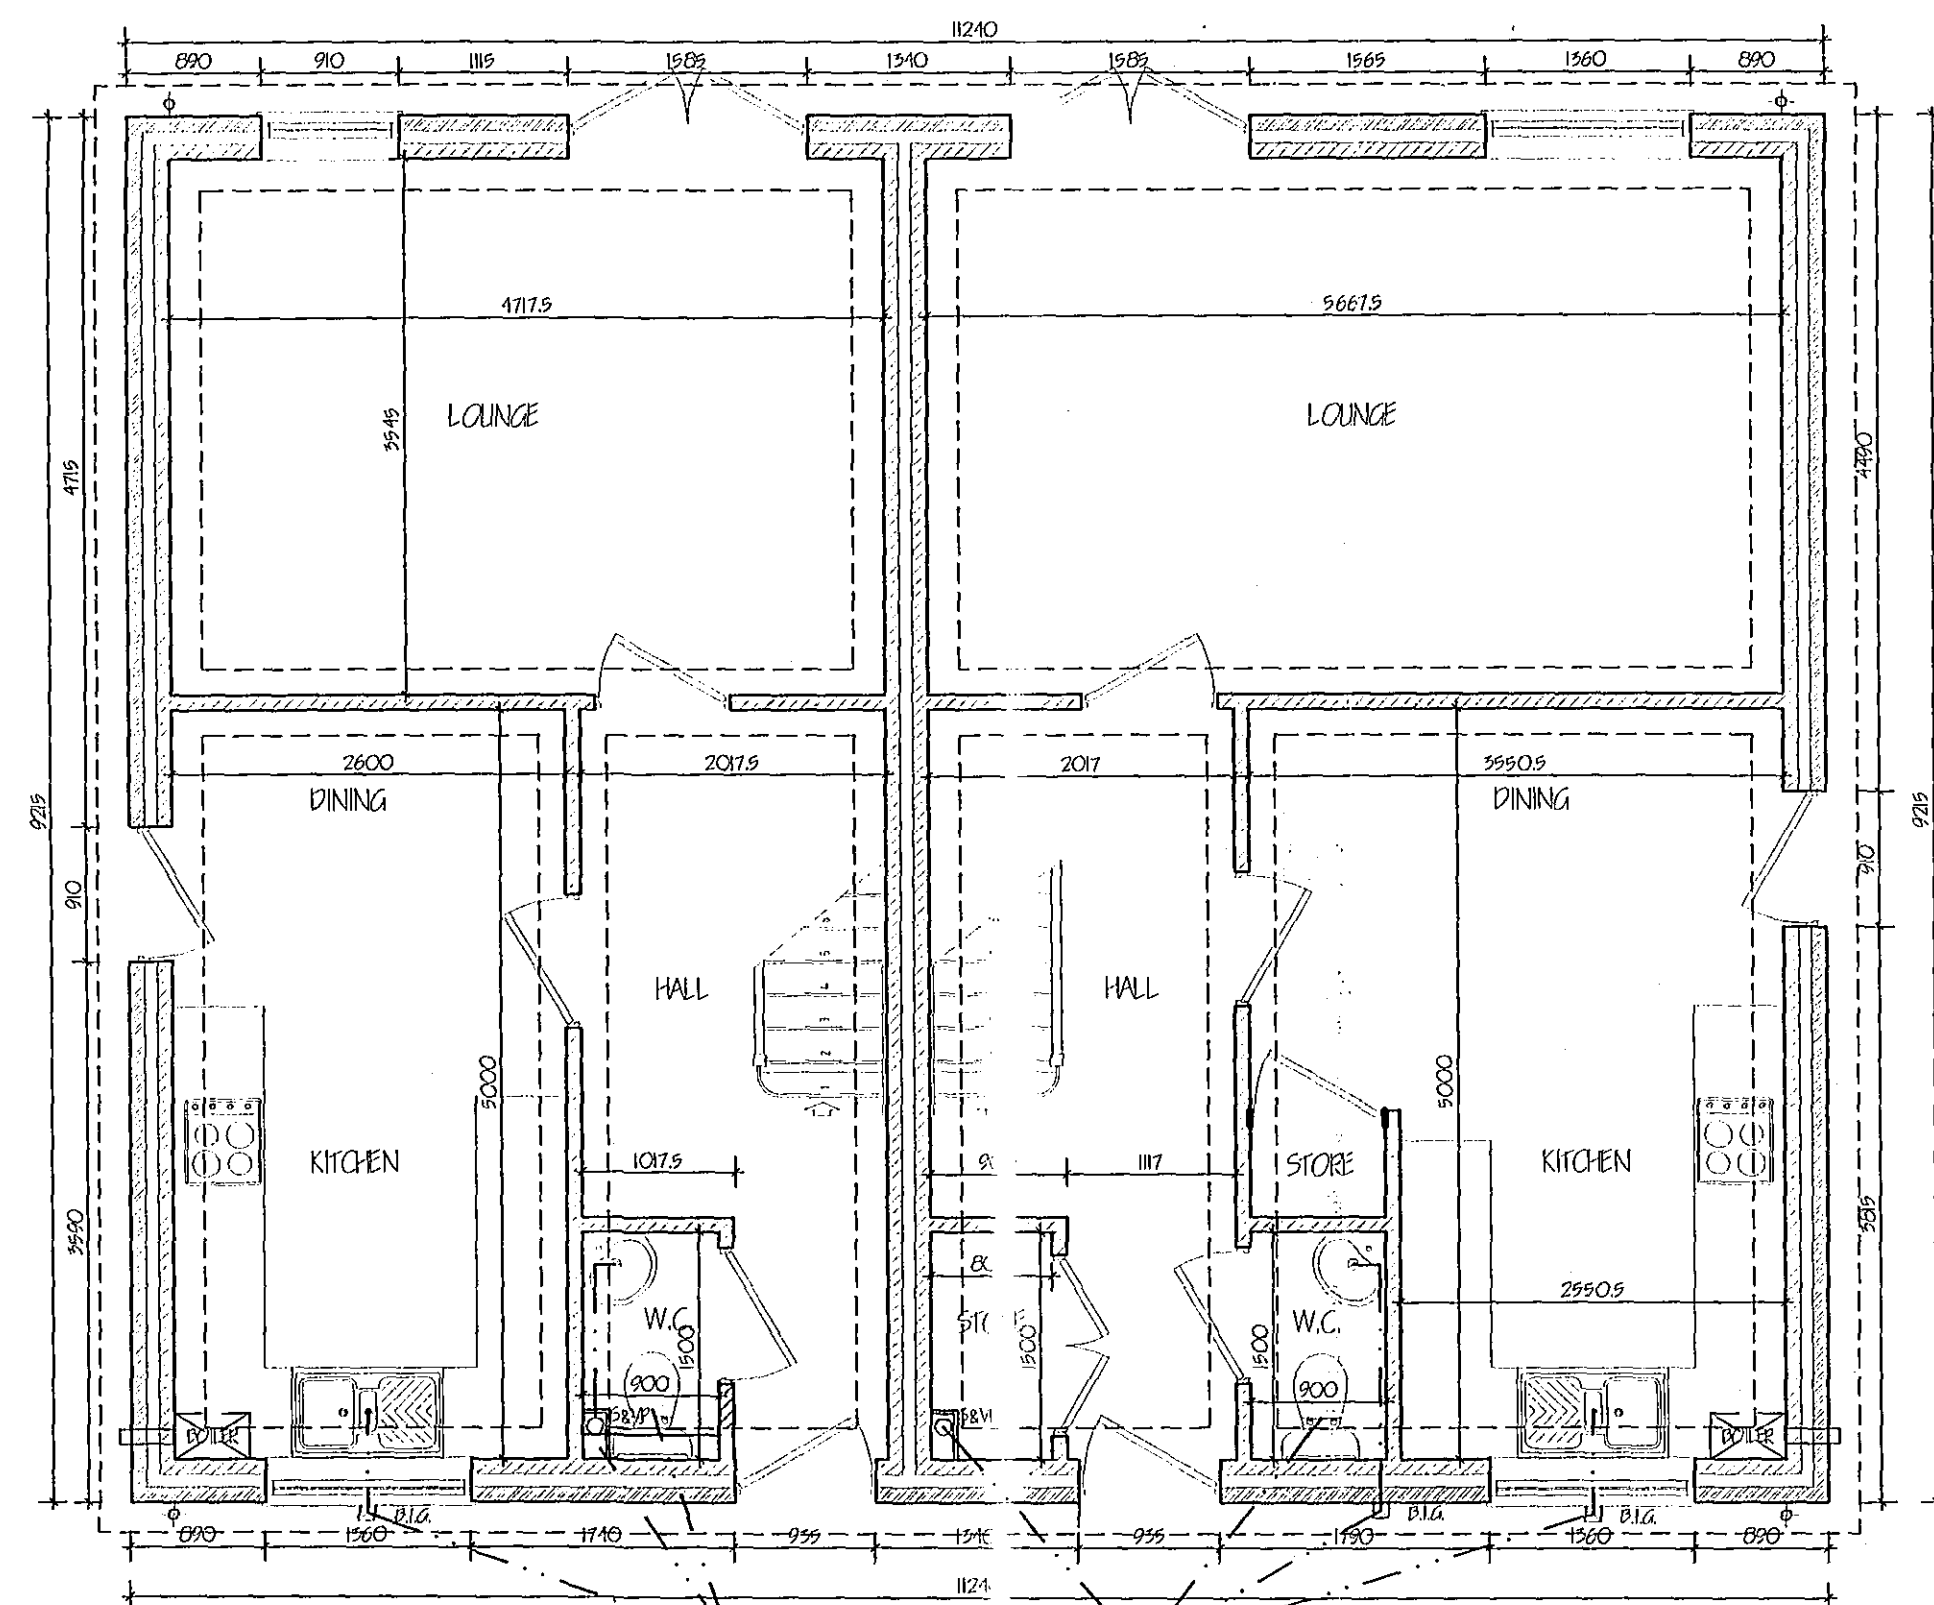

PROPOSED GROUND FLOOR PLAN 1:50

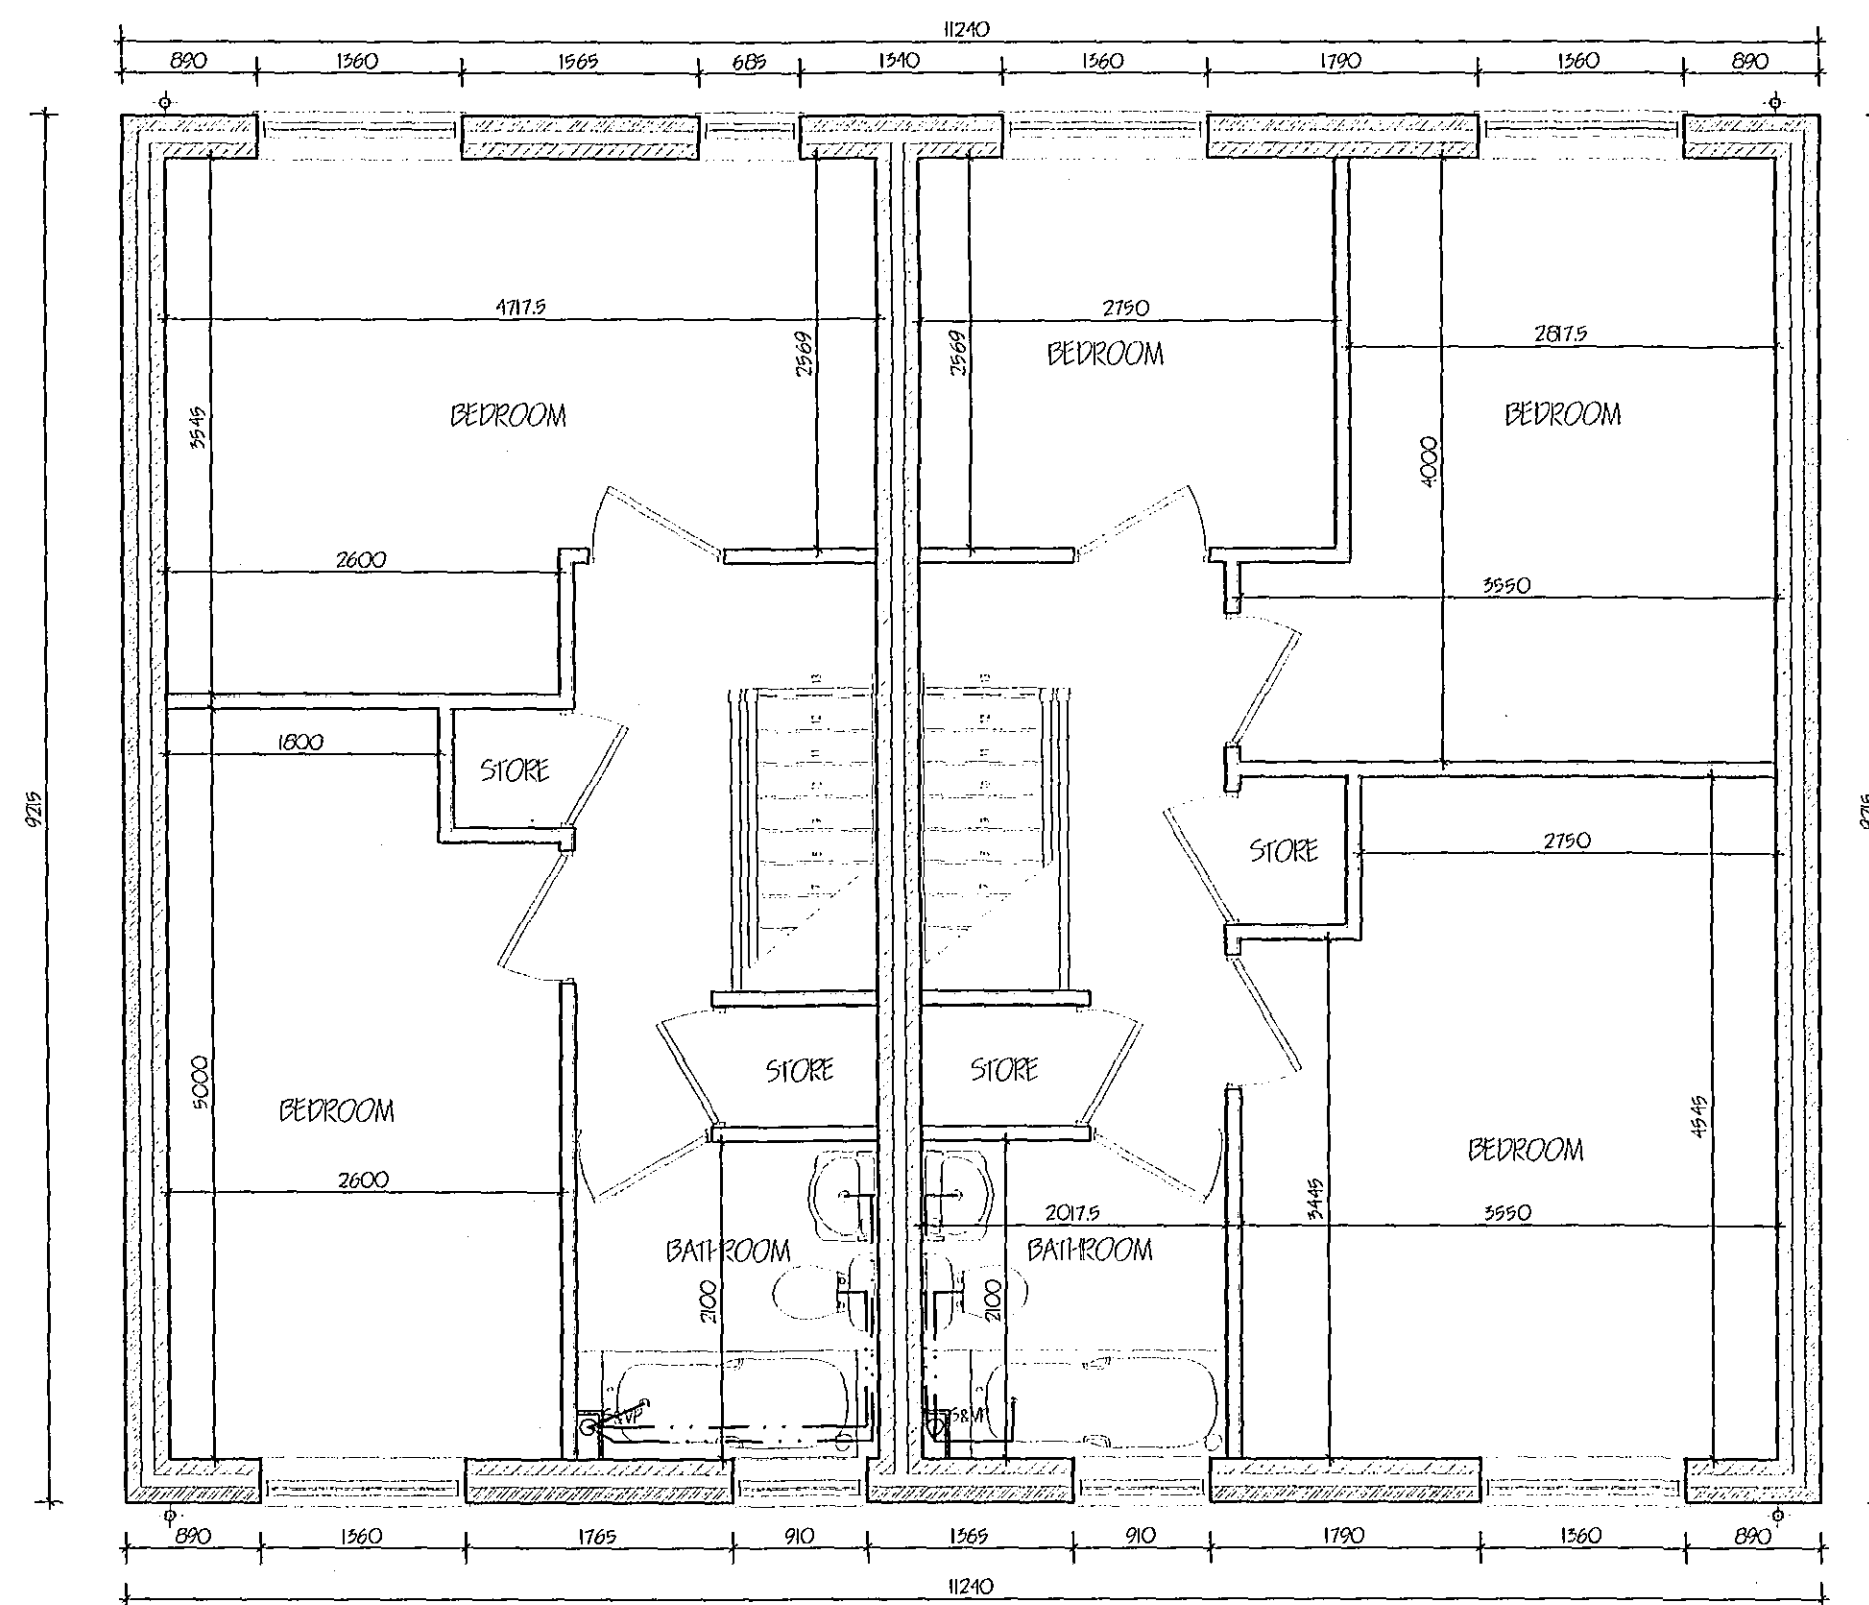

PROPOSED FIRST FLOOR PLAN 1:50

C	PLANNING CONDITION COMPLIANCE	10/7/01
B	PLANNING AMENDMENTS	25/5/01
A	DOOR AND WINDOW POSITIONS AMENDED	MAY '01
ref:	revision	date

G. R. MERCHANT LTD.
I.ENG AMICE FIWO

**ARCHITECTURAL, STRUCTURAL
AND LAND DRAINAGE
CONSULTANTS**

4 Wrights Mews
12A Park Road, Holbeach,
Spalding, Lincs. PE11 7EE
Tel: 01406 490800
Fax: 01406 425744
E-Mail: gr.merchant@btconnect.com



Project

PROPOSED RESIDENTIAL DEVELOPMENT
ADJACENT 1 BAULKINS DRIVE
SUTTON ST JAMES
Lincs

Client
DEPEAR DELVELOPMENTS LTD

Drawing

2 & 3 BEDROOM HOUSE
PROPOSED PLANS
PROPOSED ELEVATIONS

Job Ref.	Drawing No.
1563/07	02C

Date	Drawn
APRIL 2007	SLB

Scales
AS NOTED

DO NOT SCALE FROM THIS DRAWING

[illegible]

SHDC
PLANNING & DEVELOPMENT
12 JUL 2007
Ref. 0903/07

AMENDED PLAN
Ref A1

DETERMINED
PLAN