




FRONT ELEVATION.


Disempel Multi Buff Facings
Grey Stonewold Tiles
White Frames

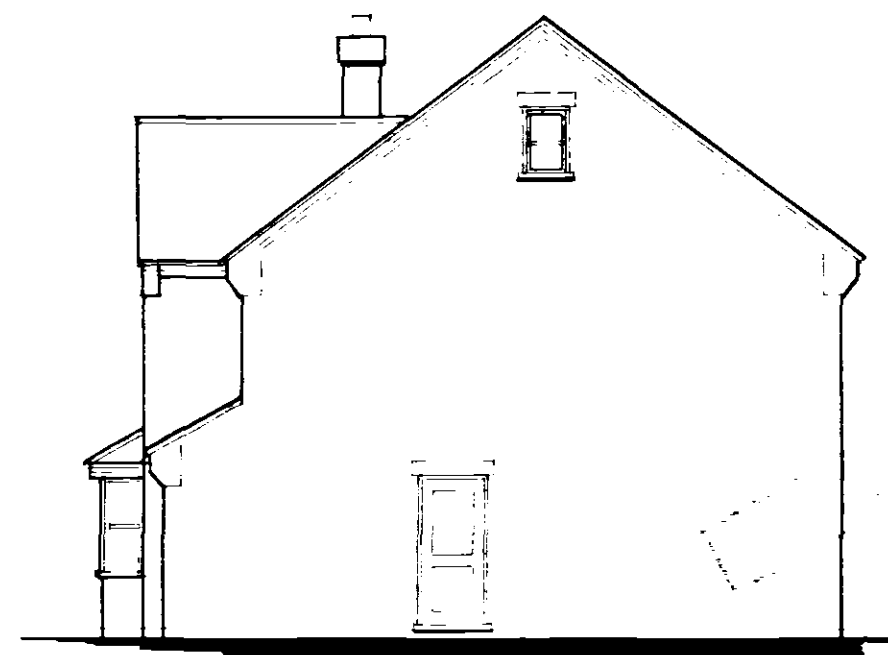


SIDE ELEVATION.




REAR ELEVATION.

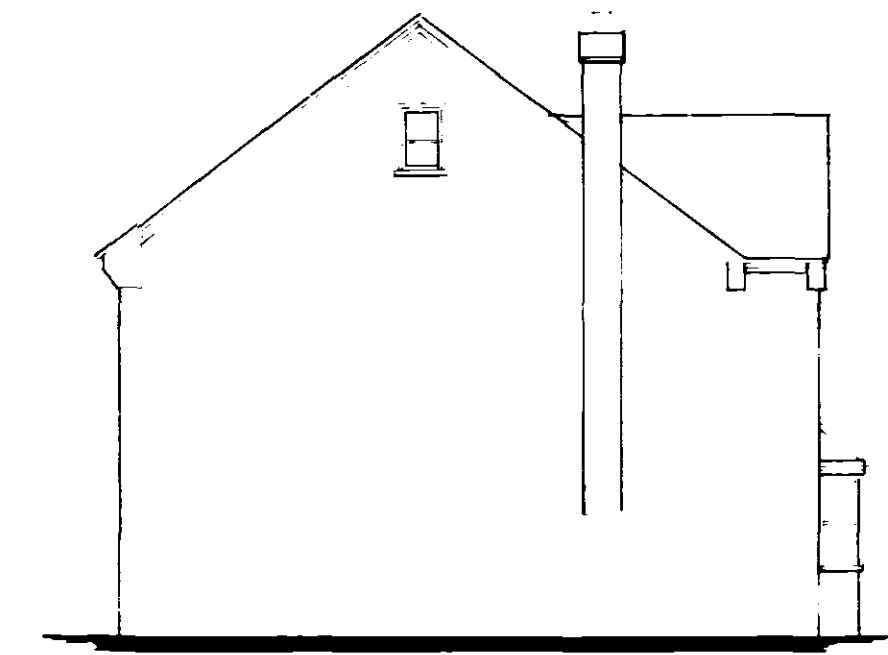

9750

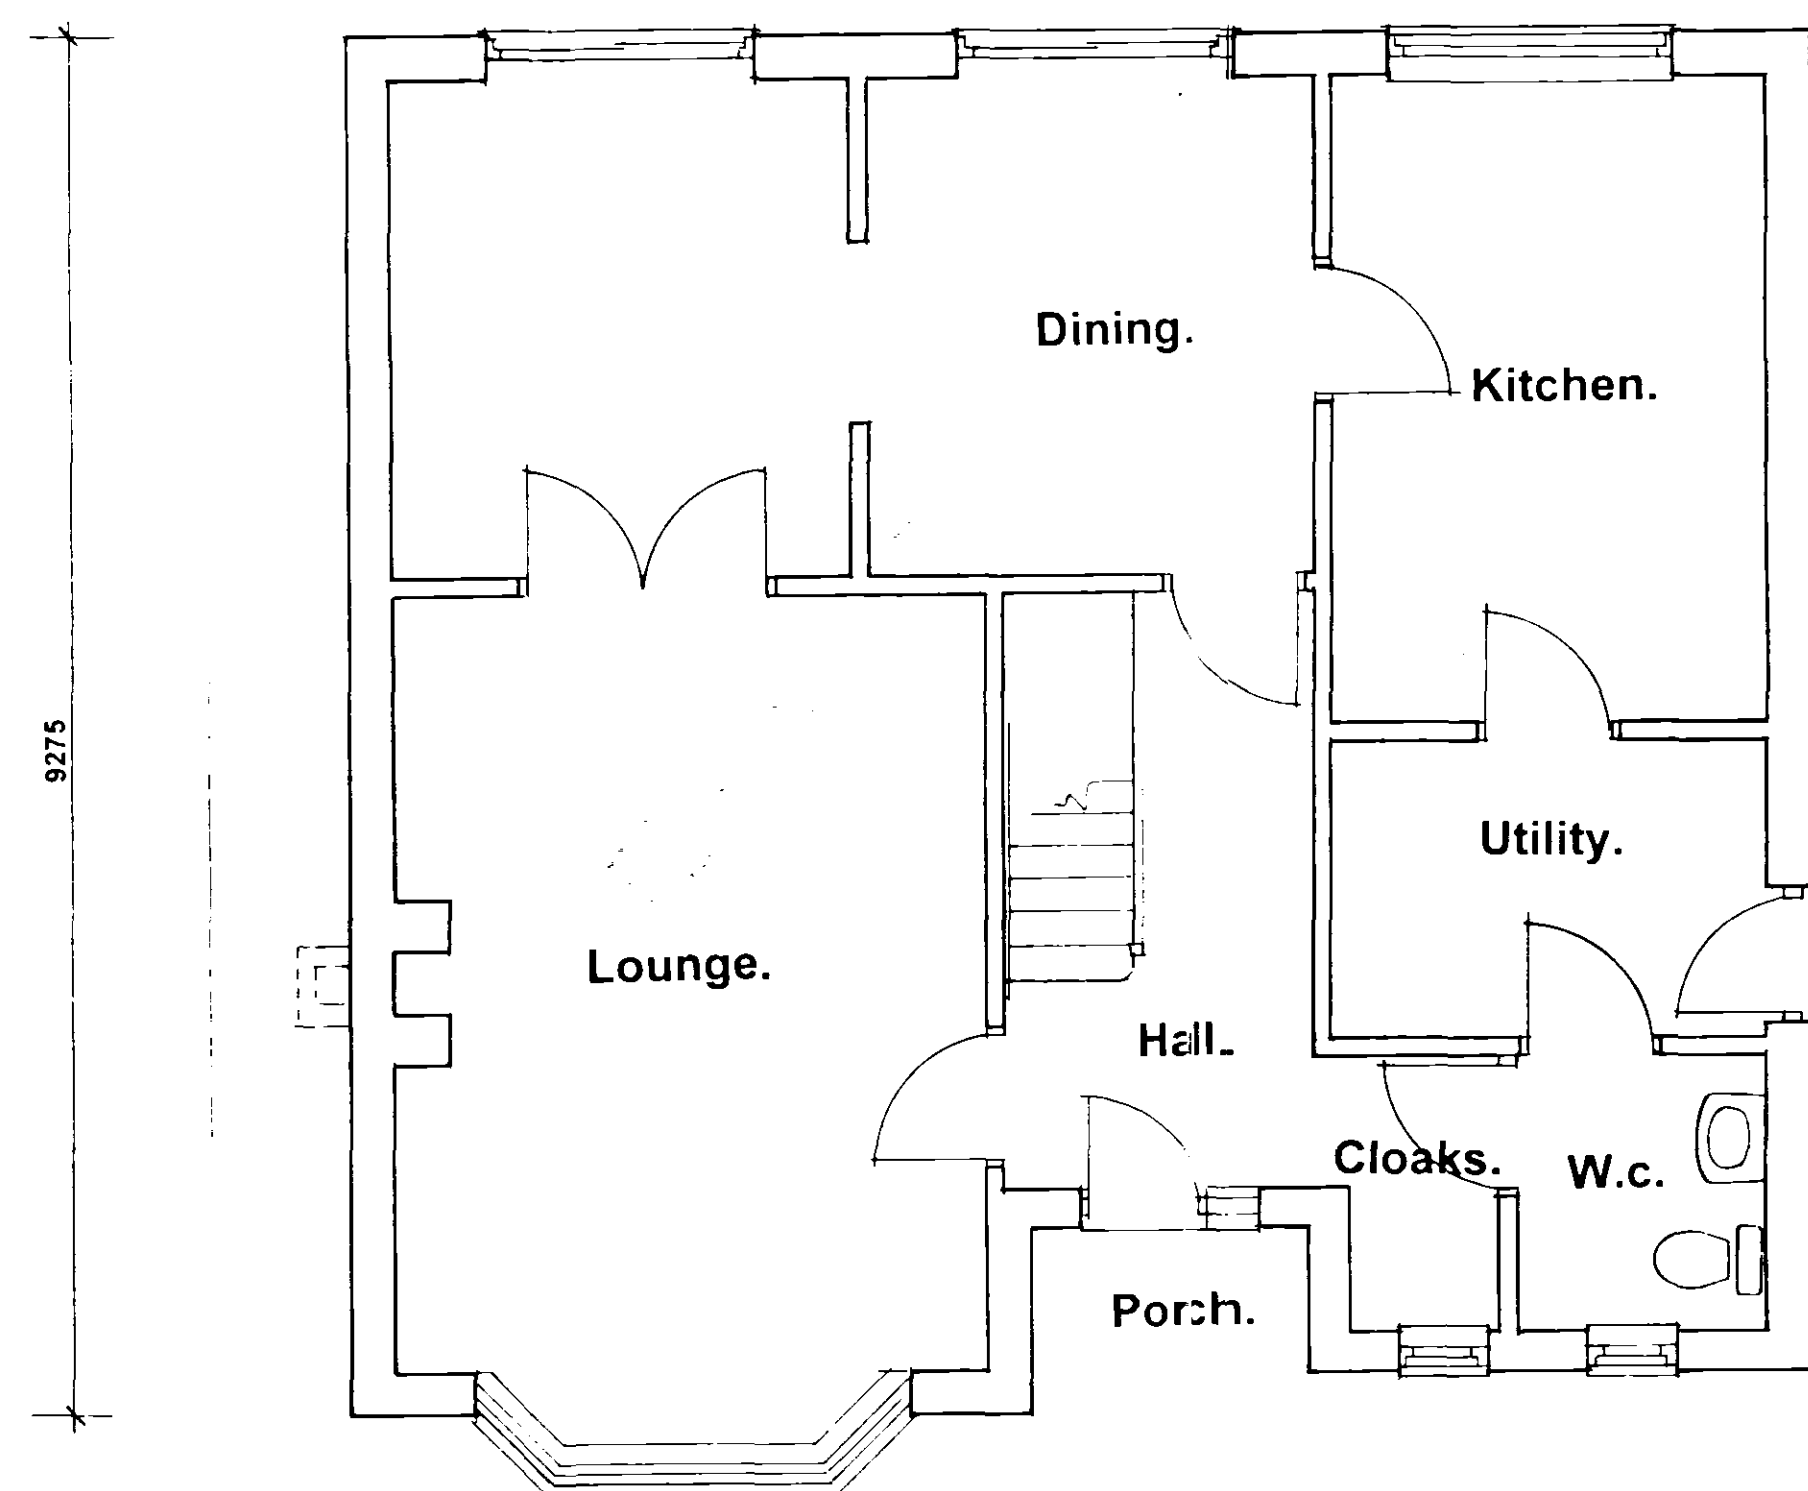

GROUND FLOOR PLAN.

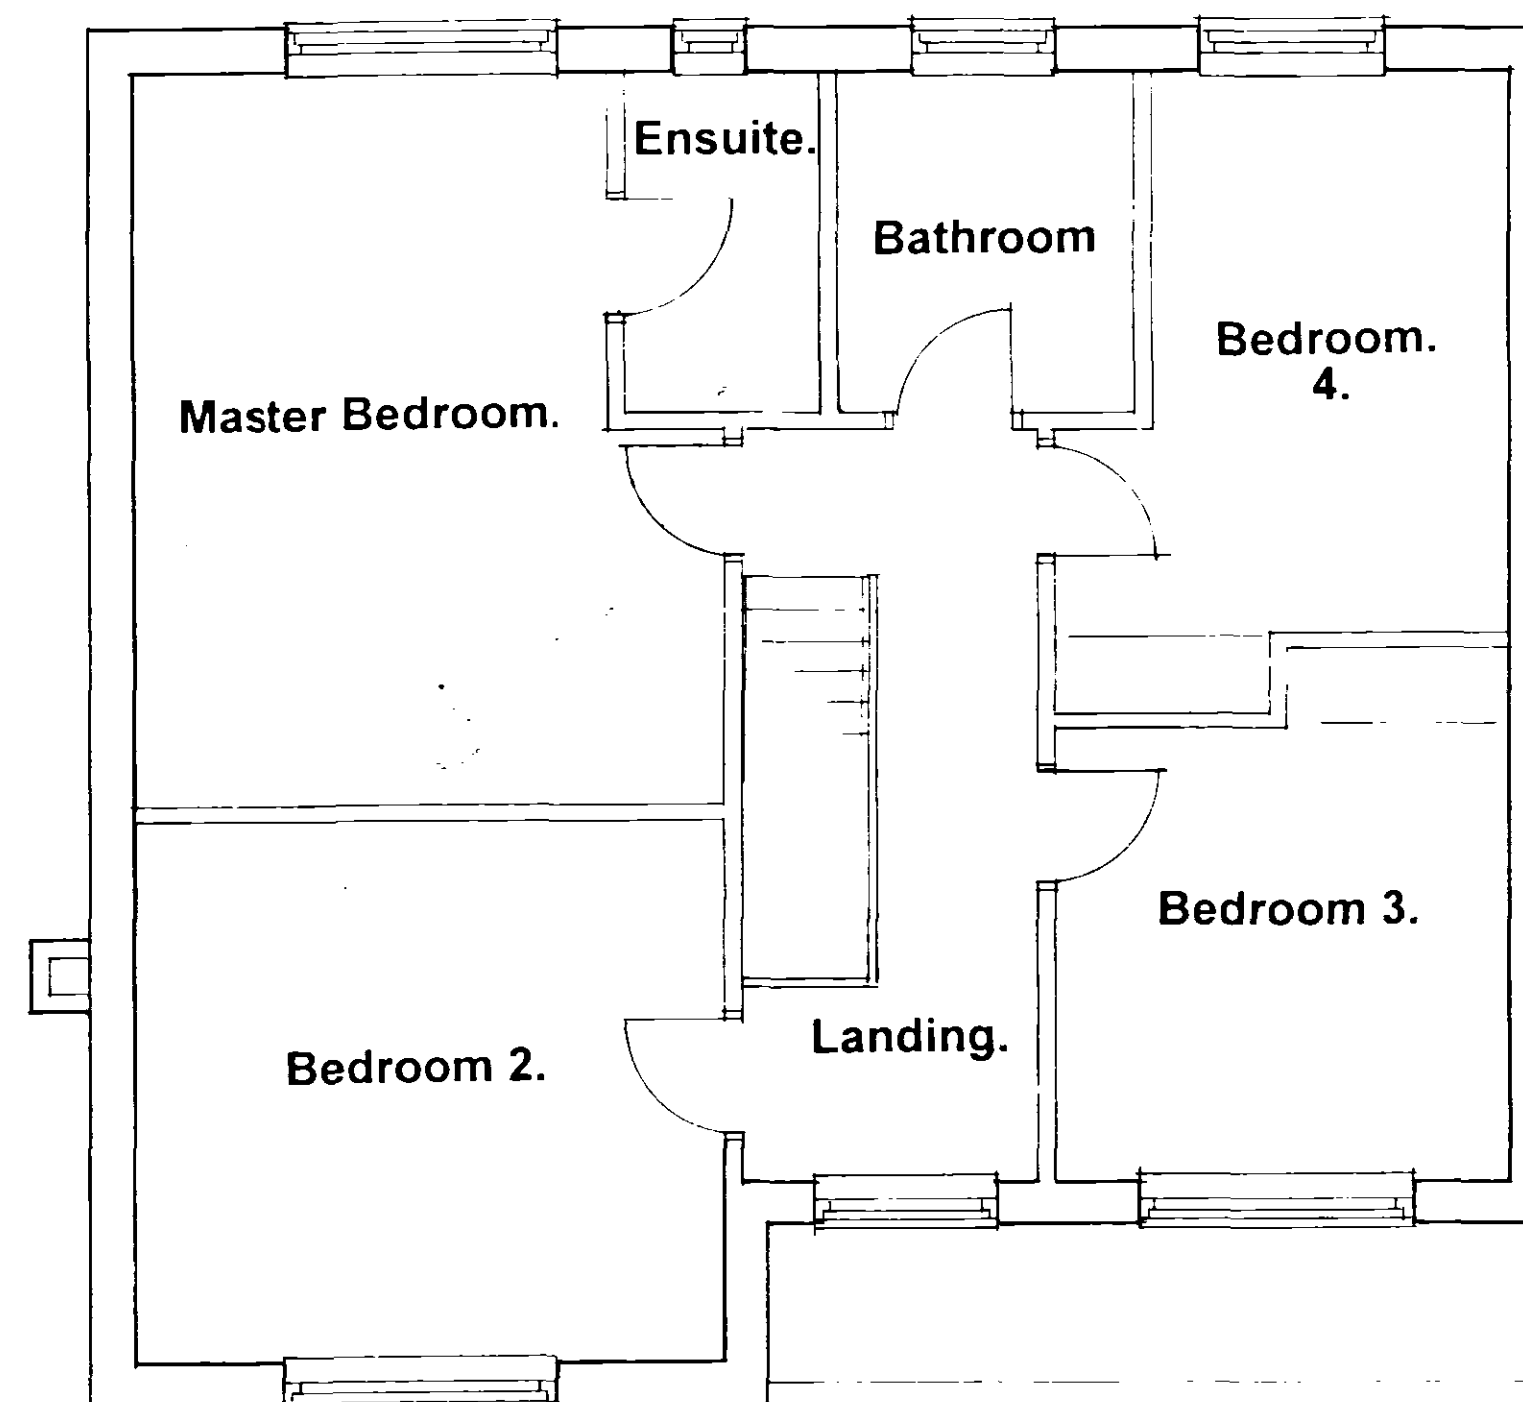

FIRST FLOOR PLAN.

22 JUL 2003
Ref 0905103

Planning Issue Only

**Architectural
Design Services.**

S.J. Thrower.

3 Newgate Road, Lydd St Giles, Wisbech, Cambridgeshire.
Tel Fax 01945 870022

Proposed Dwelling adj

**To
No.127 Chapel Gate,
Sutton St.James,
Spalding.**

For. S.Sutton.

General Arrangement Plan.

Scale 1:50	Date July 03	Drwn /	Chkd
------------	-----------------	-----------	------

Drwg no. FD/94603.