




FRONT ELEVATION.


Disempe Multi Buff Ifacings
Grey Stonewold Tiles.
White Frames.




SIDE ELEVATION.

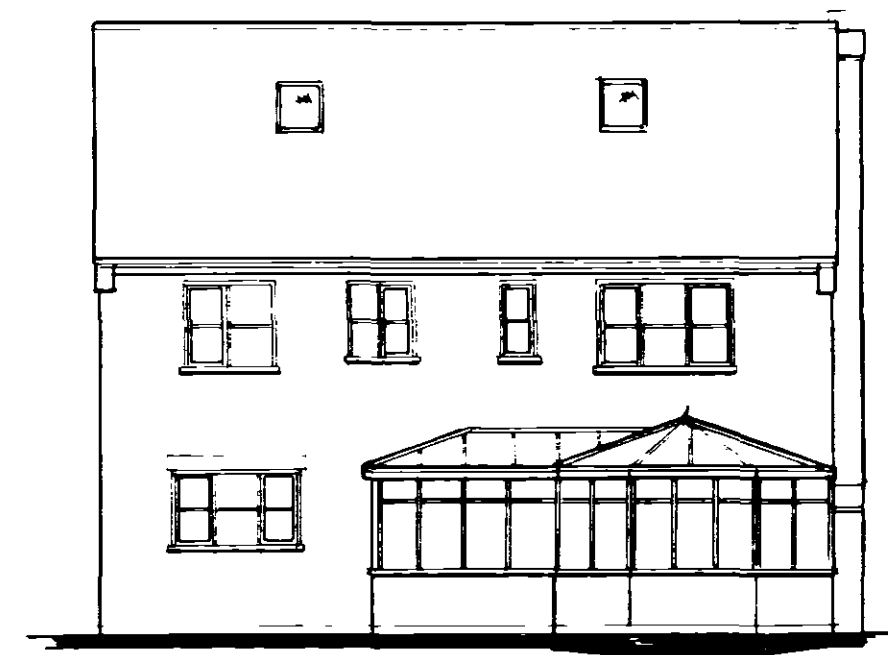


REAR ELEVATION.

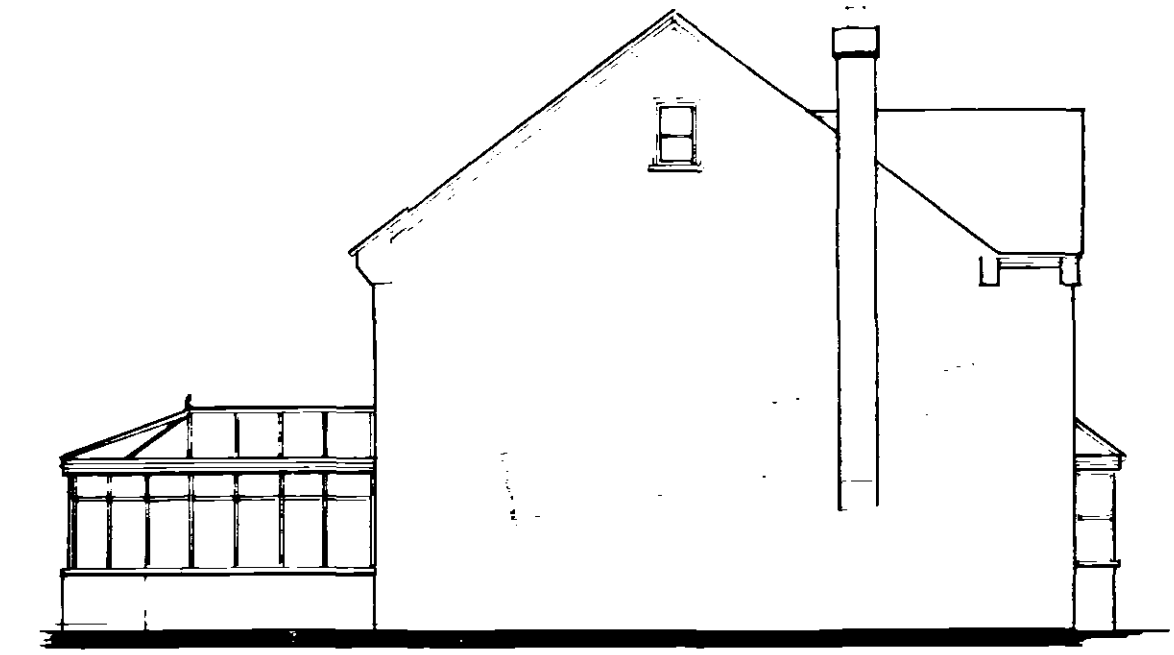


SIDE ELEVATION.

 


9750

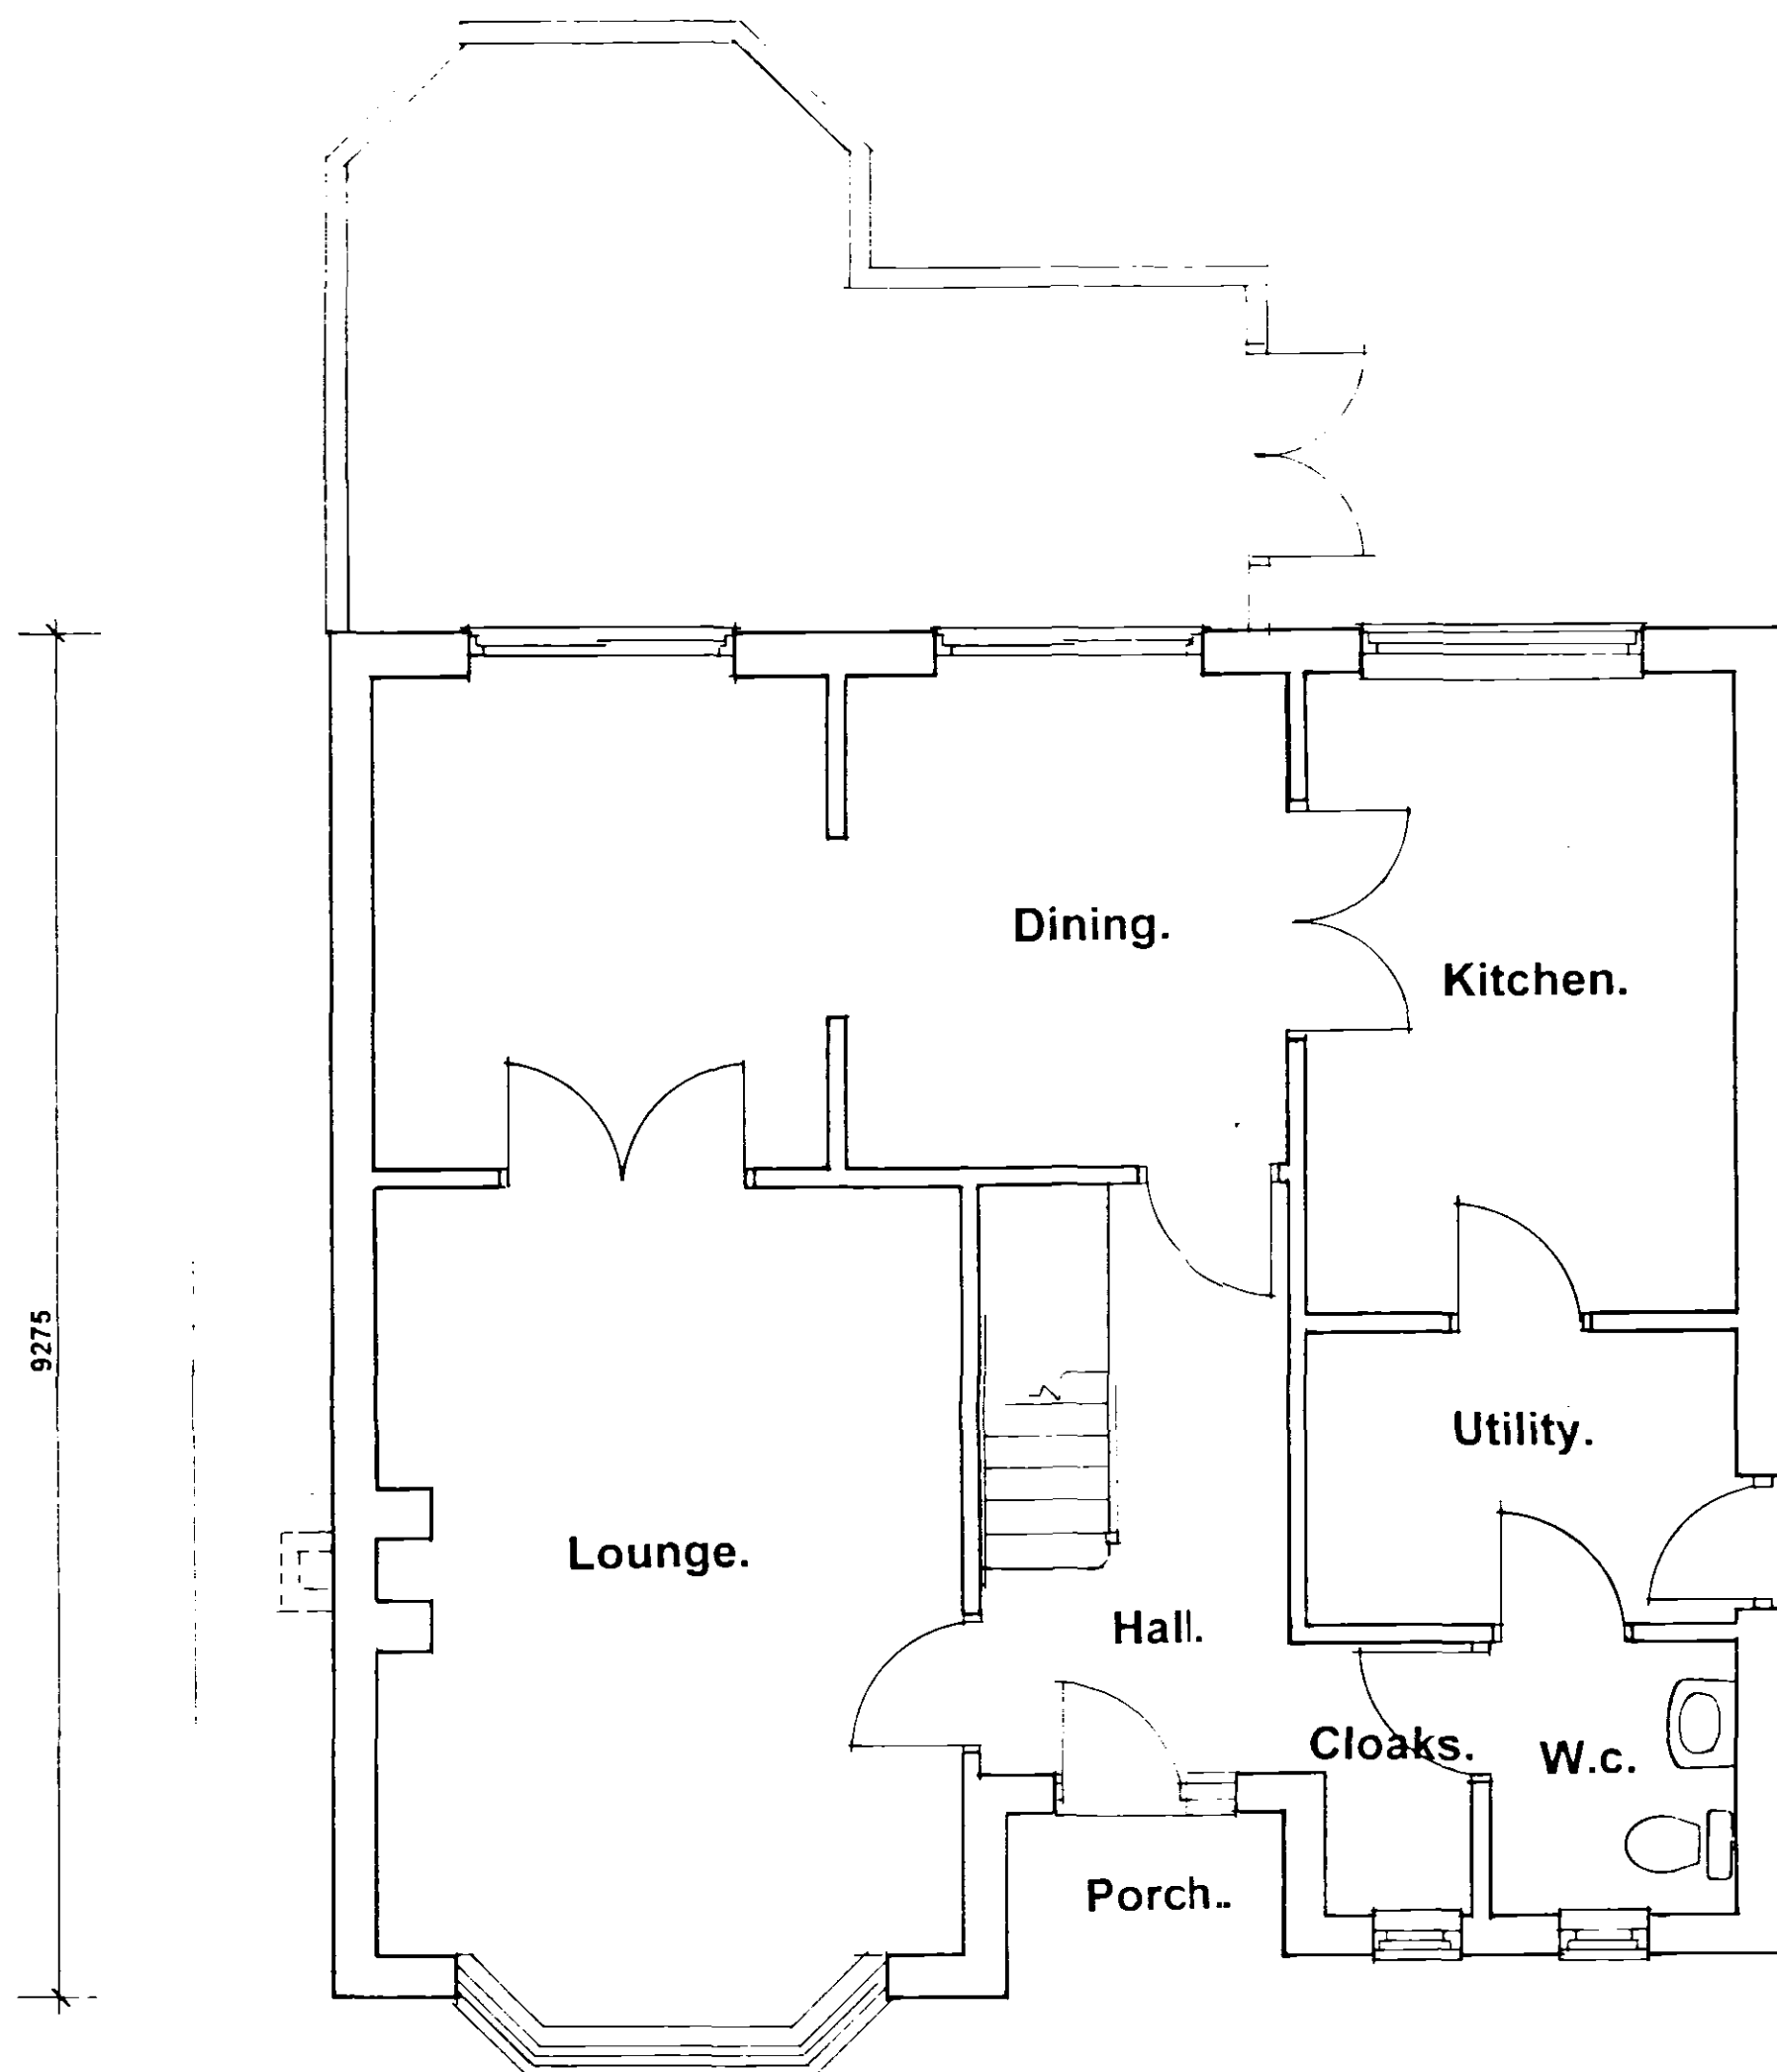

GROUND FLOOR PLAN.

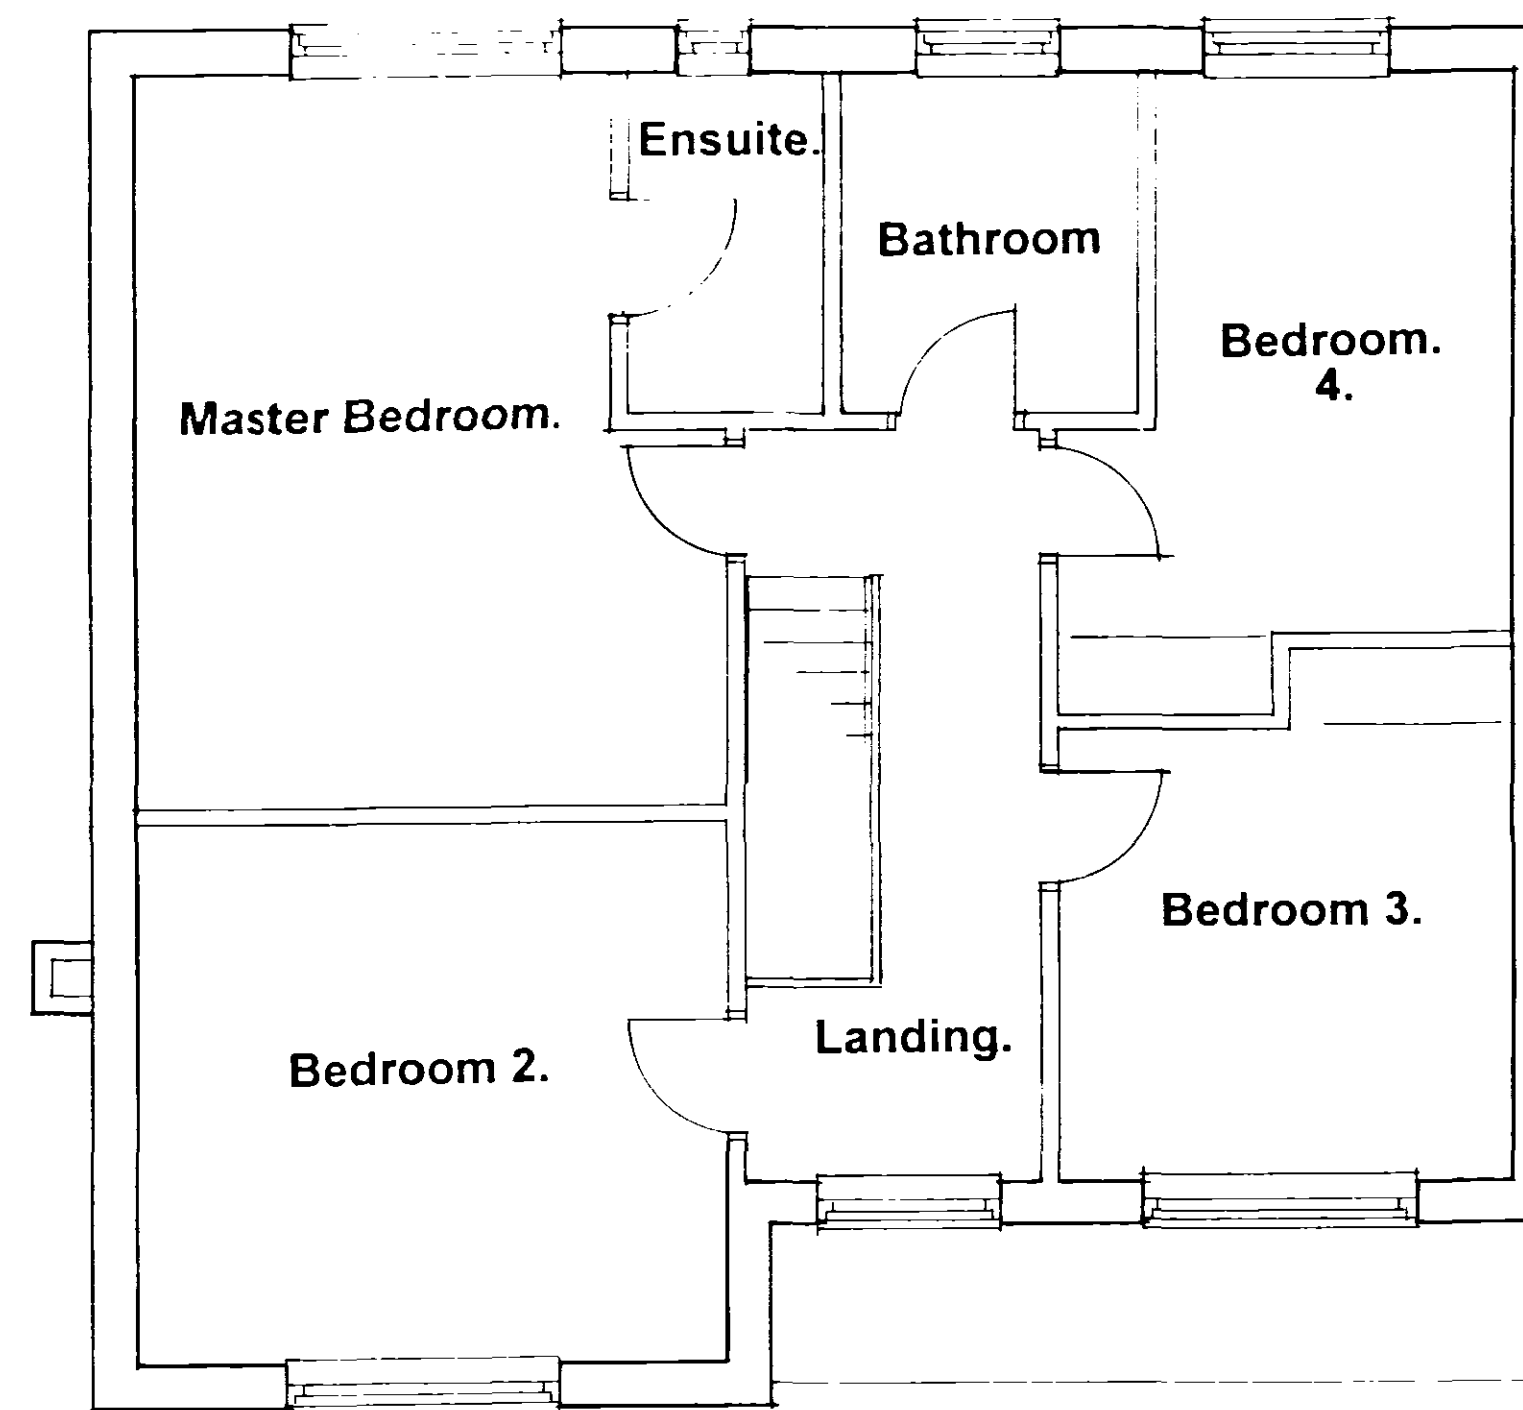

FIRST FLOOR PLAN.

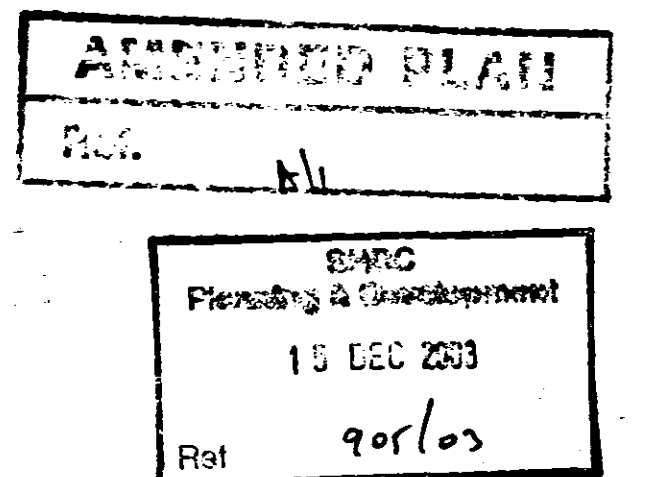

Planning Issue Only. e

**Architectural
Design Services.**

S.J. Throver.

3 Newgate Road, Todd St Giles, Wisbech, Cambridgeshire.
Tel Fax: 01945 870022

Proposed Dwelling adj

**To
No.127 Chapel Gate,
Sutton St.James,
Spalding.**

For. S.Sutton.

General Arrangement Plan.

Scale 1:50	Date July 03.	Drwn. J	Chkd ~
------------	------------------	------------	-----------

Drwg no. FD/94603. e