



FRONT ELEVATION.


Disappearing-More-South-Facings
Grey Stonewall Tiles
White Frames





SIDE ELEVATION.




REAR ELEVATION.

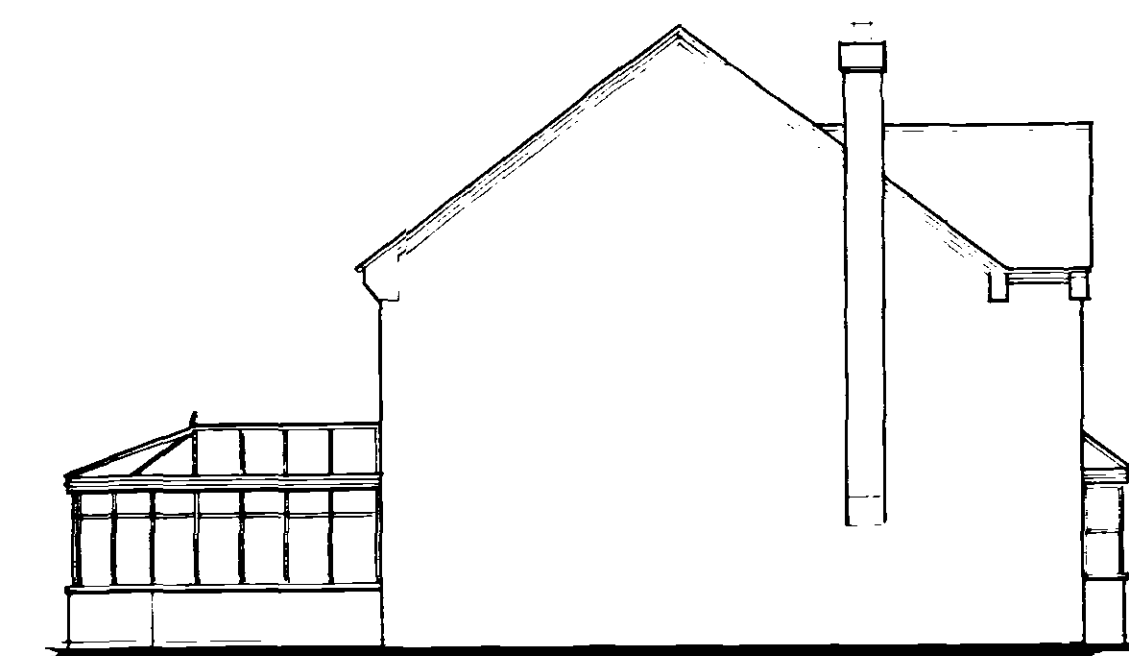

SIDE ELEVATION.

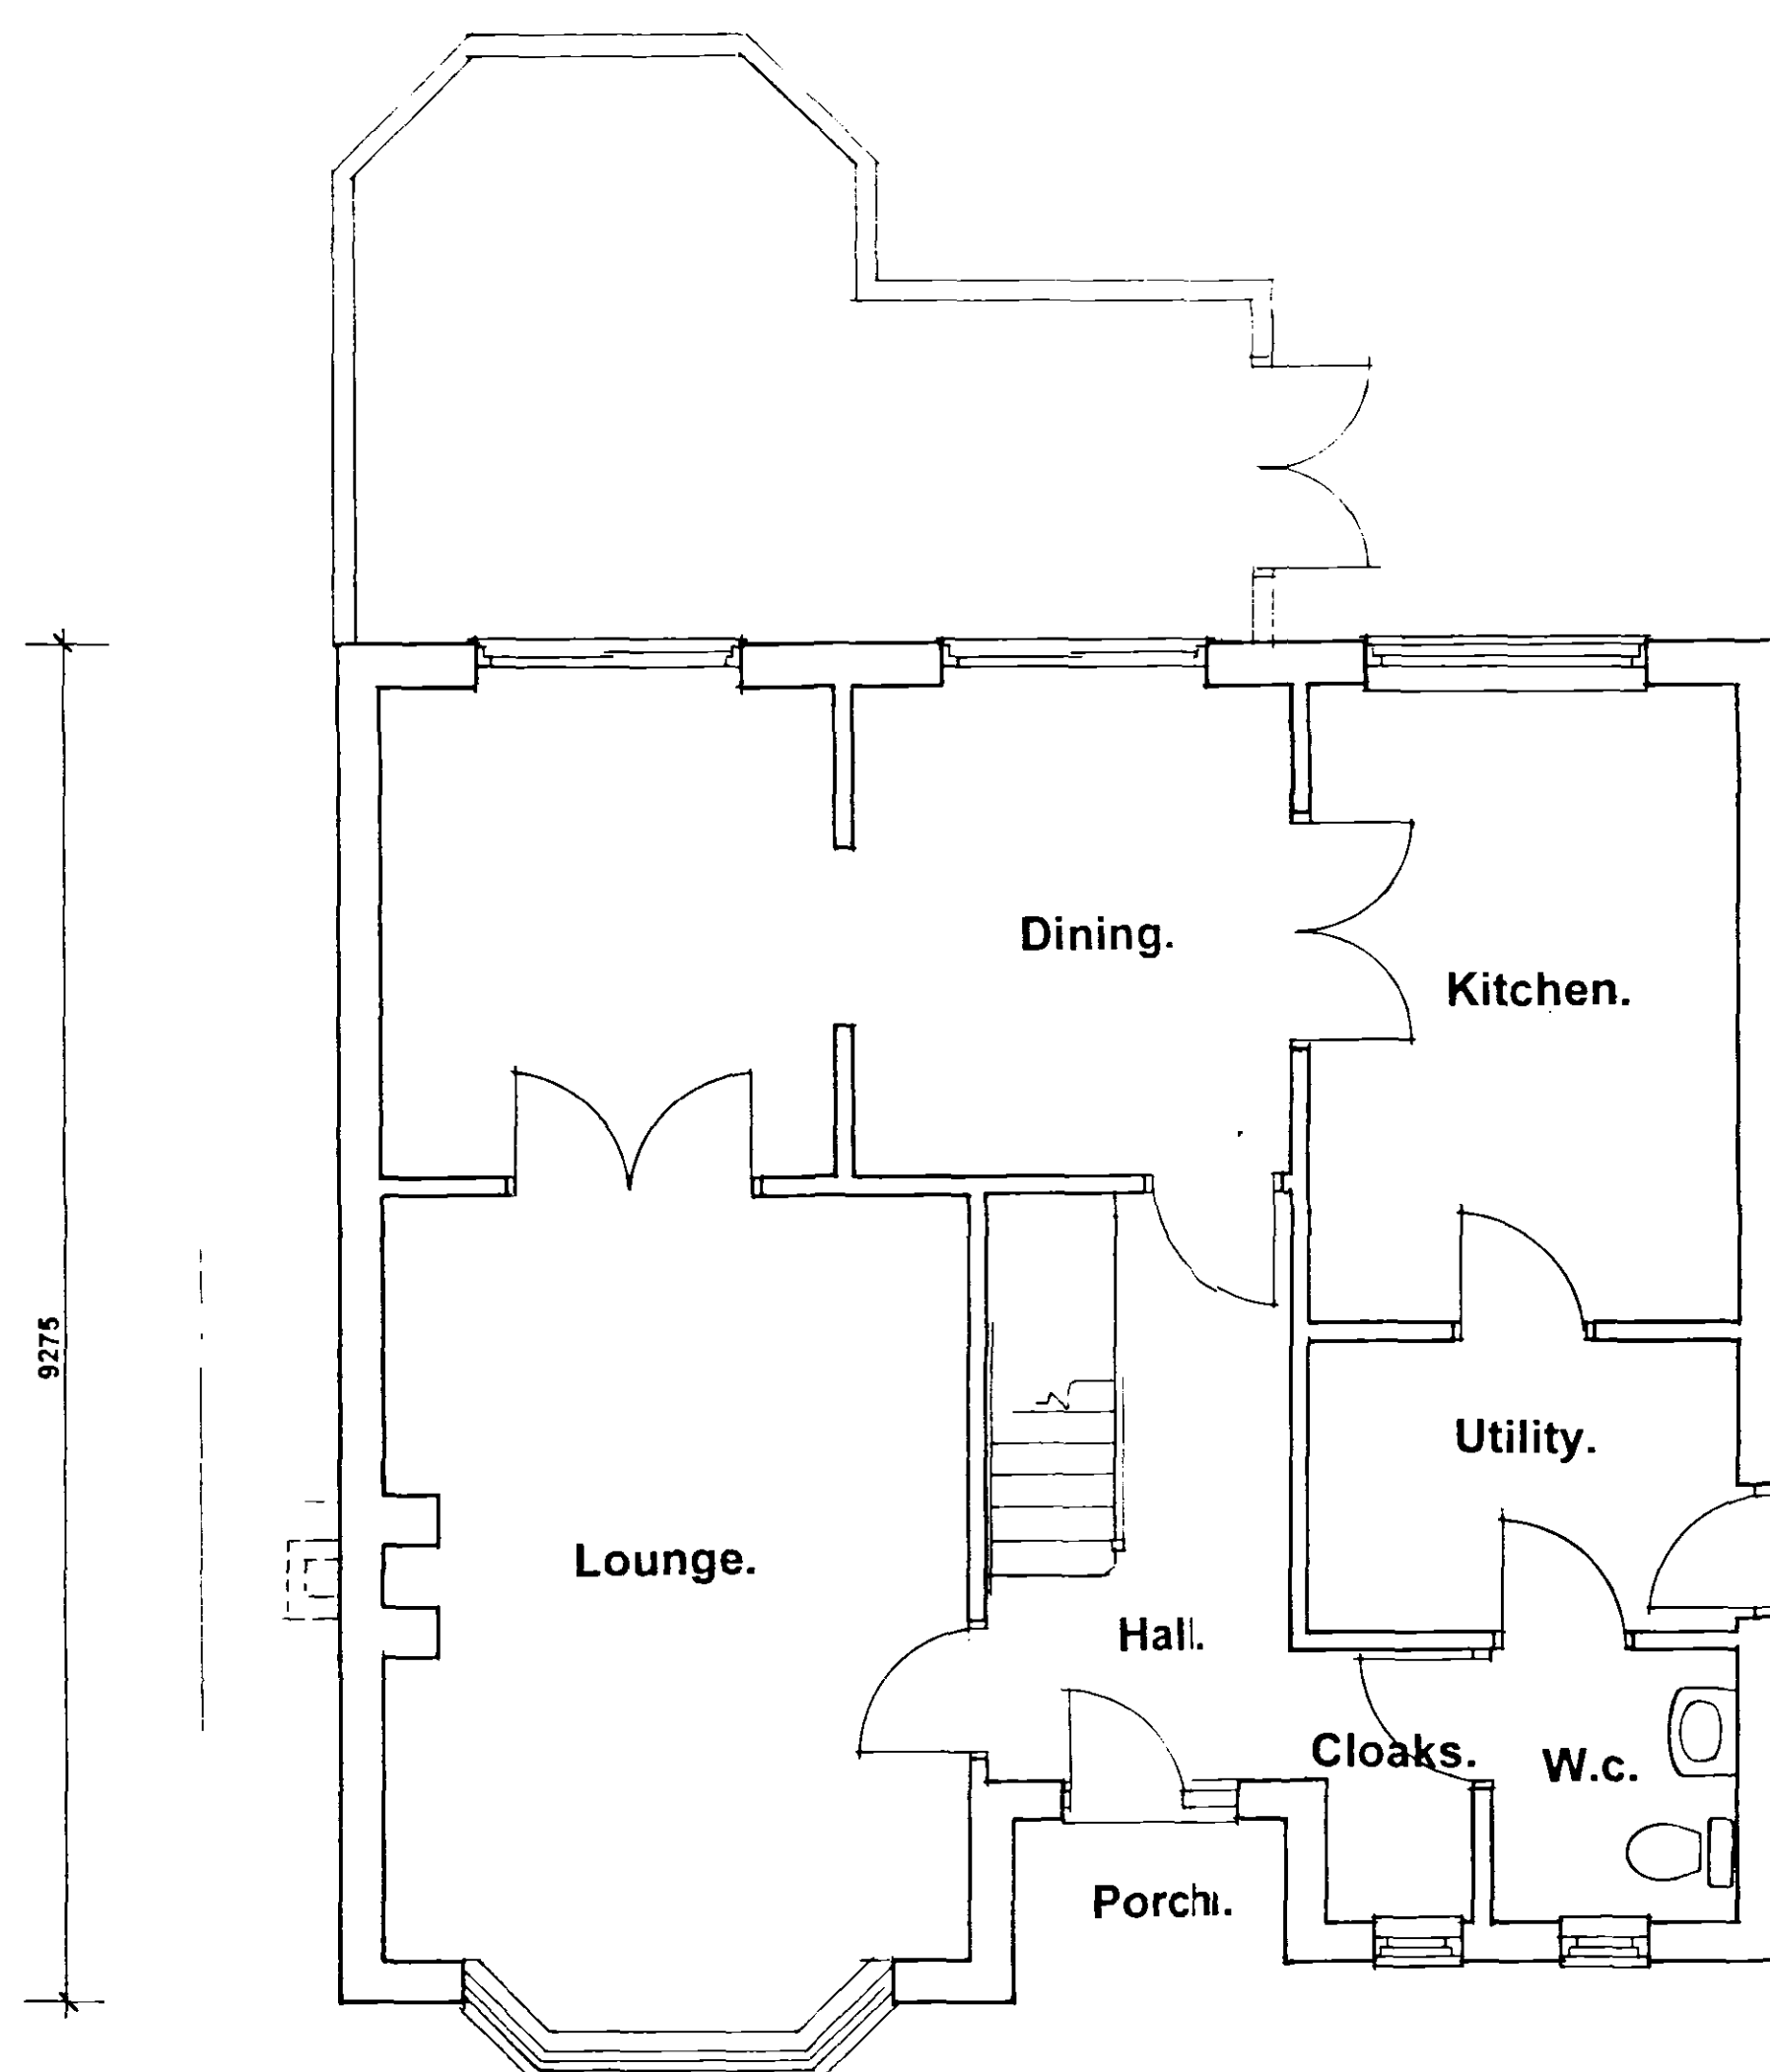 

GROUND FLOOR PLAN.

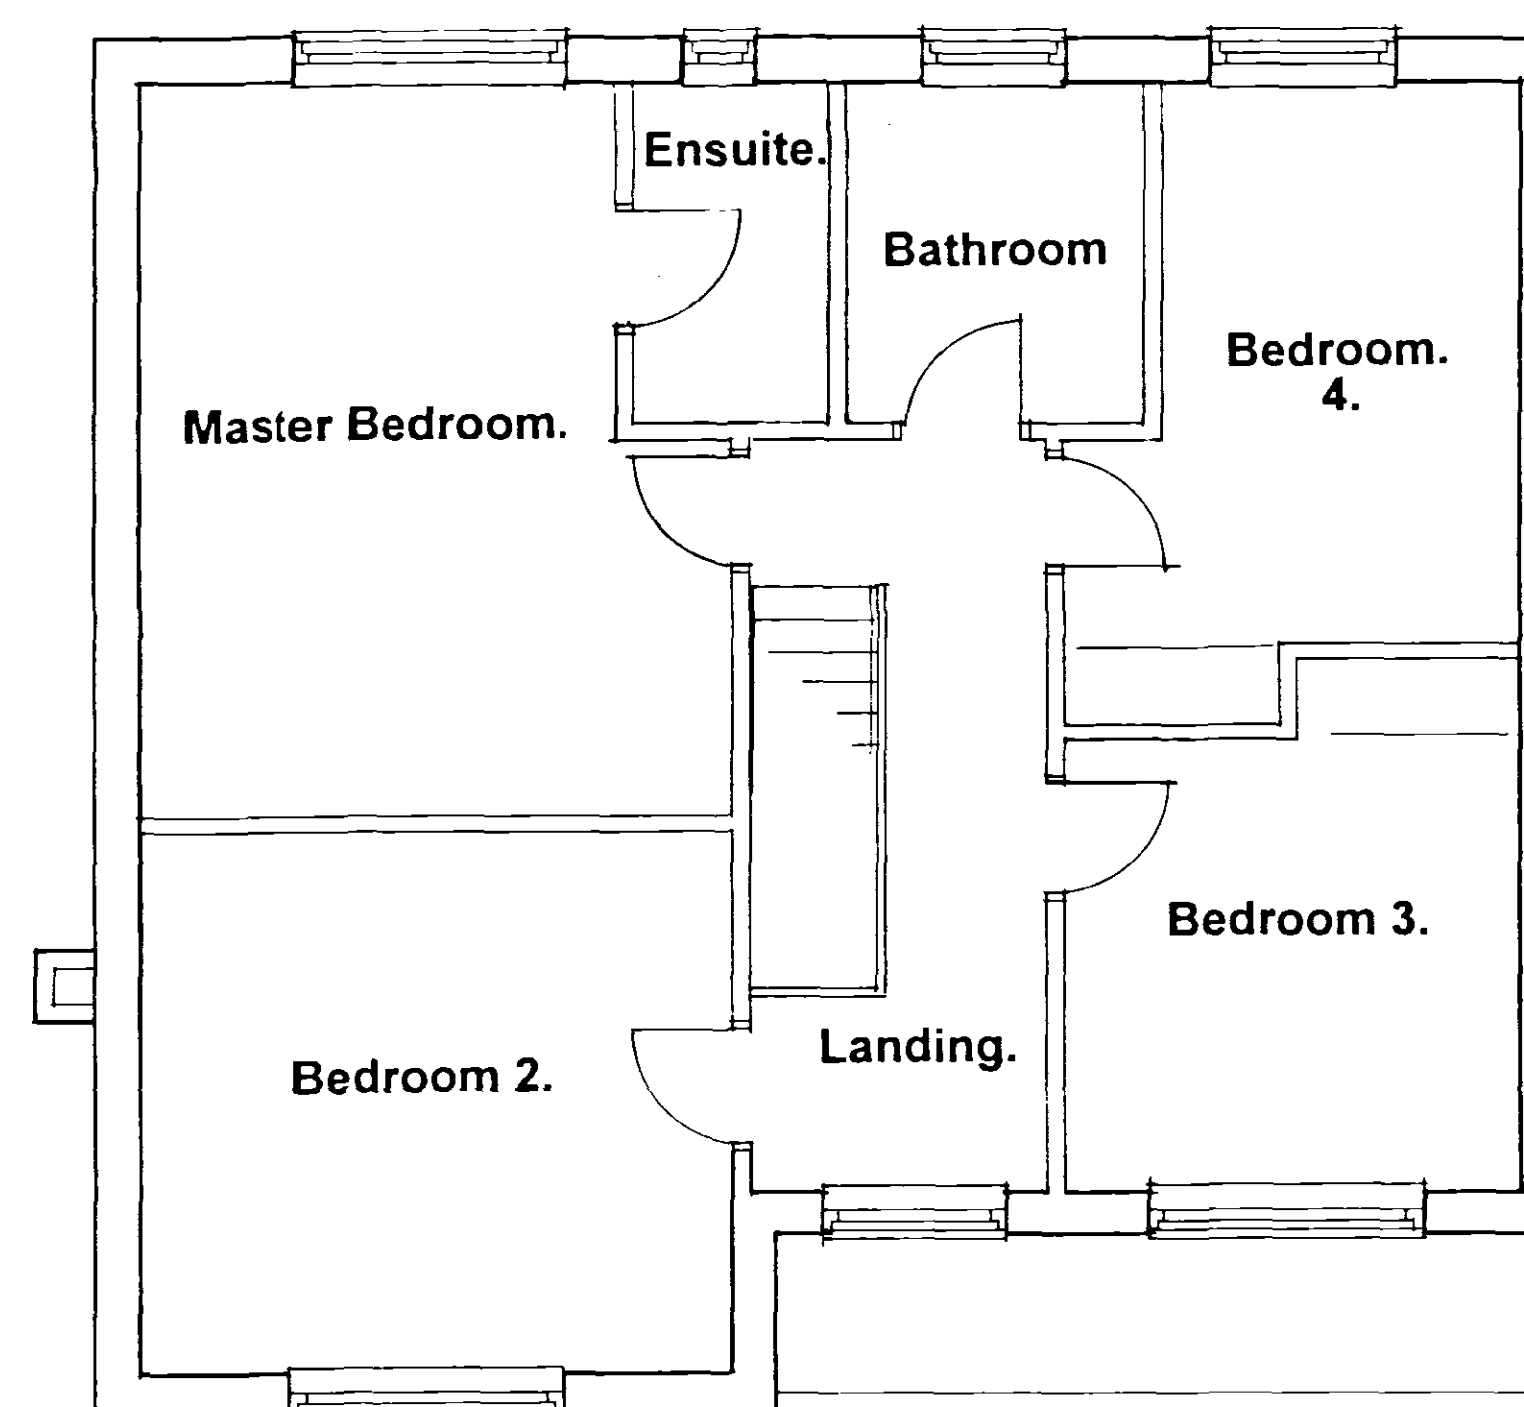

FIRST FLOOR PLAN.

REVISED PLAN

A2

SWDC
Planning & Development
15 JAN 2004
Ref: 0905/03

Planning Issue Only. e 2

**Architectural
Design Services.**

S.J. Throver

3 Newgate Road, Tydd St Giles, Wisbech, Cambridgeshire.
Tel/Fax: 01945 870022

**Proposed Dwelling adj
To
No.127 Chapel Gate,
Sutton St.James,
Spalding.
For. S.Sutton.**

General Arrangement Plan.

Scale 1: 50	Date. July 03.	Drwn. J	Chkd. ~
-------------	-------------------	------------	------------

Drwg no. FD/94603. e 2