



- General Notes
1. All dimensions are shown in 'mm' unless otherwise stated.
 2. The contractor, sub-contractors and suppliers must verify all dimensions on site prior to the commencement of any work.
 3. This drawing is to be read in conjunction with all relevant engineers and specialist sub-contractors drawings and specifications.
 4. Any discrepancies are to be brought to the designers attention.


MATERIAL KEY

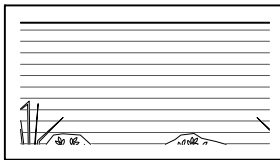

Indicates proposed horizontal timber cladding

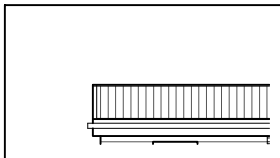

Indicates proposed metal sheet roof cladding

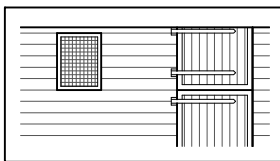


Indicates proposed timber stable doors and mesh opening




Front Elevation (SW)

Scale: 1:100

 


metres

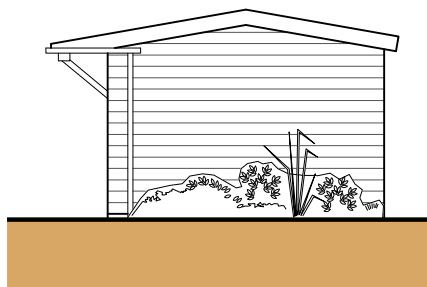


Side Elevation (SE)

Scale: 1:100

 


metres

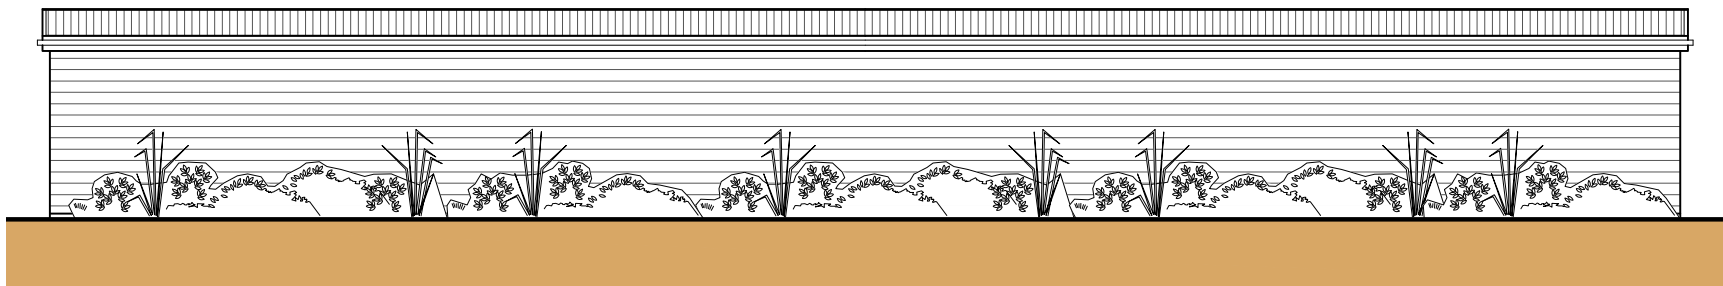


Rear Elevation (NE)

Scale: 1:100

 


metres

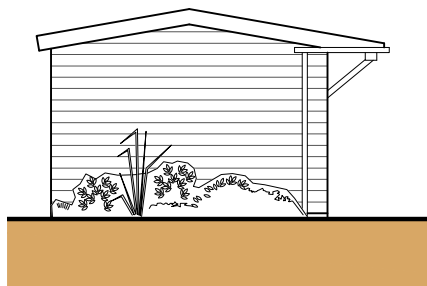


Side Elevation (NW)

Scale: 1:100

 


metres

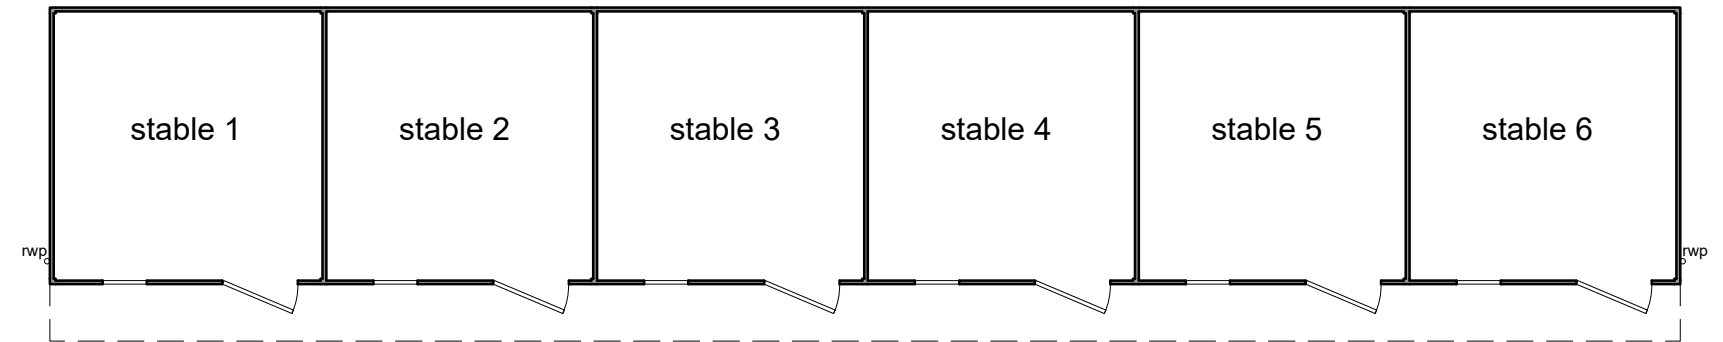

Ground Floor Plan

Scale: 1:100

 

metres

Status

FOR APPROVAL

SWANN EDWARDS
ARCHITECTURE

Swann Edwards Architecture Limited, Black Barn, Fen Road,
Guyhirn, Wisbech, Cambs. PE13 4AA
t 01945 450694 e info@swannedwards.co.uk w www.swannedwards.co.uk

Job Title
Proposed Stable Block
at Equestrian Site,
Childersgate Lane,
Sutton St James, PE12 0HX

Date
September
2024

Drawn by
GT
Checked by
G.E.

Drawing Title
Planning Drawing
Floor Plan and Elevations

Job No.
SE-2151
Dwg No.
PP1100

Sheet Size
A3
Revision