



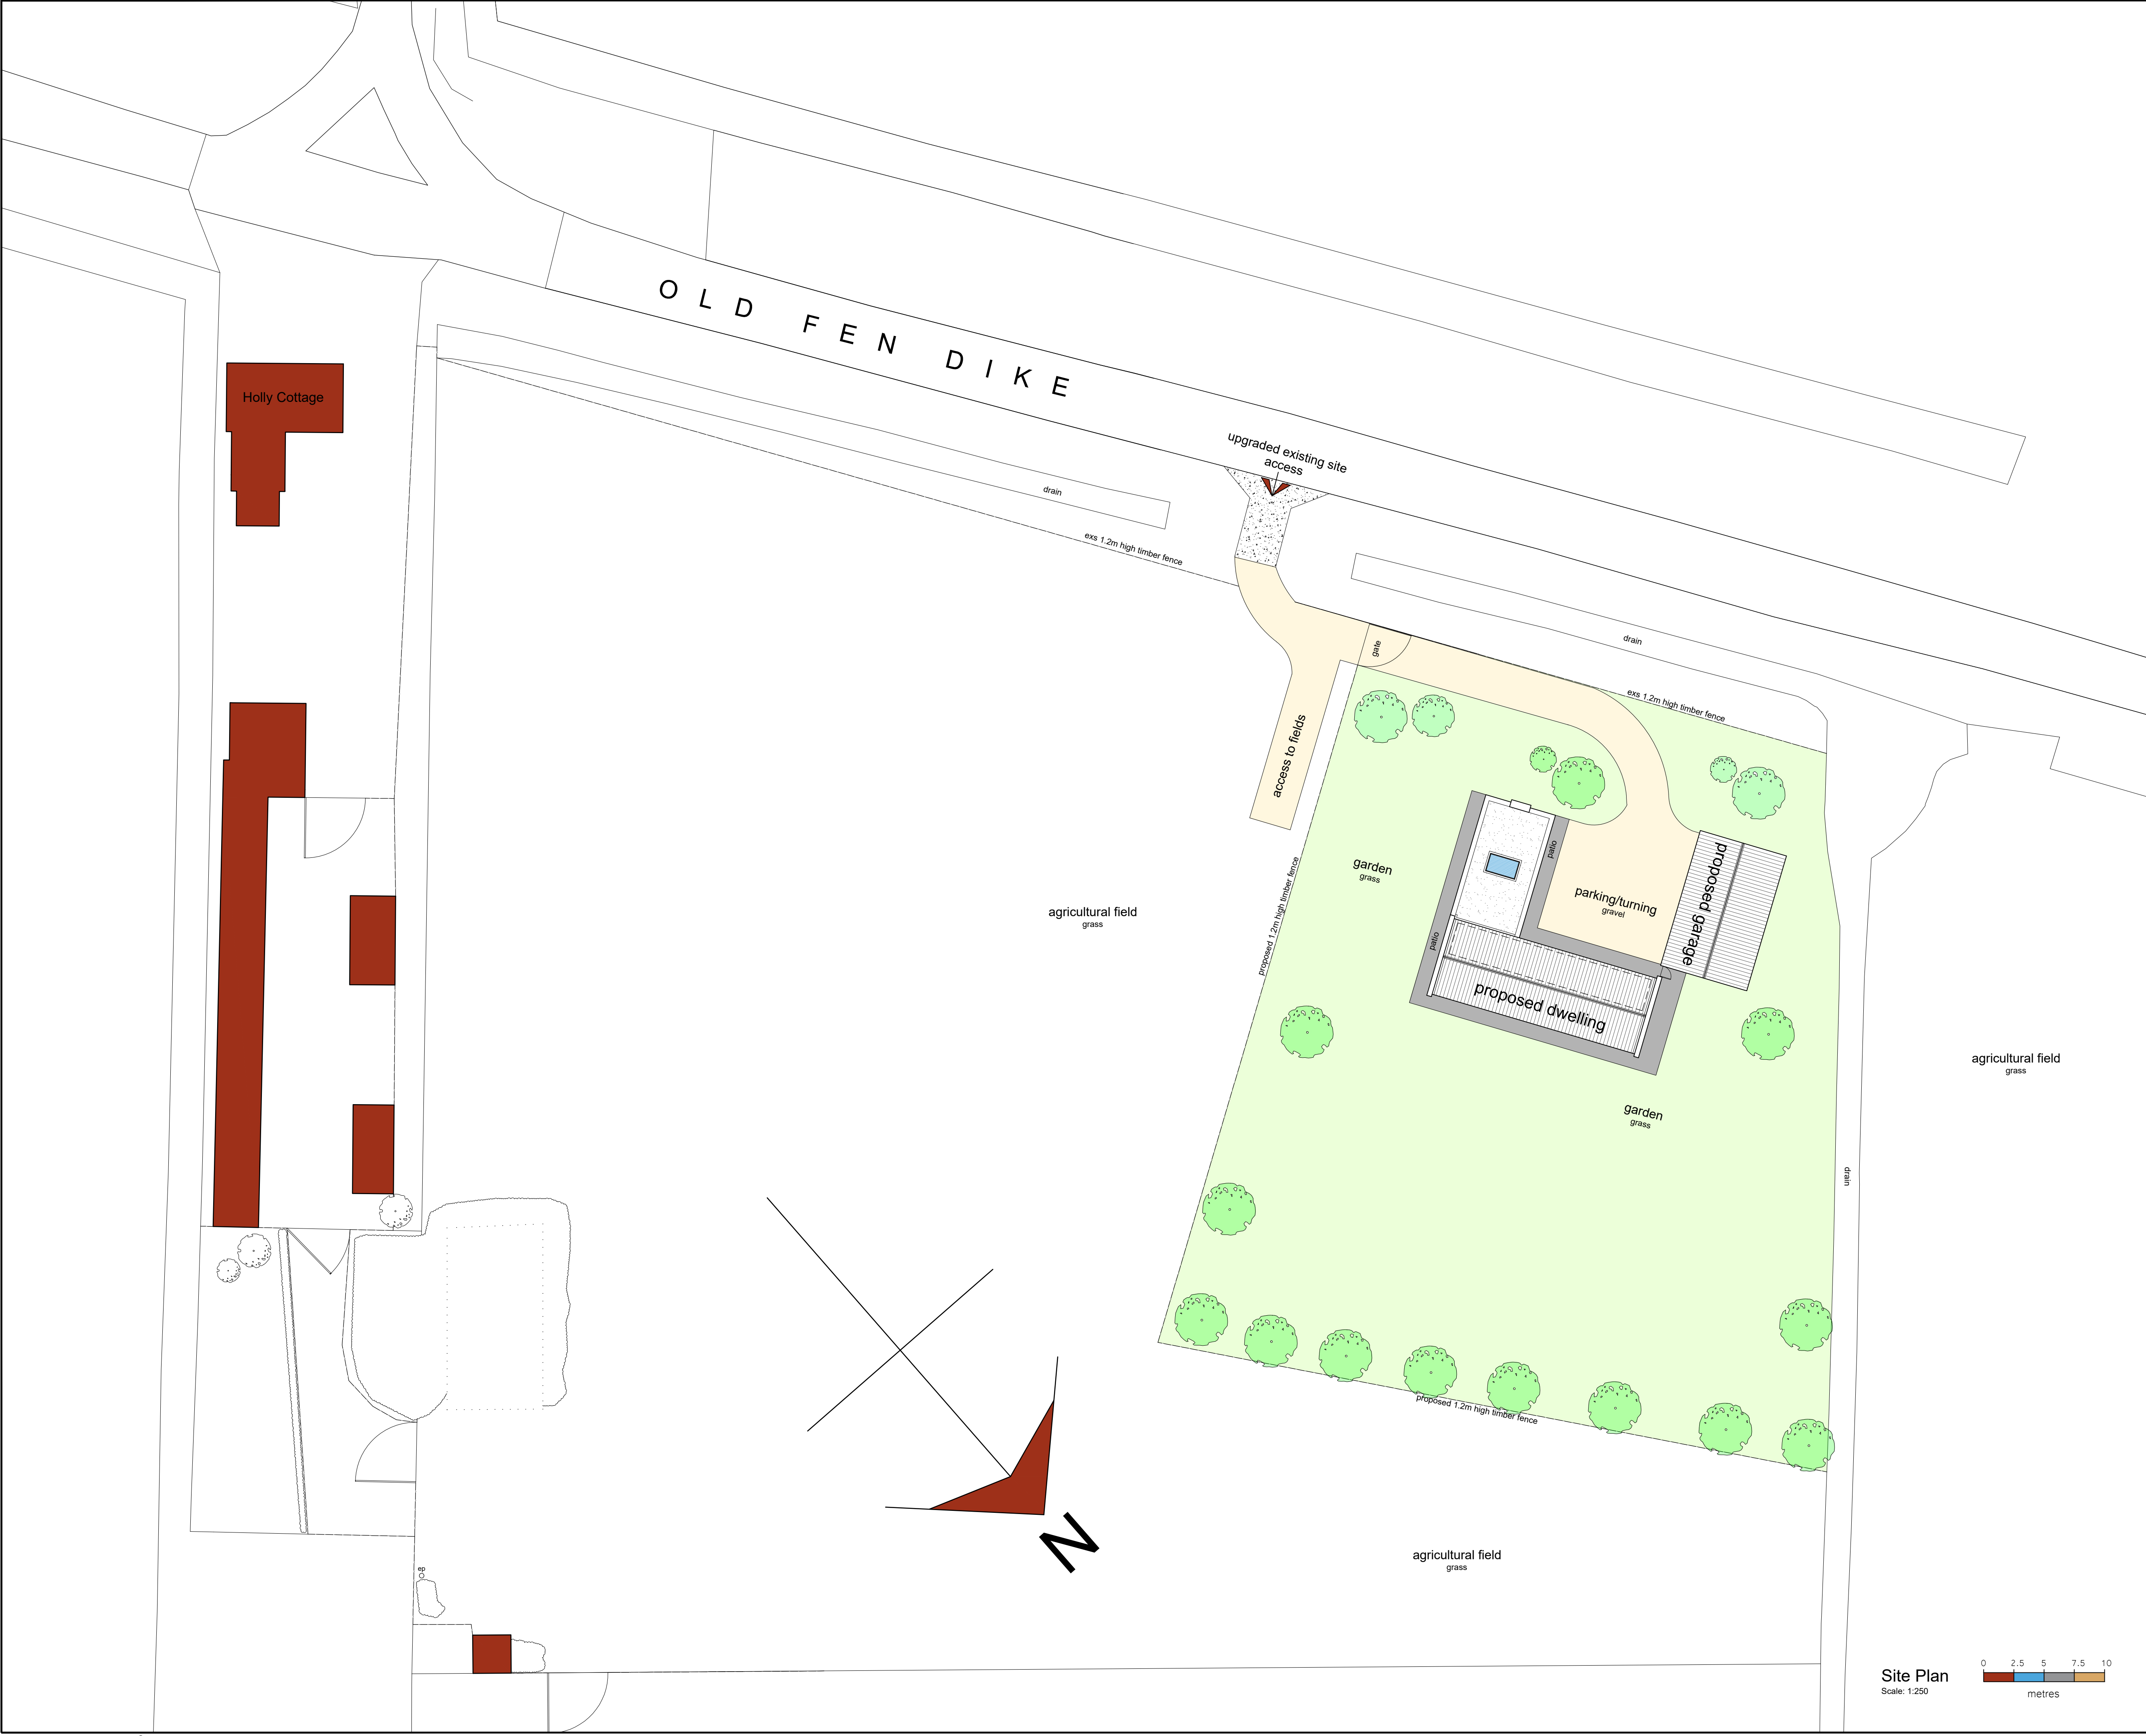


- General Notes
1. All dimensions are shown in 'mm' unless otherwise stated.
 2. The contractor, sub-contractors and suppliers must verify all dimensions on site prior to the commencement of any work.
 3. This drawing is to be read in conjunction with all relevant engineers and specialist sub-contractors drawings and specifications.
 4. Any discrepancies are to be brought to the designers attention.


SITE PLAN KEY

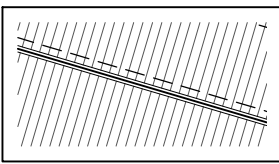


Indicates proposed buildings

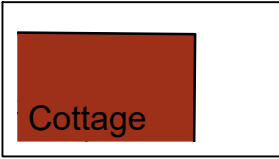


Indicates existing buildings taken from OS Maps

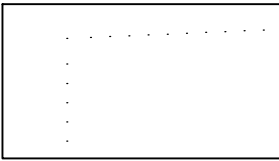


Indicates existing agricultural barn with class Q approval to be demolished

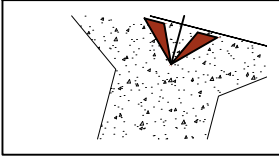


Indicates existing access to be utilised and upgraded with hard bound material to meet with county council highways standard

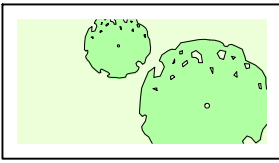

Indicates proposed soft landscaping

 

Indicates proposed grassed areas

 


Indicates proposed gravel driveway




Indicates proposed footpath

Site Plan
Scale: 1:250

 

Status

FOR APPROVAL

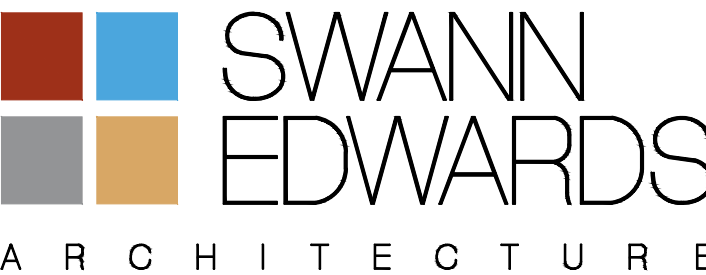

Swann Edwards Architecture Limited, Black Barn, Fen Road, Guyhirn, Wisbech, Cambs. PE13 4AA
t 01945 450694 e info@swannedwards.co.uk w www.swannedwards.co.uk

Job Title
Proposed Dwelling at
Land Adj. The Barn,
Holly Cottage, Old Fen Dike,
Sutton St James, PE12 0HE

Date
October
2024

Drawn by
GT

Checked by
GL

Drawing Title
Planning Drawing
Site Plan

Job No.
SE-2123

Sheet Size
A1

Dwg No.
PP1100

Revision
A