




NORTH

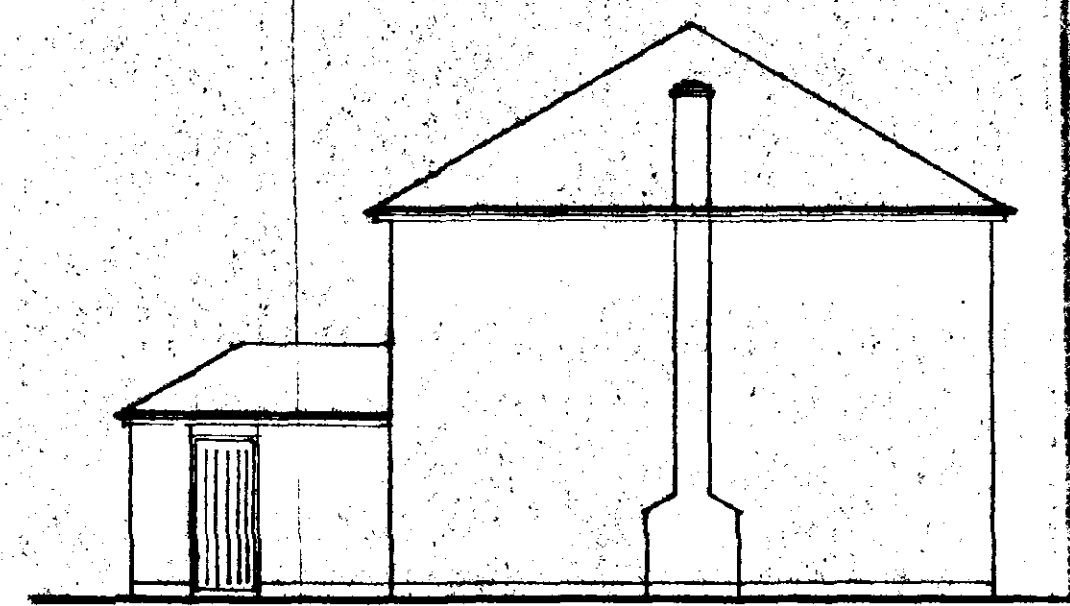

WEST




SOUTH

Woods 'Verwood'
6.5' door surround


Porting Double Roman
Old English Red

Yellowish Chestnut Mott
Facing bricks
Soldier and over windows
and doors


2040 = 1991mm
(8'0" x 6'6")
up and over door

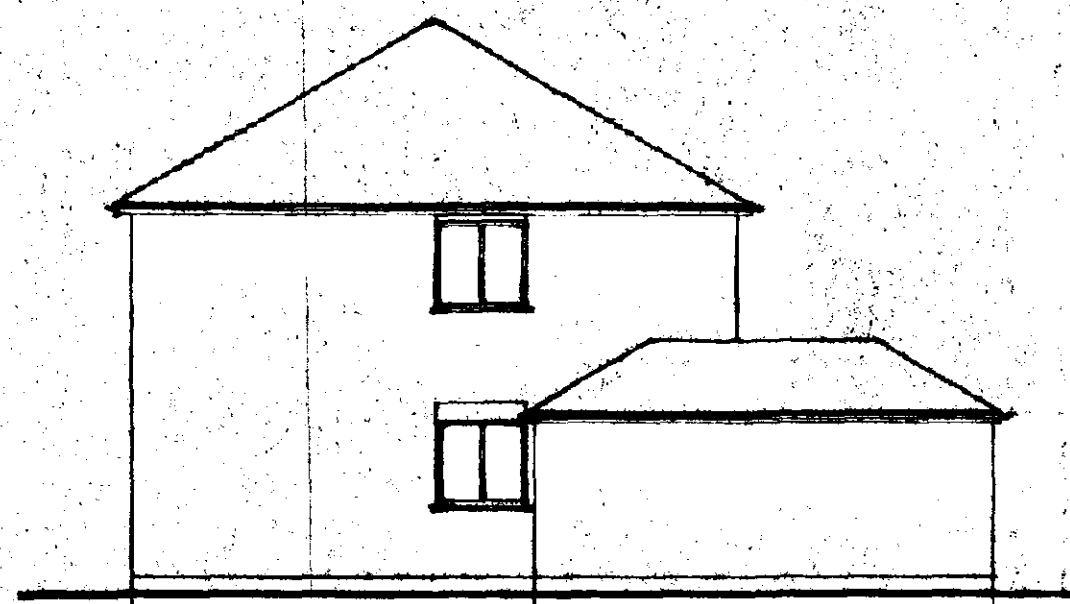


EAST

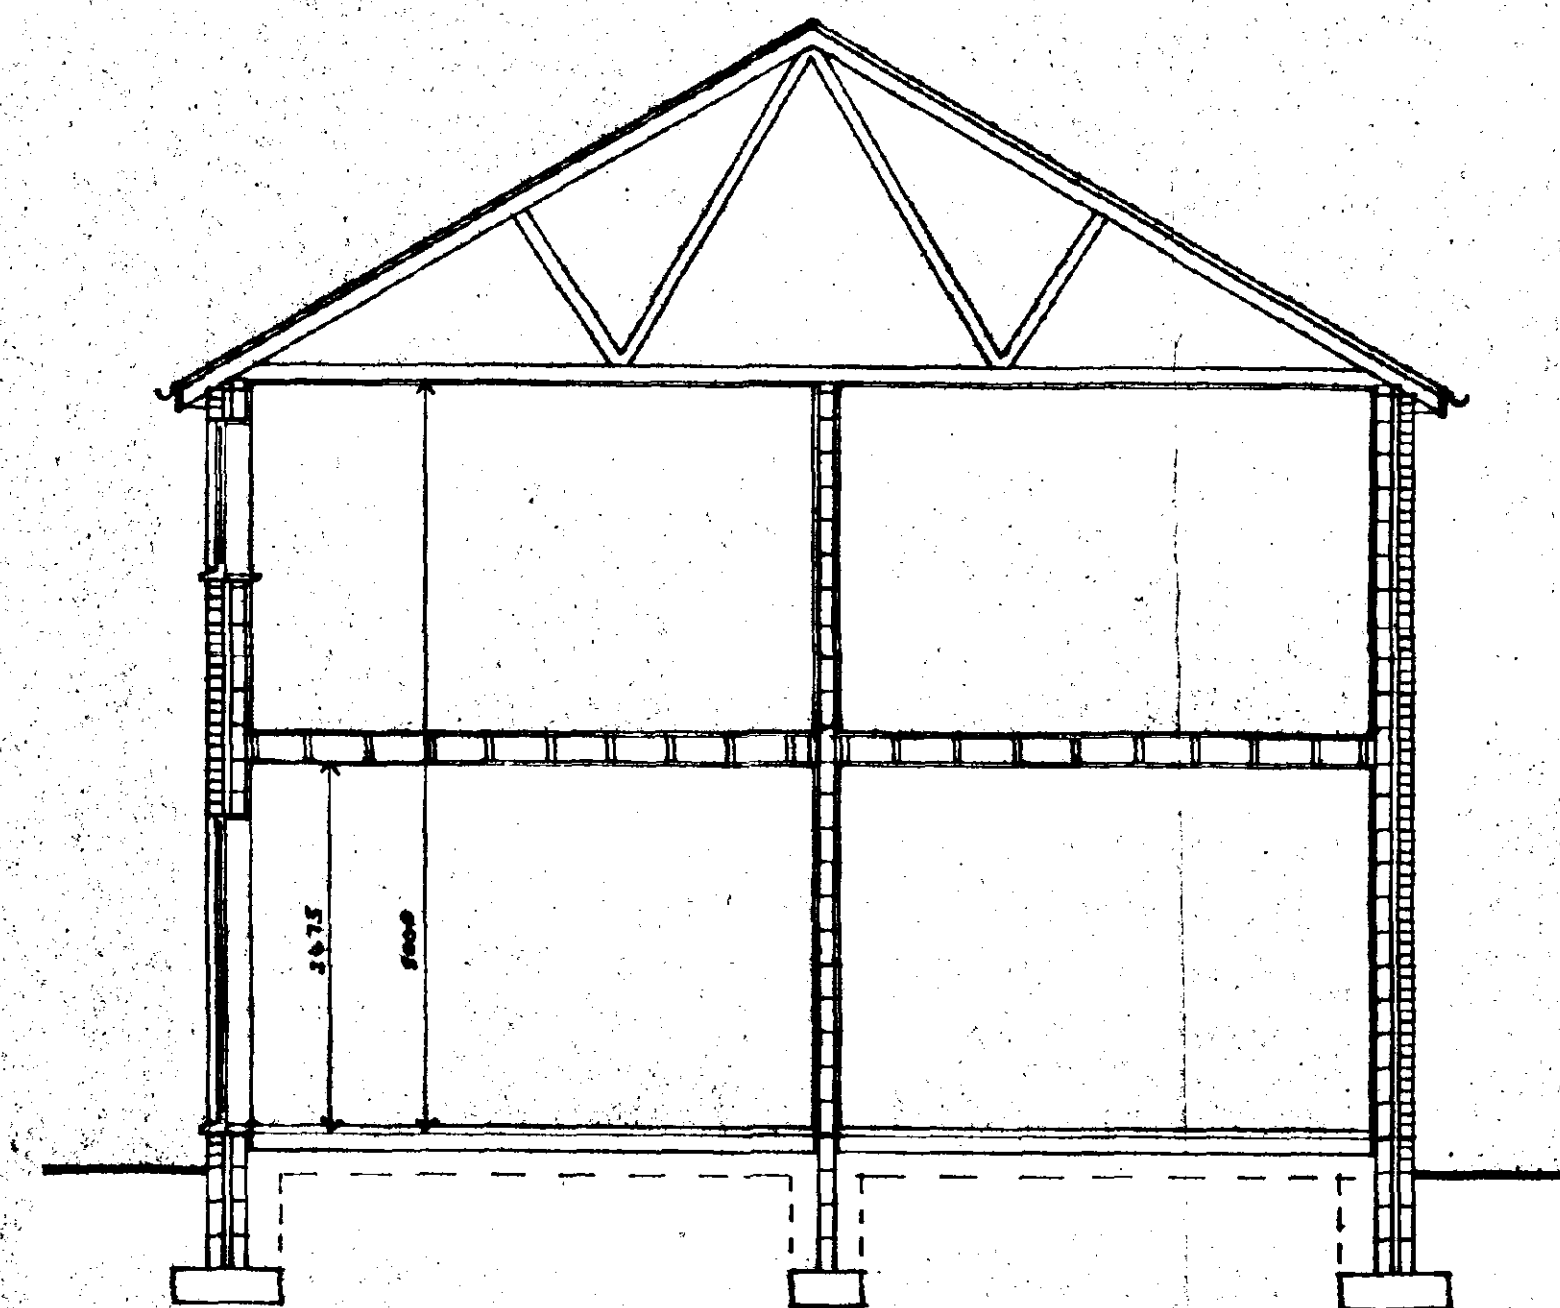


CROSS SECTION

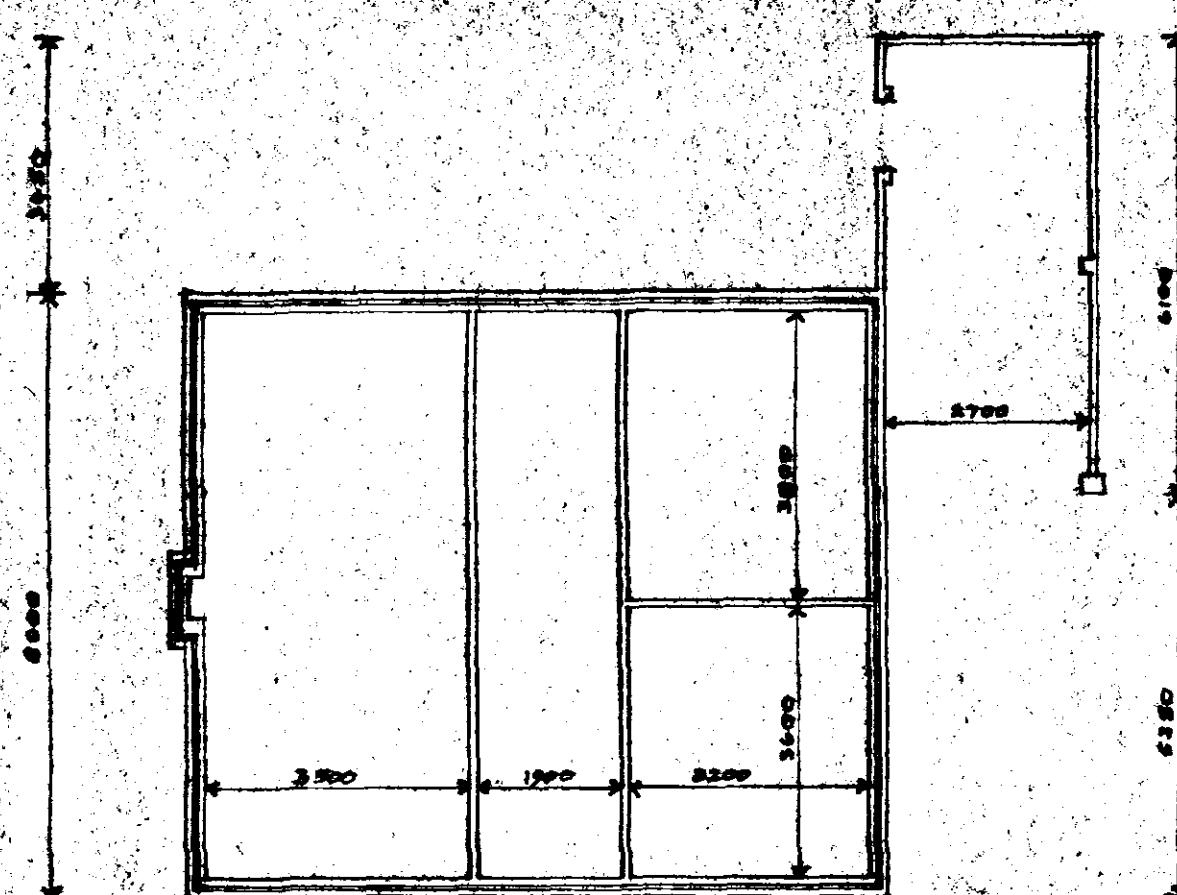


FOUNDATIONS

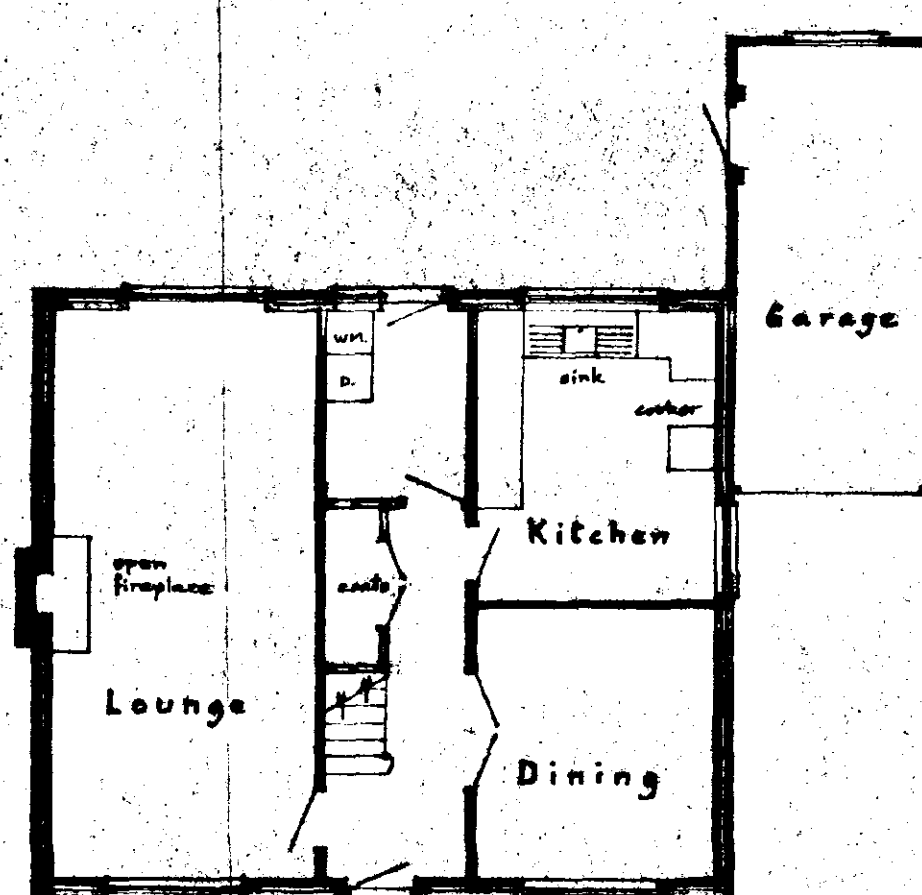

GROUND FLOOR

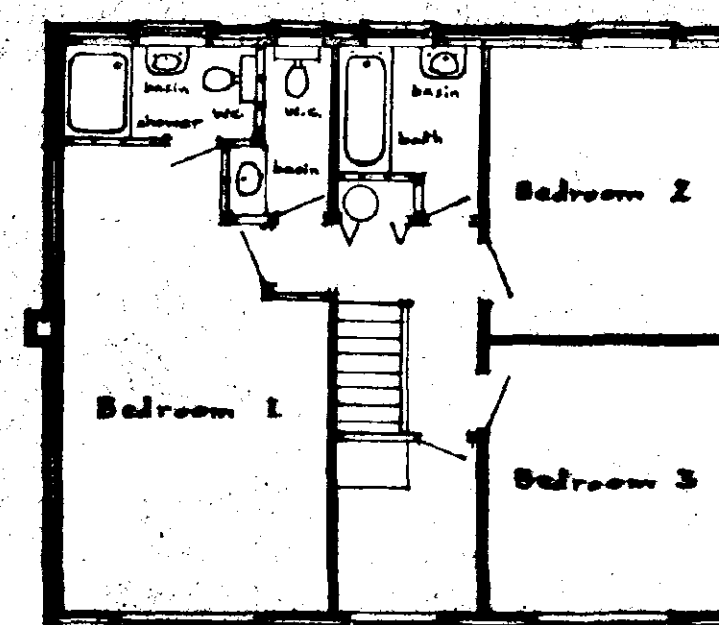

FIRST FLOOR

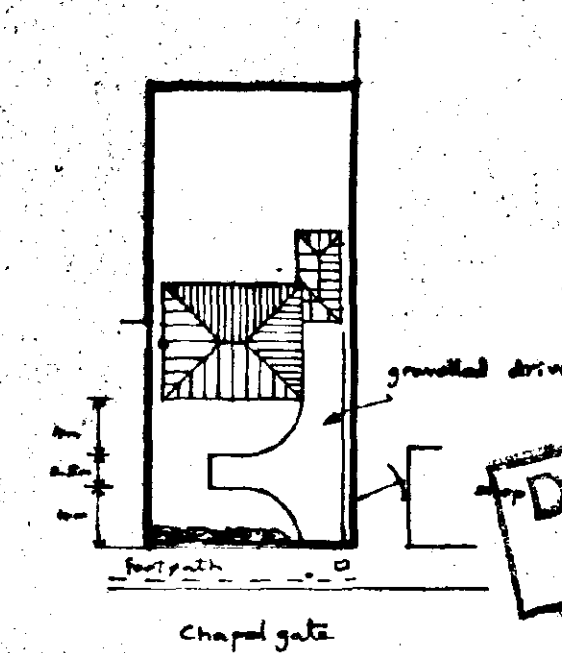

SITE PLAN
Scale 1:500

**DETERMINED
PLAN**

SOUGHT BY
MRS. N. W. ROFFE
47, BRIDGE ROAD
REF. 749197

Mr and Mrs. N. W. ROFFE,
Proposed House and Garage,
Chapelgate,
SUTTON ST. JAMES, Spalding.

Scale: 1:100 and 1:50

Drawing No: 10 L. A. Ref.:

Date: Aug. 1991

A. ROFFE
BUILDING DESIGN & PLANS
1 Green Lane,
SPALDING,
Lincs. PE11 2TB Tel. (0775) 729888