



SITE PLAN 1:500

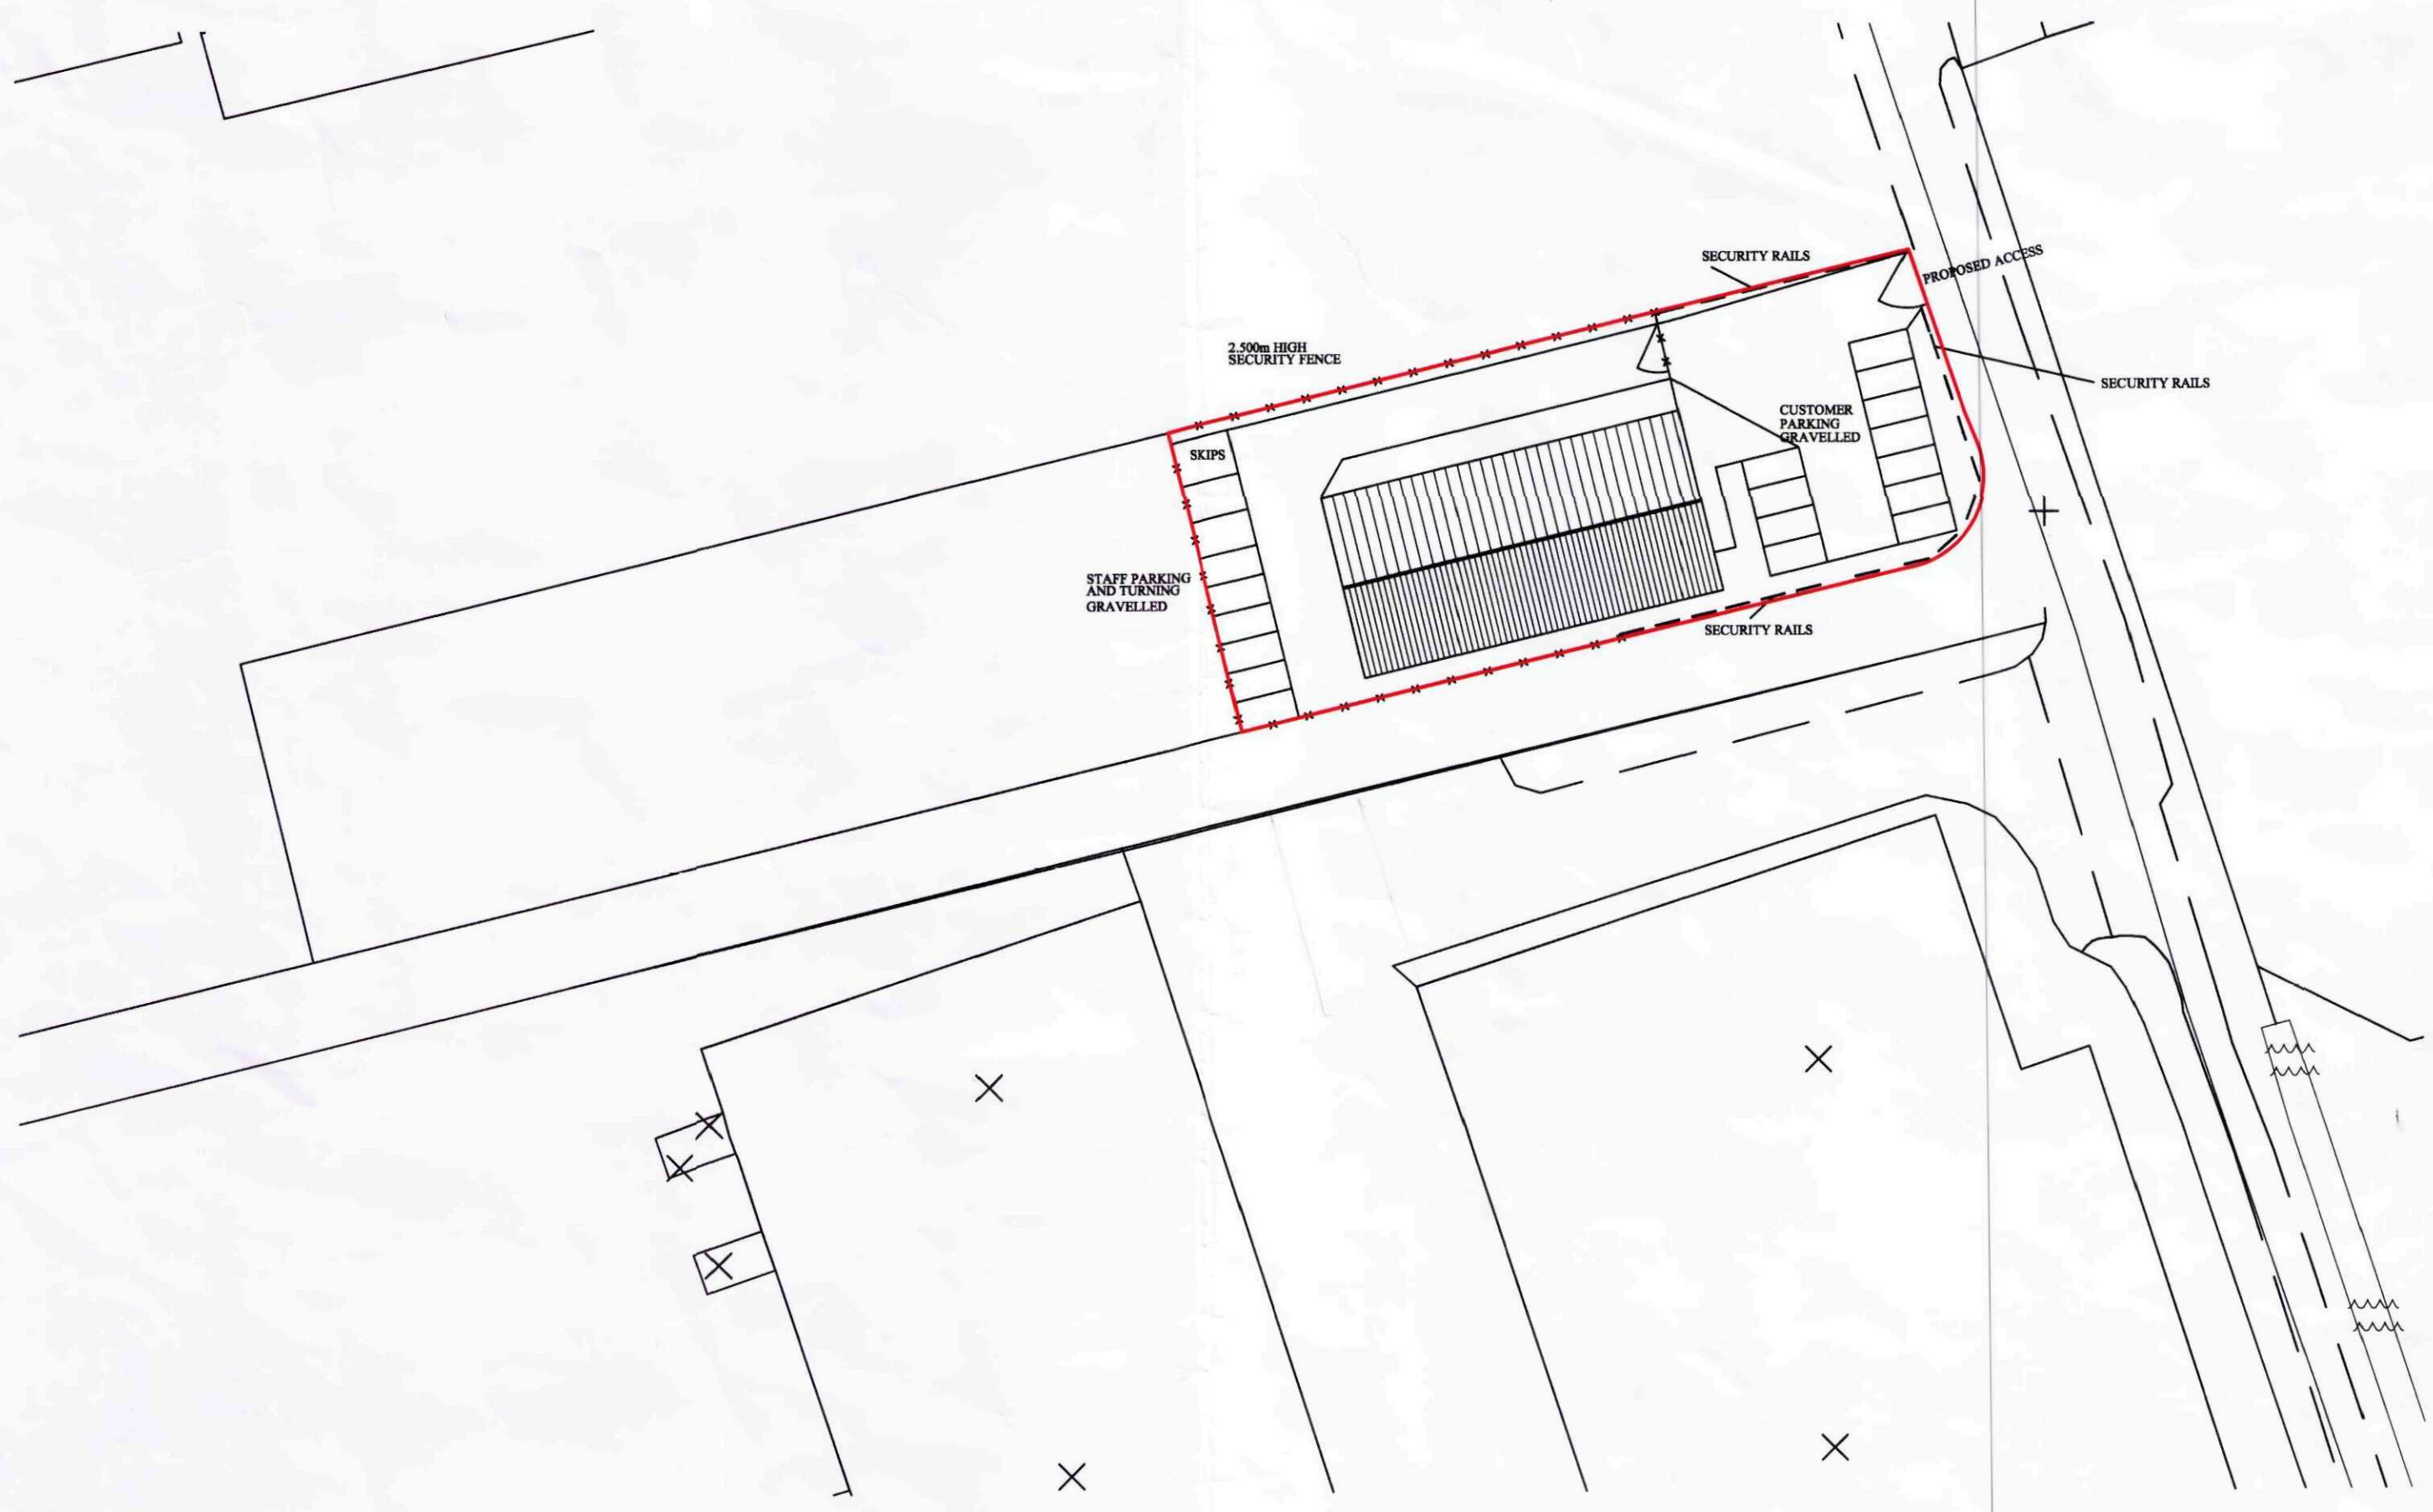

LOCATION PLAN 1:1250

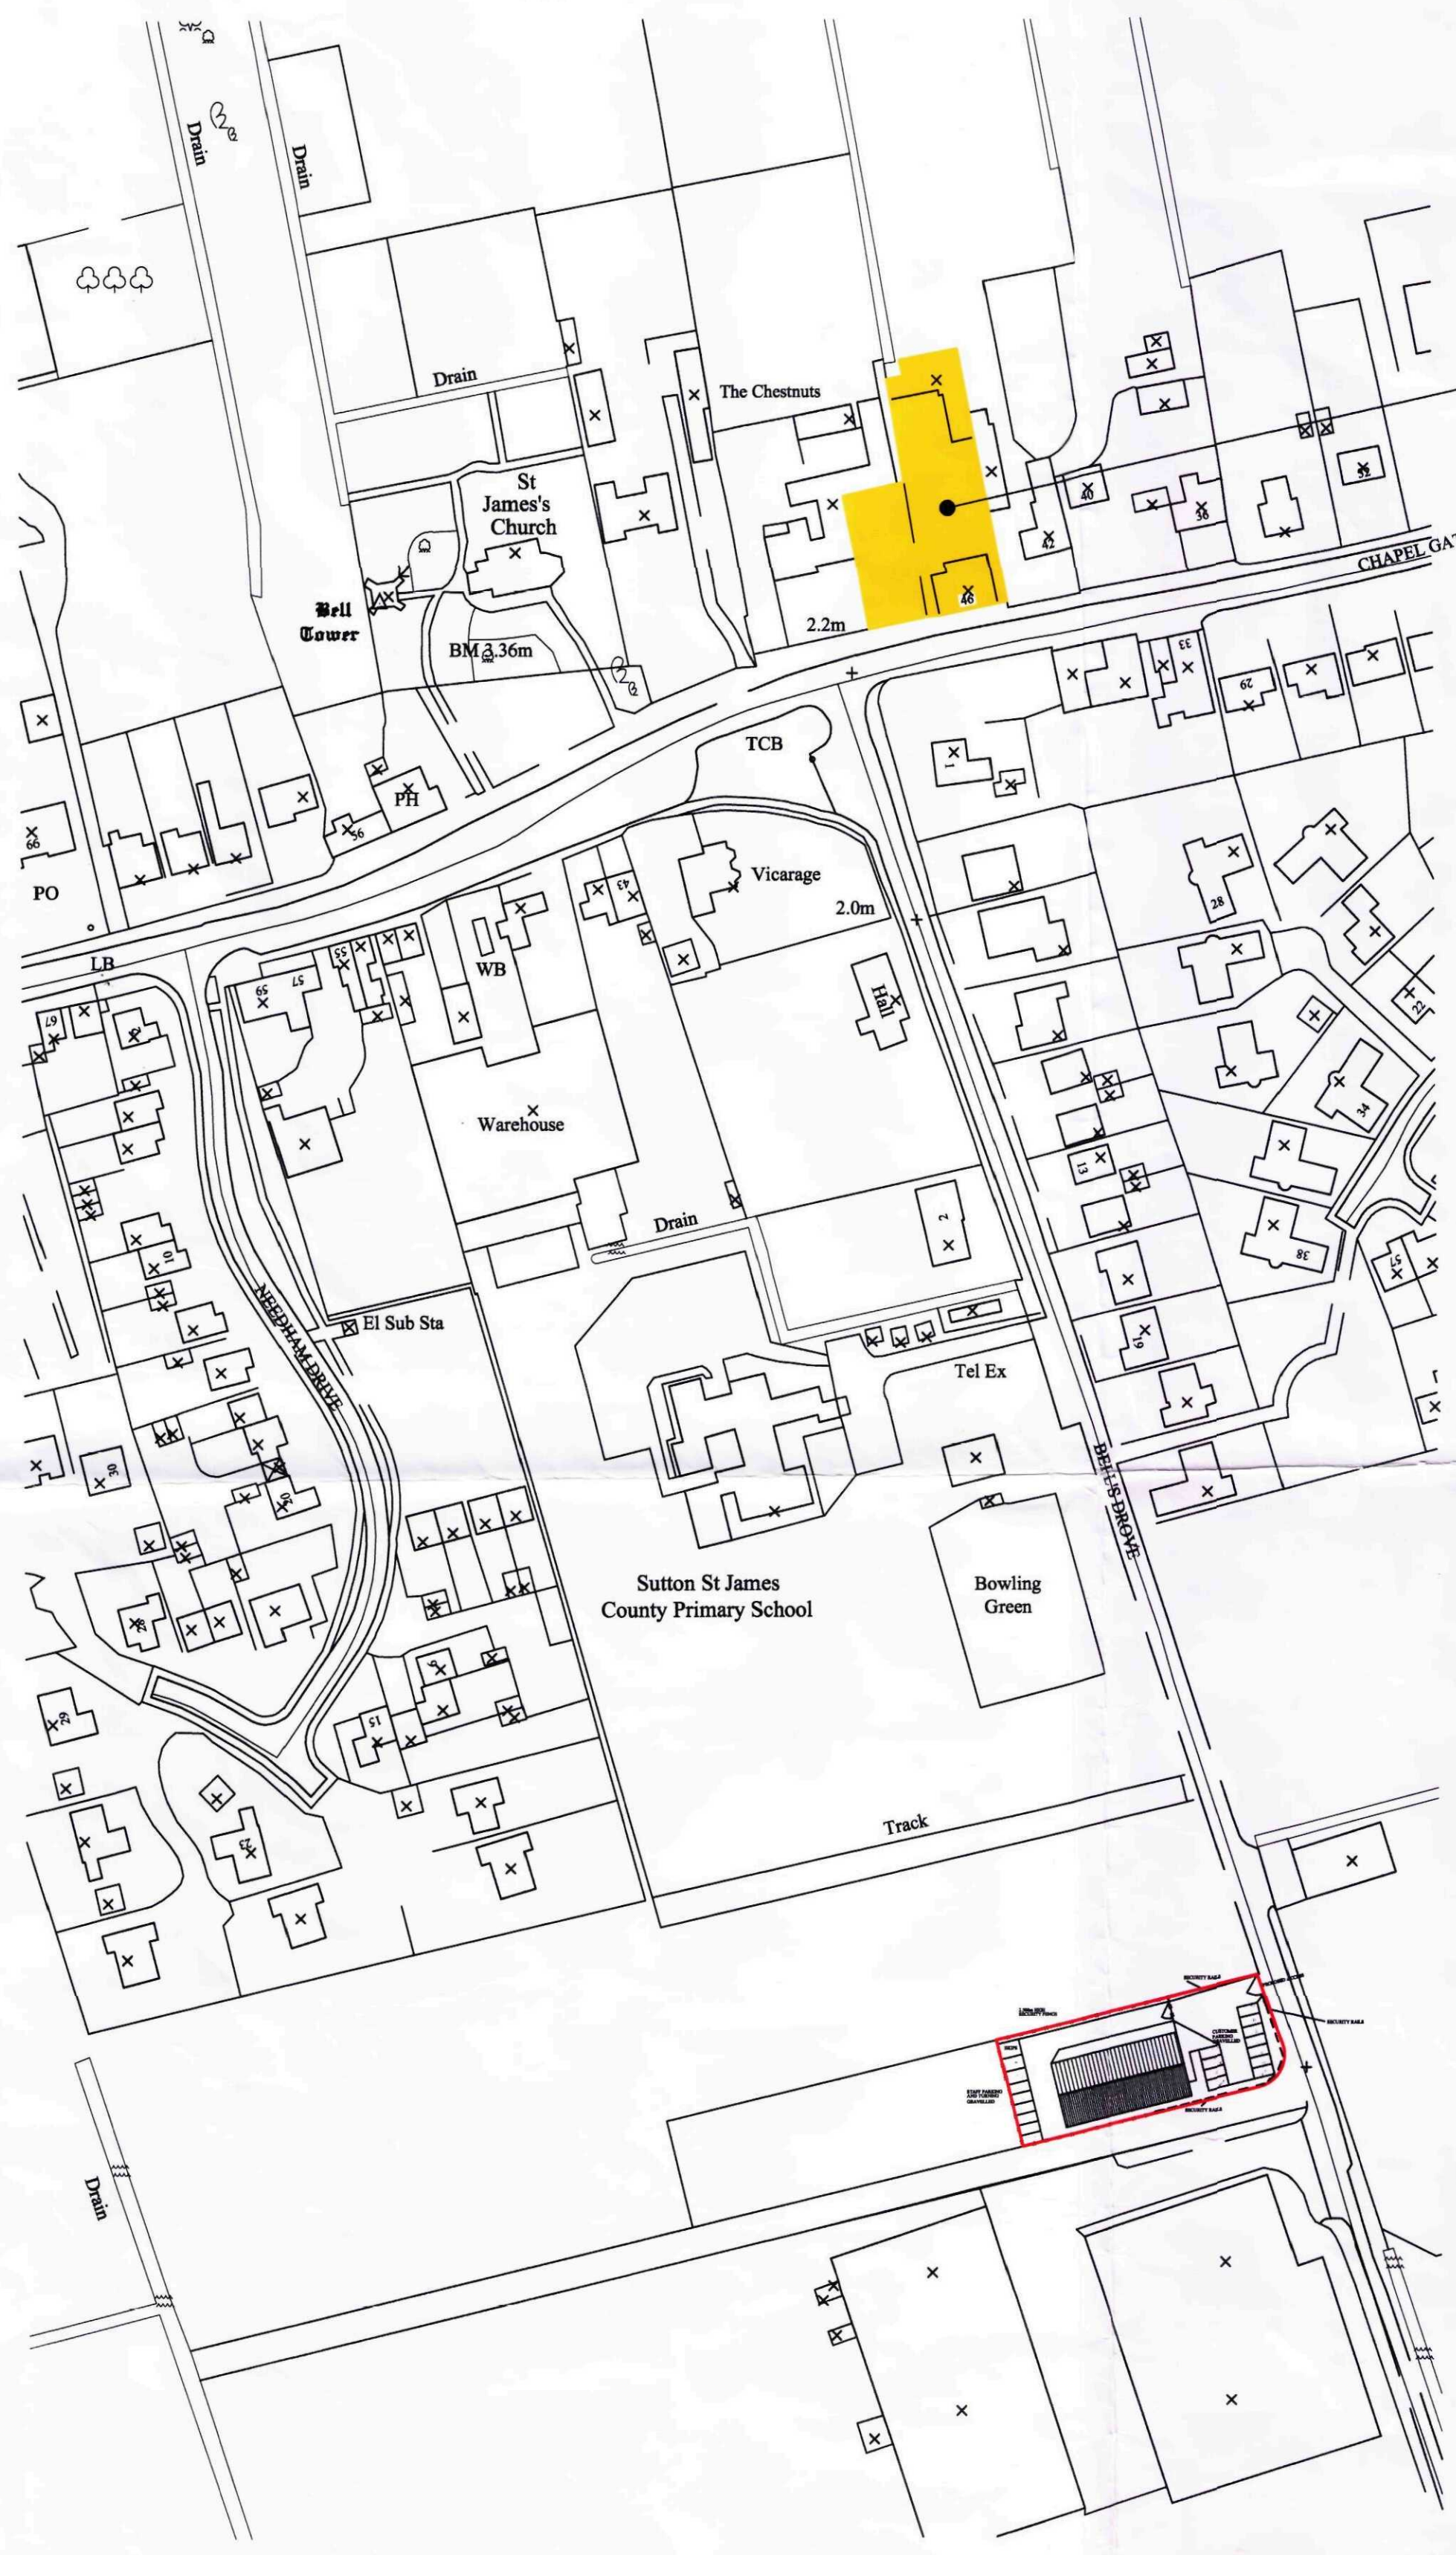

EXISTING PREMISES

- notes
- Contractors are responsible for checking dimensions, tolerances and references. Any discrepancy to be verified with Peter Humphrey Associates Limited before proceeding with the works.
 - Where a detail is covered by drawings to different scales the larger scale drawing is to be worked to.
 - Figured dimensions to be worked to in all cases.

SHDC
Planning & Development
20 JUL 2007
Ref: 0979/07

Rev. Date Description Initials
Peter Humphrey Associates LTD
ARCHITECTURAL DESIGN AND BUILDING

PROJECT **CATERING UNIT**
ADDRESS

BELLS DROVE
SUTTON ST JAMES


CLIENT **ROFFES CATERING LTD**

DATE JUNE 2007 SCALE 1:100 DRAWN BY
JOB NO 4115-PL02 REVISION


DO NOT SCALE FROM THIS DRAWING
COPYRIGHT: THIS DRAWING MUST NOT BE ISSUED, LOANED OR COPIED WITHOUT THE CONSENT OF PETER HUMPHREY ASSOCIATES LIMITED

Peter Humphrey Associates LTD
ARCHITECTURAL DESIGN AND BUILDING
TELEPHONE 01945 466 966
FAX 01945 466 433
E-MAIL: info@peterhumphrey.co.uk
30 OLD MARKET, WISBECH CAMBS PE13 1NB
British Institute of Architectural Technologists


DETERMINED
PLAN

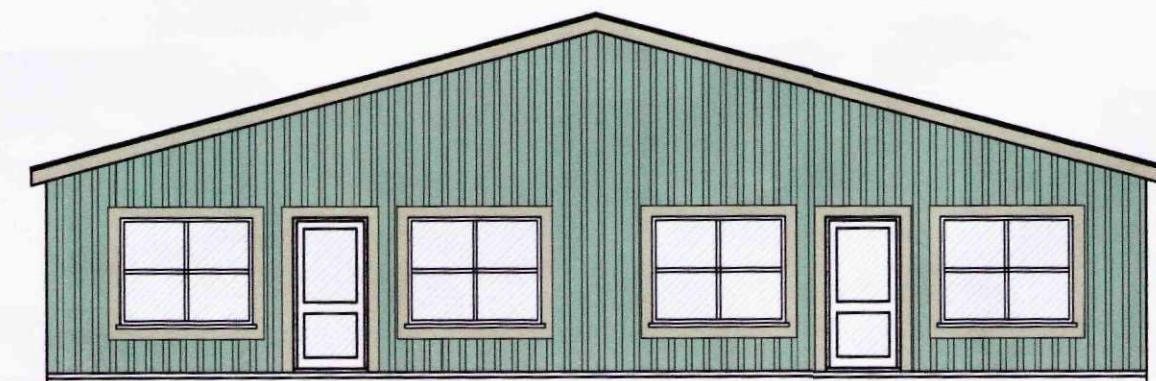


FRONT ELEVATION
SCALE 1:100

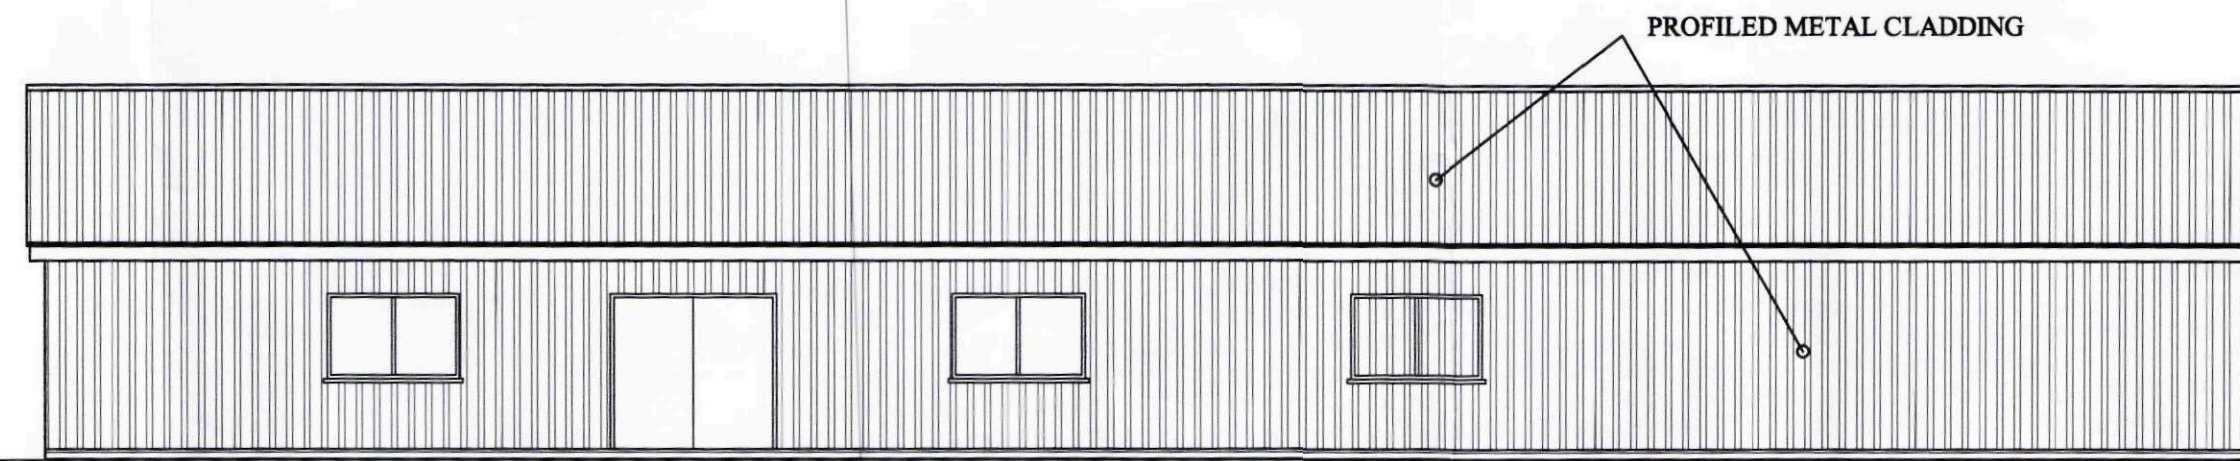


SIDE ELEVATION
SCALE 1:100

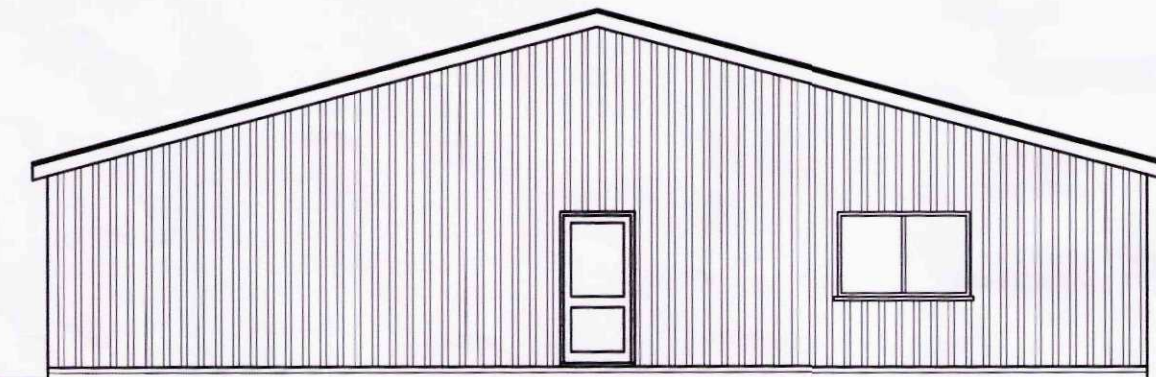


REAR ELEVATION
SCALE 1:100

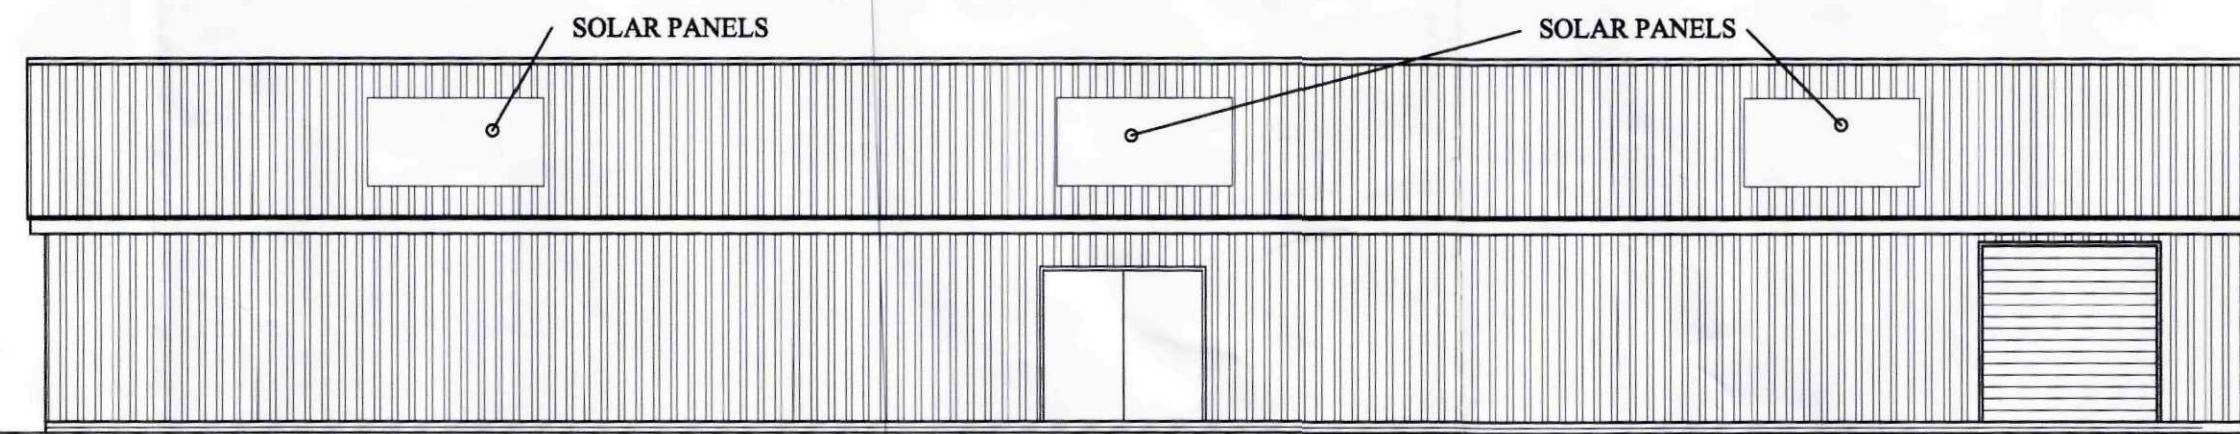


SIDE ELEVATION
SCALE 1:100

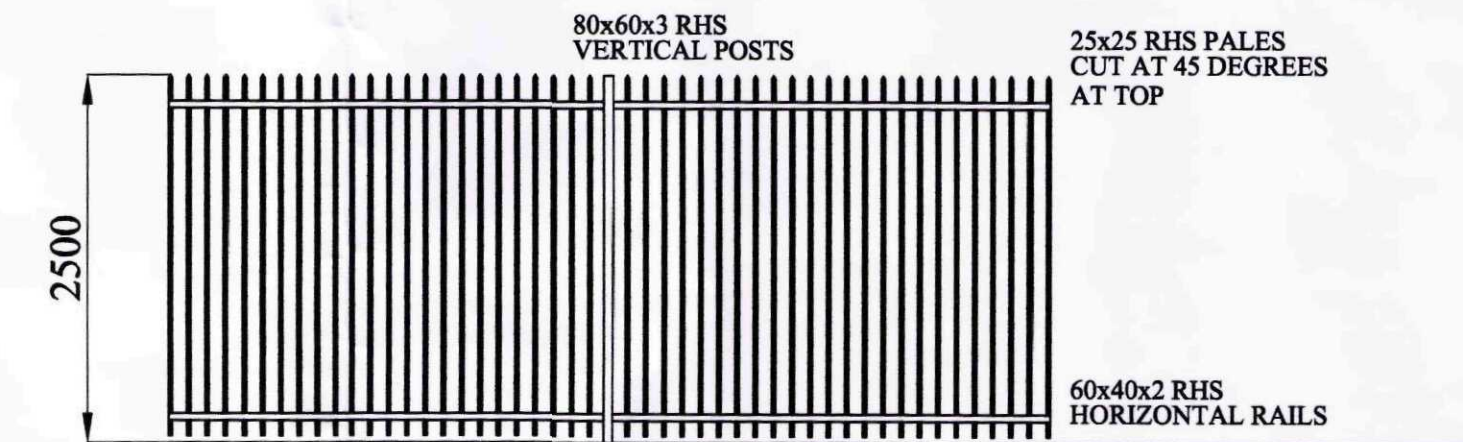

2.500m HIGH JACKSONS BARBICAN FENCING
SCALE 1:50

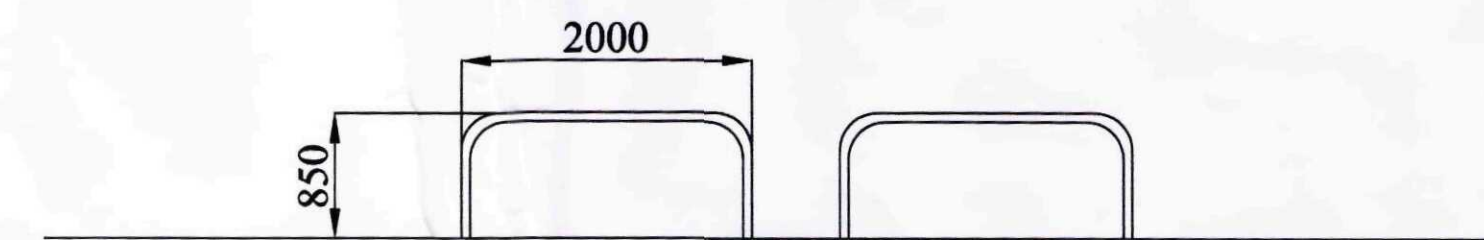

JACKSONS SECURITY RAIL
SCALE 1:50

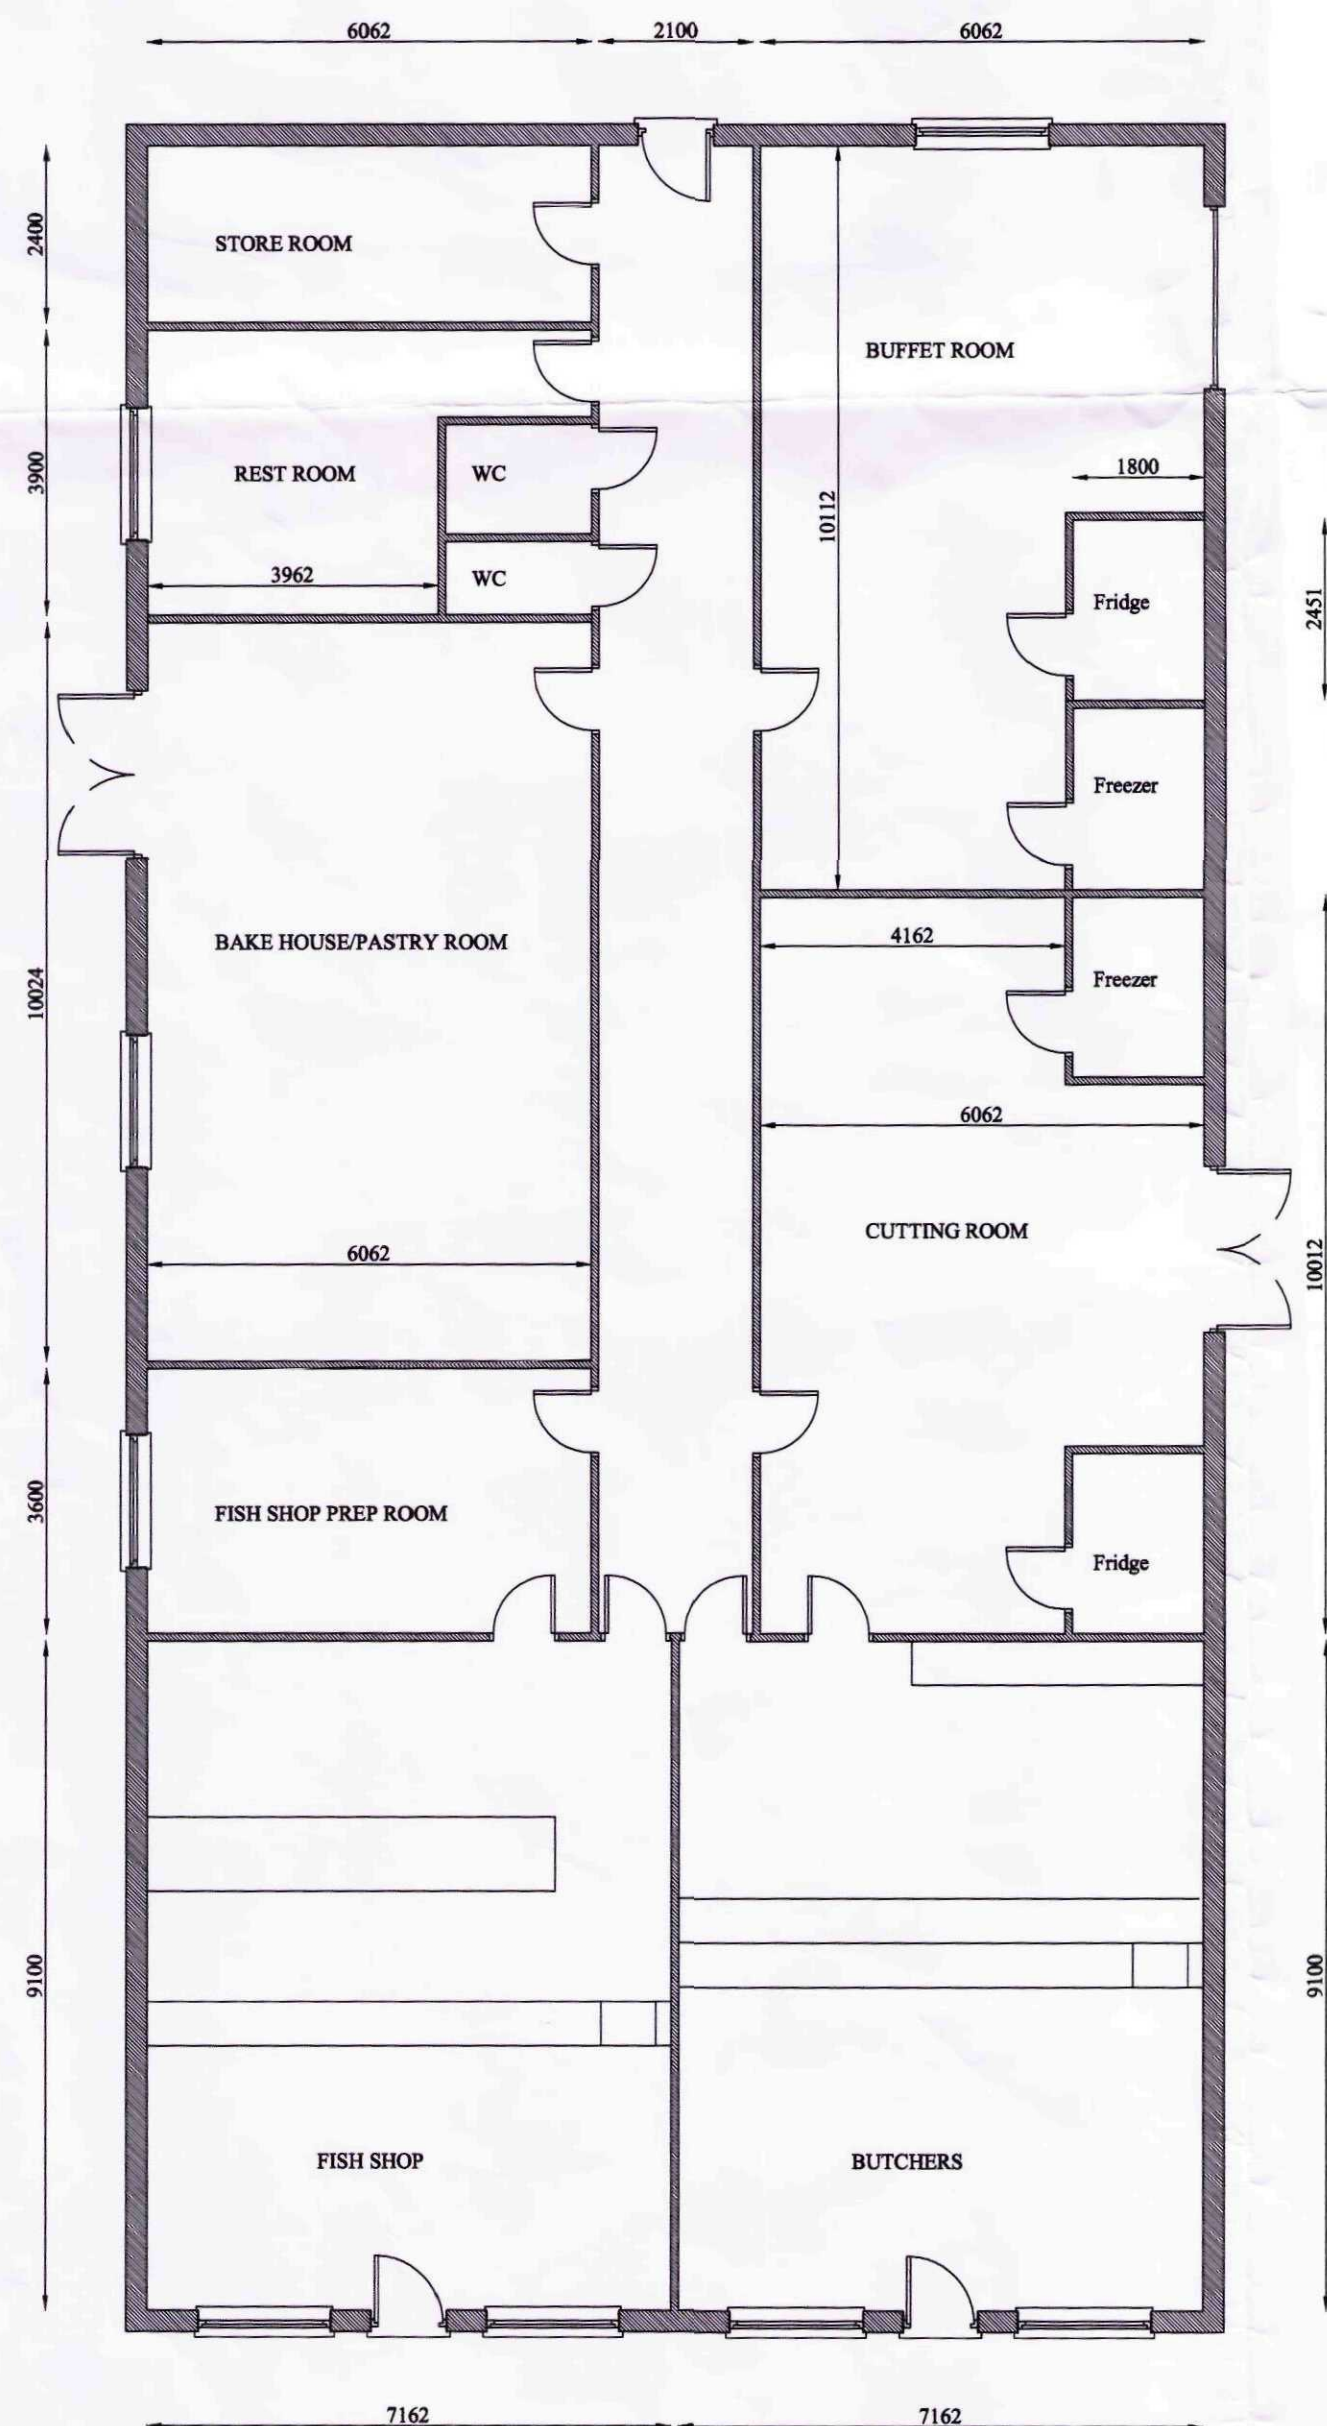

FLOOR PLAN 1:50

notes

- Contractors are responsible for checking dimensions, tolerances and references. Any discrepancy to be verified with Peter Humphrey Associates Limited before proceeding with the works.
- Where a detail is covered by drawings to different scales the larger scale drawing is to be worked to.
- Figured dimensions to be worked to in all cases.



Rev	Date	Description	Initials

Peter Humphrey Associates LTD
ARCHITECTURAL DESIGN AND BUILDING

PROJECT
CATERING UNIT

ADDRESS
BELLS DROVE
SUTTON ST JAMES

CLIENT
ROFFES CATERING LTD

DATE: JUNE 2007 SCALE: 1:100 DRAWN BY:
JOB NO: 4115-PL01 REVISION:

DO NOT SCALE FROM THIS DRAWING
COPYRIGHT: THIS DRAWING MUST NOT BE ISSUED, LOANED OR COPIED
WITHOUT THE CONSENT OF PETER HUMPHREY ASSOCIATES LIMITED



DETERMINED