




Revisions:				
Revision	Date	Revision Notes	Drawn	Inspected
01	20.09.24	First Issue	OM	SH

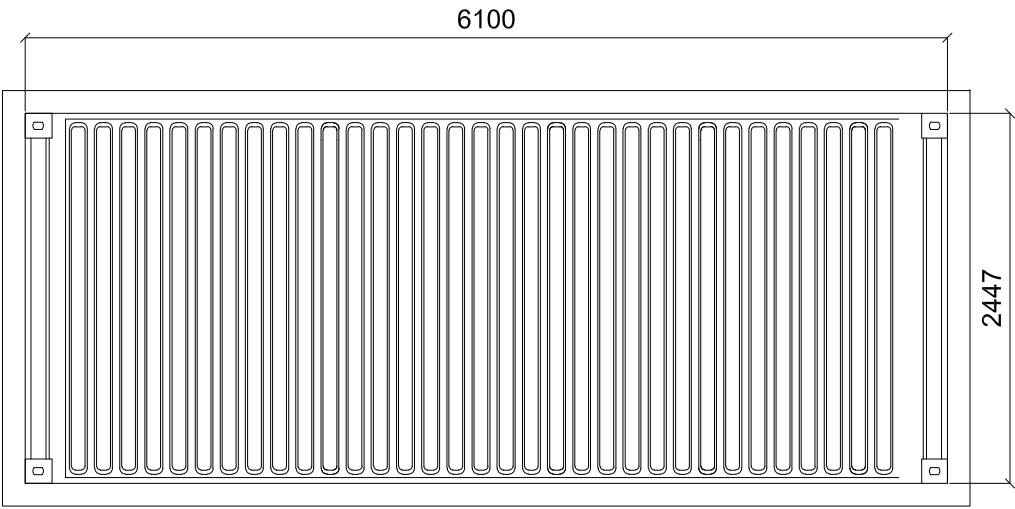

PLAN VIEW

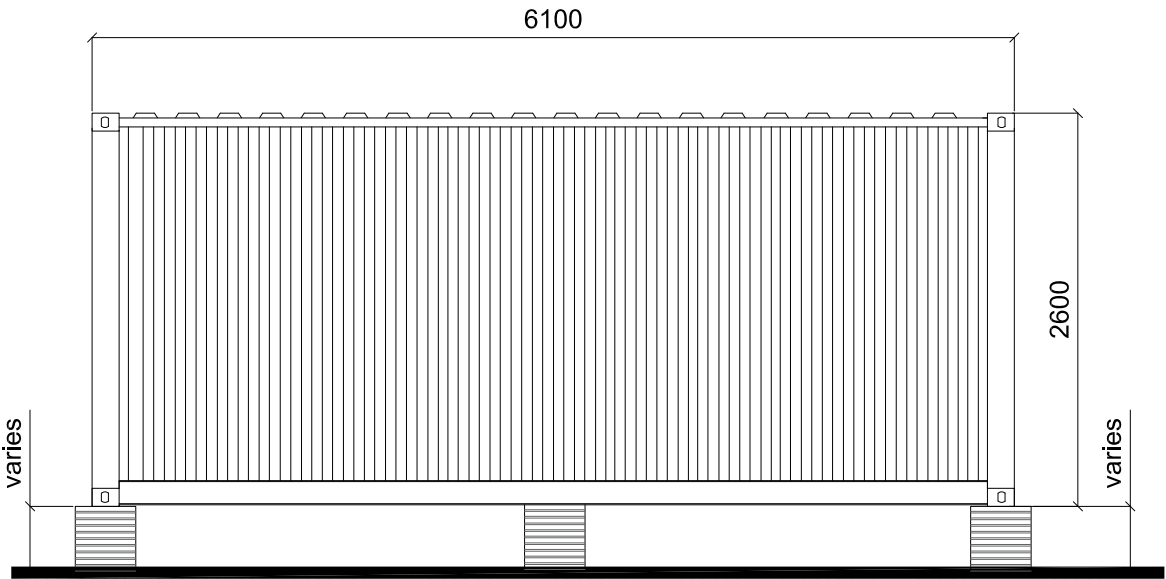


REAR ELEVATION

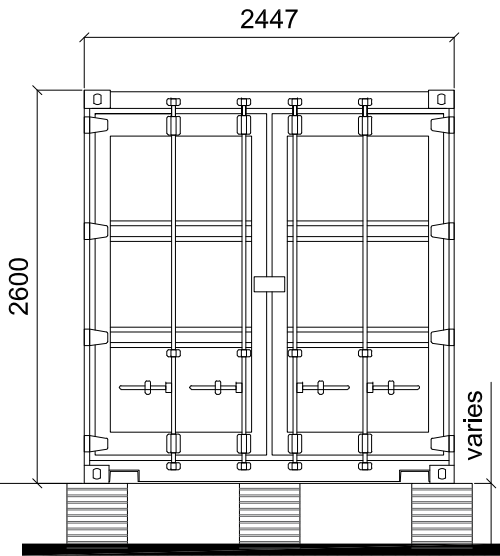


SIDE ELEVATION

Foundation Height varies.
Minimum level
300mm

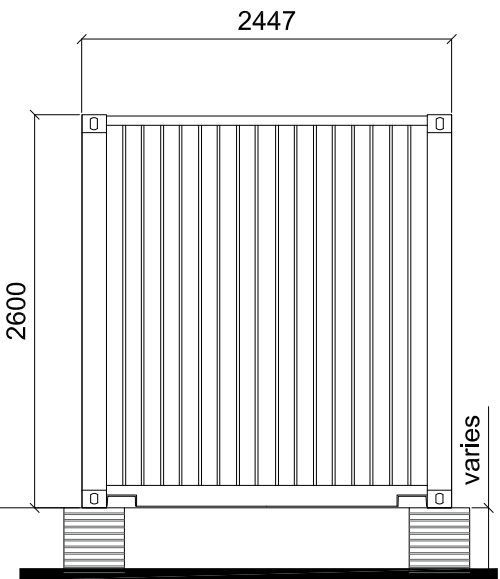


SIDE ELEVATION

Foundation Height varies.
Minimum level
300mm

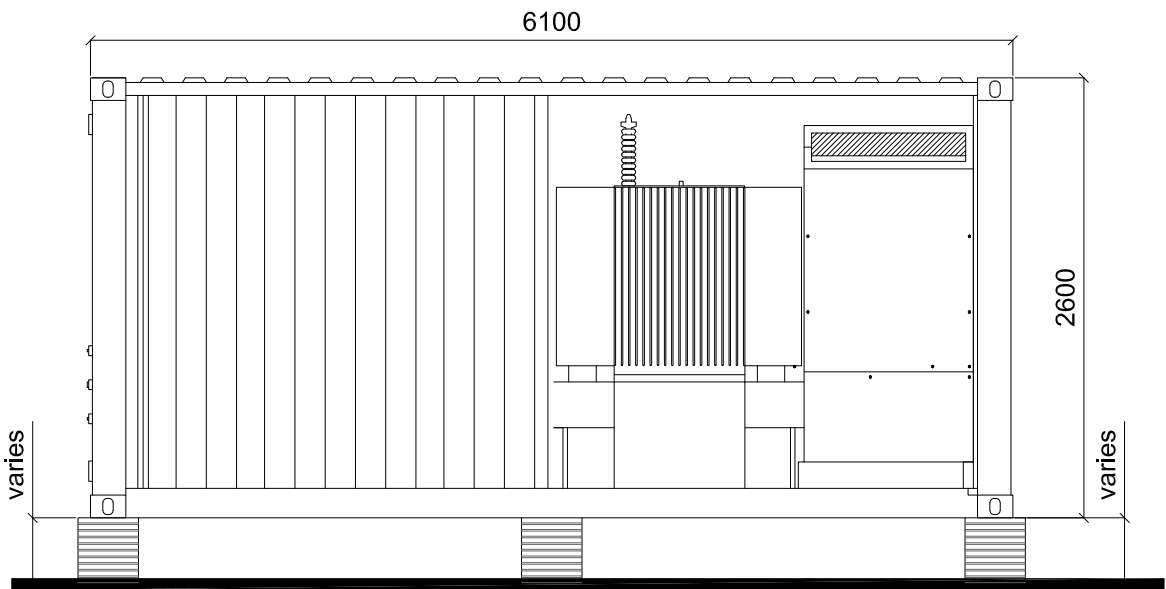

FRONT ELEVATION

 

Project: **Fendyke Solar Farm**
Bardling's Drove,
Sutton St. James
Spalding
PE12 0JN

Consultant:
INTEGRUM
RENEWABLE ENERGY
Integrum Renewable Energy Ltd
120 New Cavendish Street,
London,
W1W 6XX

Drawn by:
 **CADmando**
2D, 3D CAD & BIM SERVICES
CADmando Design & Drafting Solutions Ltd
The Long Barn, The Courtyard, Seven Drive, Tenkesbury
Business Park, GL20 8GD
Tel: +44 (0) 1684 950919
Mob: +44 (0) 7814436910

Status:
PLANNING

Drawing Title:
Fendyke Solar Farm:
Solar Inverter

Drawn: OM	Checked: SH	First Issued: 20.09.2024
Project Code: IRE004-		Drawing Number: SD-15
Sheet Size: A3	Scale: 1:50	Revision: 01