




EXISTING TREE




~~Treatment plant~~


SITE PLAN
1/250

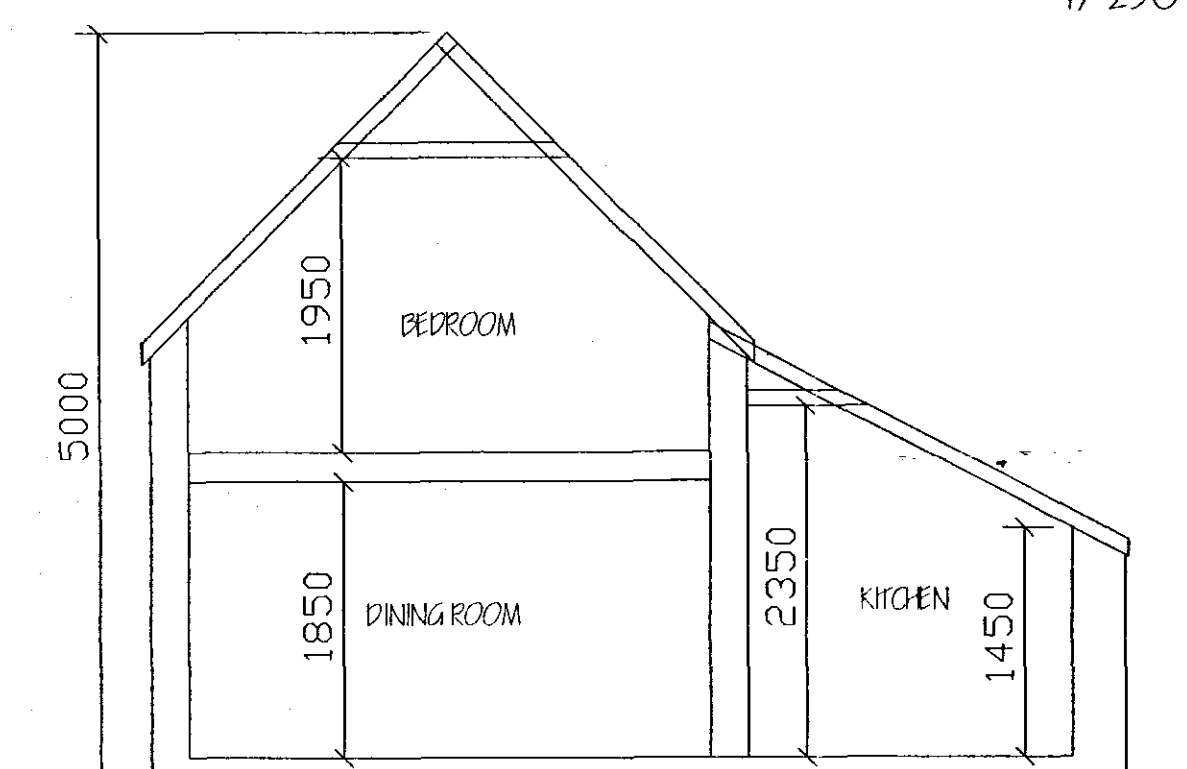



SECTION B-B

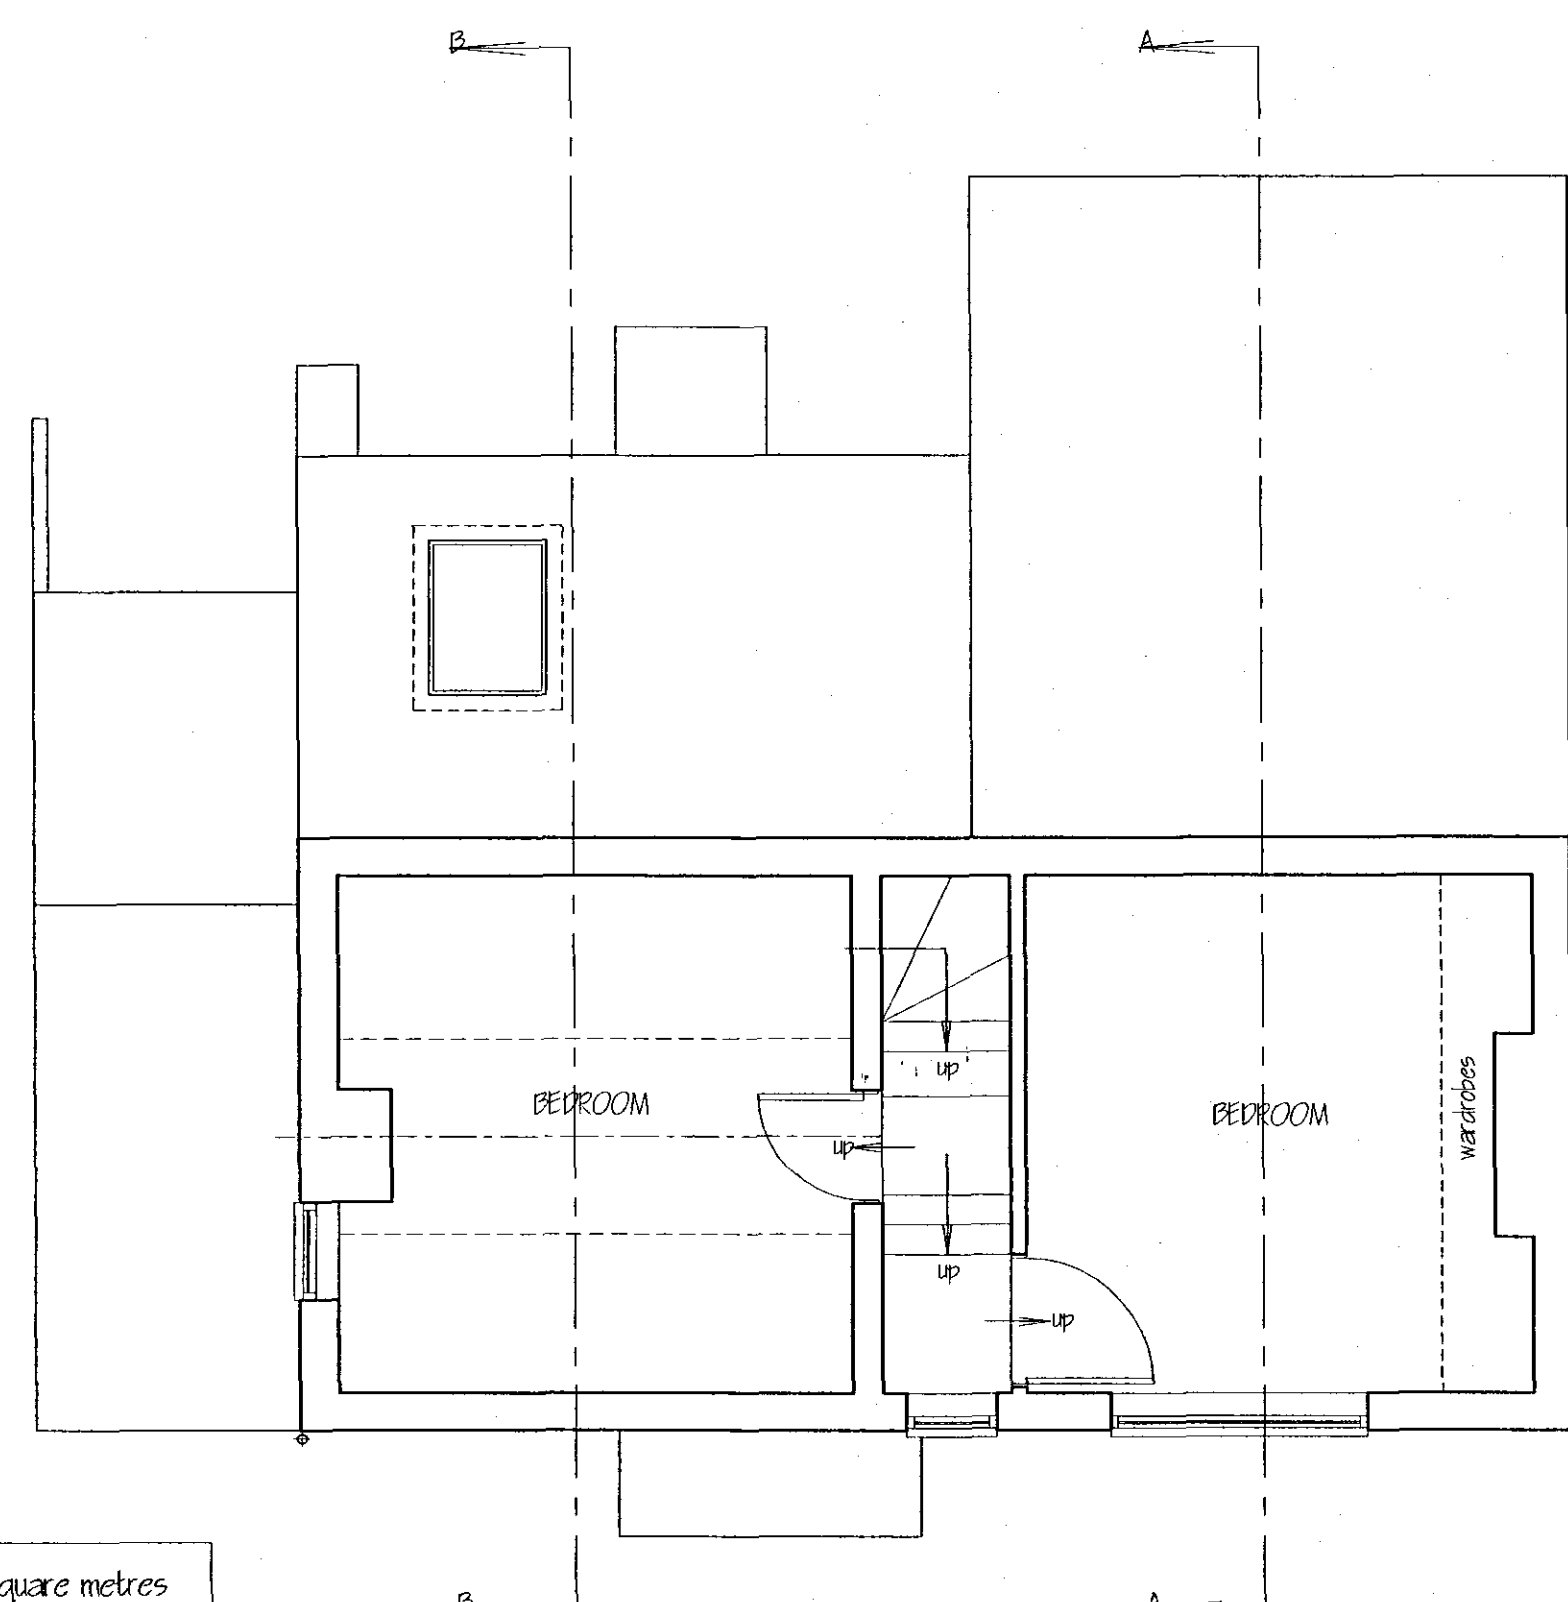

FIRST FLOOR PLAN.

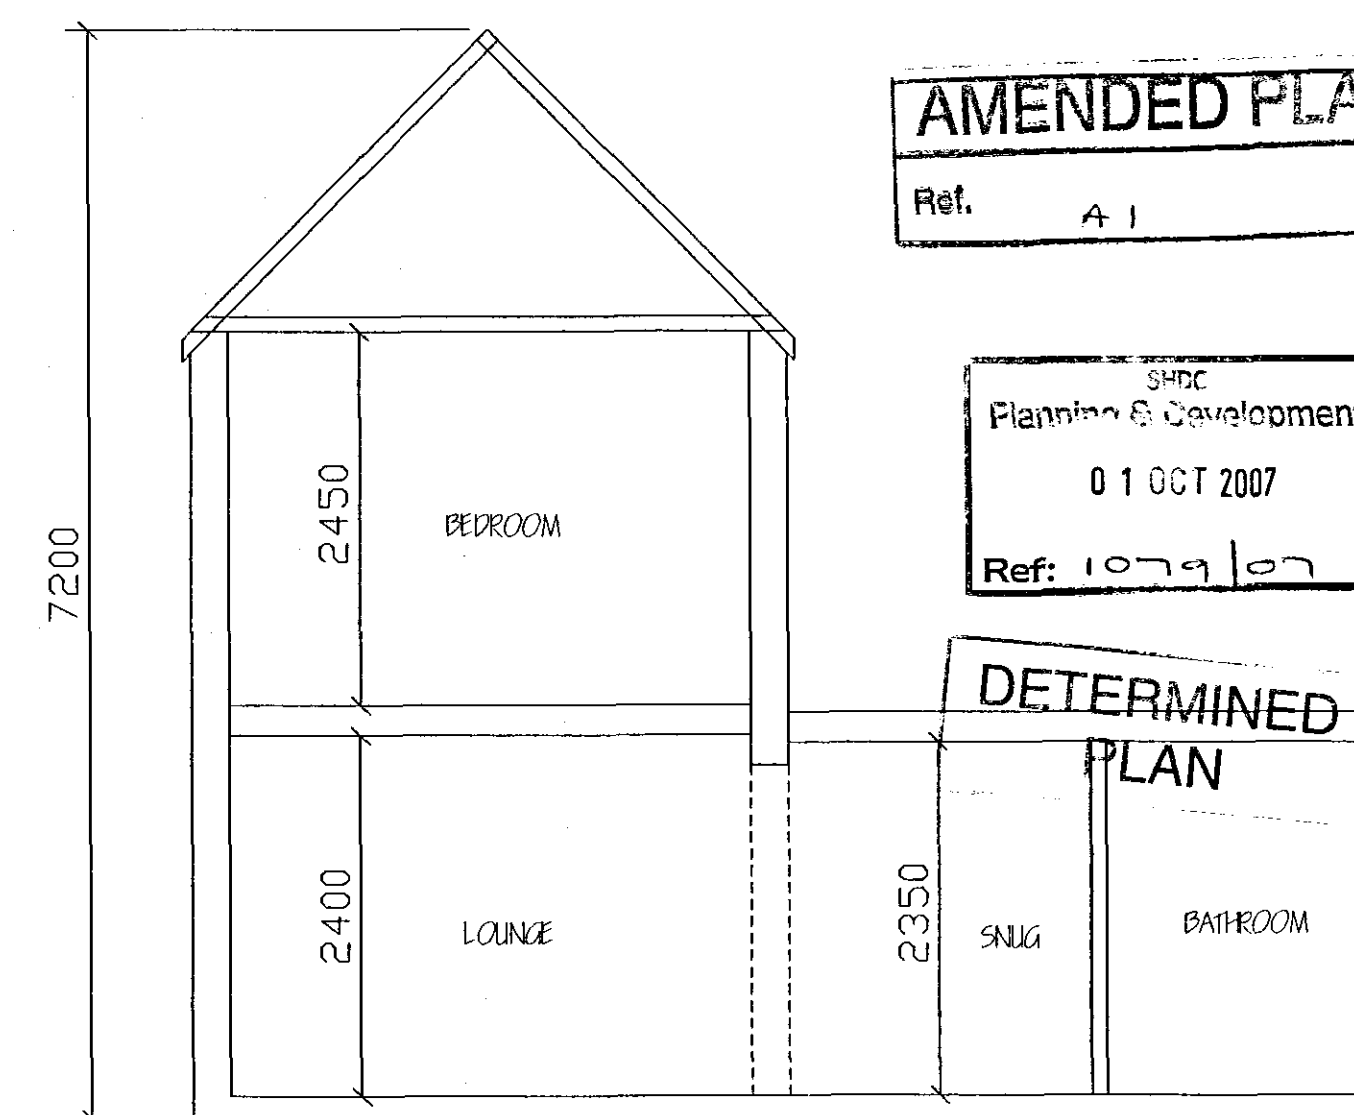

SECTION A-A

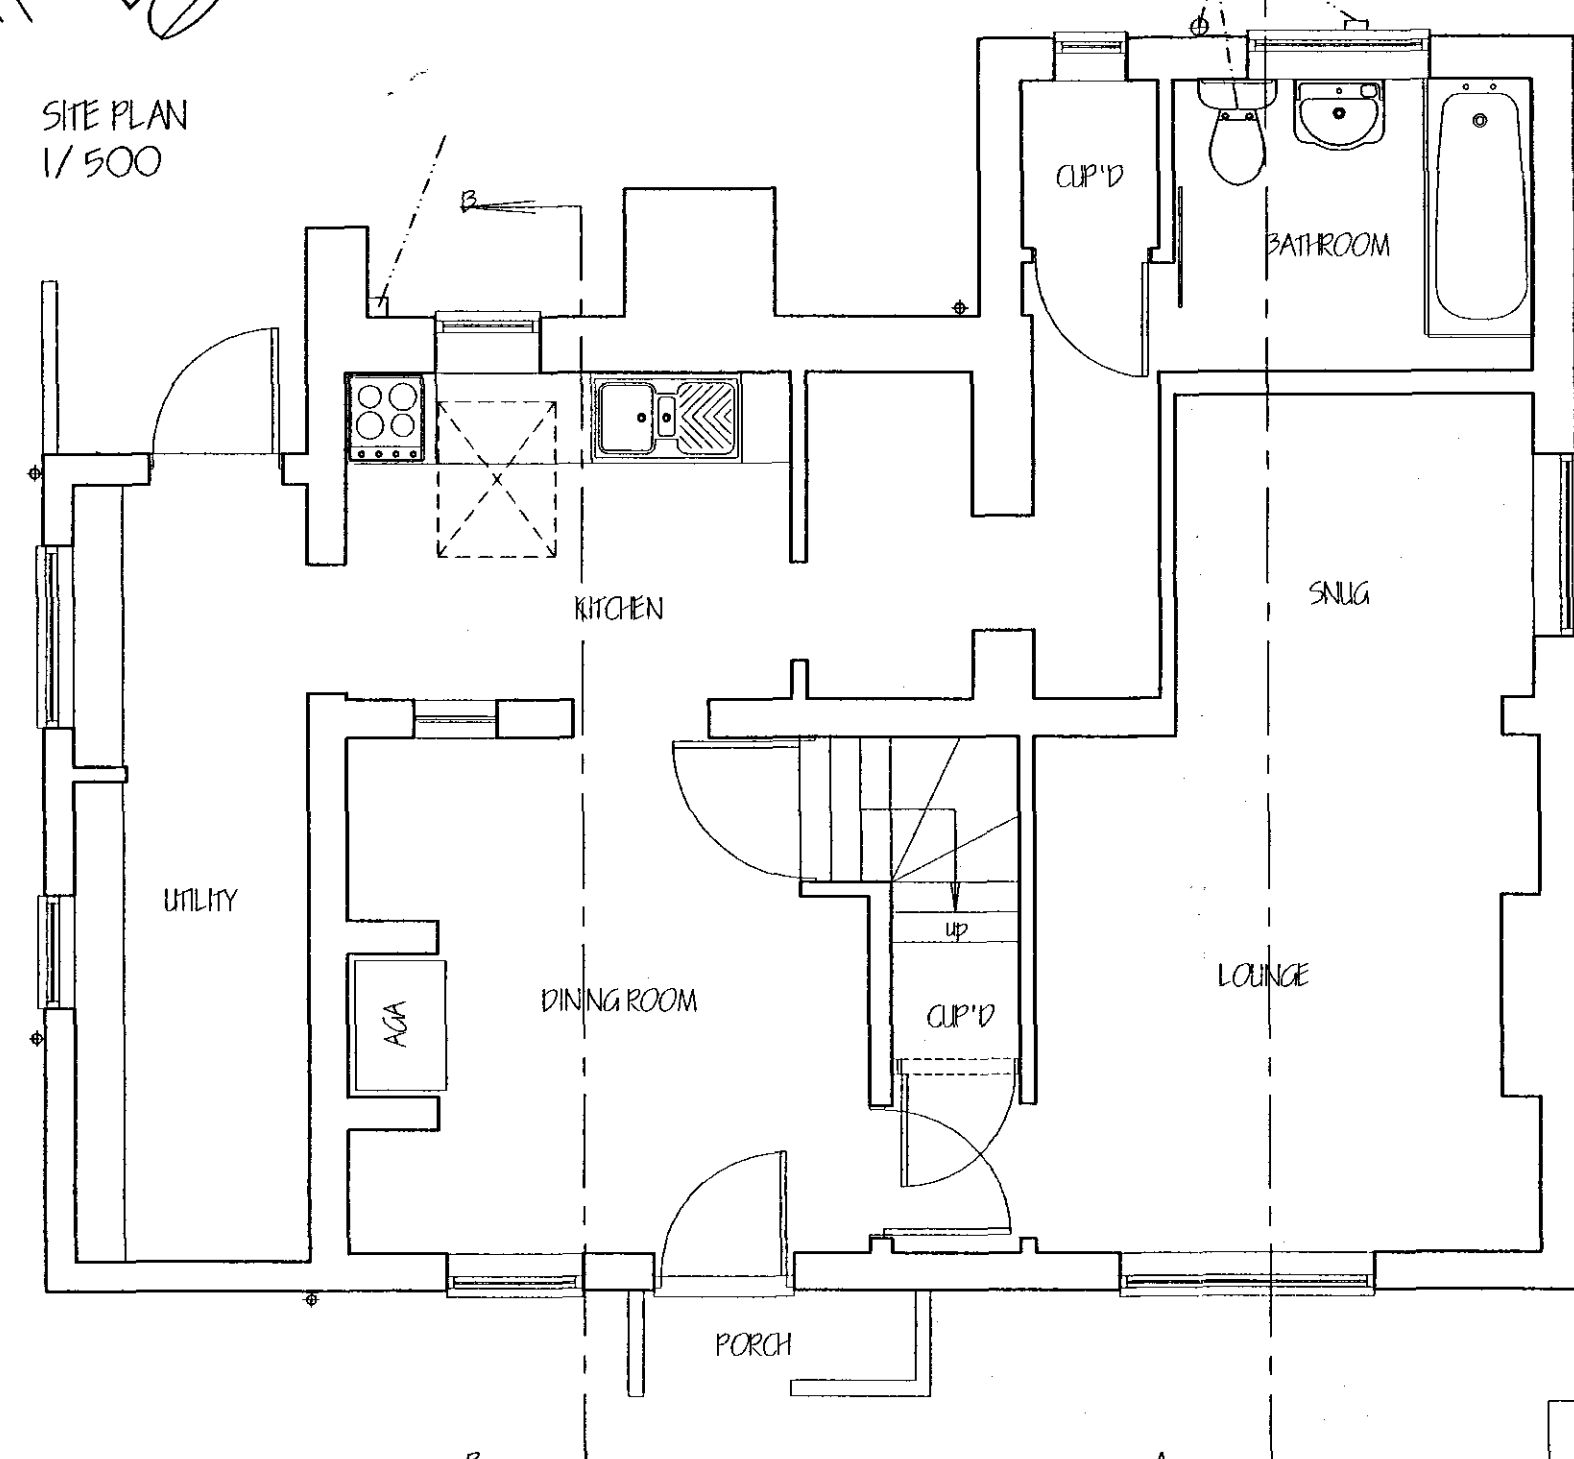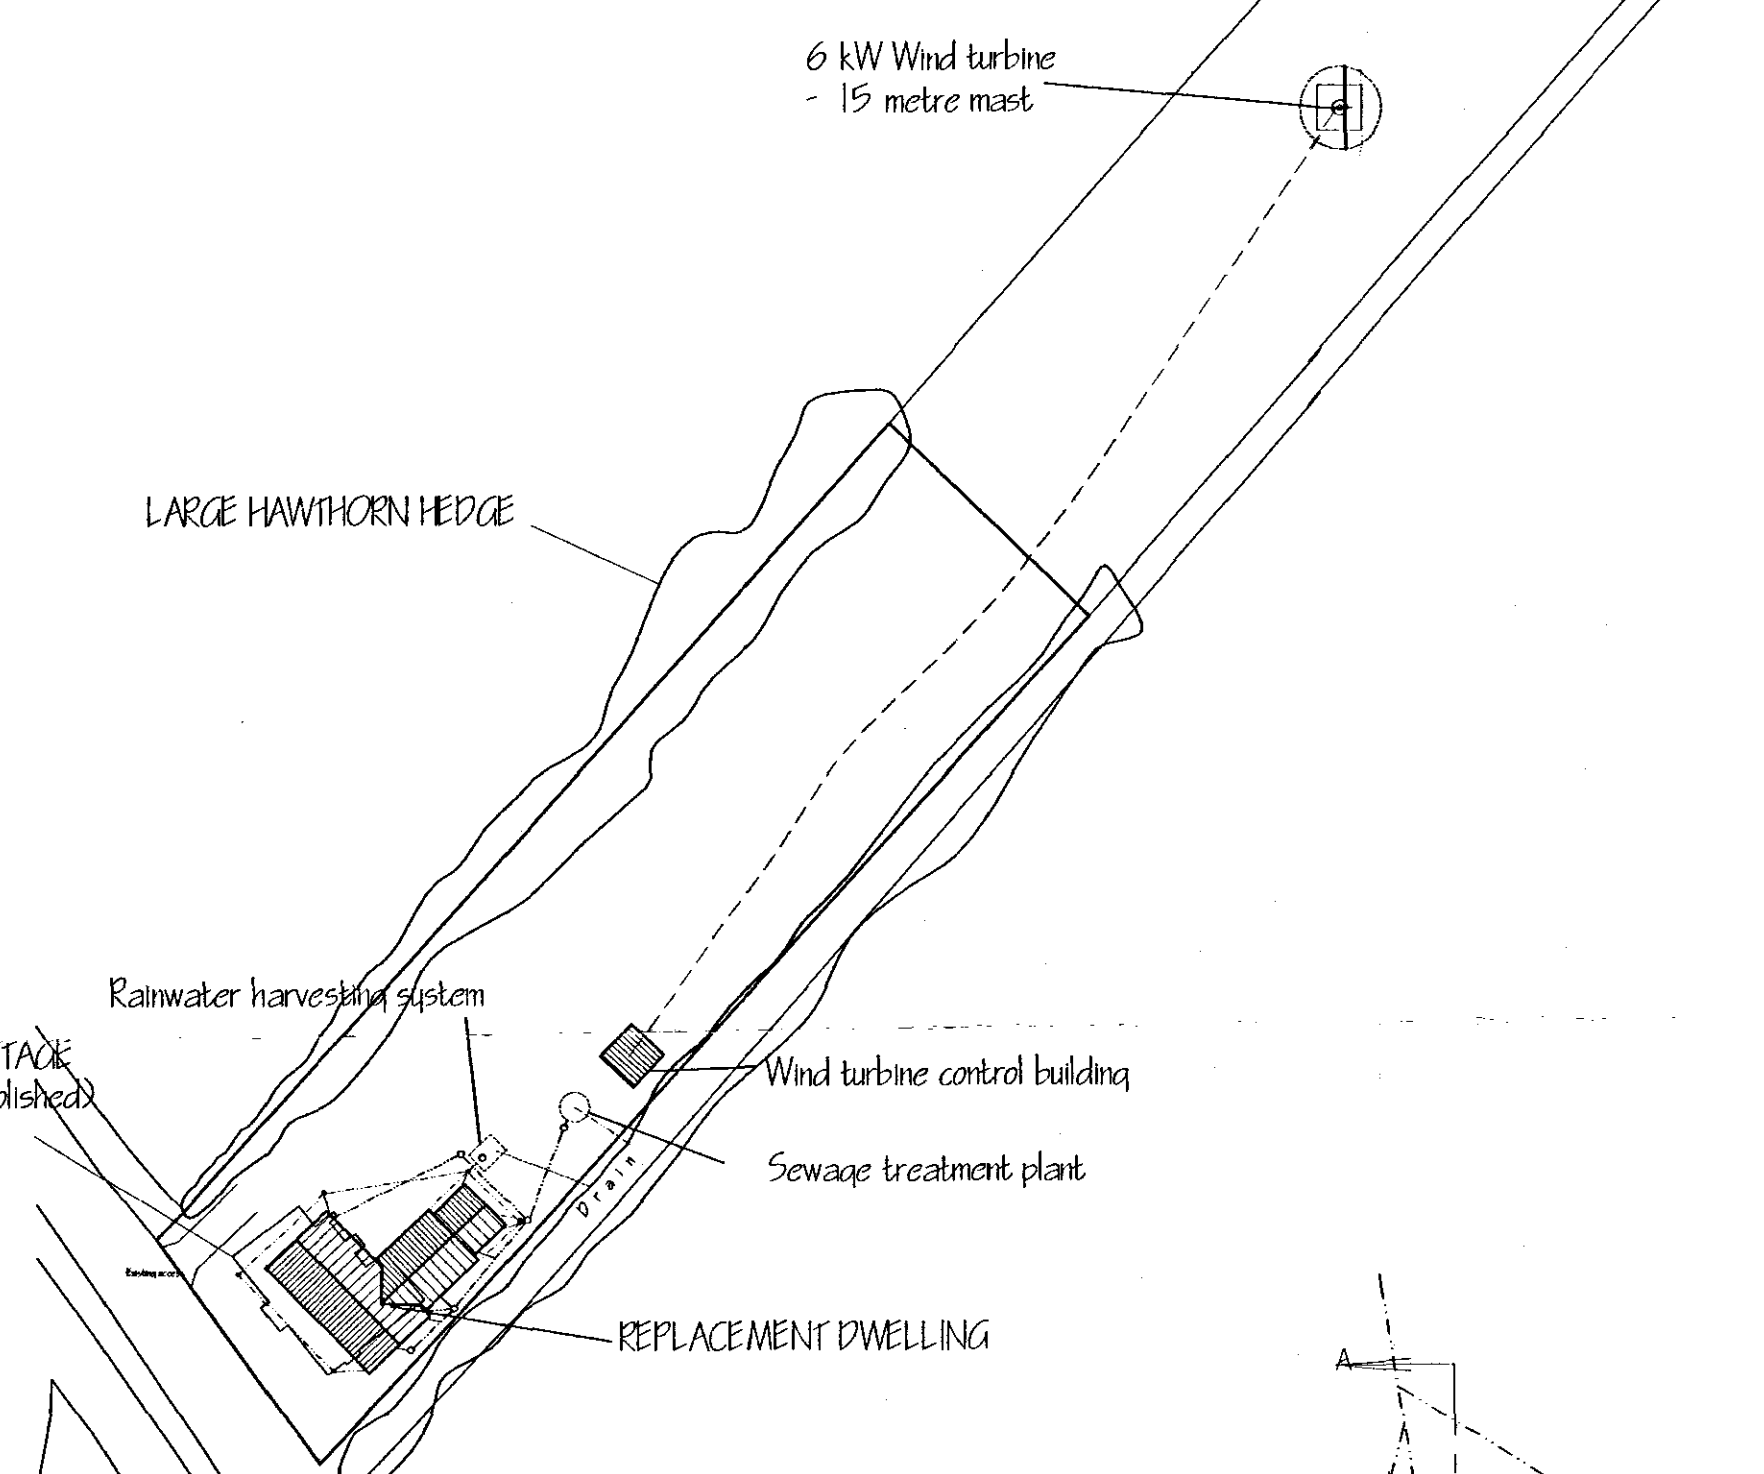

GROUND FLOOR PLAN.

FLOOR AREA - 72 Square metres

D	AMENDED WIND TURNING POSITION	SEPT '01
C	PLANNING APPLICATION	JULY '01
B	PLANNING APPLICATION - PRELIMINARY	MAY '01
A	REPLACEMENT DWELLING	APRIL '01
refi	revision	date

G. R. MERCHANT LTD.
I.ENG AMICE FIWO
**ARCHITECTURAL, STRUCTURAL
AND LAND DRAINAGE
CONSULTANTS**
4 Wrights Mews
12A Park Road, Holbeach,
Spalding, Lincs. PE12 7KE
Tel: 01406 490800
Fax: 01406 426744
E-Mail: gr.merchant@btconnect.com

Project

REPLACEMENT DWELLING,
'HOLLY COTTAGE'.
OLD FENDIRE,
SUTTON ST JAMES, PE12 0HE.

Client
HELEN HOLLERN.

Drawing
FLOOR PLANS & ELEVATIONS - EXISTING.
LOCATION & SITE PLANS.

Job Ref.	Drawing No.
1494-06.	012.

Date	Drawn
NOV '06.	GRM.

Scales
1/50, 1/100, [unless otherwise stated]

[illegible]