


- B - SILVER BIRCH - Feathered
- C - HAWTHORN - Feathered
- D - 1.80 METRE HIGH CLOSE BOARDED FENCE
- E - PATIO
- F - CAR PARKING & DRIVE
- G - PROPOSED ACCESS TO BAULKINS DROVE.
- H - 1 METRE HIGH CONCRETE POST & WIRE BOUNDARY FENCE.
- J - EXISTING 3 METRE HIGH CONIFERS
- K - EXISTING 2 METRE HIGH HAWTHORN HEDGE.


All planting to be in accordance with BS 4428:1989 and amendment No. 1 (1991)
All trees to be planted with minimum 0.6m plastic mulch mat and to be staked, tied and tubed.
1/3 to 1/2 bag of peat free tree and shrub planting compost to be incorporated into backfill for each tree hole.

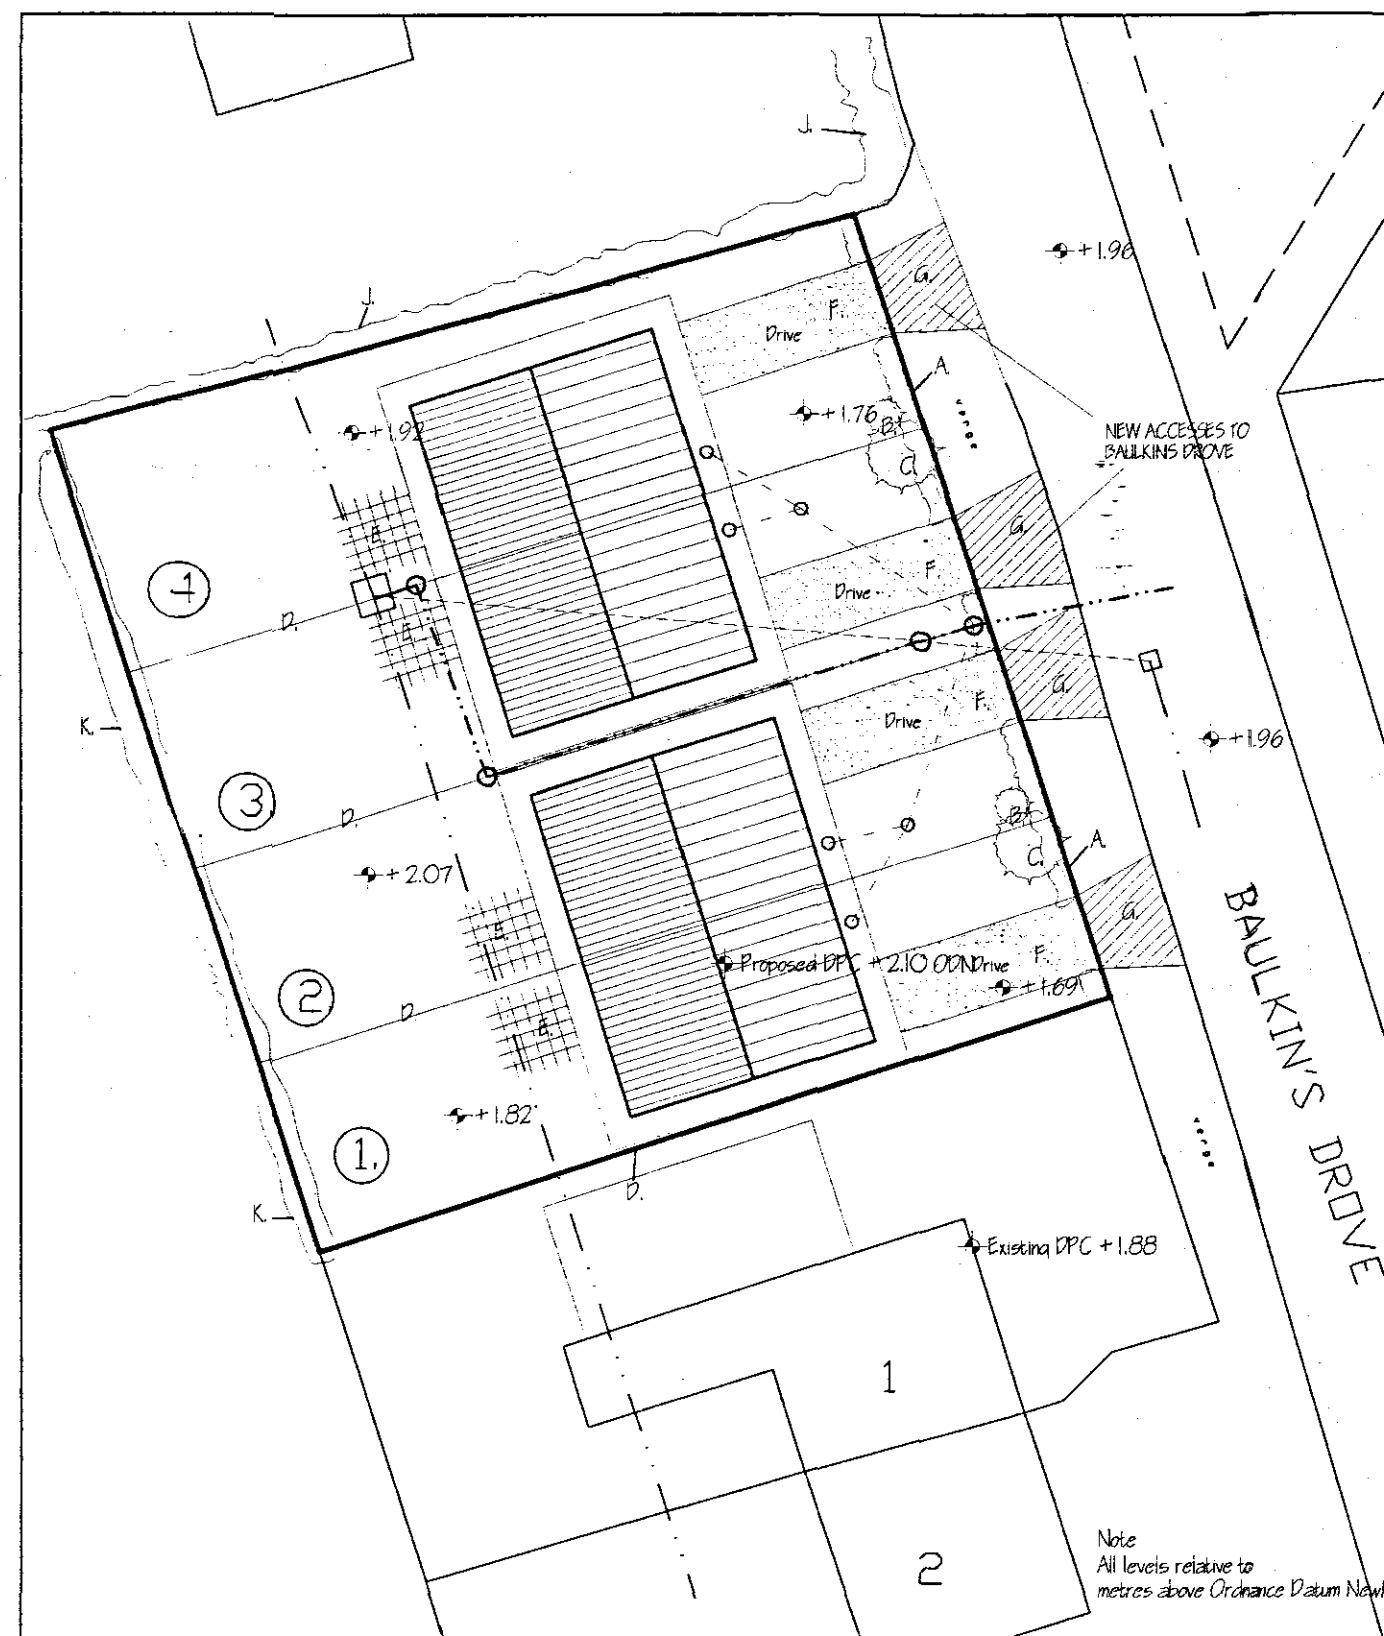

SITE PLAN.
1/250.



DIMENSIONS PLAN

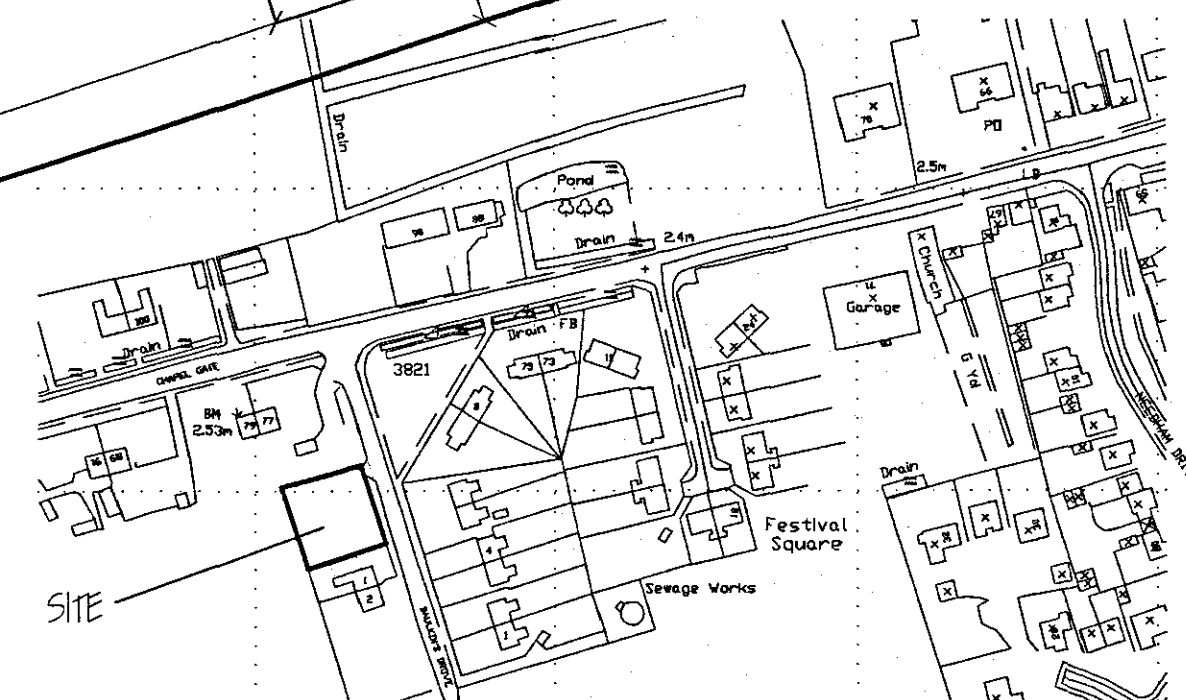

Crown Copyright. All rights reserved. Licence Number 100020449

**DETERMINED
PLAN**

LOCATION PLAN
1/2500.

SHDC
PLANNING & DEVELOPMENT
15 AUG 2007
Ref. 1127/07

C	ORDINANCE LEVELS ADDED	14/ 6/ 07
B	OIL TANKS ADDED	18/ 7/ 07
A	AMEND POSITION OF POLL SEWER CONNECTION.	APRIL '07
ref:	revision	date

G. R. MERCHANT LTD. 

I.ENG AMICE FIWO

**ARCHITECTURAL, STRUCTURAL
AND LAND DRAINAGE
CONSULTANTS**

4 Wrights Mews
12A Park Road, Holbeach,
Spalding, Lincs. PE12 7EE
Tel: 01406 490800
Fax: 01406 425744
E-Mail: gr.merchant@btconnect.com

Project
RESIDENTIAL DEVELOPMENT.
BAULKINS DRIVE,
SUTTON ST JAMES.
SPALDING, LINC'S.

Client
D&PEAR DEVELOPMENTS LTD.

Drawing

LOCATION & SITE PLANS.

Job Ref.	Drawing No.
1563-07.	05C

Date	Drawn
MARCH '07.	GRM.

Scales
AS INDICATED.

[illegible]