

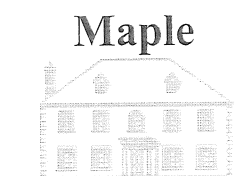


All dimensions shown are approximate and are to be confirmed by working drawings

 

Manufacturers of fine Timber Frame Homes
Tarnacre Hall Business Park, Tarnacre Lane, St. Michaels, Preston, PR3 0SZ Tel: 01995 679 547

Client Mrs James		©Philip Price & SupaHome by Maple Limited. This drawing may not be reproduced in any material form or passed to a third party without the prior written permission of Philip Price & Supa Home by Maple Limited. SupaWall system is covered by UK Patent no.'s 2415714 & 2436989.		
Drawing Title Front Elevation		Site Land North East of Childersgate, Sutton		
Drawn DAP	Checked	Scale 1:100	Drg. No. 10115 / 01	Date August 2017

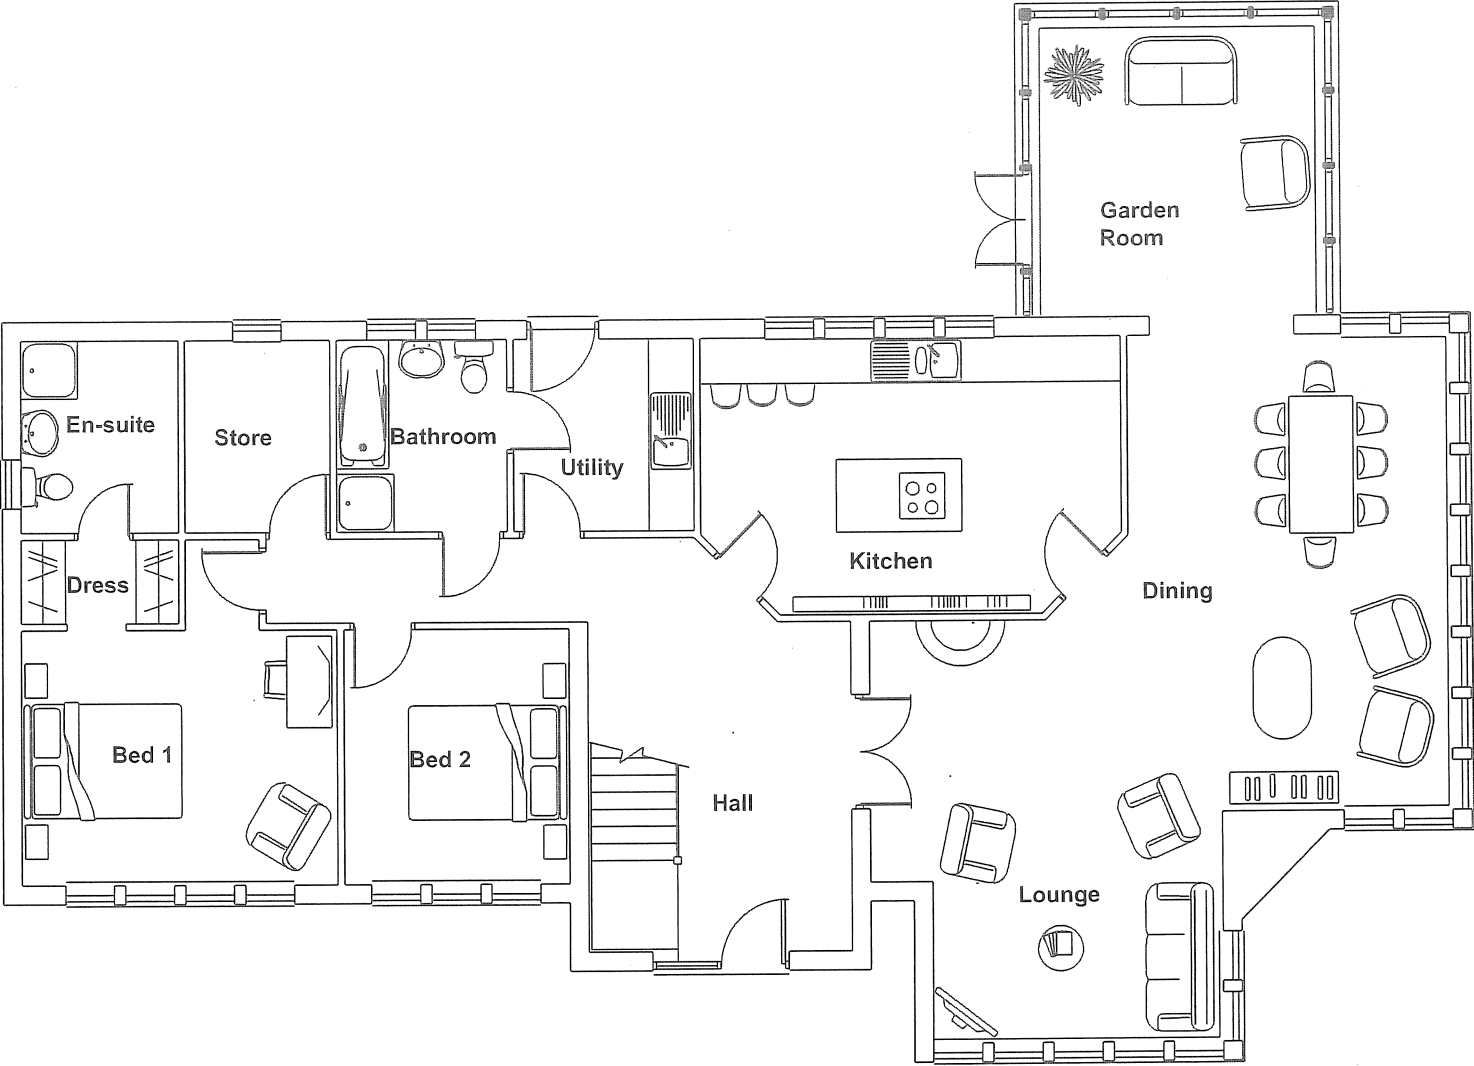


All dimensions shown are approximate and are to be confirmed by working drawings



Manufacturers of fine Timber Frame Homes
Tarnacre Hall Business Park, Tarnacre Lane, St. Michaels, Preston, PR3 0SZ Tel: 01995 679 547

Client				Mrs James		© Philip Price & SupaHome by Maple Limited. This drawing may not be reproduced in any material form or passed to a third party without the prior written permission of Philip Price & Supa Home by Maple Limited. SupaWall system is covered by UK Patent no.'s 2415714 & 2436989.	
Drawing Title				Ground Floor Layout		Site Land North East of Childersgate, Sutton	
Drawn		DAP	Checked	Scale 1:100		Drg. No. 10115 / 02	
						Date August 2017	

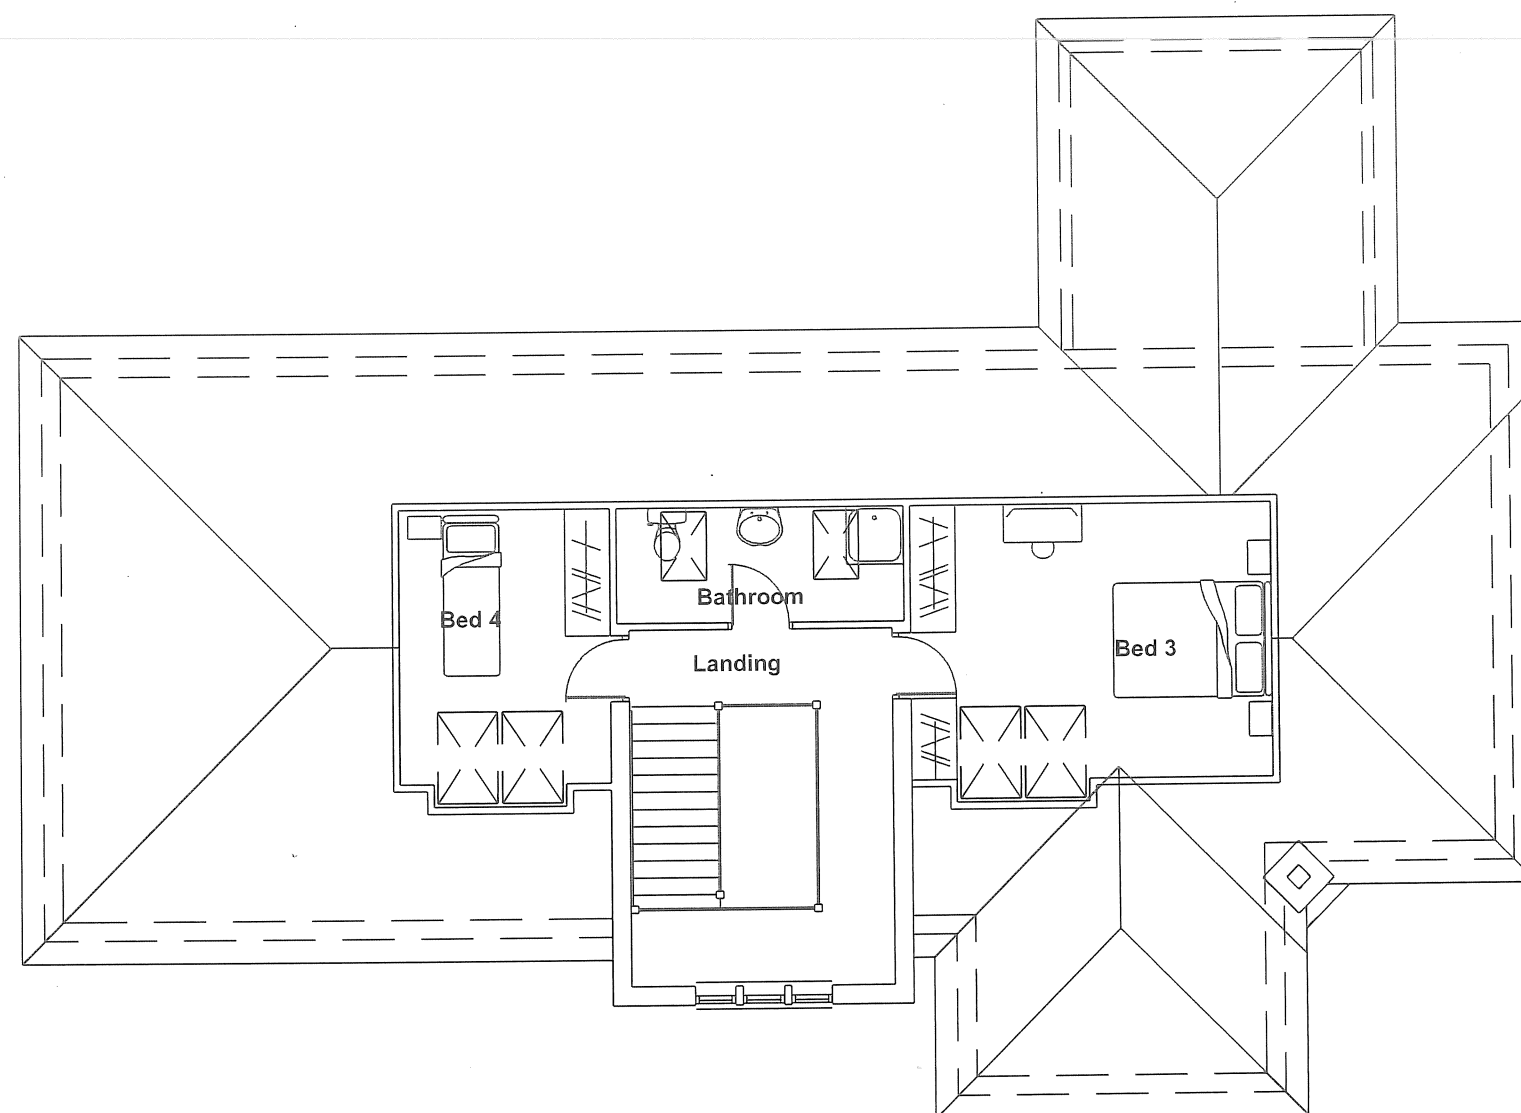


Maple




Manufacturers of fine Timber Frame Homes

Tarnacre Hall Business Park, Tarnacre Lane, St. Michaels, Preston, PR3 0SZ Tel: 01995 679 547

 

All dimensions shown are approximate and are to be confirmed by working drawings

Client Mrs James		©Philip Price & SupaHome by Maple Limited. This drawing may not be reproduced in any material form or passed to a third party without the prior written permission of Philip Price & Supa Home by Maple Limited. SupaWall system is covered by UK Patent no.'s 2415714 / 2436989.		
Drawing Title First Floor Layout		Site Land North East of Childersgate, Sutton		
Drawn DAP	Checked	Scale 1:100	Drg. No. 10115 / 03	Date August 2017

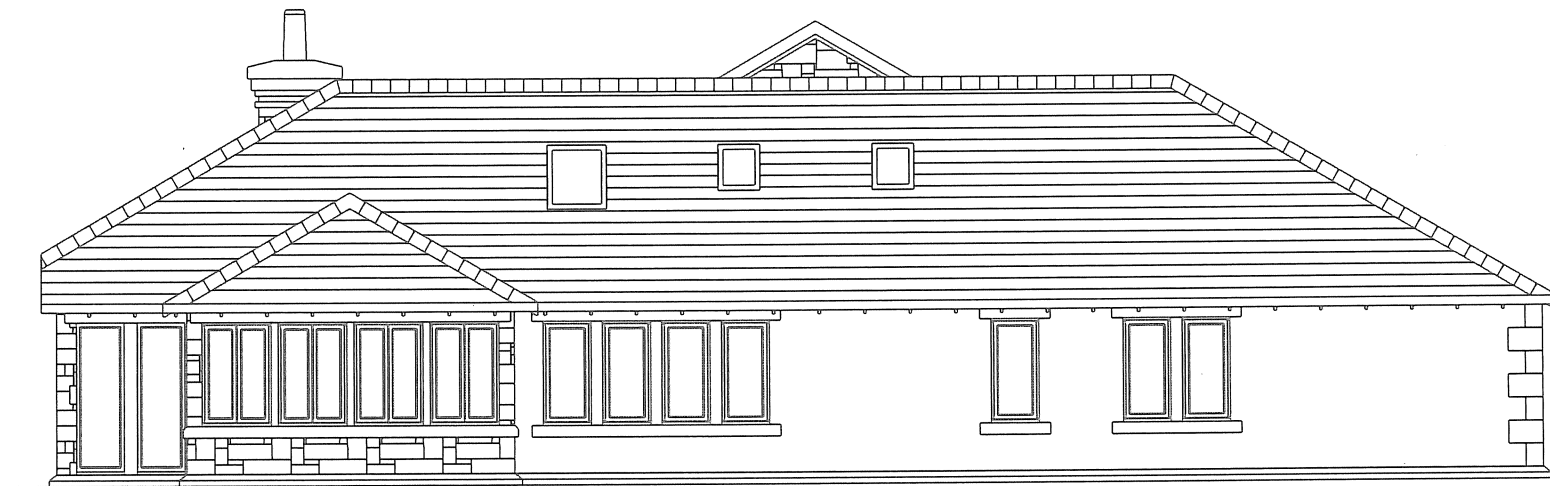


Maple




Manufacturers of fine Timber Frame Homes

Tarnacre Hall Business Park, Tarnacre Lane, St. Michaels, Preston, PR3 0SZ Tel: 01995 679 547

 


All dimensions shown are approximate and are to be confirmed by working drawings

Client Mrs James		©Philip Price & SupaHome by Maple Limited. This drawing may not be reproduced in any material form or passed to a third party without the prior written permission of Philip Price & Supa Home by Maple Limited. SupaWall system is covered by UK Patent no.s 2415714 / 2436989.			
Drawing Title Rear Elevation		Site Land North East of Childersgate, Sutton			
Drawn DAP	Checked	Scale 1:100	Drg. No. 10115 / 04	Date August 2017	


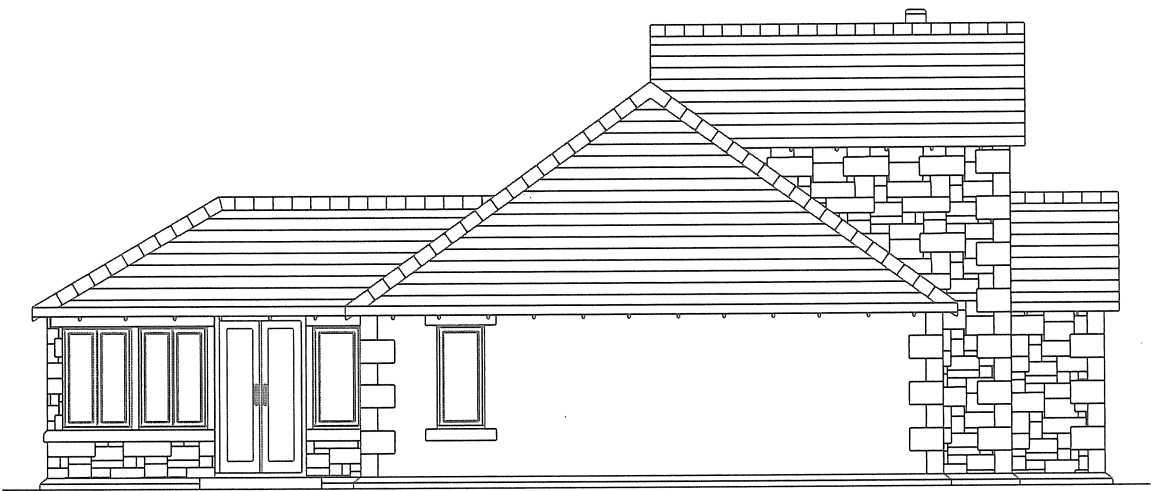


All dimensions shown are approximate and are to be confirmed by working drawings

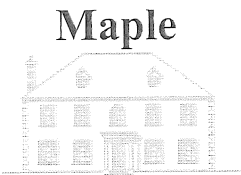

Manufacturers of fine Timber Frame Homes
Tarnacre Hall Business Park, Tarnacre Lane, St. Michaels, Preston, PR3 0SZ Tel: 01995 679 547

Client			Mrs James	©Philip Price & SupaHome by Maple Limited. This drawing may not be reproduced in any material form or passed to a third party without the prior written permission of Philip Price & Supa Home by Maple Limited. SupaWall system is covered by UK Patent no.'s 2415714 / 2436989.	
Drawing Title			Side Elevation	Site Land North East of Childersgate, Sutton	
Drawn	DAP	Checked	Scale 1:100	Drg. No. 10115 / 05	Date August 2017

 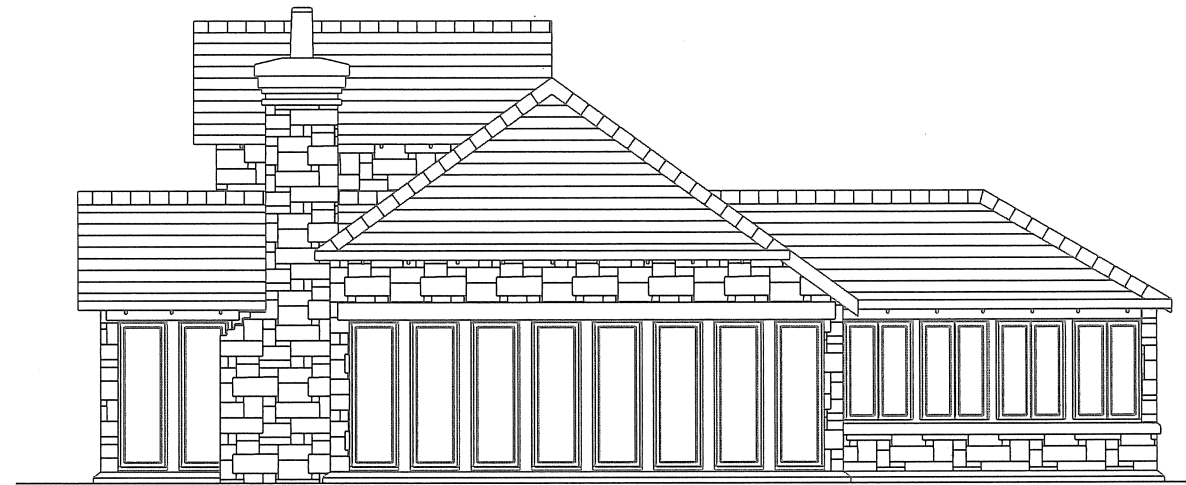

All dimensions shown are approximate and are to be confirmed by working drawings

Maple



Manufacturers of fine Timber Frame Homes

Tarnacre Hall Business Park, Tarnacre Lane, St. Michaels, Preston, PR3 0SZ Tel: 01995 679 547

Client			Mrs James			©Philip Price & SupaHome by Maple Limited. This drawing may not be reproduced in any material form or passed to a third party without the prior written permission of Philip Price & Supa Home by Maple Limited. SupaWall system is covered by UK Patent no.'s 2415714 / 2436989.		
Drawing Title			Side Elevation			Site Land North East of Childersgate, Sutton		
Drawn DAP		Checked	Scale 1:100		Drg. No. 10115 / 06		Date August 2017	