



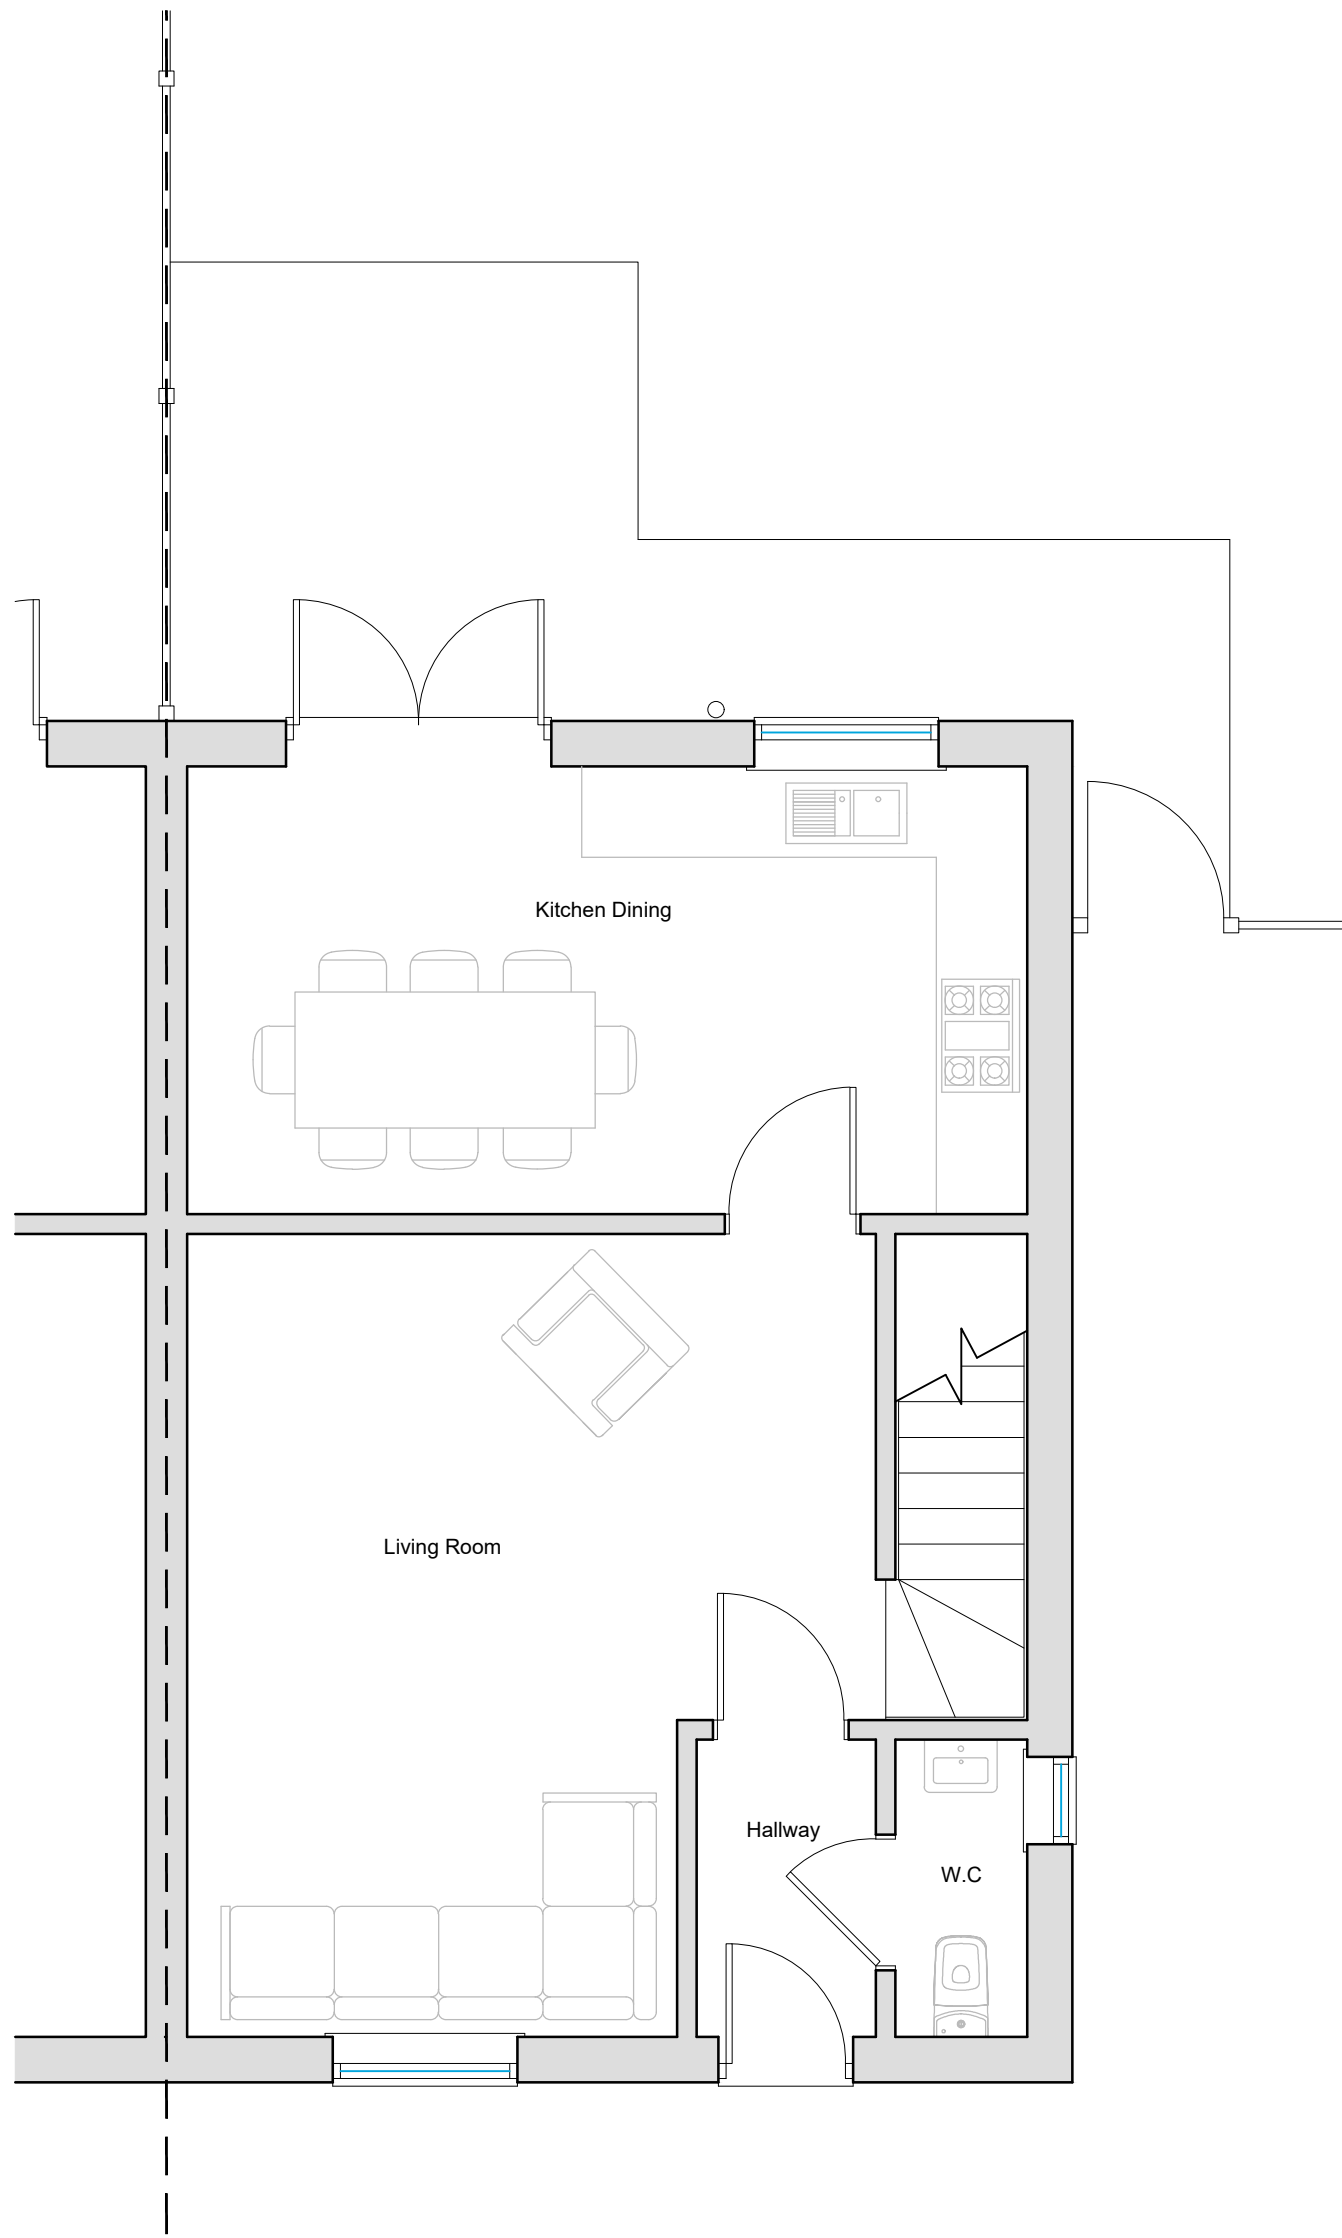

Existing Ground Floor Plan
Scale 1:50

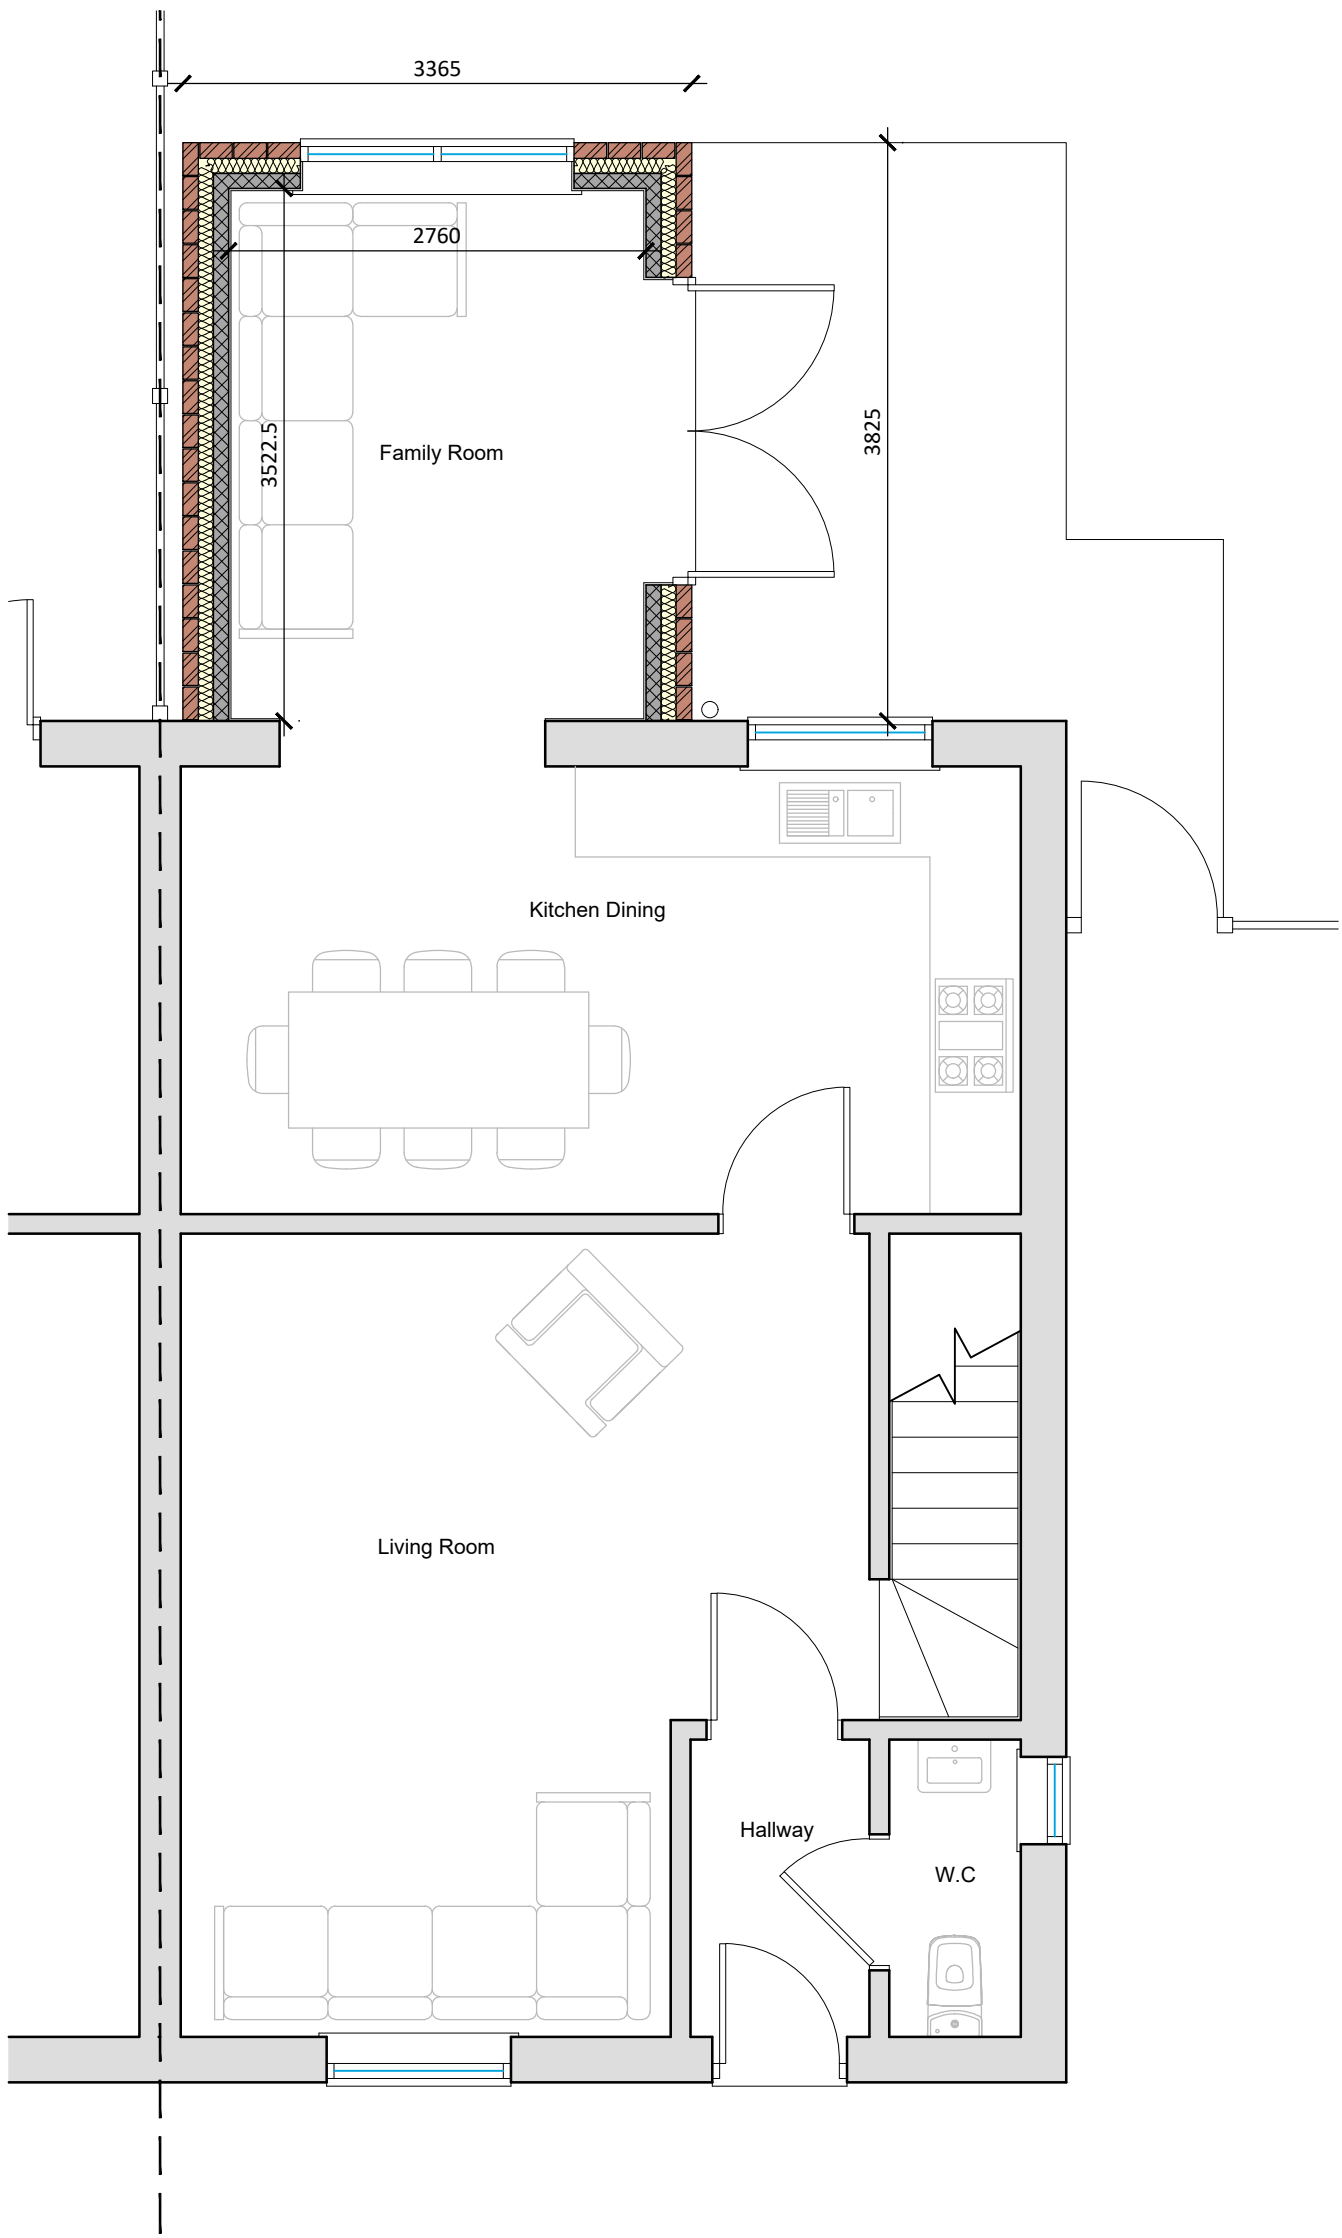


Proposed Ground Floor Plan
Scale 1:50




Existing Rear (W) Elevation
Scale 1:100



Proposed Rear (W) Elevation
Scale 1:100

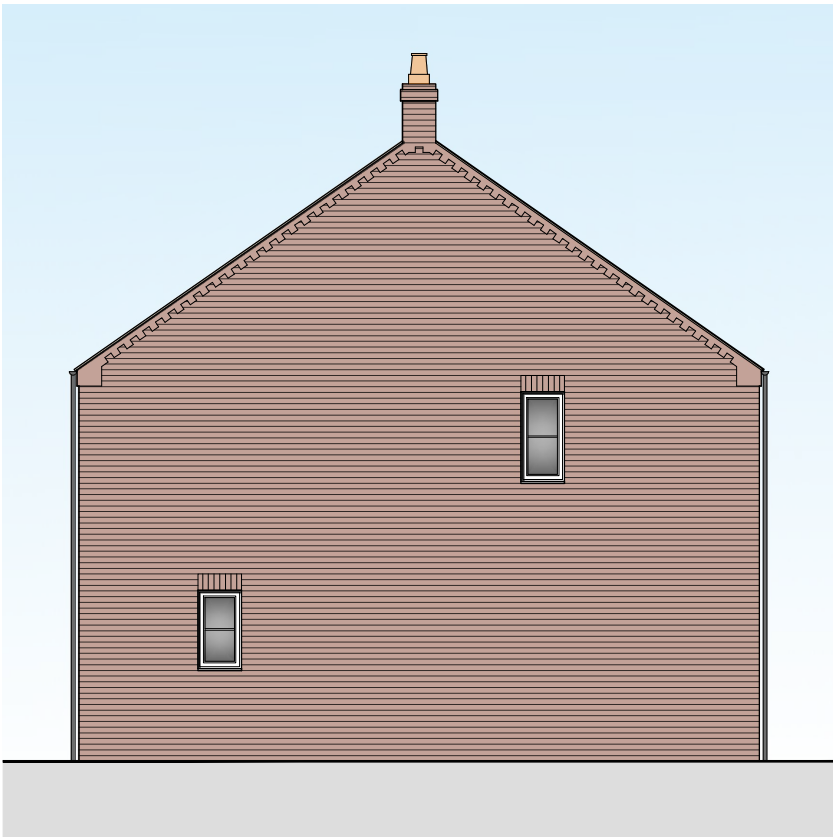


Existing Side (N) Elevation
Scale 1:100

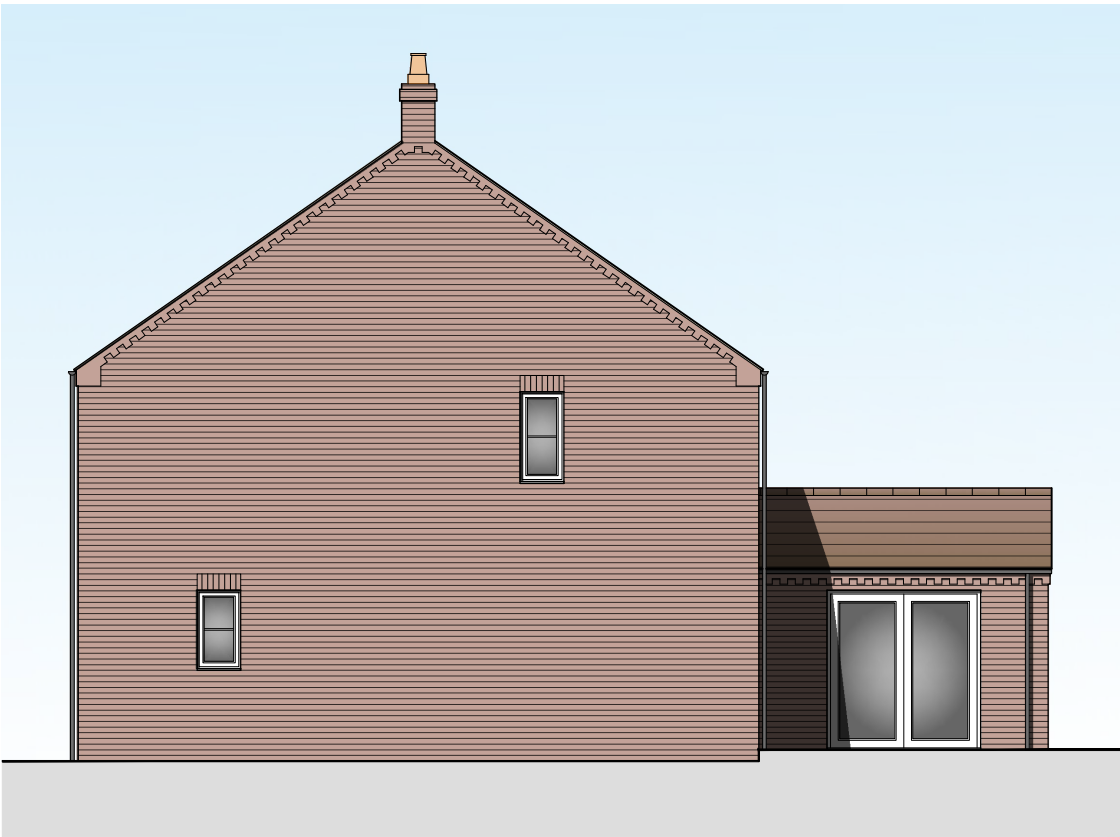

Proposed Side (N) Elevation
Scale 1:100



Site Location Plan
Scale 1:1250

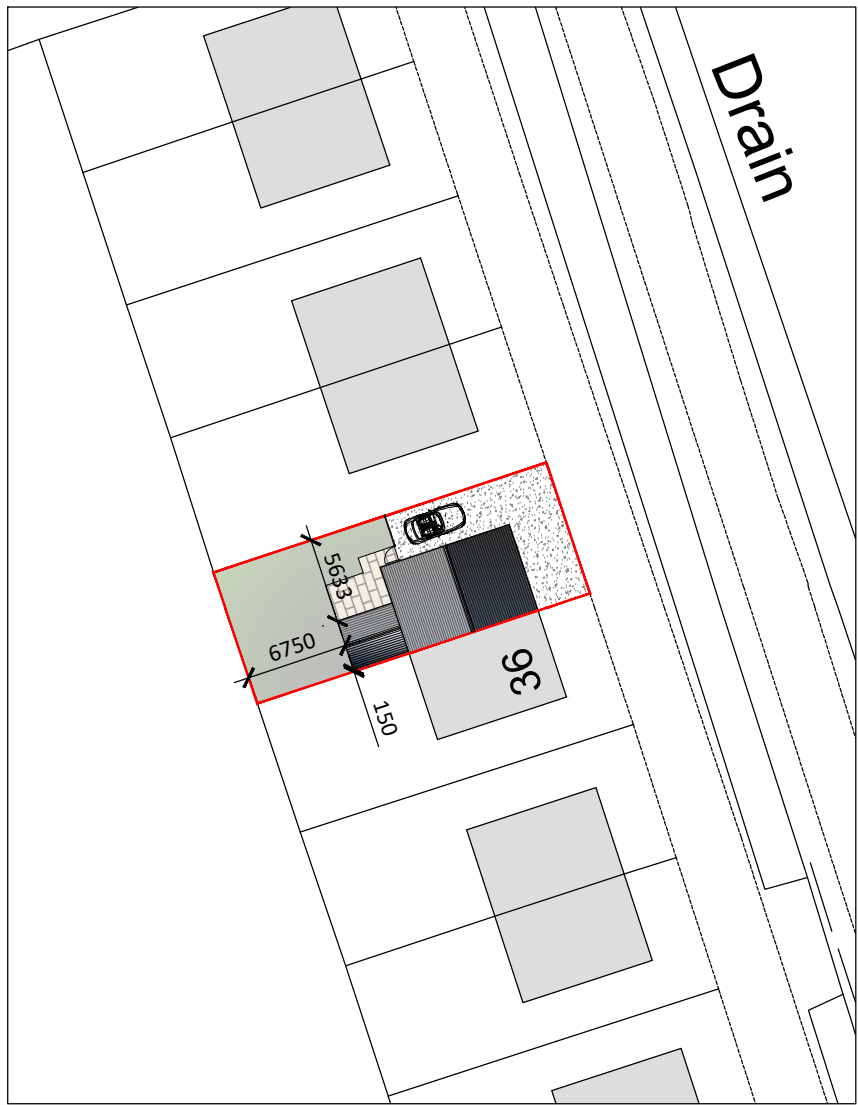

Proposed Block Plan
Scale 1:500

REV:		DESCRIPTION:	DATE:
PROJECT:		REFURBISHMENT & CONVERSION OF BARN TO DWELLING	
DRAWING:		EXISTING & PROPOSED FLOOR PLANS SITE LOCATION PLAN EXISTING & PROPOSED ELEVATIONS PROPOSED BLOCK PLAN	
SIZE:		A1	CLIENT: Liz Spriggs
DATE: 14/12/2020		APPROVED: CT	Do Not Scale From This Drawing
SCALE: as labelled		DRAWING BY: JC	SHEET: 0223/01

JC
Architectural Consultant

NOTES: THIS DRAWING/IMAGE INCLUDING ALL ITS CONTENT REMAINS THE PROPERTY OF JC ARCHITECTURAL CONSULTANT. NO UNAUTHORIZED COPYING OR REPRODUCTION IN ANY FORM IS PERMITTED WITHOUT OBTAINING PRIOR WRITTEN PERMISSION FROM JC ARCHITECTURAL CONSULTANT. JC ARCHITECTURAL CONSULTANT RESERVES THE RIGHT TO WITHDRAW THIS INFORMATION AT ANY TIME.
ALL DIMENSIONS ARE TO BE CONFIRMED ON SITE BY CONTRACTOR. ANY DISCREPANCIES ARE TO BE REPORTED TO JC ARCHITECTURAL CONSULTANT IMMEDIATELY.
THIS DESIGN HAS BEEN UNDERTAKEN AS FAR AS POSSIBLE TO AVOID RISKS TO HEALTH AND SAFETY OR TO REDUCE AND CONTROL THE EFFECTS OF ANY UNAVOIDABLE RISK. ANY RELEVANT INFORMATION REGARDING RISKS WHICH ARE NOT ABLE TO BE ELIMINATED WILL BE INCLUDED WITHIN THE PROJECT HEALTH AND SAFETY FILE.