




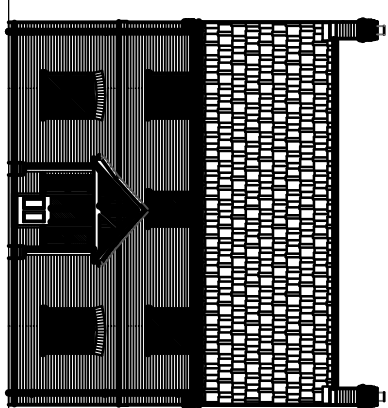


FRONT ELEVATION

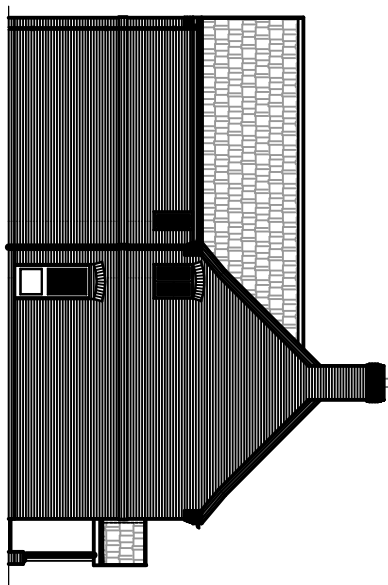


SIDE ELEVATION

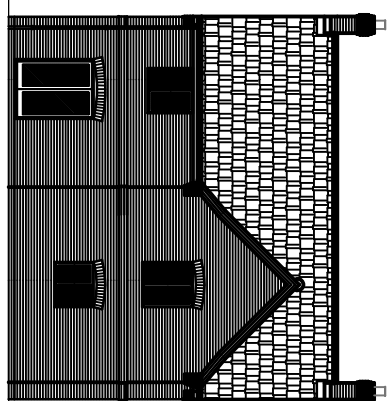


PEAR ELEVATION

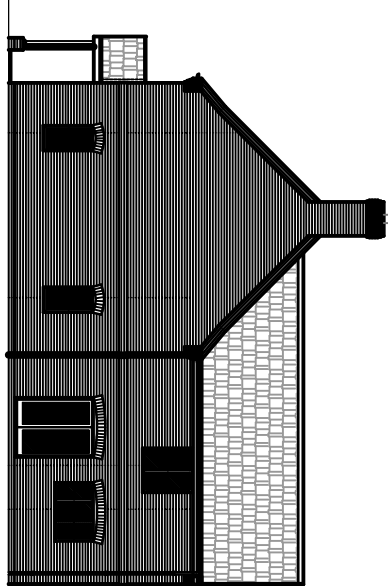


SIDE ELEVATION

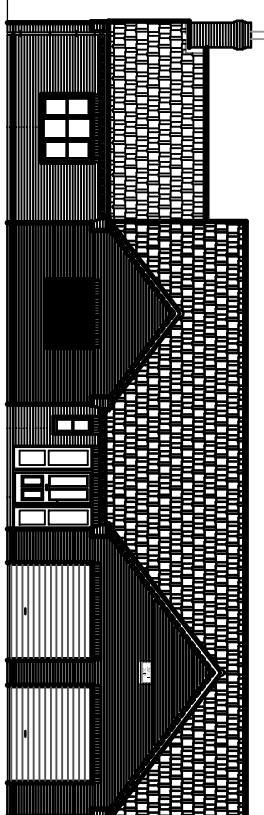


FRONT ELEVATION

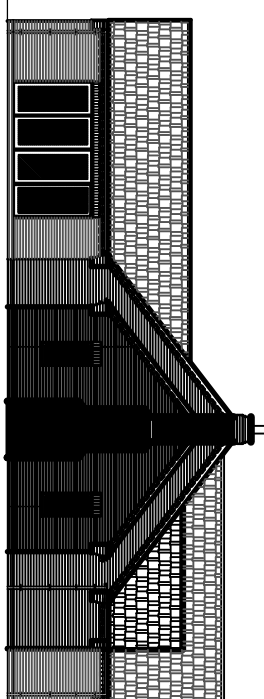


SIDE ELEVATION

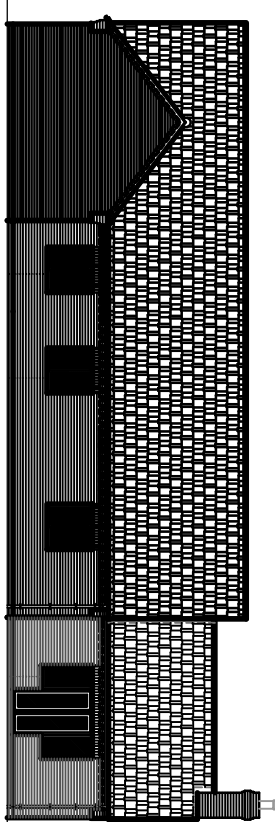


PEAR ELEVATION

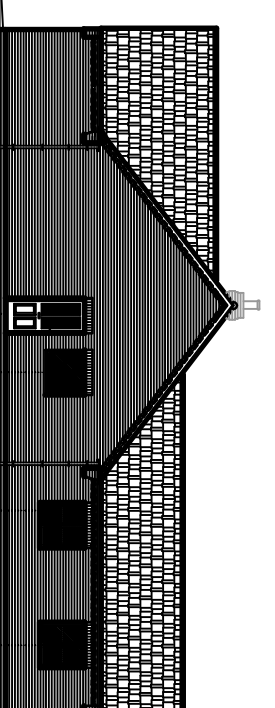


SIDE ELEVATION

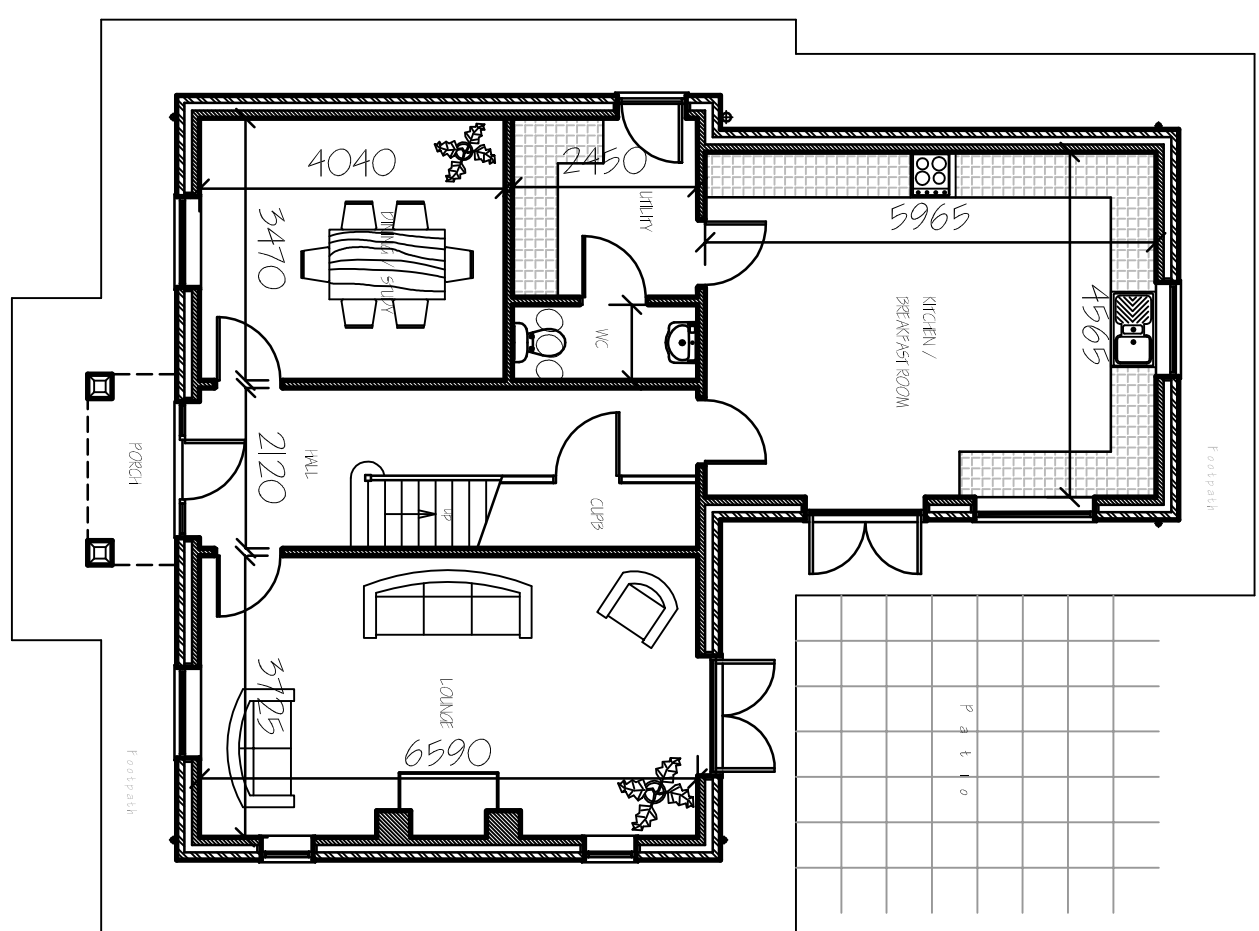

GROUND FLOOR PLAN.

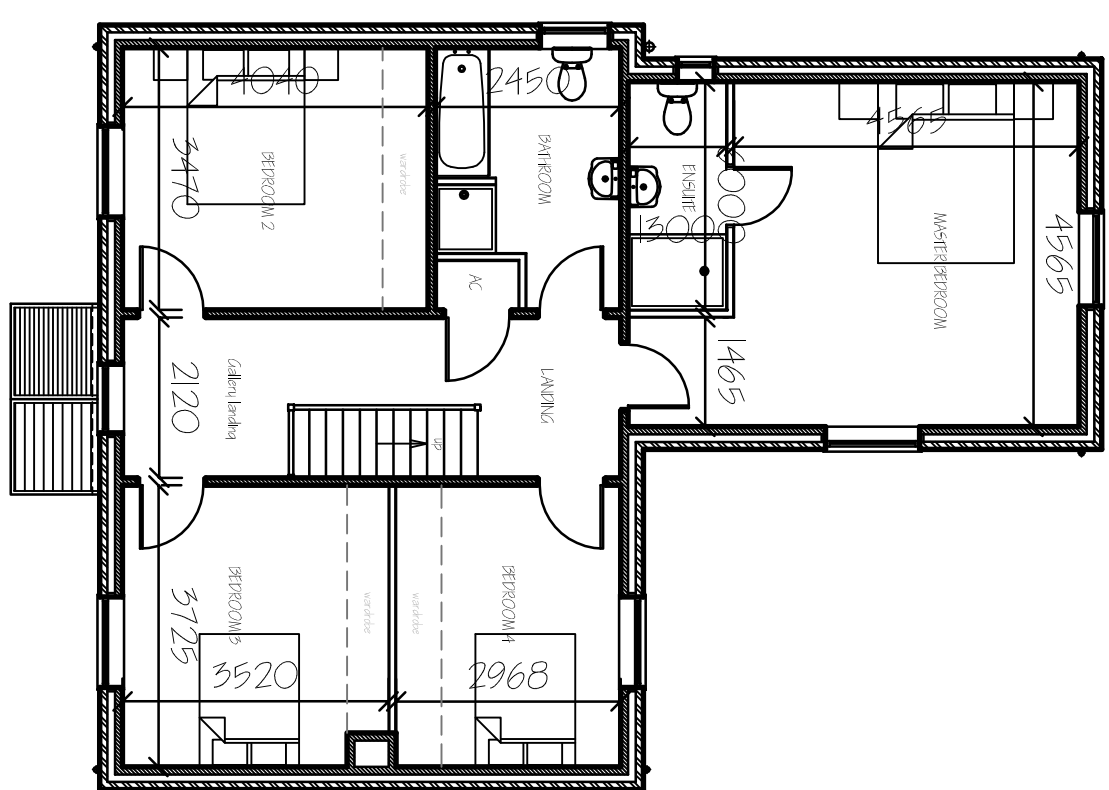

FIRST FLOOR PLAN.

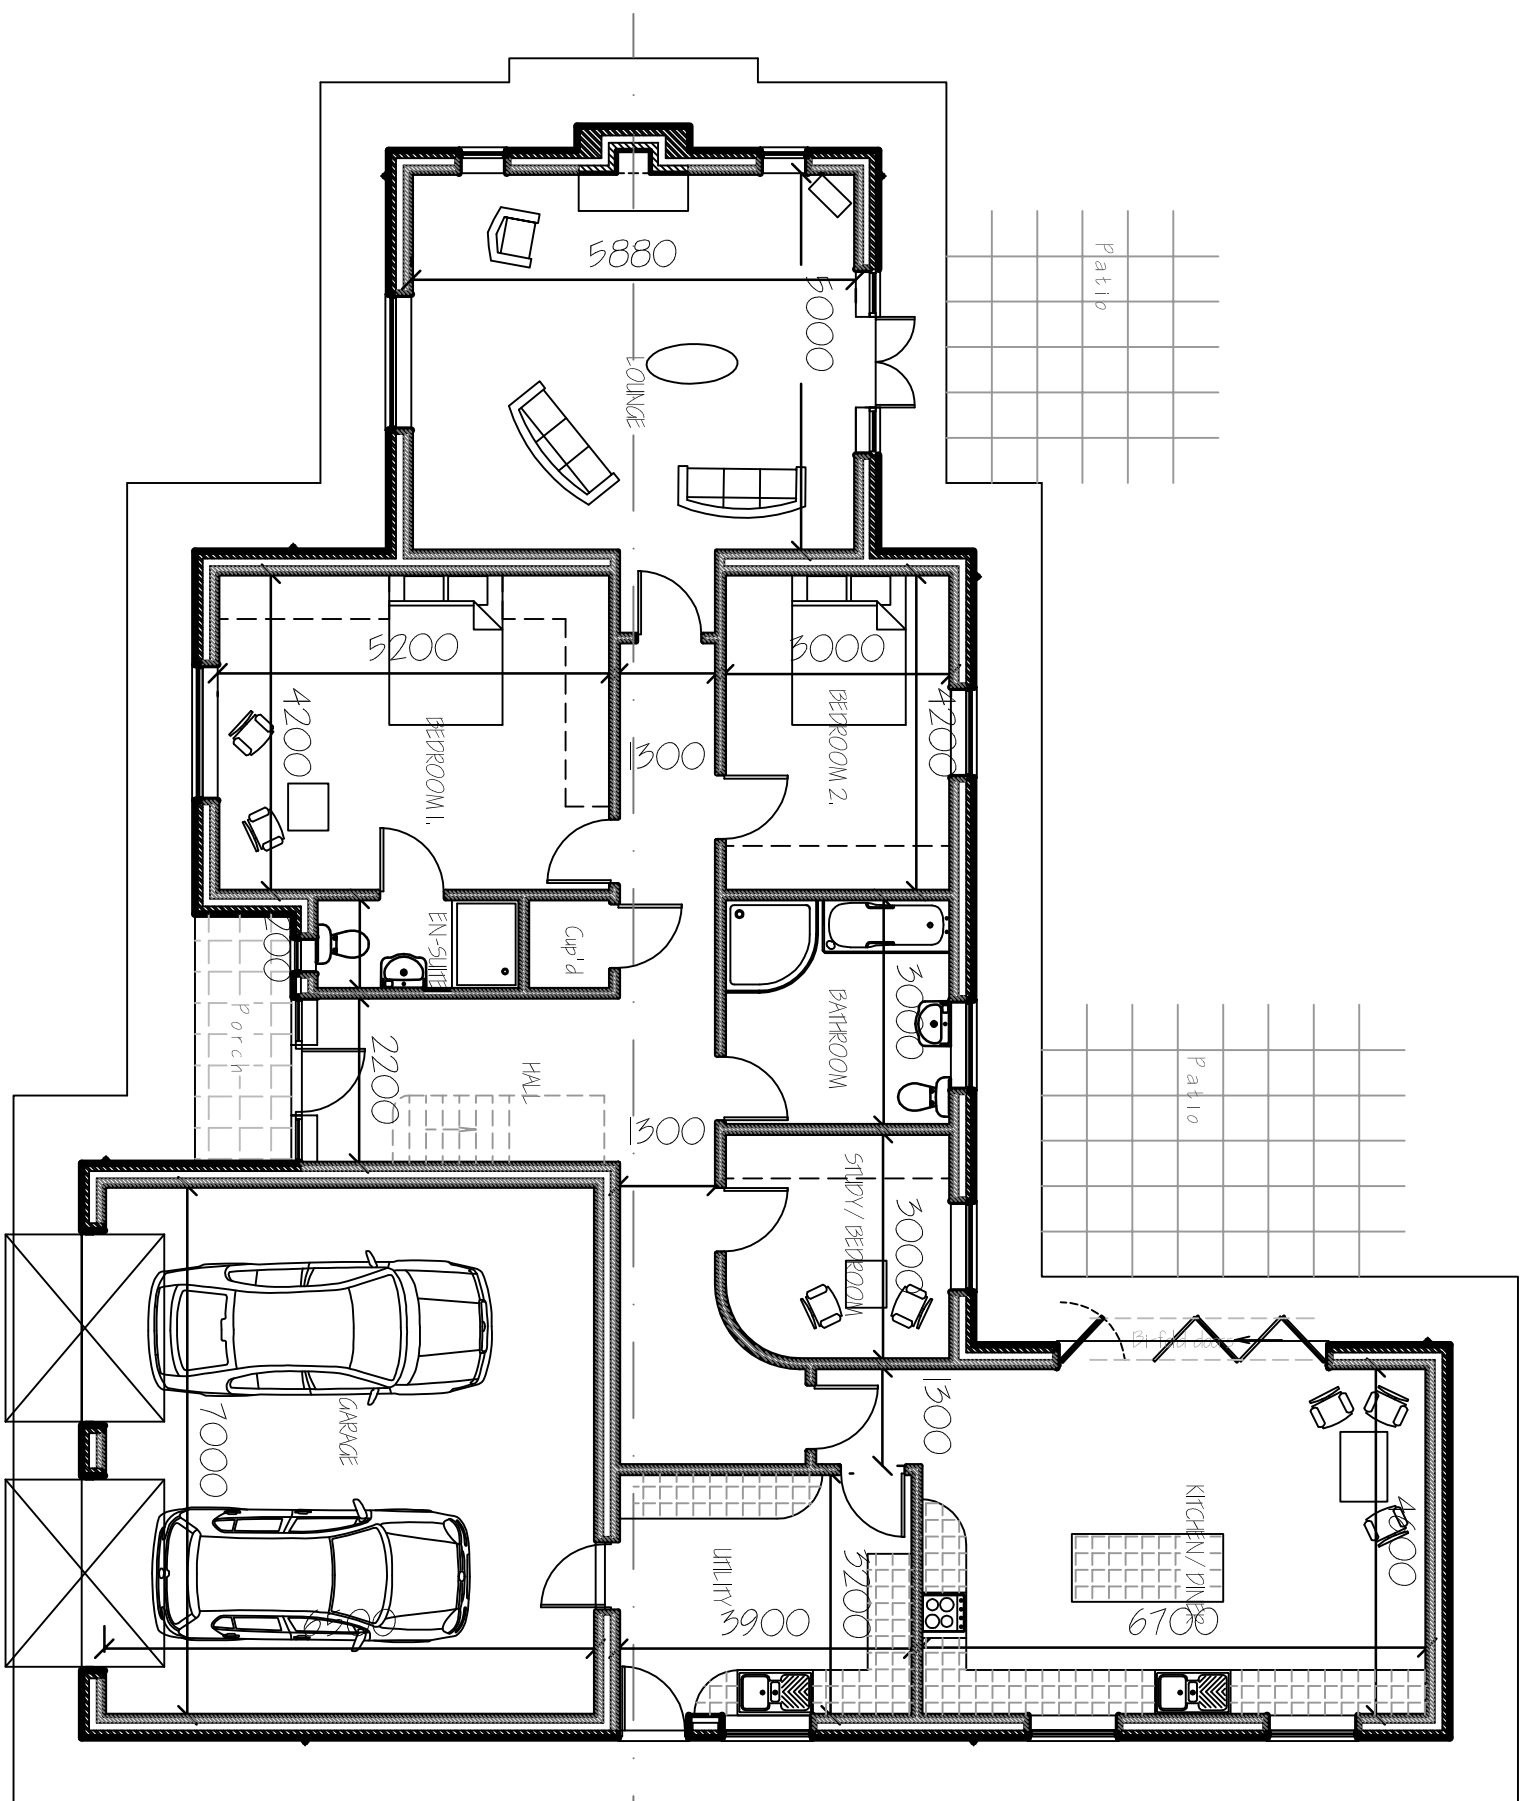

FLOOR LAYOUT PLAN:

Plots 1 & 3

PLOT 2

INDICATIVE ONLY

[illegible]

G. R. MERCHANT LTD.
I,ENG AMICE FWO
ARCHITECTURAL, STRUCTURAL
AND LAND DRAINAGE
CONSULTANTS
4 Wrights Mews
12A Park Road, Holbeach,
Spalding, Lincs. PE12 7EE
Tel: 01406 490800
Fax: 01406 425744
E-Mail: gr.merchant@btconnect.com

Project
RESIDENTIAL DEVELOPMENT
OFF CHAPEL GATE,
SUTTON ST JAMES,
LINGS, PE12 0EE.

MR & MRS P STUBLEY

INDICATIVE FLOOR PLANS & ELEVATIONS.

Job Ref.	Drawing No.
2962-16.	13.
Date	Drawn
NOV 17.	GRM.

1/100, 1/200,

DO NOT SCALE FROM THIS DRAWING

The starting point for the research was the fact that many of the most common and dangerous workplace accidents occur in the construction industry. The researchers at Aetna Health, Inc. examined existing theories about workplace safety and identified the most common workplace accidents and conditions which may be prevented through workplace safety interventions. The researchers then identified the most common workplace safety interventions and the most common workplace safety conditions which may be prevented through workplace safety interventions.