



Proposed Side Elevation - A (North facing)

Proposed Front Elevation (West facing)

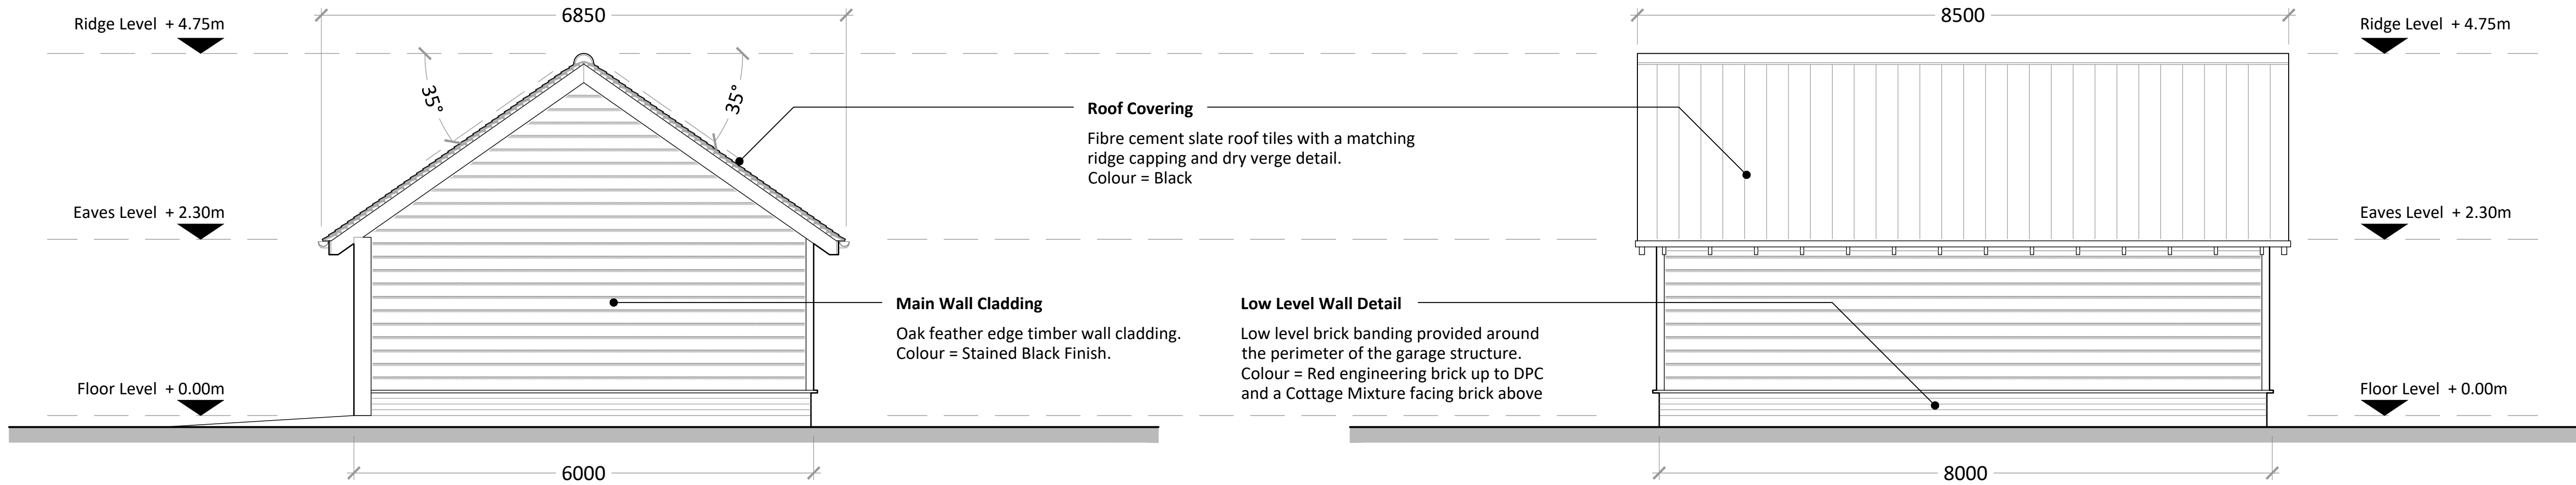


Proposed Side Elevation - B (South facing)

Proposed Rear Elevation (East facing)

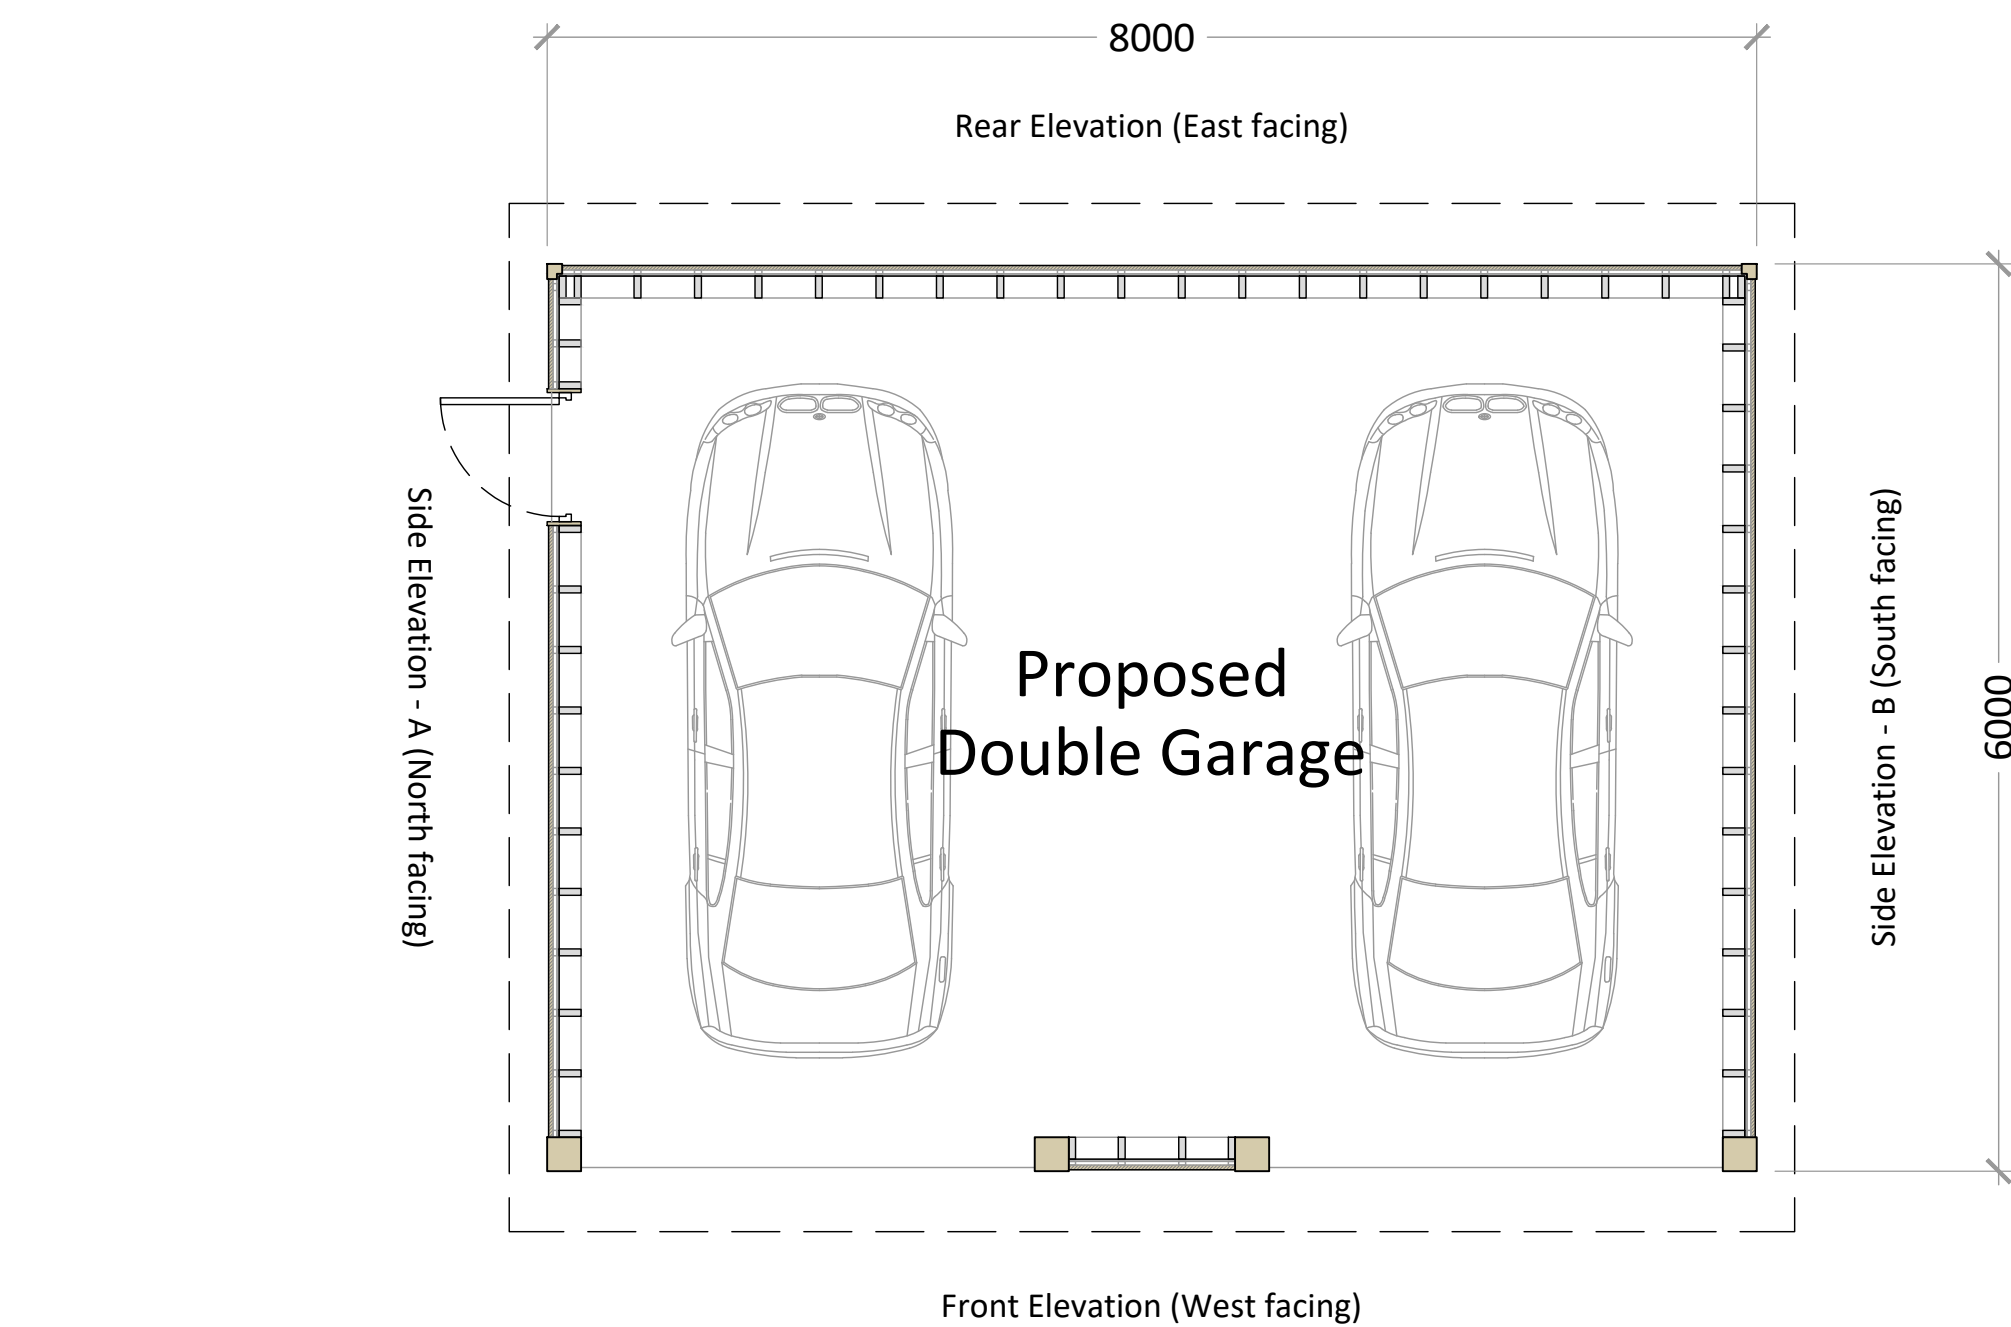

Proposed Garage Layout

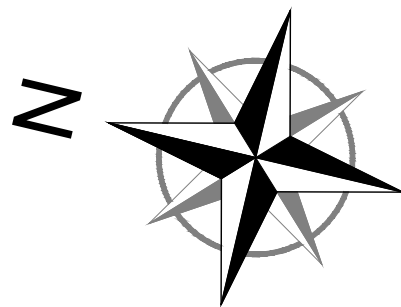

Proposed Garage Roof Plan

Proposed Double Garage

drawing no.	1752 - P - 104	rev	2.0
please do not scale from this drawing, use stated dimensions and levels only, if in doubt please contact Paul Roberts Design			
drawing revisions			
rev	note	date	
1.0	First Issue Drawing issued for Client approval.	06-11-2025	
2.0	Drawing issued to SHDC for Planning Approval.	24-11-2025	

PRD

Paul Roberts.design

architectural designers to the food and beverage industry

e paul@paulrobertsdesign.co.uk

m 07966 030 566

this drawing and its contents, on paper and as the originating data file, remain the copyright of Paul Roberts Design © Paul Roberts Design 2025

client	Mitch-Tech Group Limited		
project	Lynn House, Proposed Site Alterations		
project no.	1752	created	Nov 2025
drawing	Garage - Layout, Roof Plan & Elevations		
dwg no.	1752 - P - 104	rev	2.0
status	PLANNING	scale	1:50