


DETERMINED
PLAN

4 BEDROOM HOUSE & DETACHED DOUBLE GARAGE.

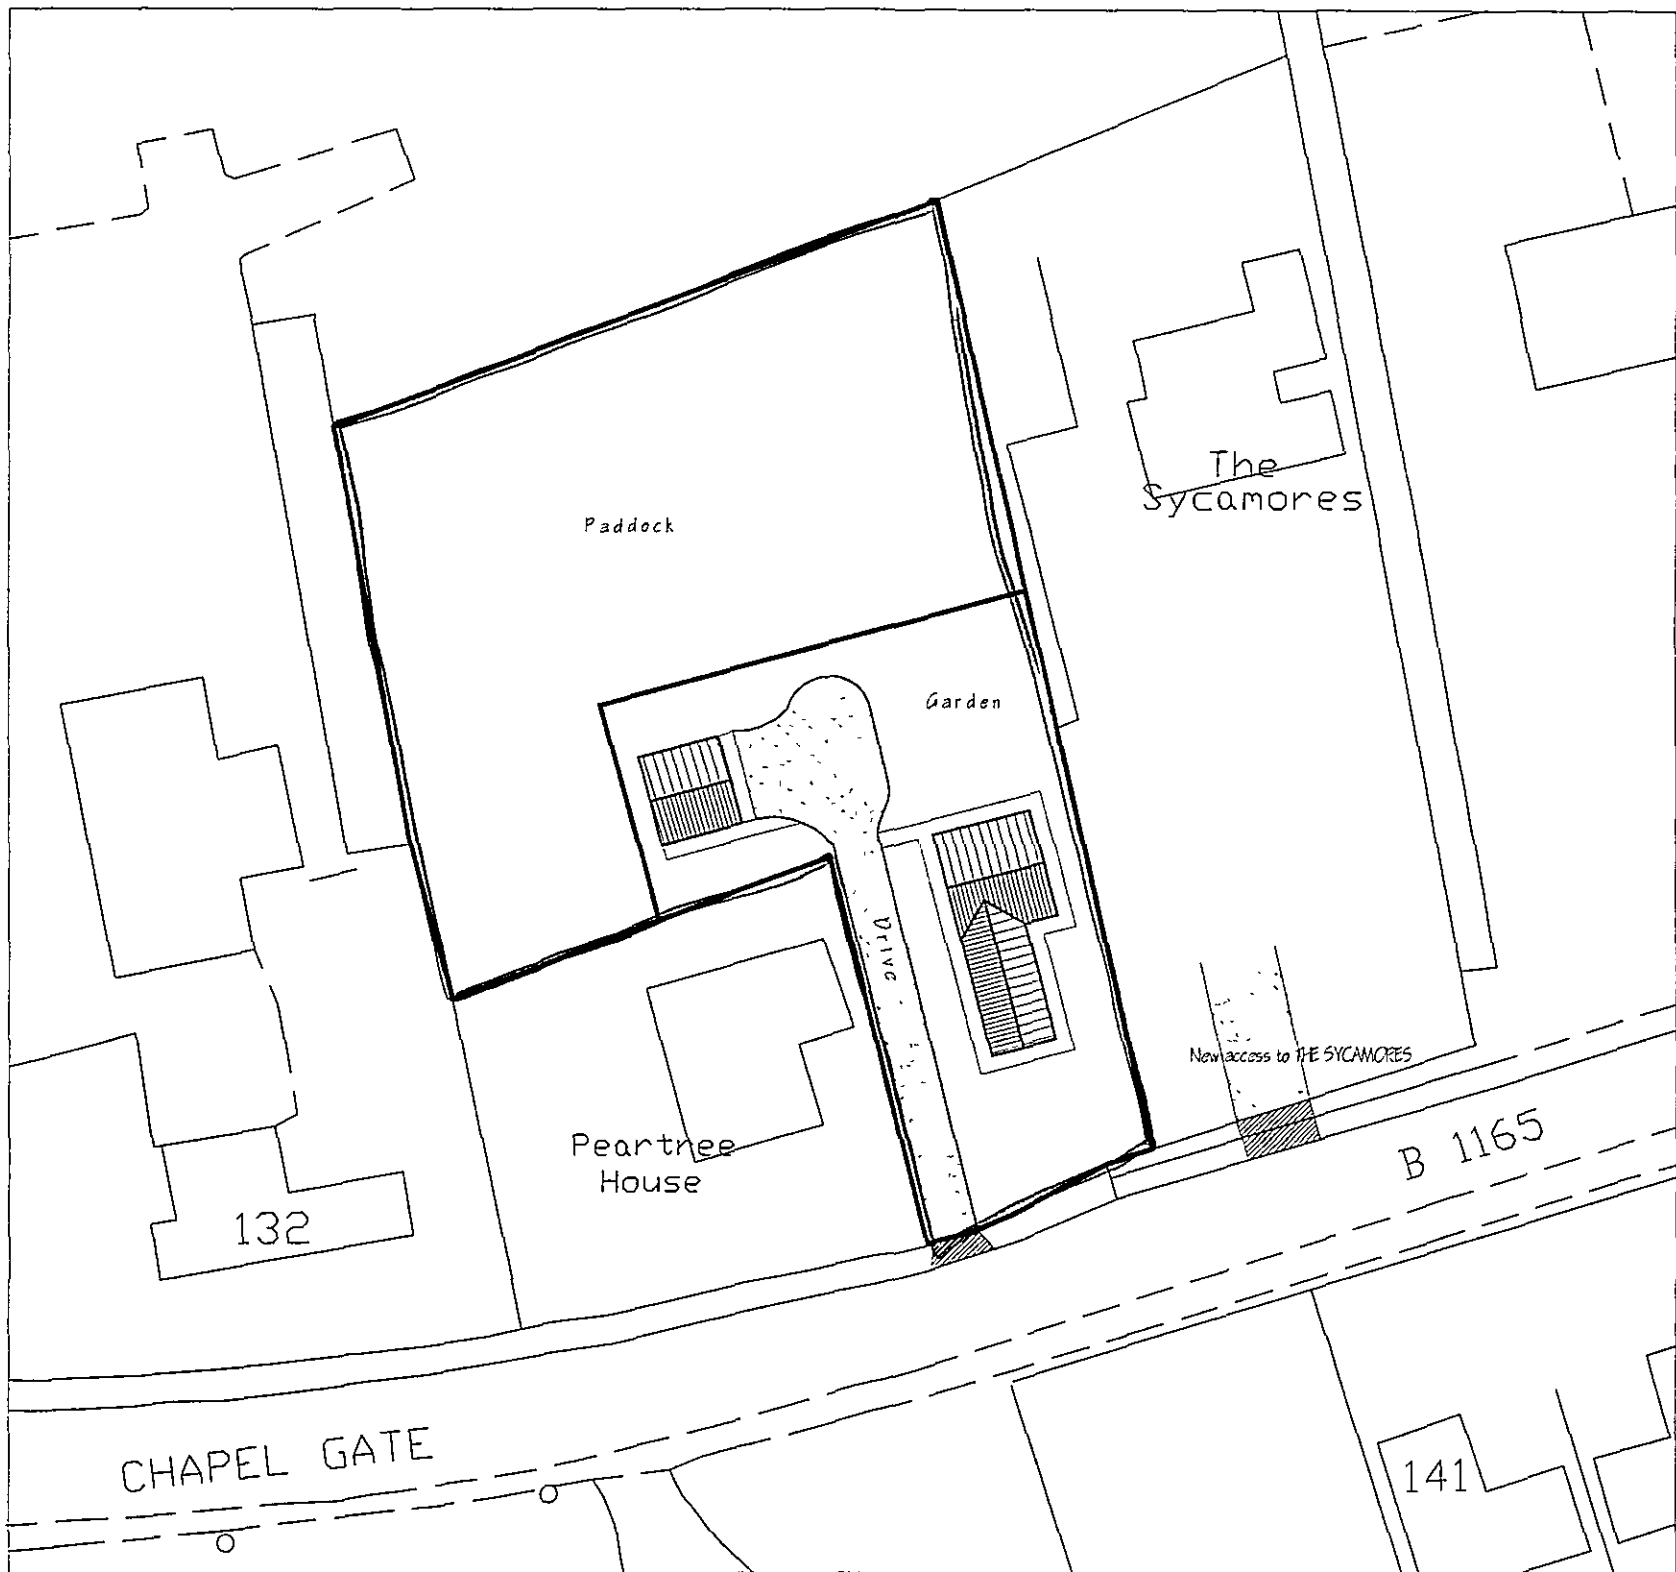

SITE PLAN.
1/500.



LOCATION PLAN,
1/2500.

[illegible]

G. R. MERCHANT LTD.
I.ENG AMICE FWO

**ARCHITECTURAL, STRUCTURAL
 AND LAND DRAINAGE
 CONSULTANTS**

**4 Wrights Mews
 12A Park Road, Holbeach,
 Spalding, Lincs. PE12 7EE
 Tel: 01406 490800
 Fax: 01406 425744
 E-Mail: gr.merchant@btconnect.com**

Project
RESIDENTIAL DEVELOPMENT.
'THE SYCAMORES' 124 CHAPELGATE.
SUTTON ST JAMES.
SPALDING. LINC'S. PE12 0EE.

Client
MEDI & SONS LTD.

Drawing

LOCATION & SITE LAYOUT PLANS
- PROPOSED.

Job Ref.	Drawing No.
1734-08.	05.

Date	NOV '08.	Drawn	GRM.
------	----------	-------	------

Scales
AS INDICATED.

[illegible]