




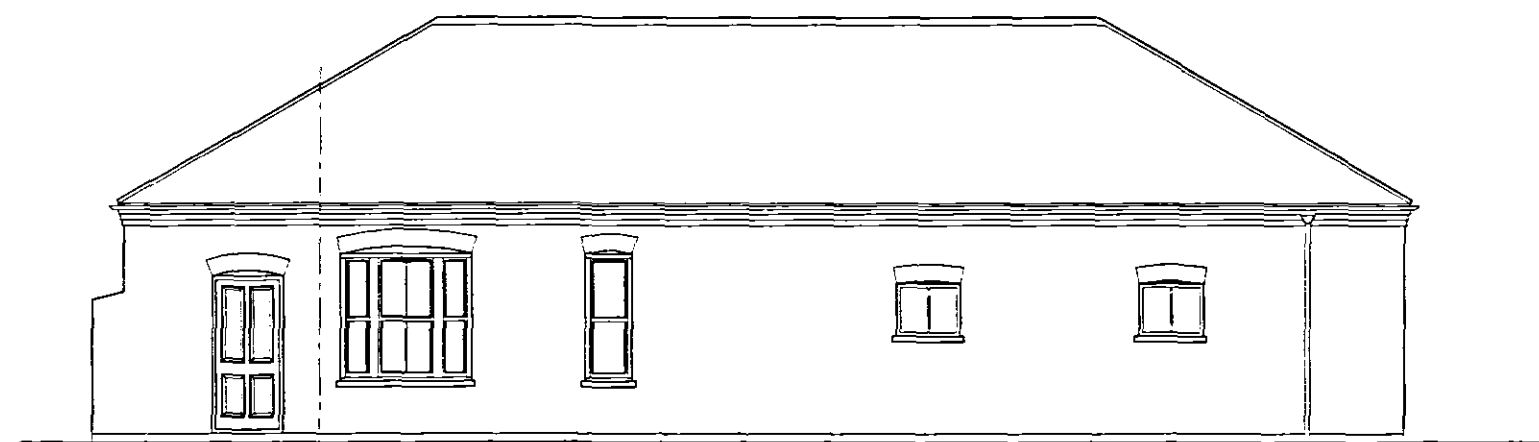


FRONT ELEVATION

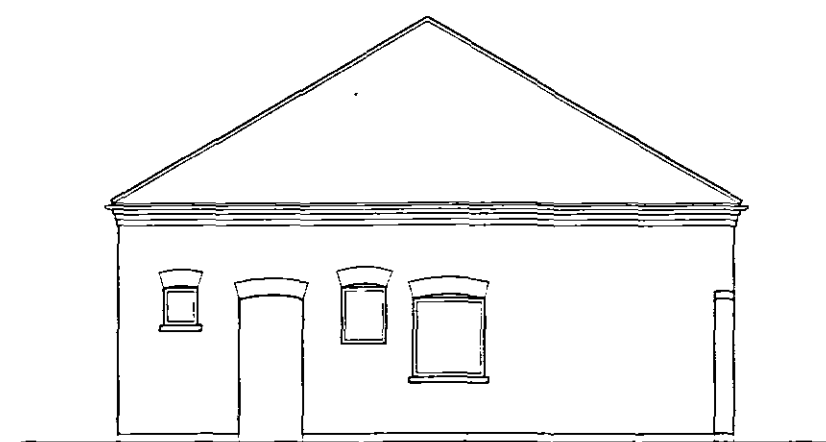


END ELEVATION

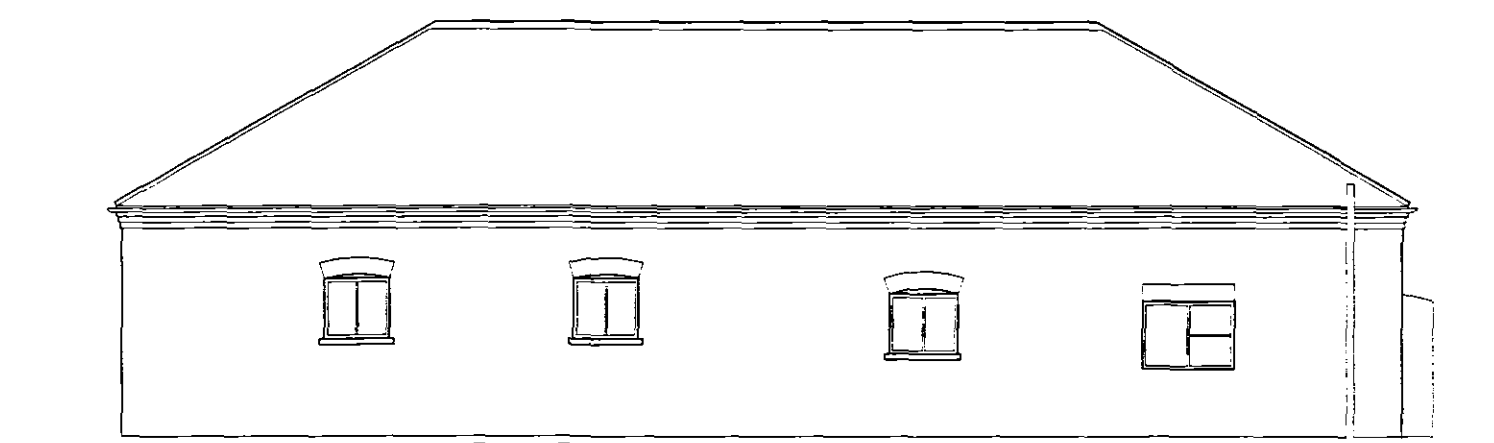

REAR ELEVATION

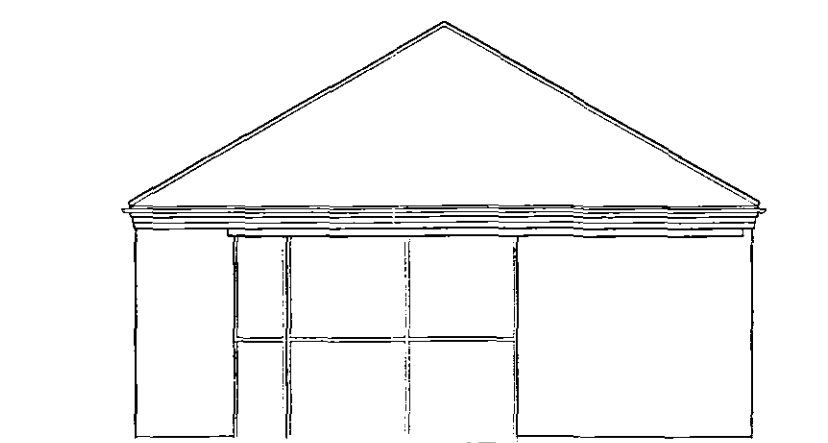

END ELEVATION

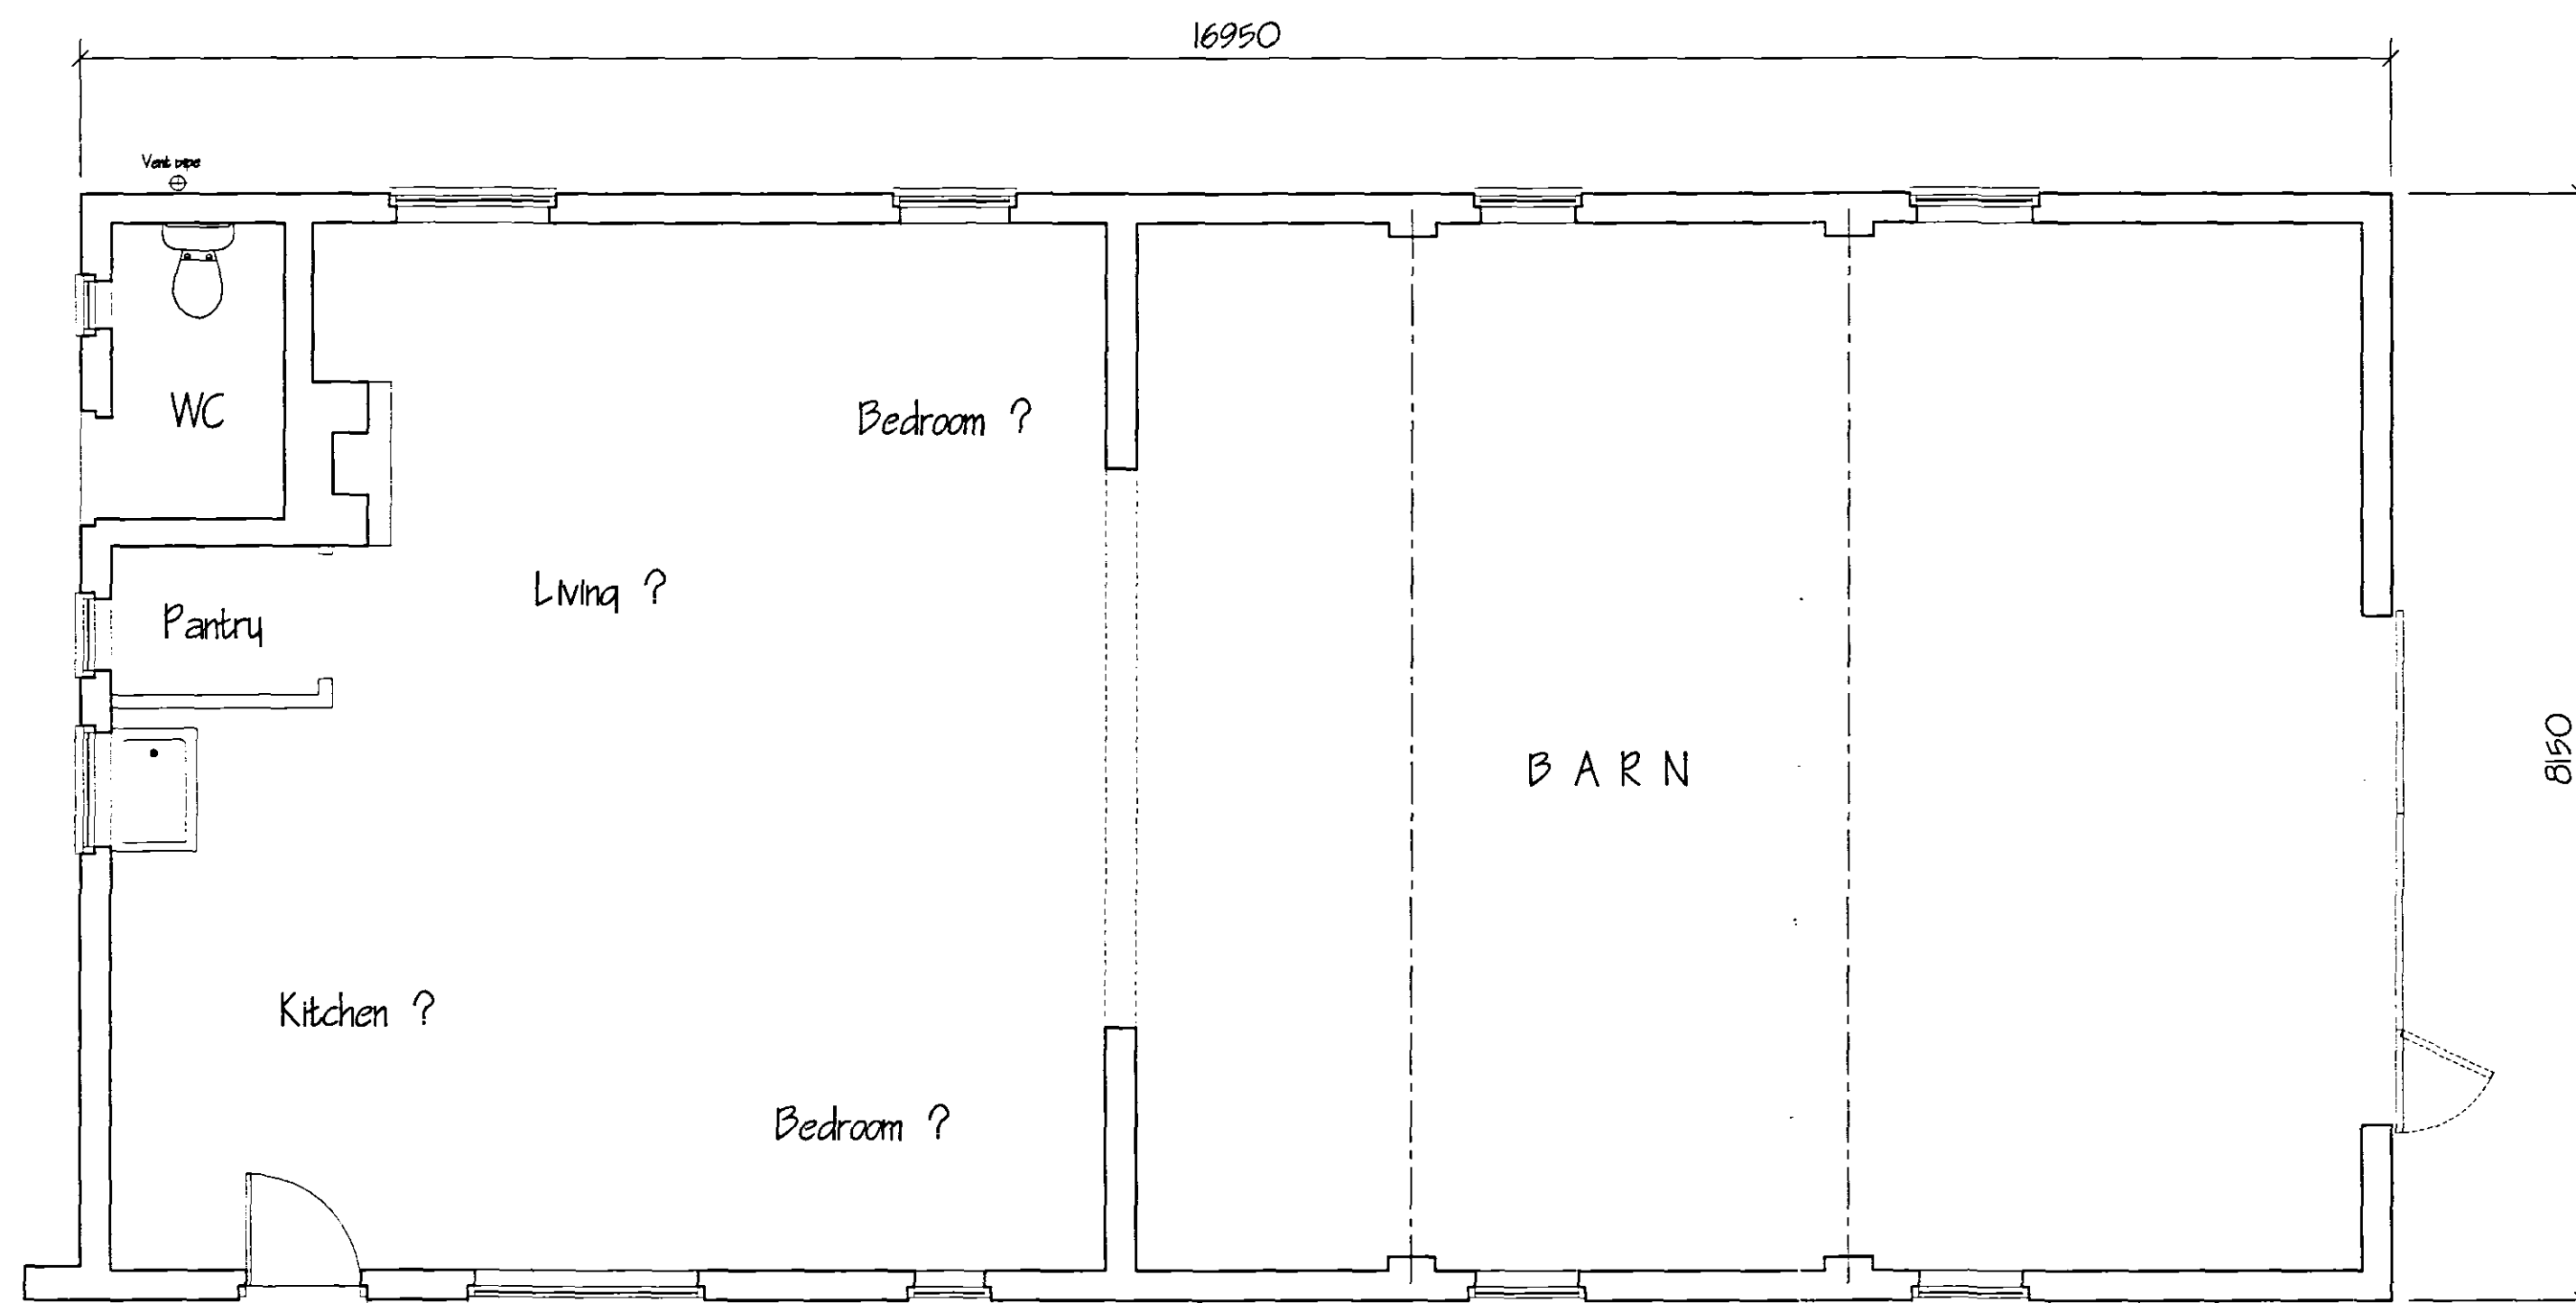

FLOOR LAYOUT PLAN.

1231/08

DETERMINED
PLAN

ref.	revision	date

G. R. MERCHANT LTD.
LENG AMICE FWO
**ARCHITECTURAL, STRUCTURAL
 AND LAND DRAINAGE
 CONSULTANTS**
 4 Wrights Mews
 12A Park Road, Holbeach,
 Spalding, Lincs. PE12 7EX
 Tel: 01406 490800
 Fax: 01406 428744
 E-Mail: gr.merchant@btconnect.com

Project
 BARN CONVERSION,
 Adj' JAPONICA FARM, 122 CHAPEL GATE,
 SUTTON ST JAMES,
 SPALDING, LINC'S. PE12 0EE.

Client
 MRS. P. M. RICHARDSON.

Drawing
 FLOOR PLANS & ELEVATIONS - EXISTING.

Job Ref. 1716 07.	Drawing No. 02.
Date JAN '08.	Drawn GRM.

Scales
 1/50, 1/100.

DO NOT SCALE FROM THIS DRAWING
 This drawing is copyright and may not be altered, copied, photographed or used for any other purpose
 other than that for which it is issued. The Client/Consultant is to check all dimensions on site and
 report any discrepancies to the Architect. All details shown on this drawing including boundaries are
 based upon survey and conditions existing at the time. No responsibility can be accepted for errors or
 omissions which may be discovered during construction unless reported to the Architect as they
 arise. Measurements may be taken from the drawing. Site and surveys are recommended to be carried out
 to establish specific site conditions before construction work is undertaken. This drawing is limited to the
 extent of information contained and does not purport to contain a full specification of the works. It is
 issued for the purpose of obtaining Planning / Building Regulation approval. This drawing must not be
 used as a contract document. The works will not be supervised or inspected on site by G.R.M.
 Merchant or any representative thereof. It is the client or their appointed agent's responsibility to
 accept responsibility for construction, differences to specification, variations to contract details,
 materials to be used unless otherwise stated and all consequences and remedies etc. to be used after
 and installed etc. in accordance with manufacturer's instructions and relevant codes of practice.
 Materials shall conform to appropriate British standard specifications or BSAs, certificates or European
 standards. The Employer / Client shall ensure that the material contractor is conversant with
 and accepts all measures necessary to achieve compliance with Health and Safety regulations for
 Building sites and Work places. The Employer / Client is advised that should the works need to
 comply with the Construction Design and Management Regulations as implemented Planning
 Regulations will be required. The notice and receipt of all that is shown on the drawing and details.
 Work that may not specifically be shown but may be reasonably believed as necessary to carry out the
 works shall be required to be included. It is the client's / agent's responsibility to be aware of the
 Party Wall etc. Act 1996 when building in close proximity to adjoining neighbours boundaries.