


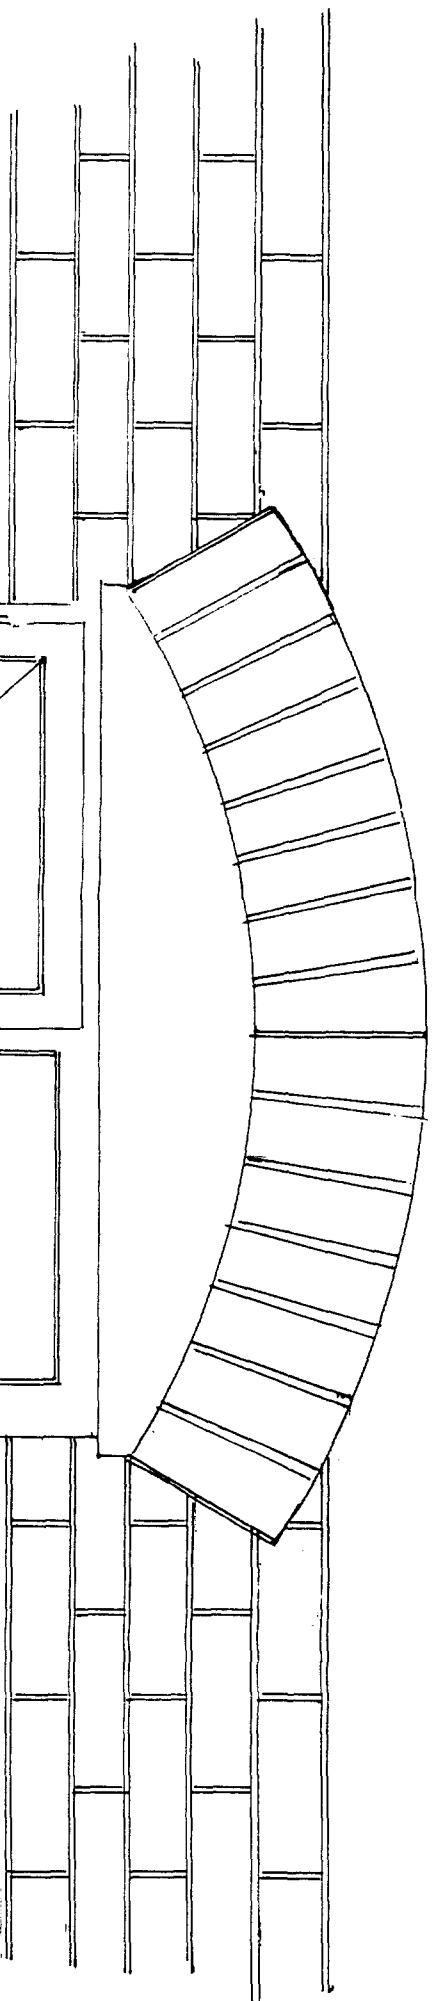
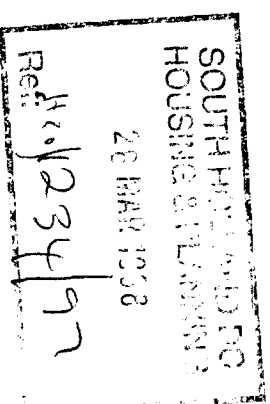


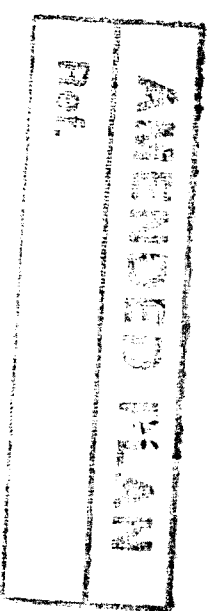


Timber window design and head detail:- for all opening at ground floor level on side elevations, all openings at first floor level on the front and rear elevation.

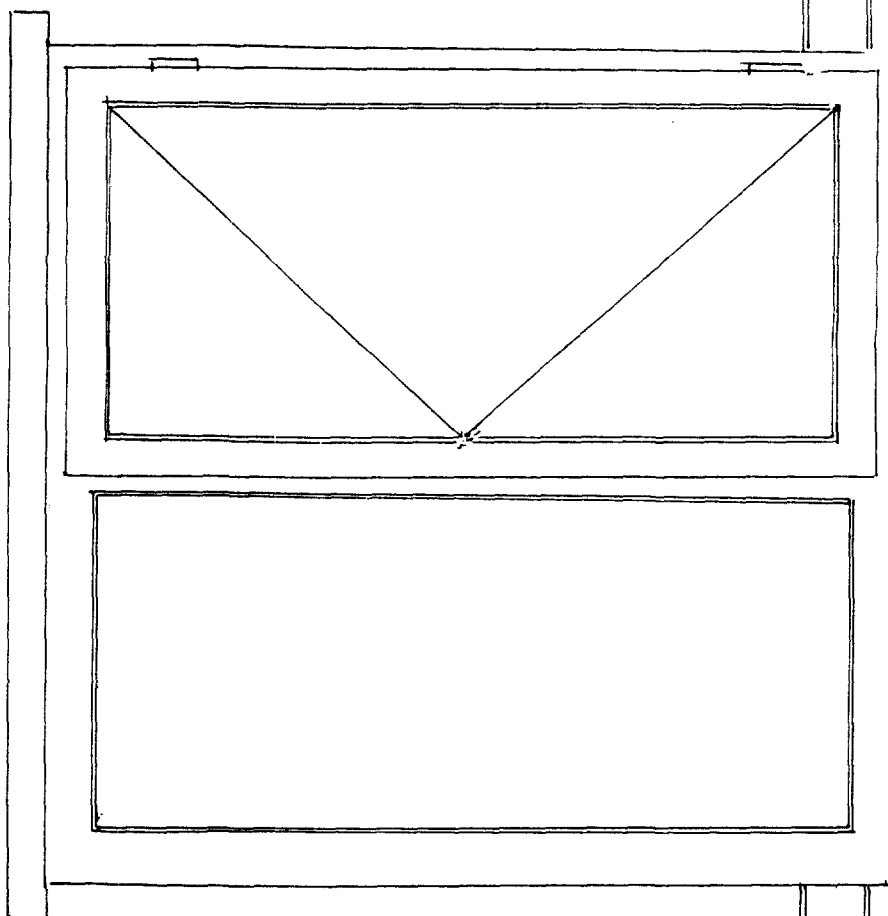


NAME	MR. P. ADAMS.	
DETAIL	REVISED WINDOW DETAIL AND ARCH.	
SCALE	1:10	DATE MARCH 98

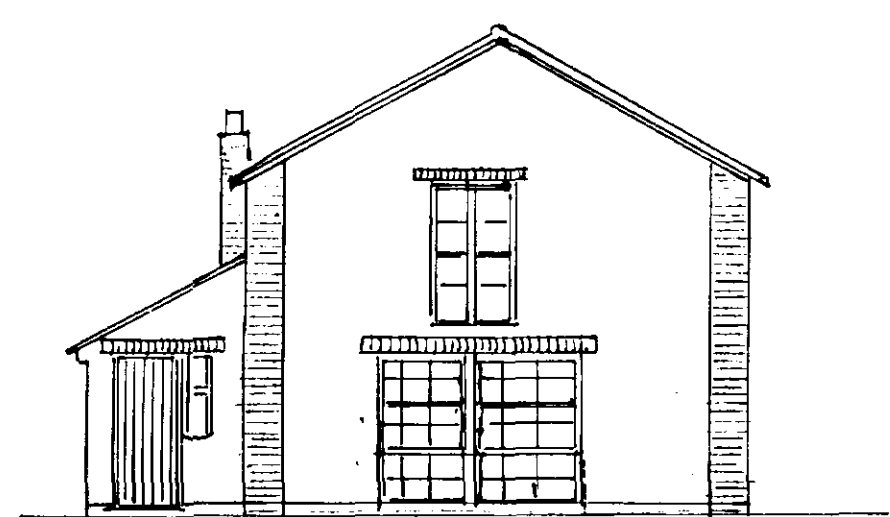


FRONT ELEVATION (WEST) 1:100

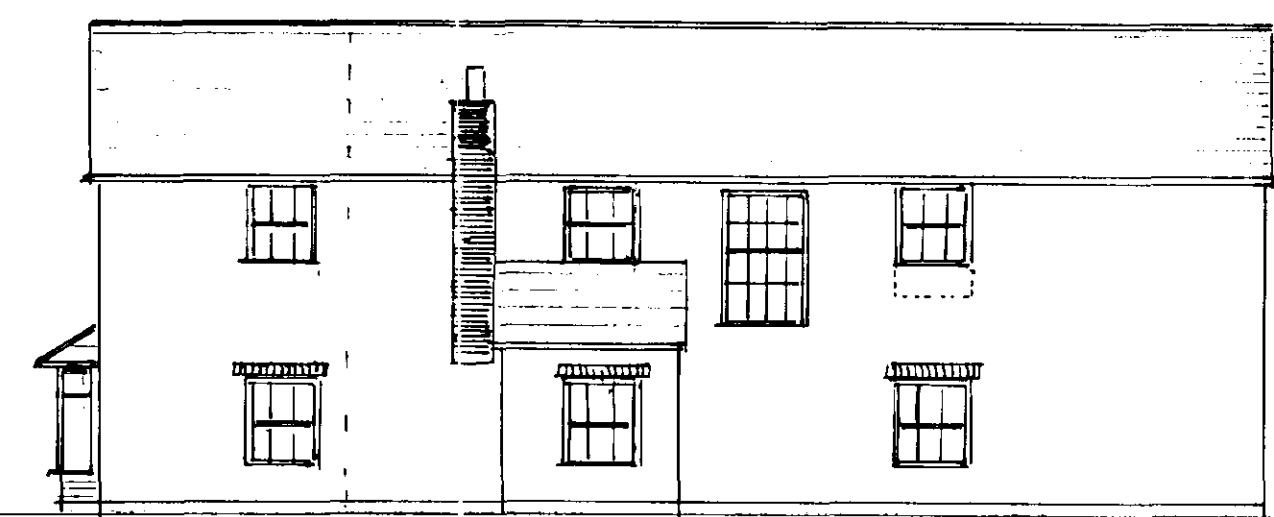


SIDE ELEVATION (NORTH)

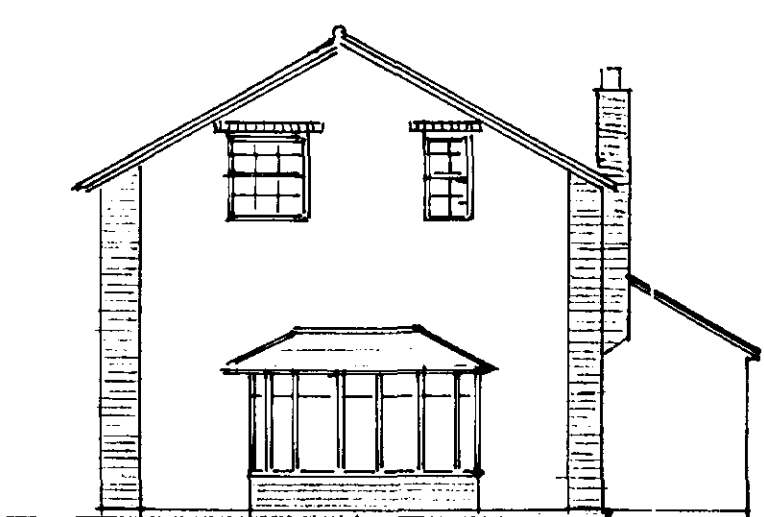


REAR ELEVATION (EAST)

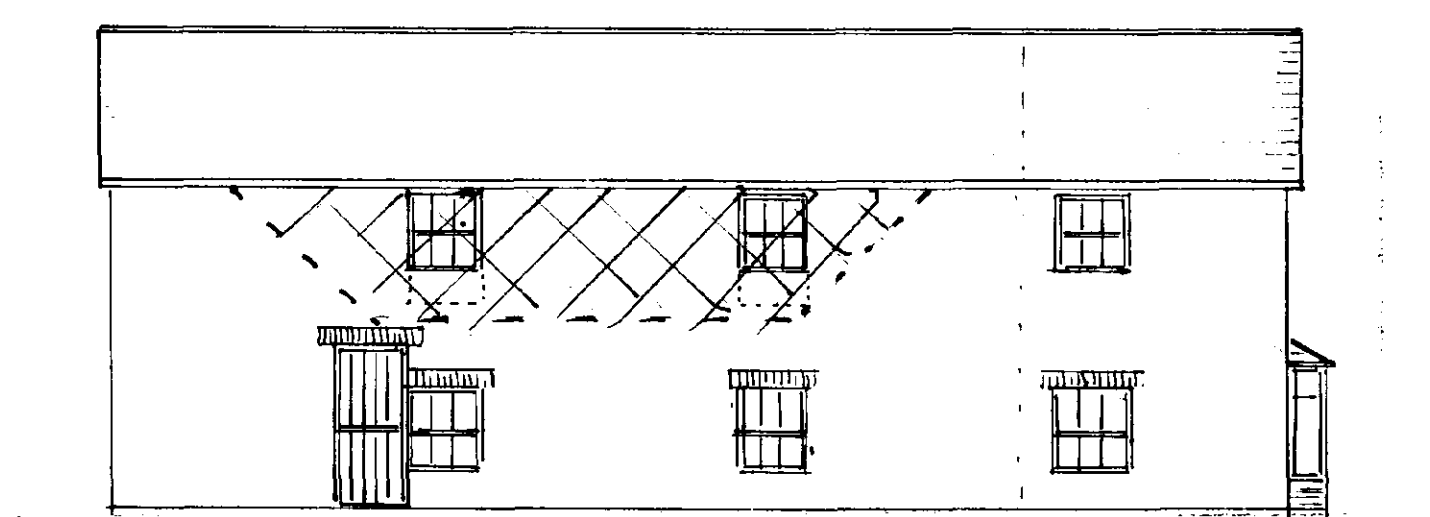


SIDE ELEVATION (SOUTH)

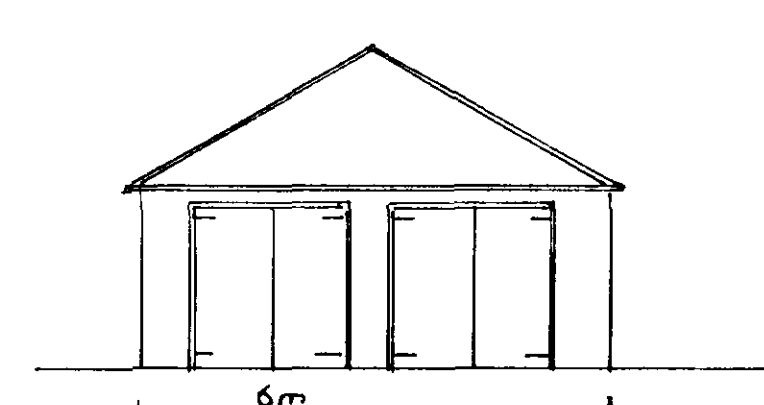


GARAGE FRONT 1:100

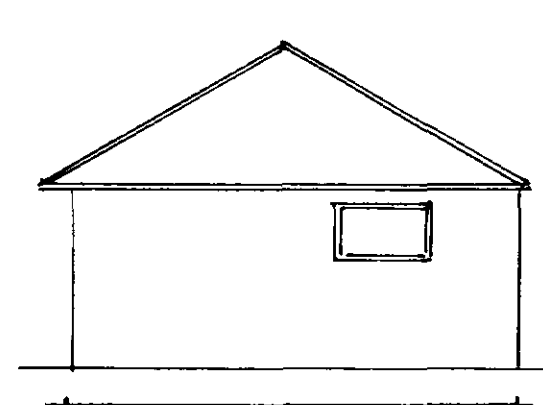





SIDE

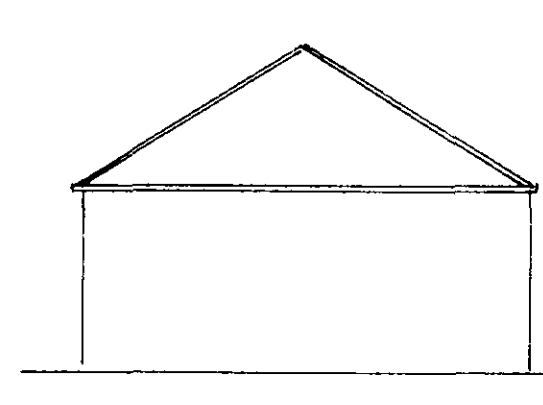

REAR

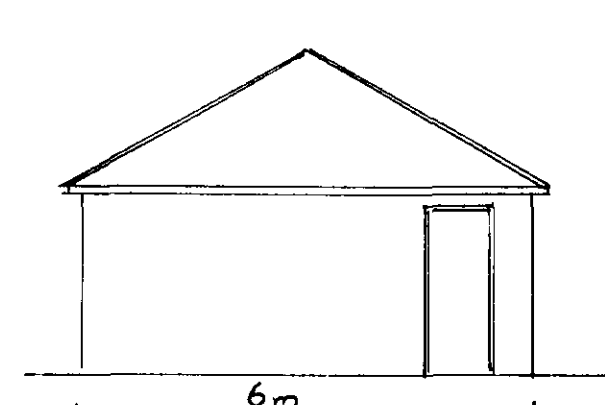

SIDE

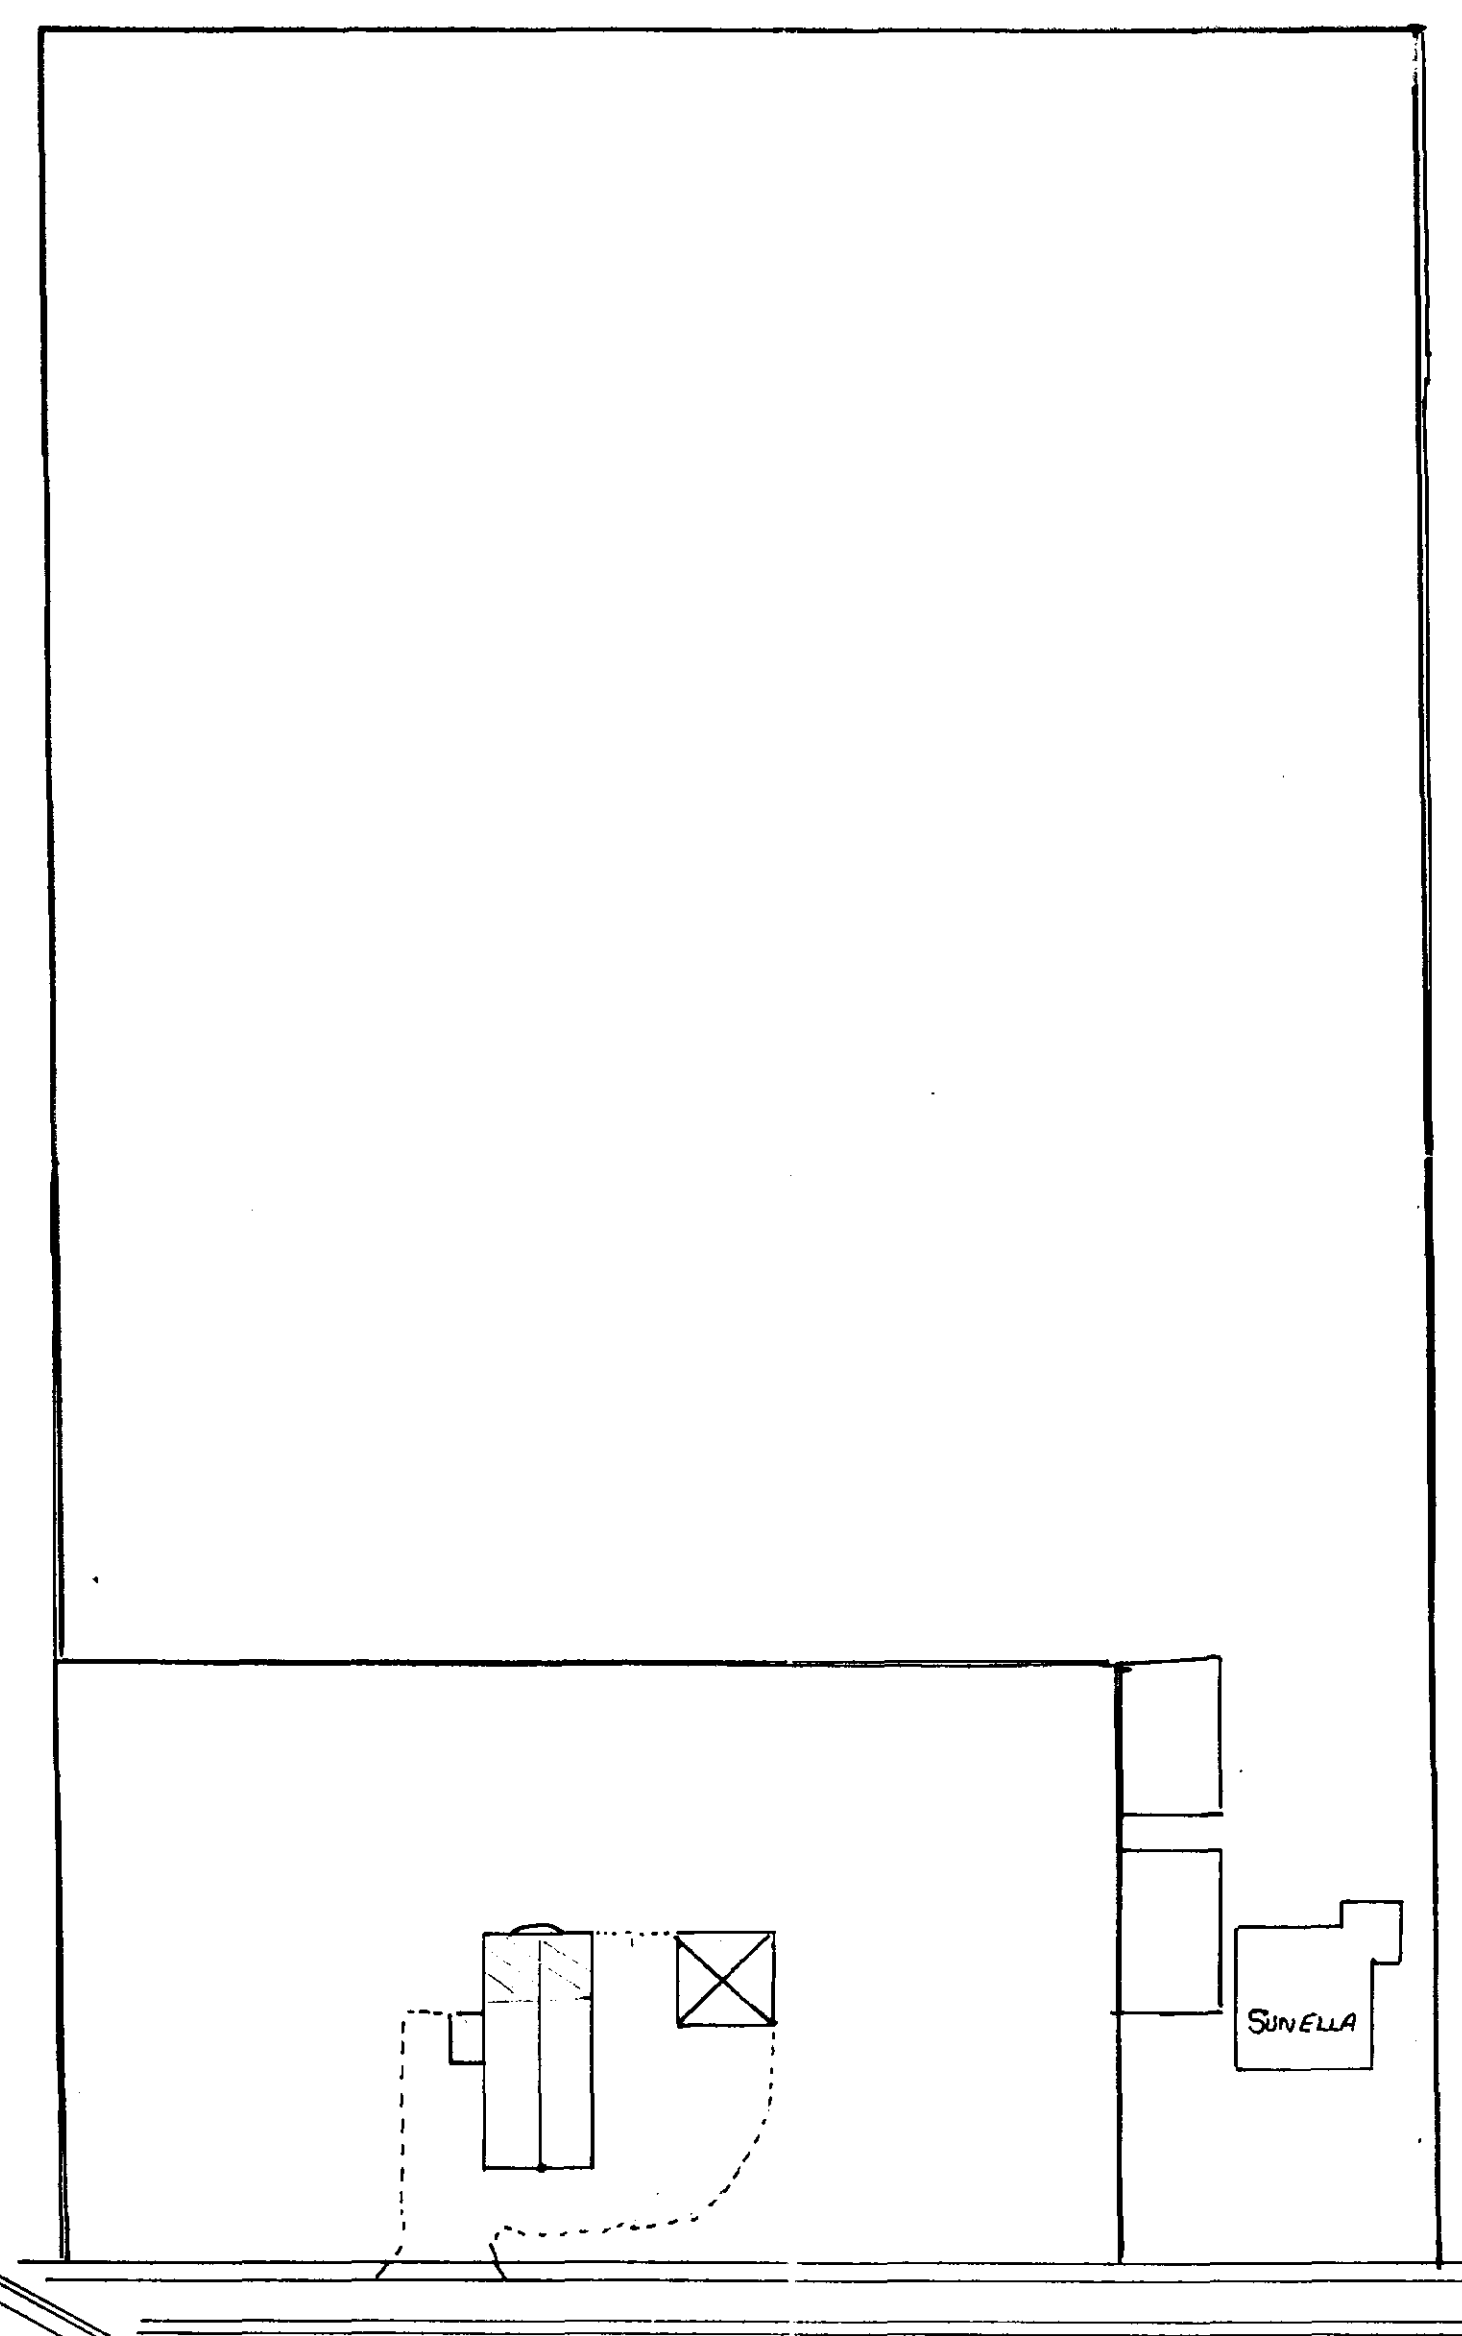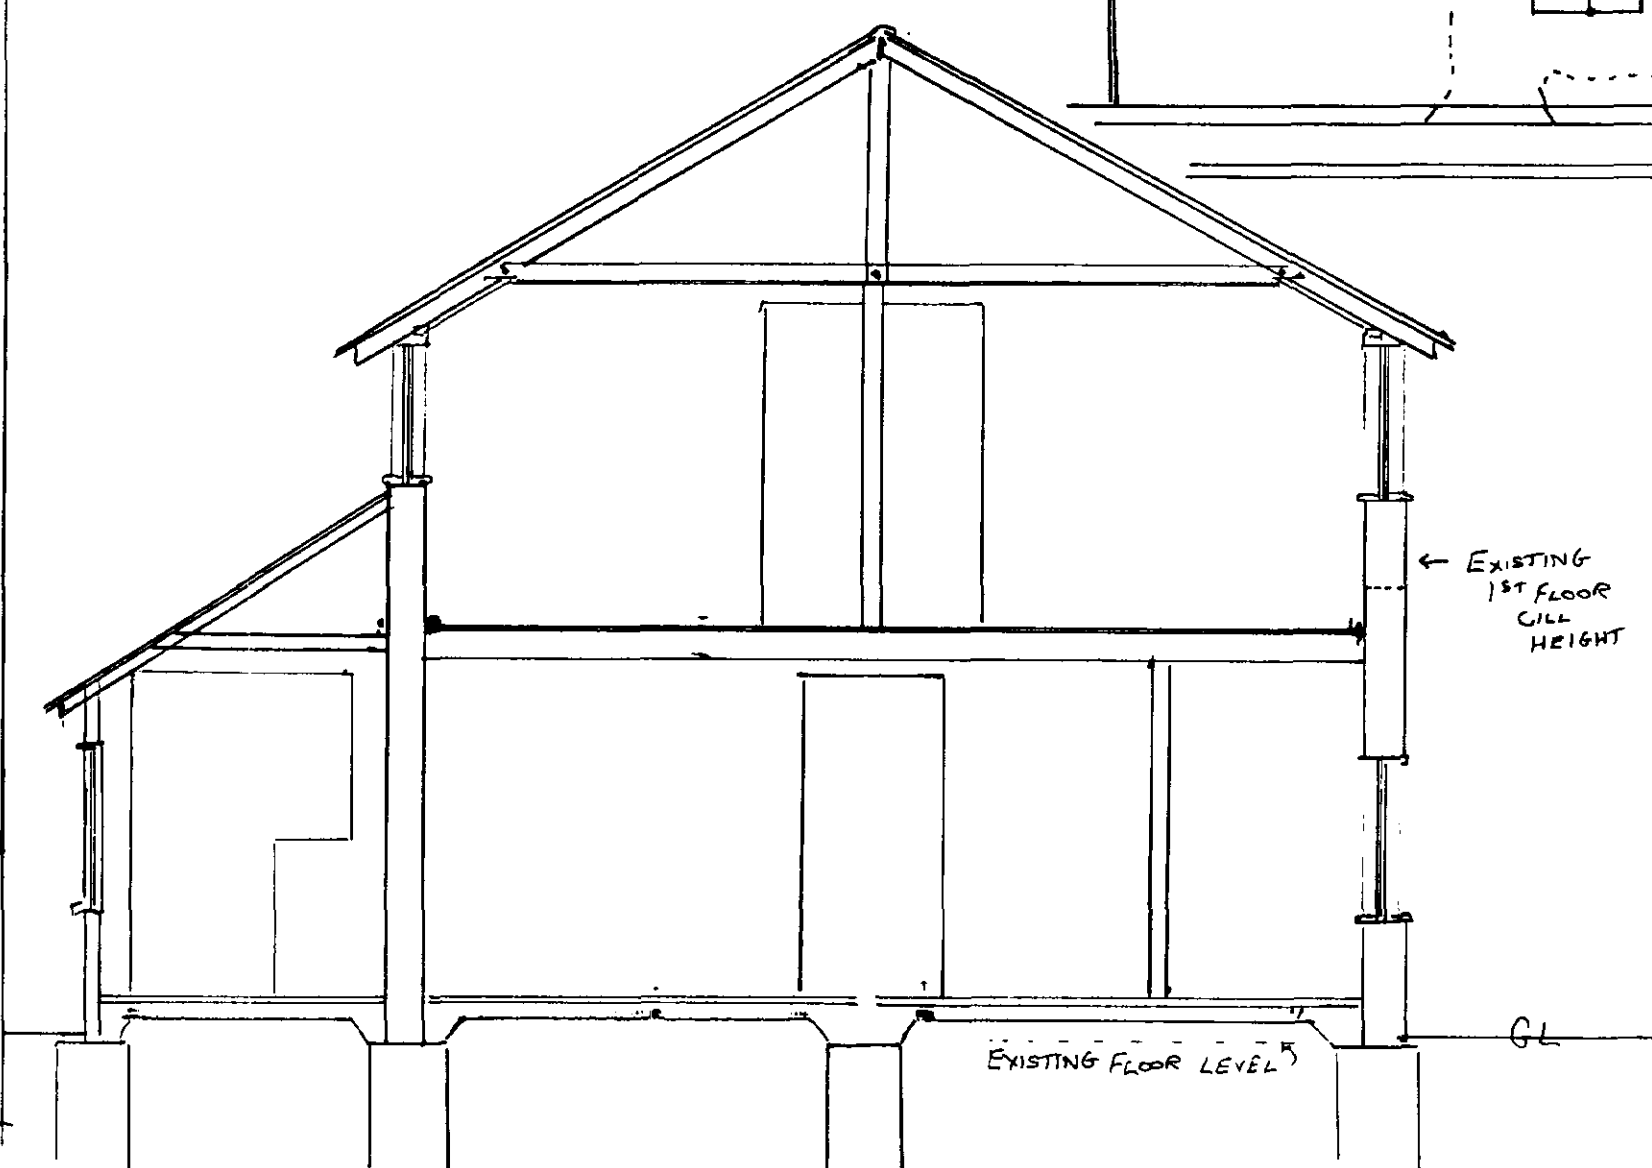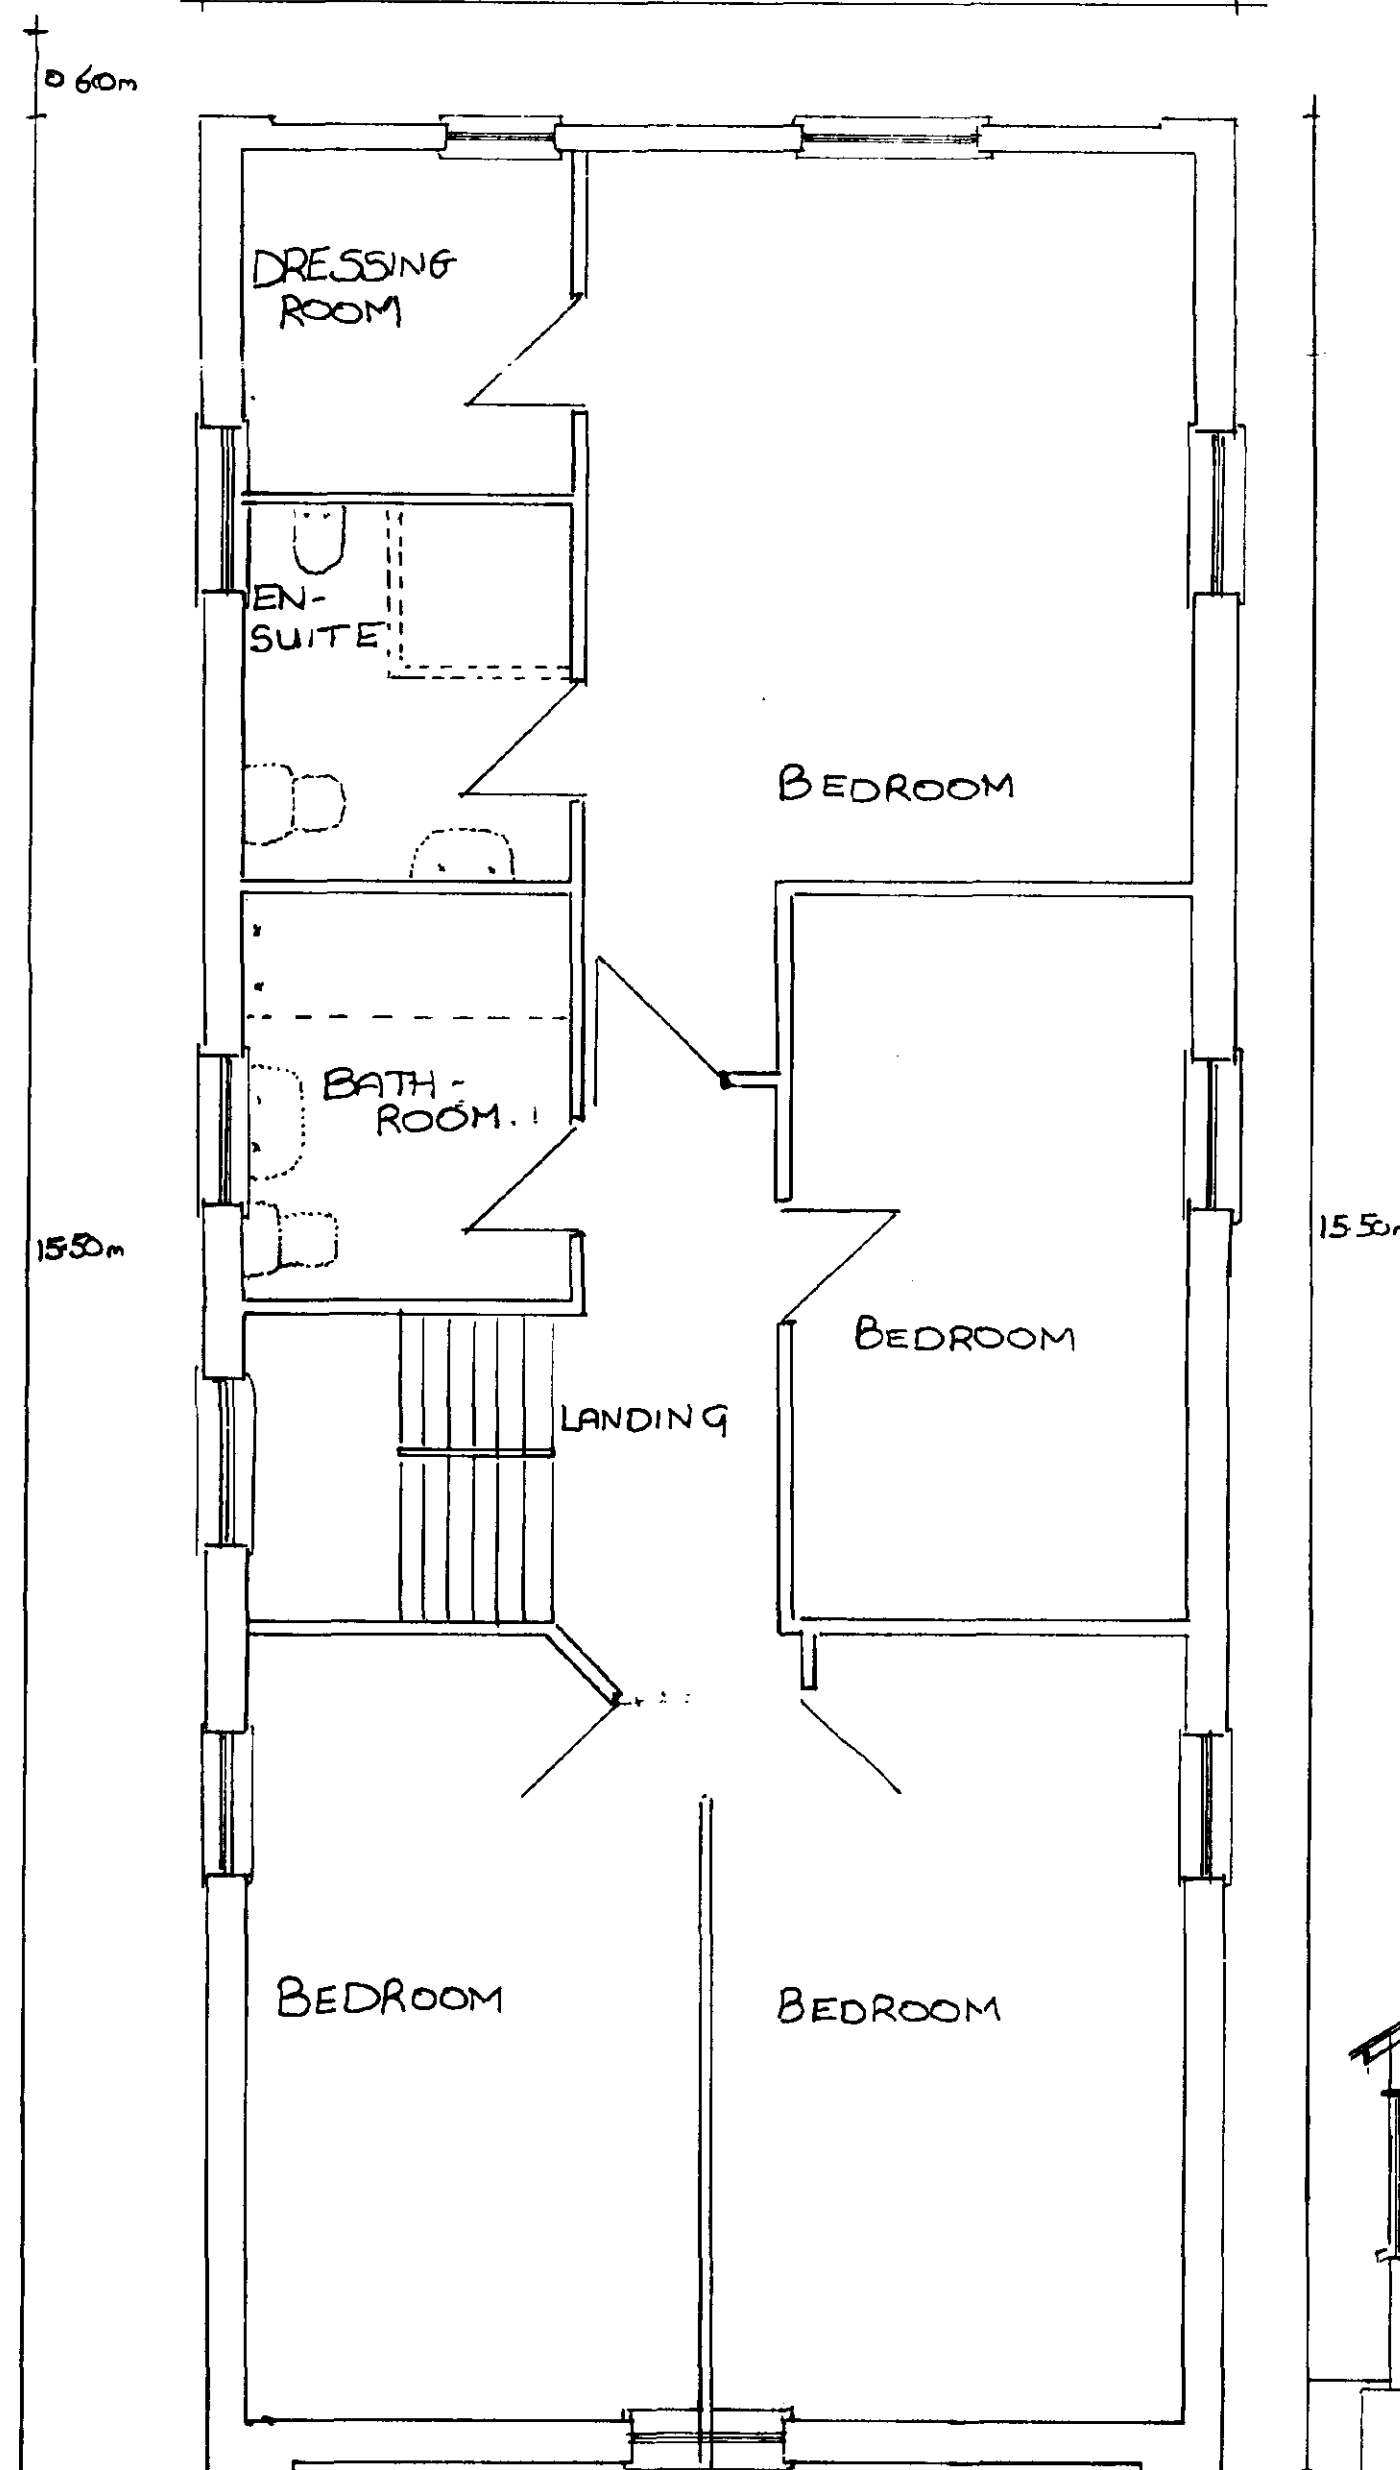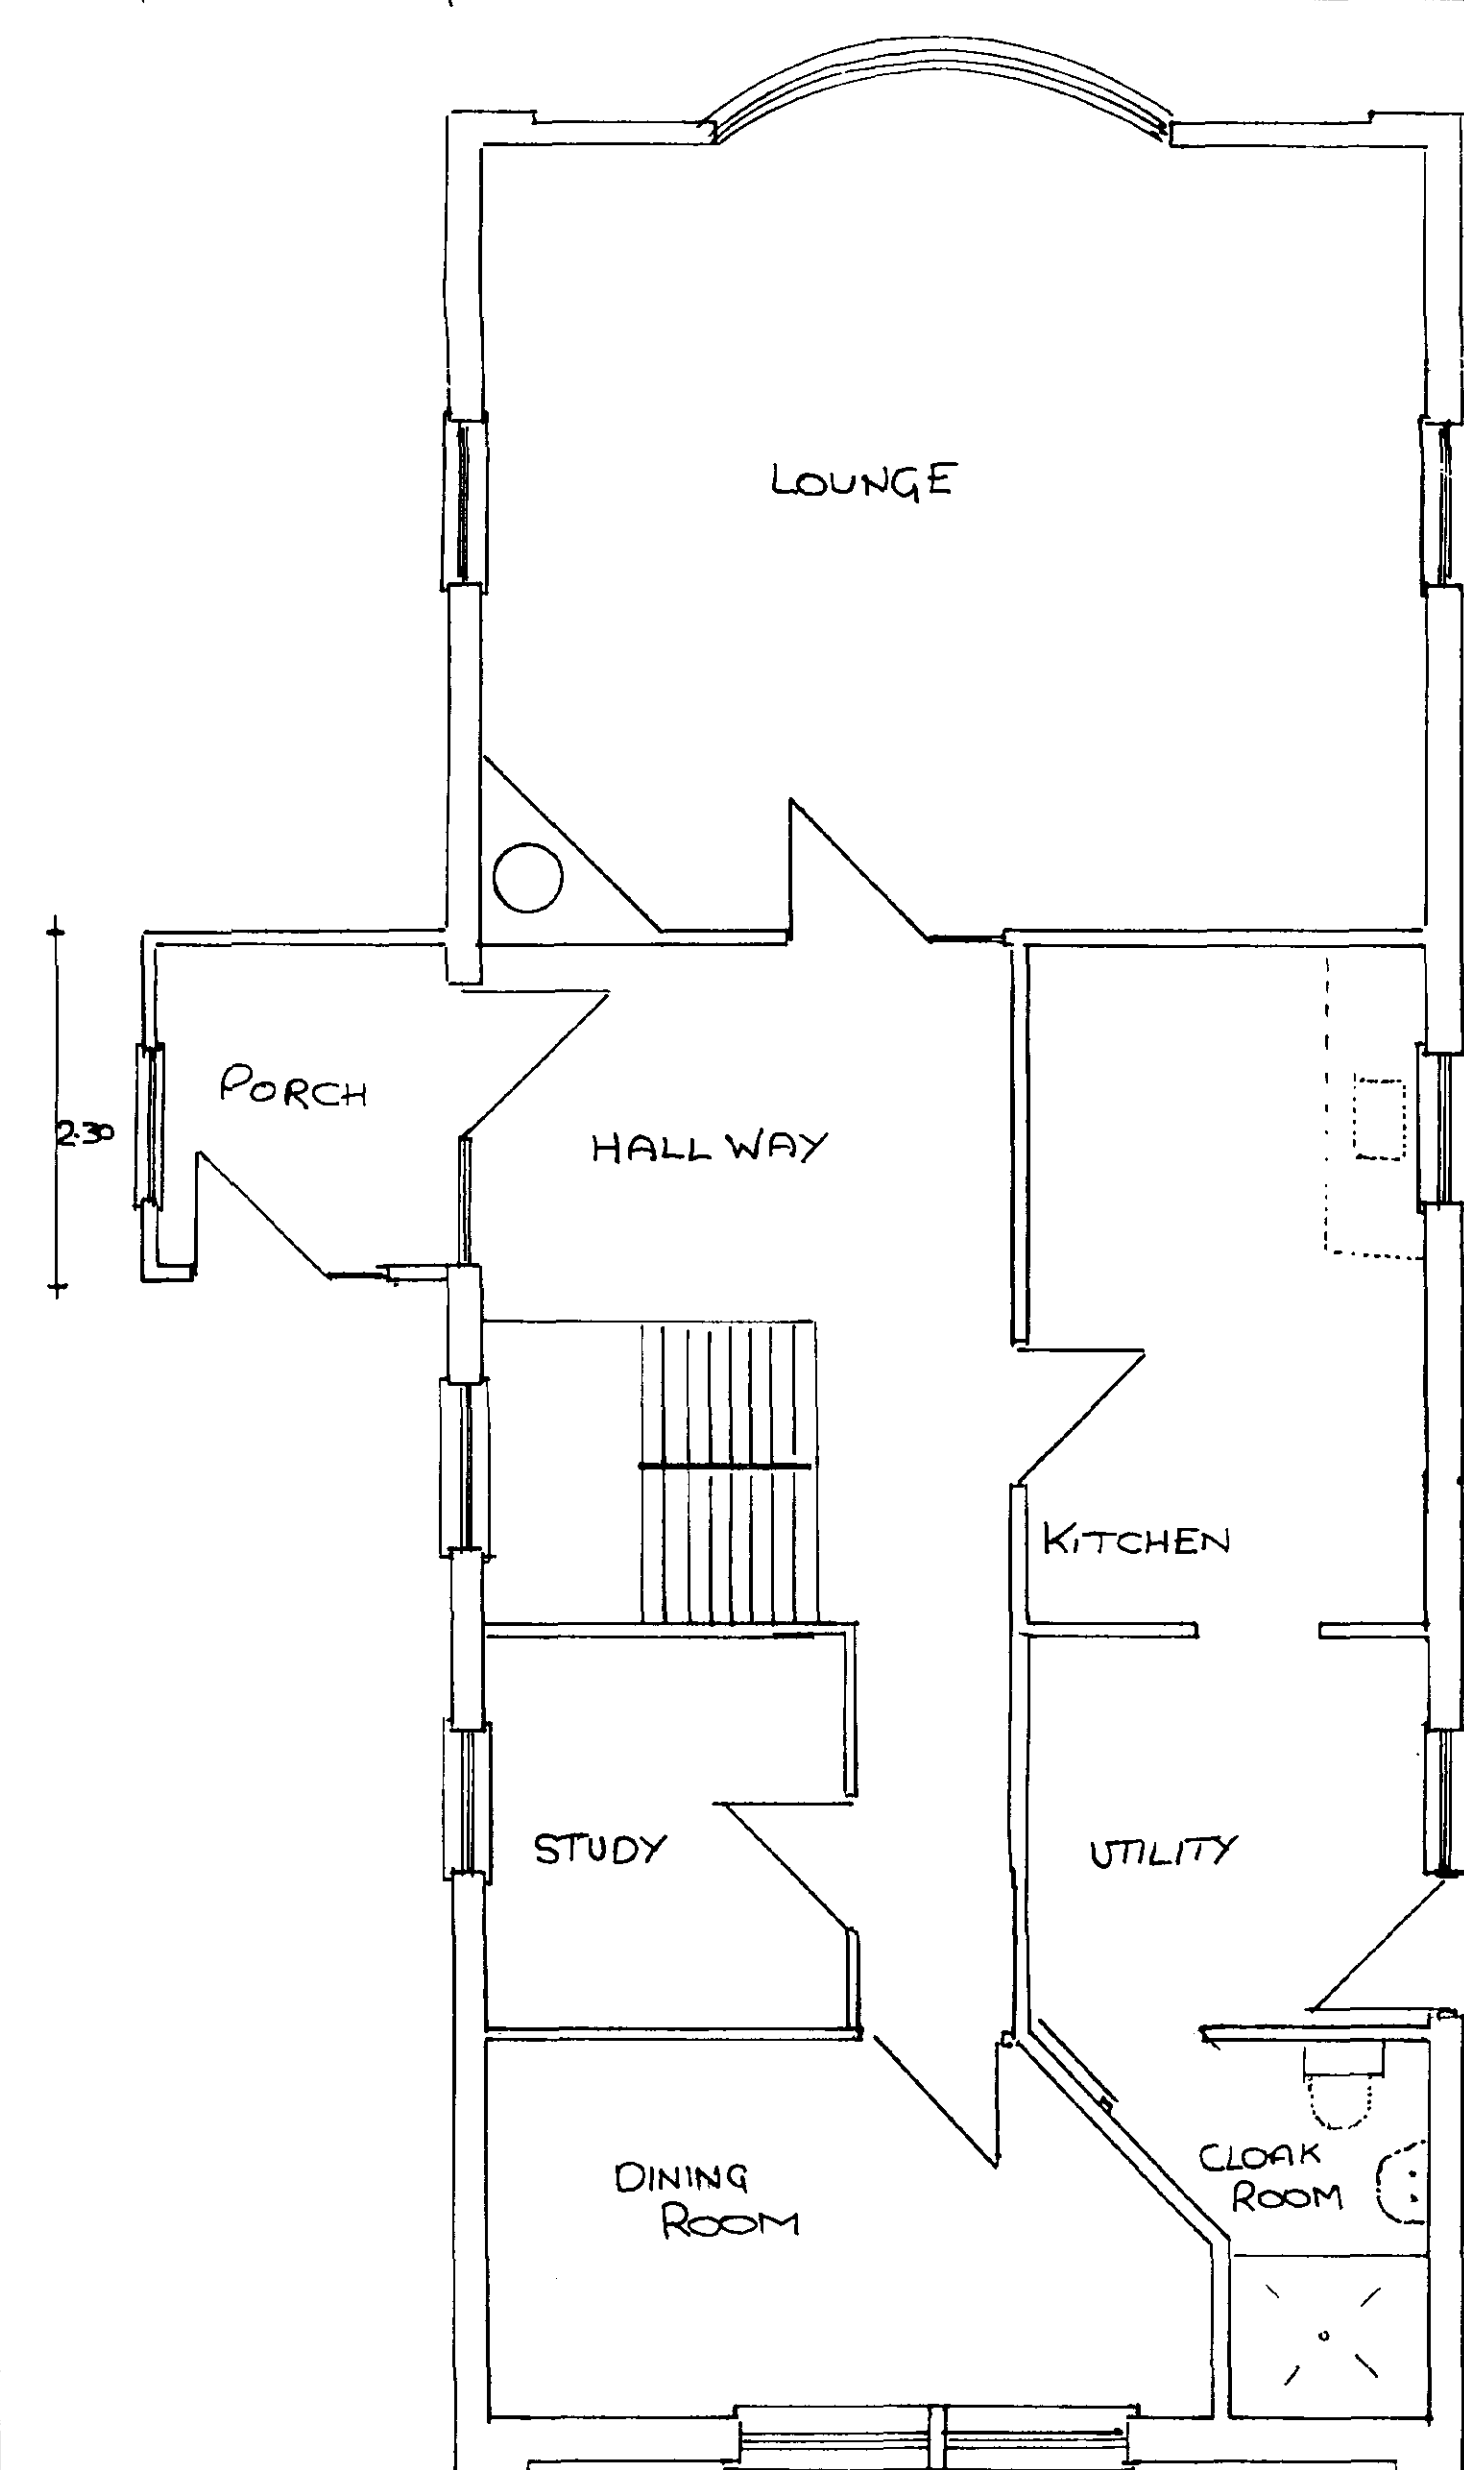

Notes
WALLS:- TO REMAIN TRADITIONAL BRICK AND NOT BE RENDERED.
REPAIRS TO SOUTH SIDE ELEVATION BRICKWORK TO THAT SHOWN HATCHED.
STYLE AS EXISTING RE-USING EXISTING BRICKS.
ROOF:- TO REMAIN AS TRADITIONAL SLATE ROOF AS EXISTING.
EXISTING DOORS:- (FRONT ELEVATION) TO BE REPLACED WITH GLAZING PANELS AS SHOWN.
EXISTING WINDOWS:-
GROUND FLOOR TO REMAIN IN SAME POSITION AND HEIGHT AS EXISTING.
1ST FLOOR DUE TO NEED OF FLOOR MAKE-UP TO COMPLY WITH CURRENT REGULATIONS TO GROUND FLOOR, 1ST FLOOR NEEDS TO BE RAISED, THEREFORE THE NEED TO RAISE WINDOWS TO A SAFE CILL HEIGHT, BUT IN SAME POSITION (NOTE EXISTING WINDOW HEIGHT SHOWN DOTTED BELOW NEW POSITIONS).

Scheme
BARN CONVERSION
TO FOUR BEDROOM
RESIDENTIAL DWELLING

Drawing Title
ADAMS BARN
BELLS DROVE
SUTTON - ST. JAMES
SPALDING
LINCOLNSHIRE
PE12 0JG

DETERMINED PLAN
APPENDED PLAN
Ref.

Scale
1:50 1:100 1:500
Date
FEB 1998
Surveyed by
Designed by
Drawn by
Checked by
Drawing No.
1234/17