



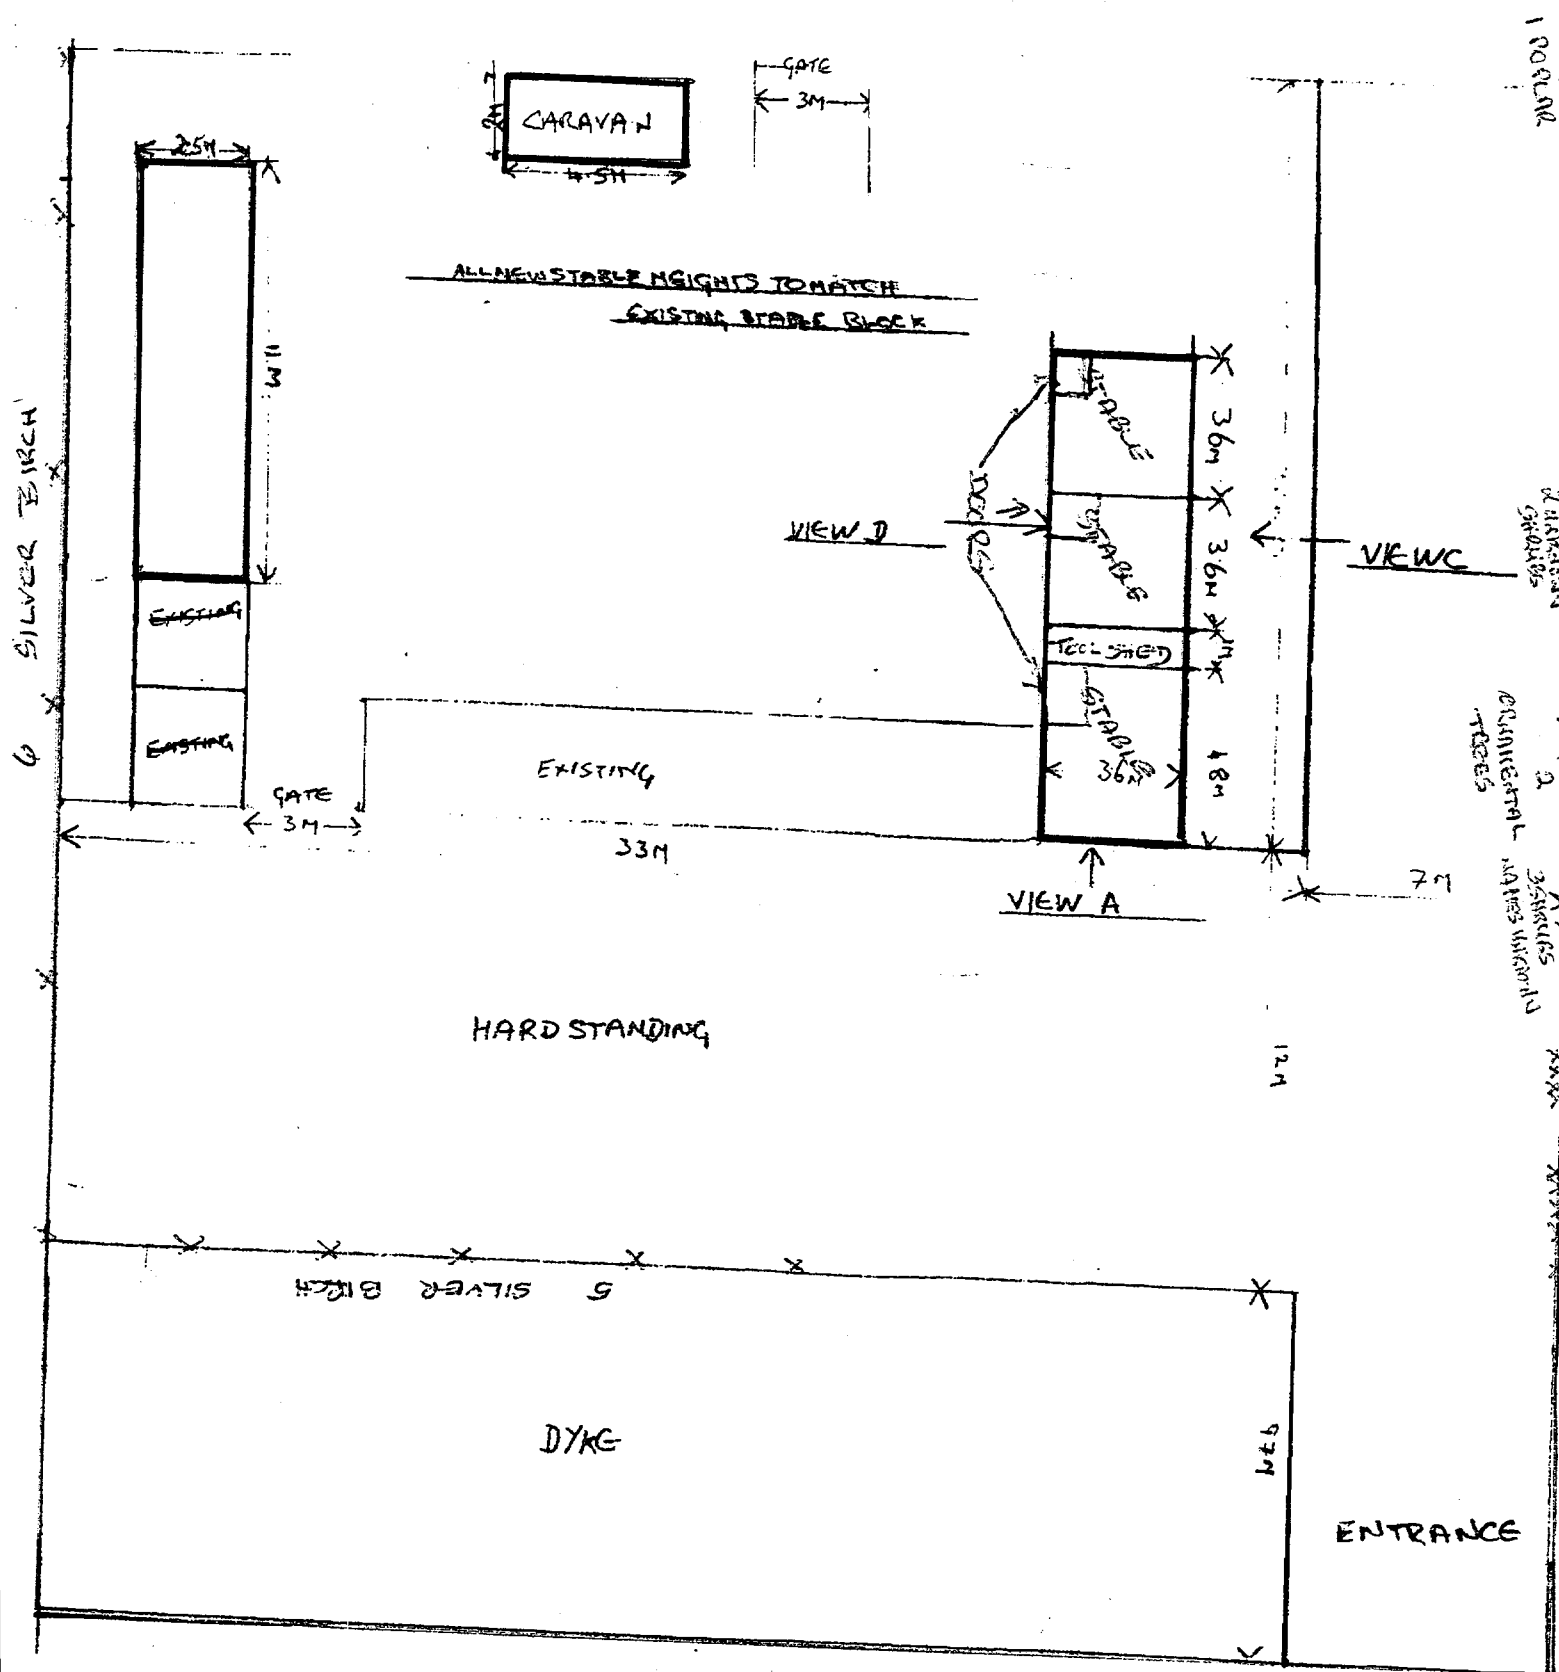

Block Plan.
1-1250

F. BERRISFORD
NORTH RD.
GERNEY HILL.


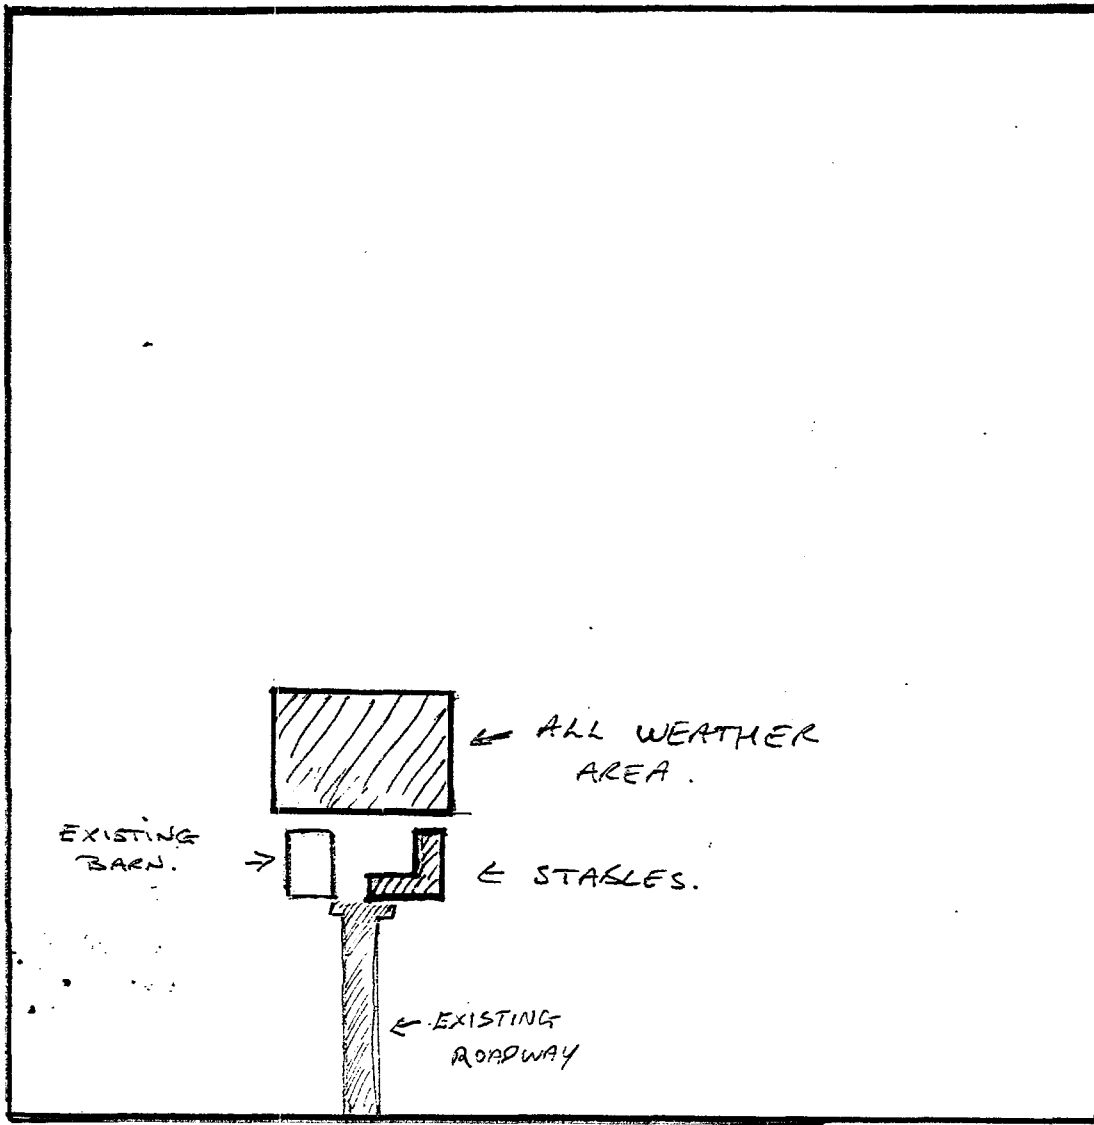


DO NOT SCALE FROM THIS DRAWING

This drawing is copyright and may not be altered, traced, photocopied or used for any purpose other than that for which it is issued.

The General Contractor is to check all dimensions on site and report discrepancies to the Architect.

All details shown on this drawing and foundation are based upon typical site conditions related to the area. No responsibility can be accepted for abnormal conditions which may be discovered during construction unless reported to the Architect so that design amendments may be considered. Site soil surveys are recommended in the project of foundation to establish specific soil conditions. Soil conditions

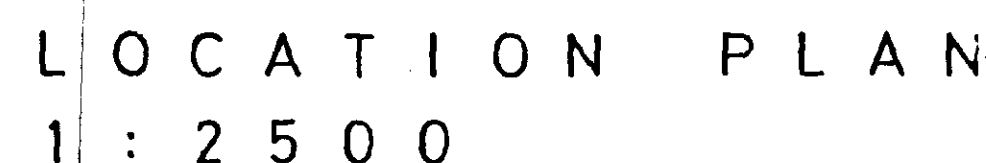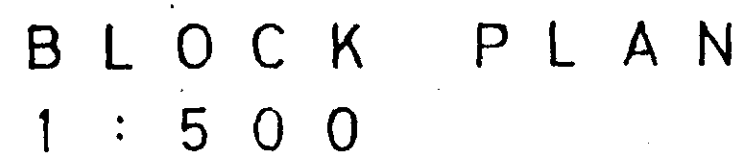

• - POSITION OF DUSTBIN STORAGE

Ref: 492197


DOUBLE PANTILE - BROWN
Plots: 12, 13, 18, 21.

REVISIONS:
A B C D E F G

Instruction work to be carried out with due regard to the Construction (Design & Management) Regulations 1994 (CDM) and the Health & Safety at Work etc Act 1974 (HSW Act).



BLOCK PLAN
1 : 500

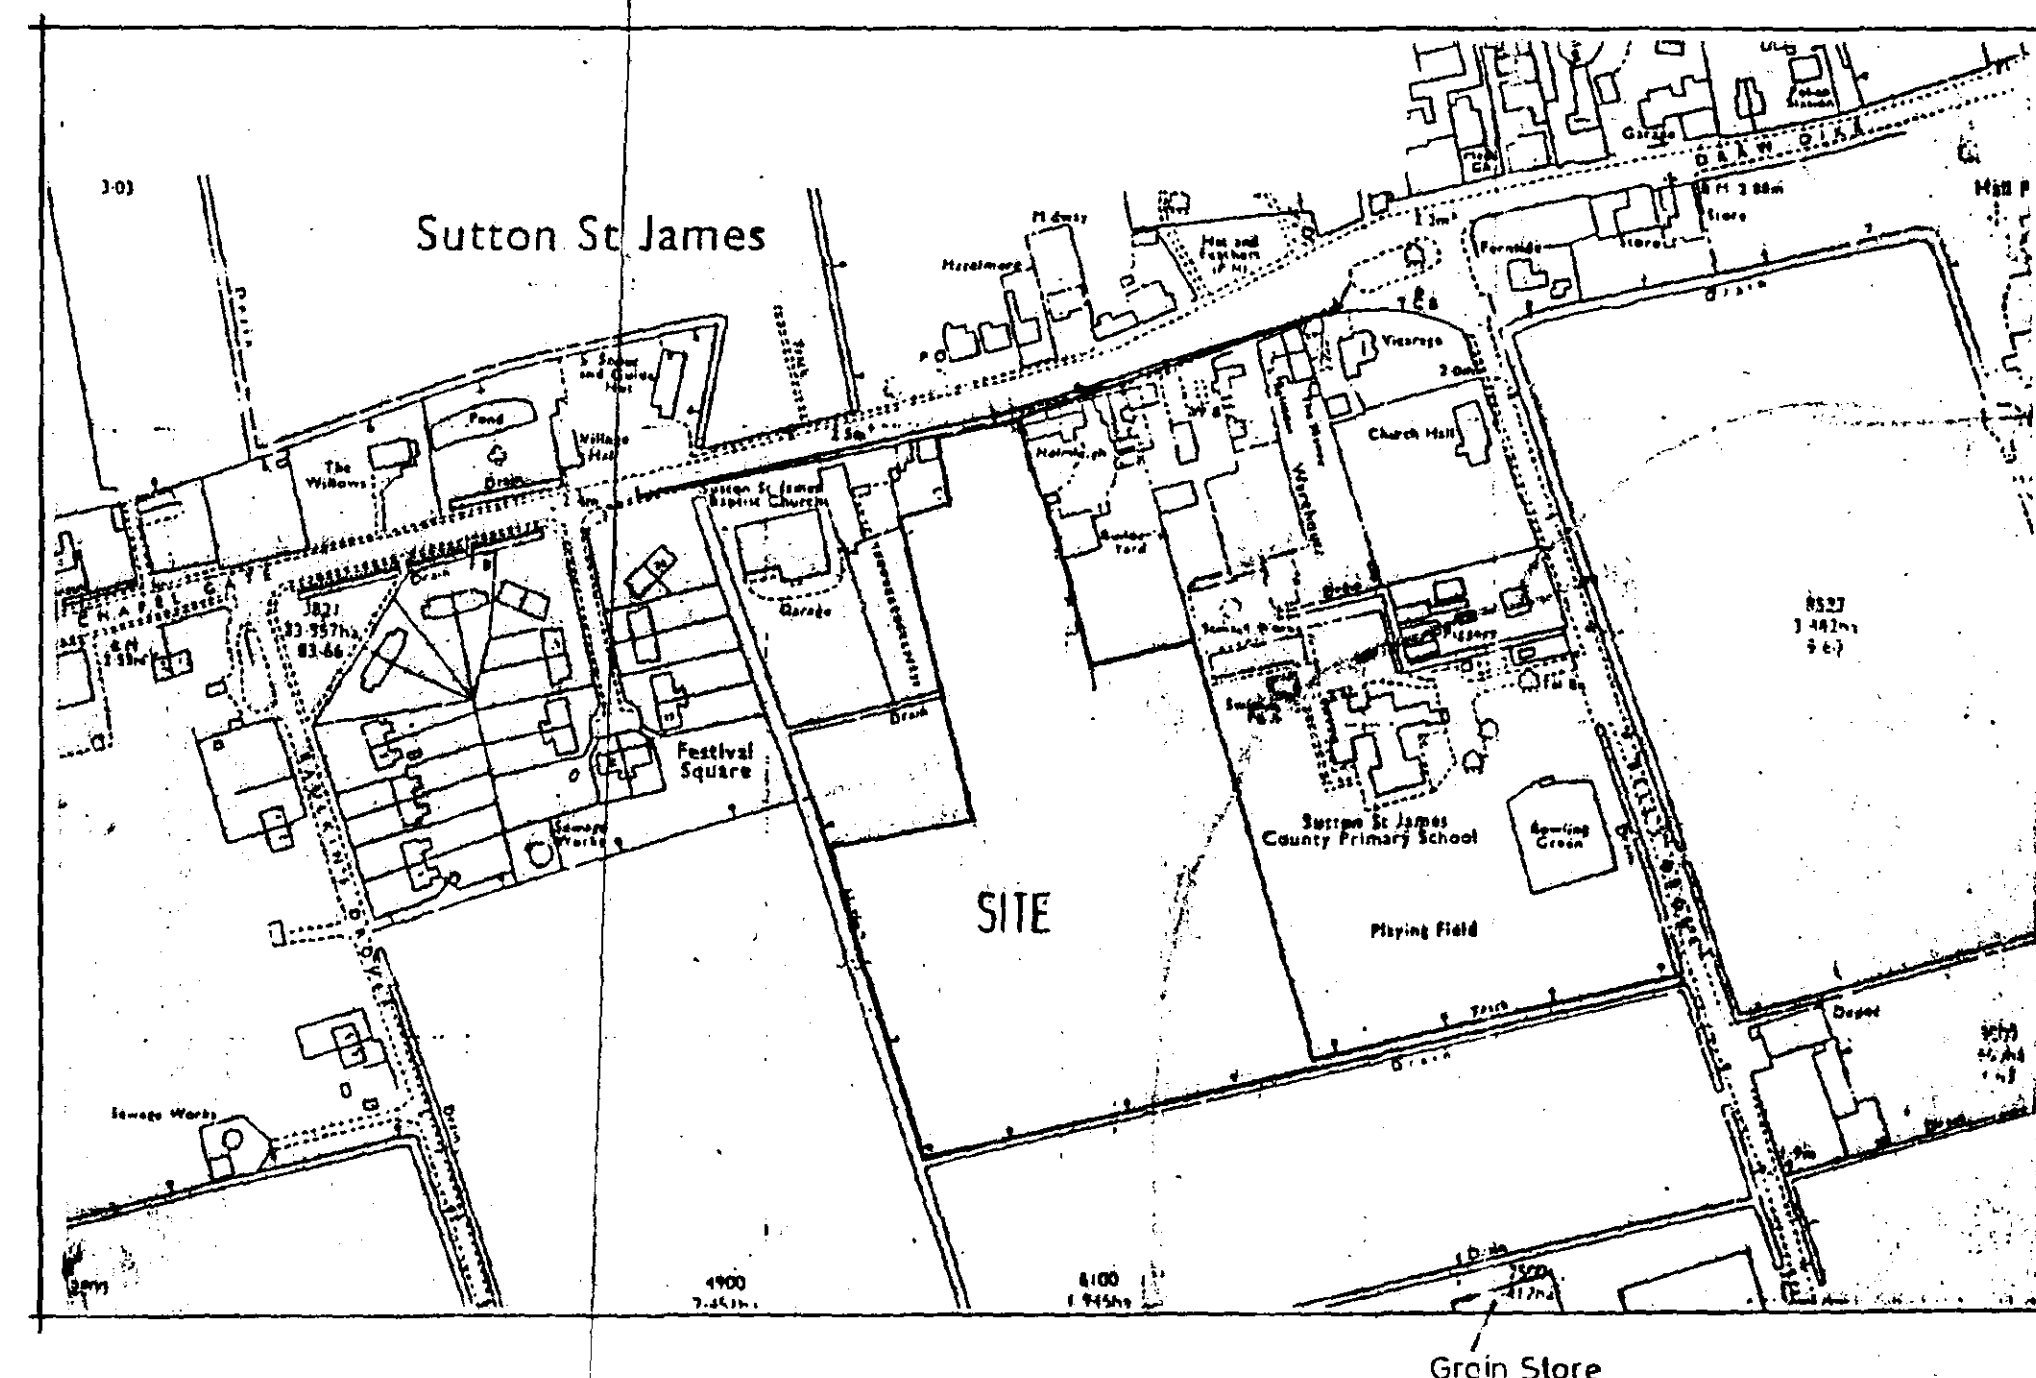


LOCATION PLAN
1 : 2500

NOISE ATTENUATION MEASURES

A TO B & C TO D 0.6 METRE HIGH SOIL MOUND WITH 2.4 METRE HIGH ACOUSTIC FENCE ERECTED BETWEEN TREE PLANTING.

THE ABOVE RECOMMENDATIONS ARE AS RECOMMENDED BY ACOUSTIC ASSOCIATES (PETERBOROUGH).

Developers are advised to establish there is no made ground or wide variations in the type of subsoil within the loaded area and no weaker type of soil exists below the soil on which the foundations rest within such depth as may impact the stability of the structure.

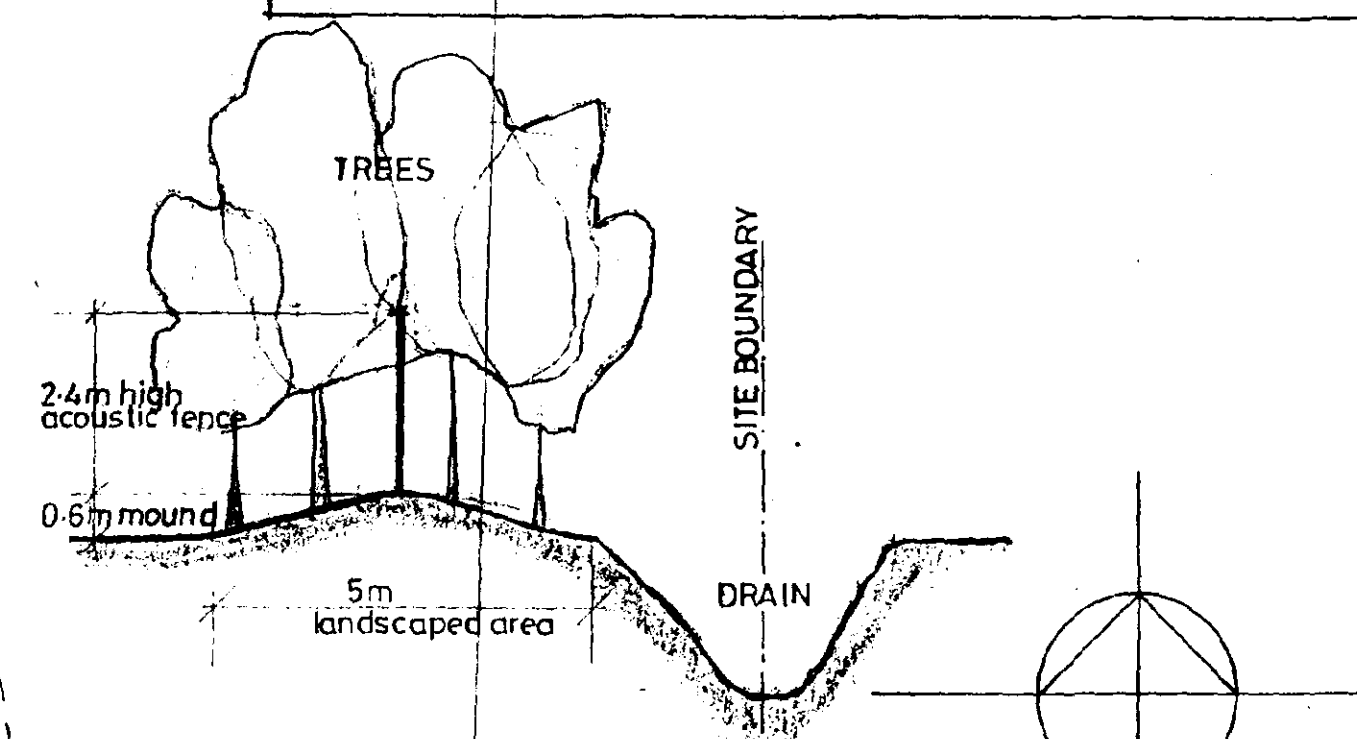

DETAIL C to D
1 : 100

* - POSITION OF DUSTBIN STORAGE

SOUTH HOLLAND DC
HOUSING & PLANNING
20 AUG 1997
Ref: 492/97

1:4.5.97 CHANGING TO PLOT 17
G.6.8.96. PLOT 17 - AMEND TO INCLUDE UTILITY
1.8.96. P. ROSE AMENDMENT
E.4.7.96. CHANGE PLOT 16 TO E1 DESIGN WITH UTILITY
D.1.4.96. PLOT 1 - DOUBLE GARAGE
C.20.10.96. FINAL LAYOUT AMENDED
P.20.06.97. LATER LAYOUT TO ORIGINAL
A.1.5.98. ON-SITE NOISE ATTENUATION

BRICK & TILE SCHEDULE

BRICKS LBC - KEMPSTON RANGE

FOTHERINGHAY BLUE MIXTURE
Plots: 1.7.8.9.10.15.18.19.22.23.24.25.

CALDERCOTE MIXTURE
Plots: 2.3.12.13.16.21.

BYTHORNE BLEND
Plots: 4.5.6.11.14.17.20.24.27.28.29.

TILES SANDTOFT RANGE

DOUBLE PANTILE - RUSTIC
Plots: 7.8.9.10.14.22.23.24.25.

DOUBLE PANTILE - RED
Plots: 1.2.3.4.5.6.11.15.18.19.20.26.27.28.29.

DOUBLE PANTILE - BROWN
Plots: 12.13.18.21.

This is a true copy of the Plan deposited with the South Holland District Council and approved by them under the Building Regulations subject to conditions shown on the Notice of Passing of Building Plans.

SITE PLAN

G. R. MERCHANT

LENG AMICE, FIWO,
ARCHITECTURAL, STRUCTURAL
& LAND DRAINAGE CONSULTANT
TEL: HOLBEACH (0406) 880005.490800


PROJECT:
PROPOSED RESIDENTIAL
DEVELOPMENT OFF
CHAPEL GATE
SUTTON ST JAMES
CHAPMAN

CLIENT:
KINGS QUALITY HOMES


SCALES:
1:500 1:100 1:2500
DATE:
AUG 97

DRAWING No:
K/1557/1


REVISIONS:
A.1.5.98. ON-SITE NOISE ATTENUATION

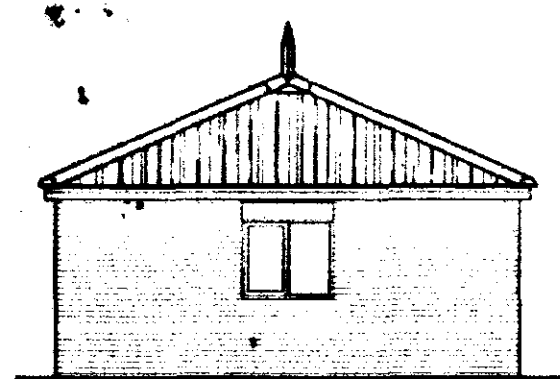


SIDE ELEVATION

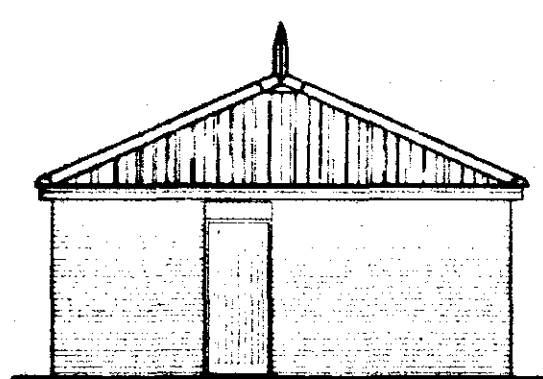


SIDE ELEVATION

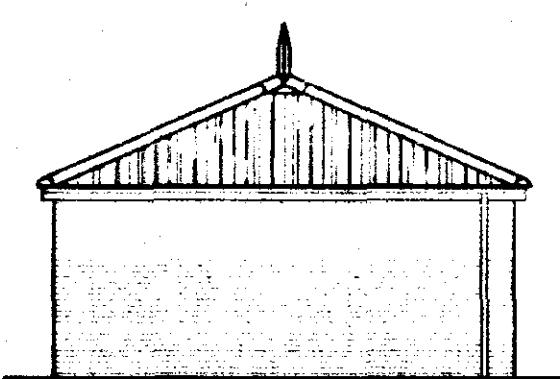


REAR ELEVATION

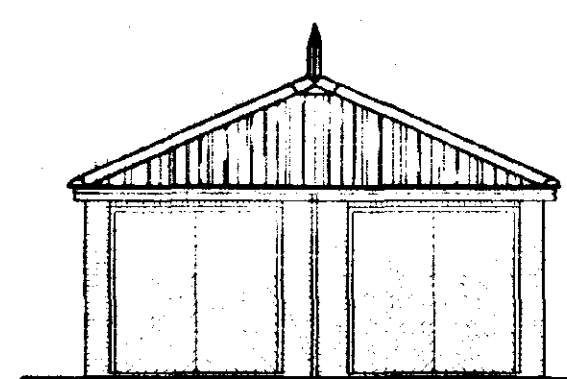


FRONT ELEVATION

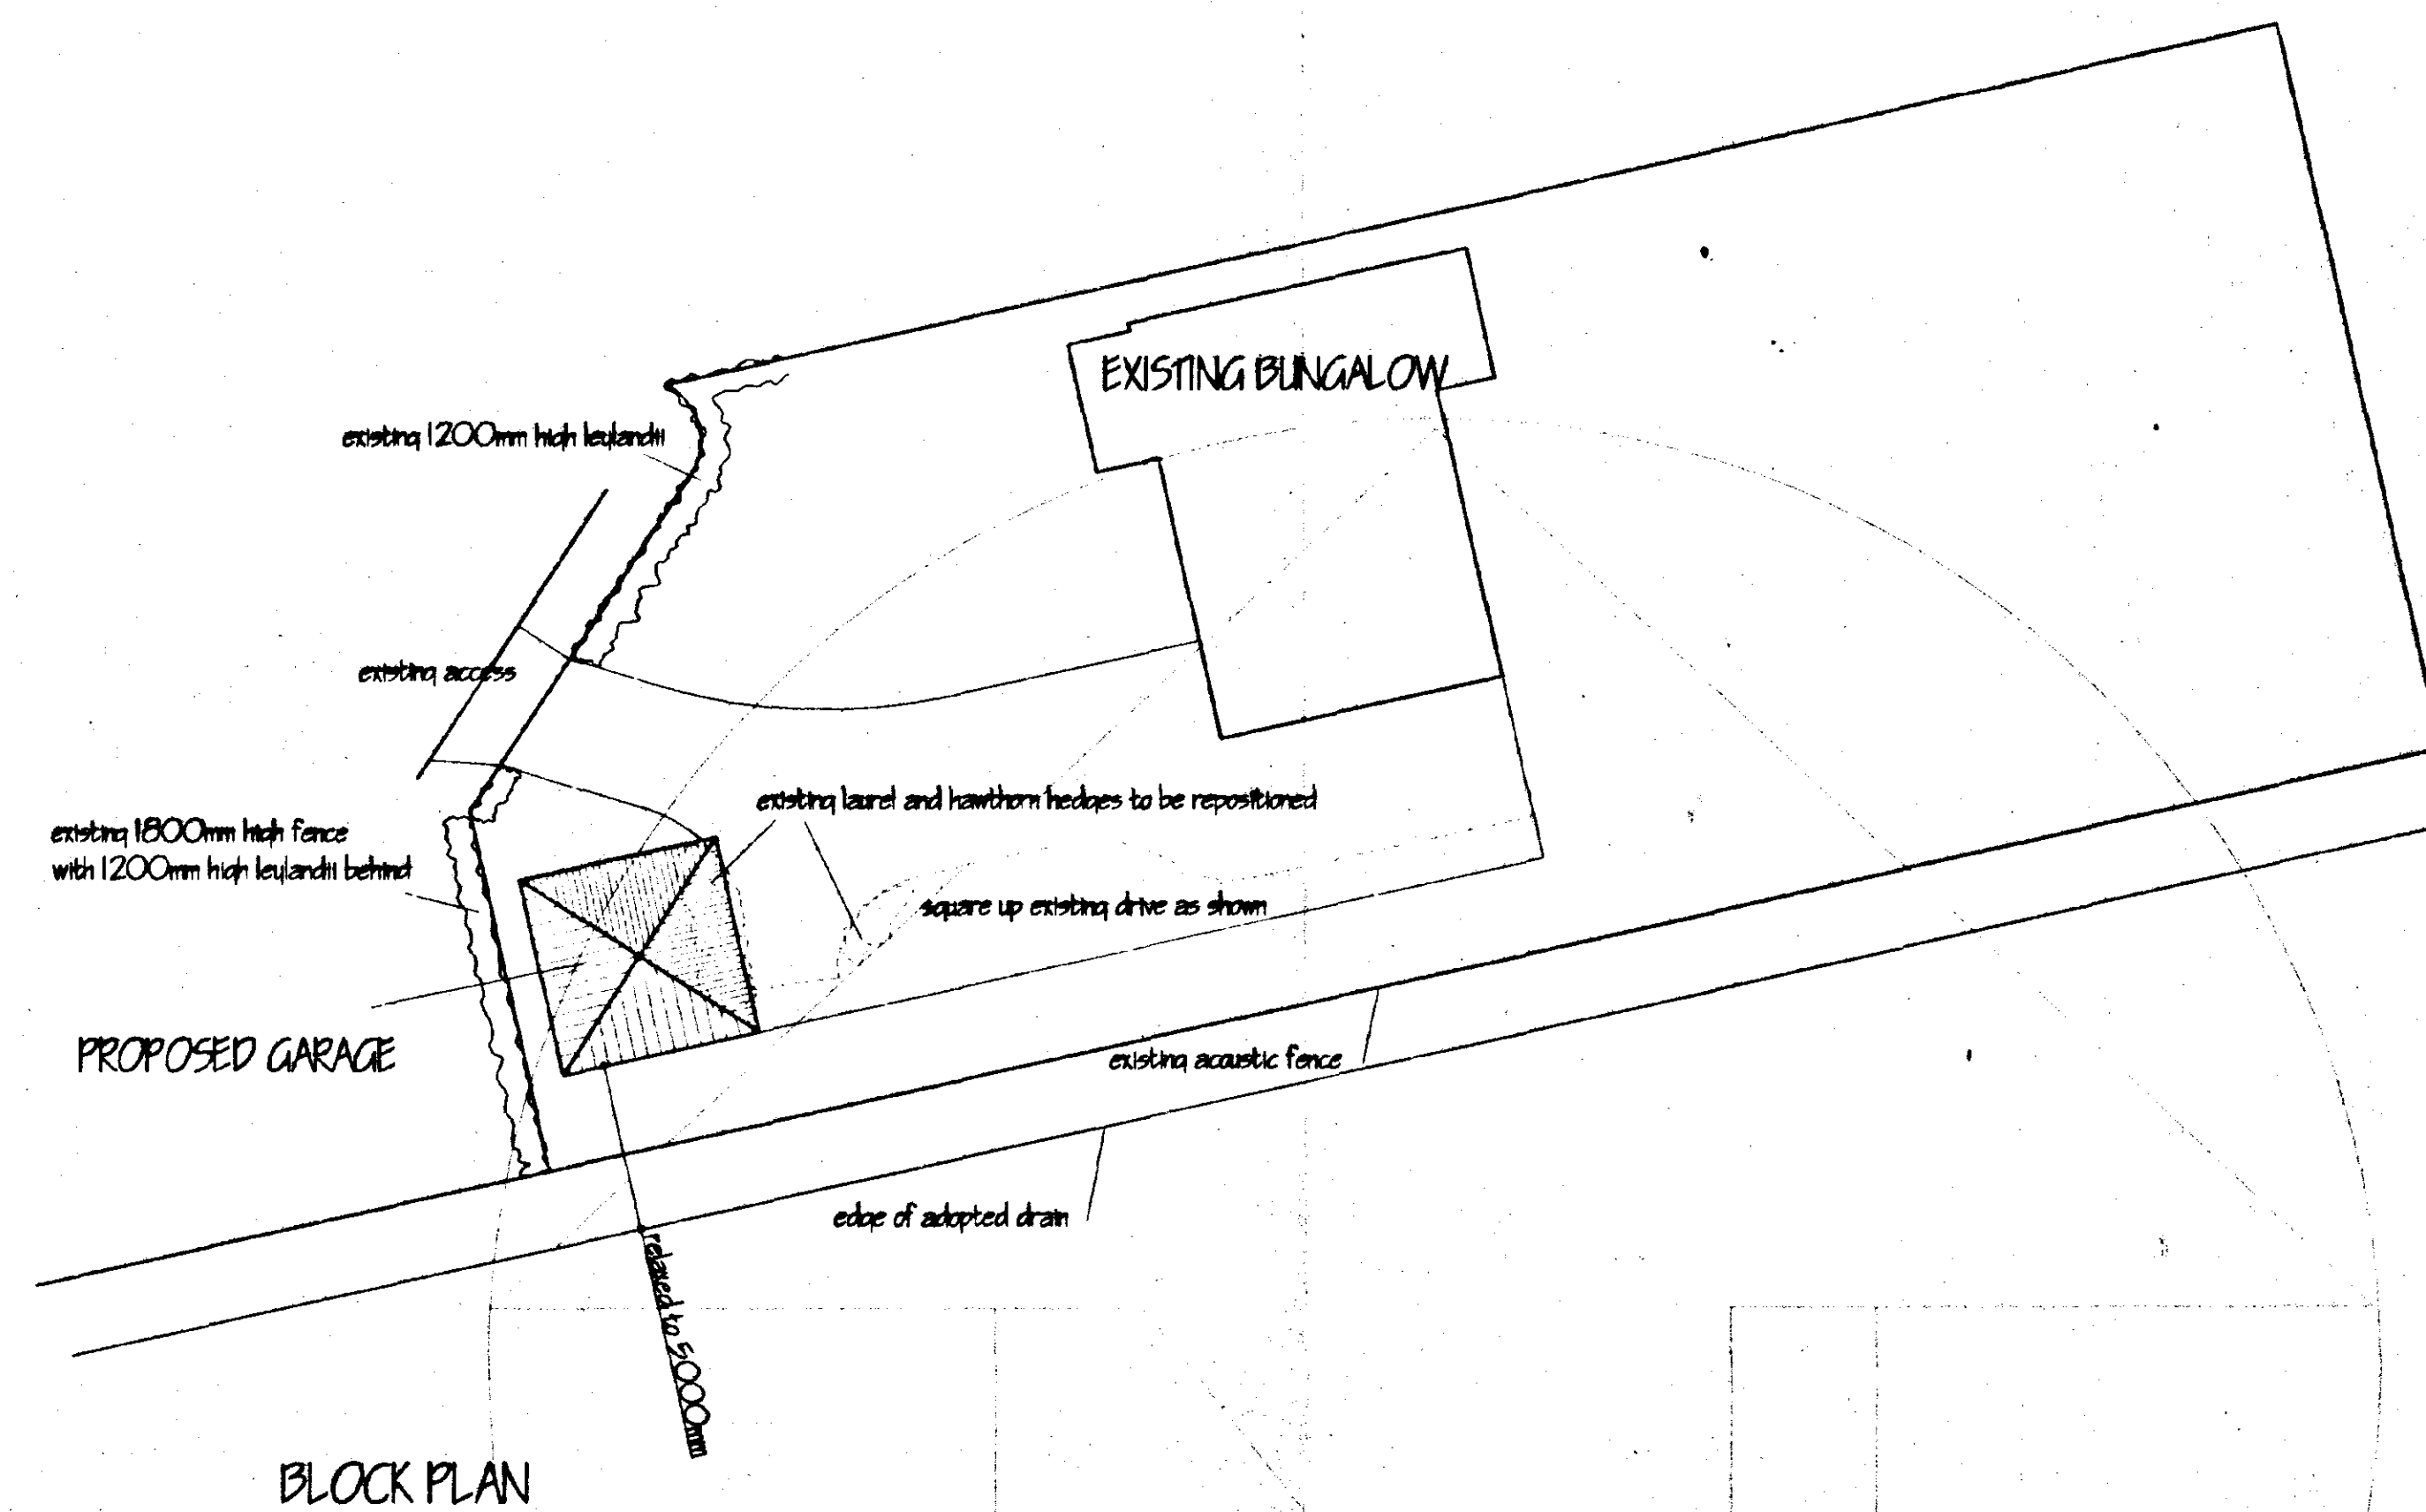


BLOCK PLAN

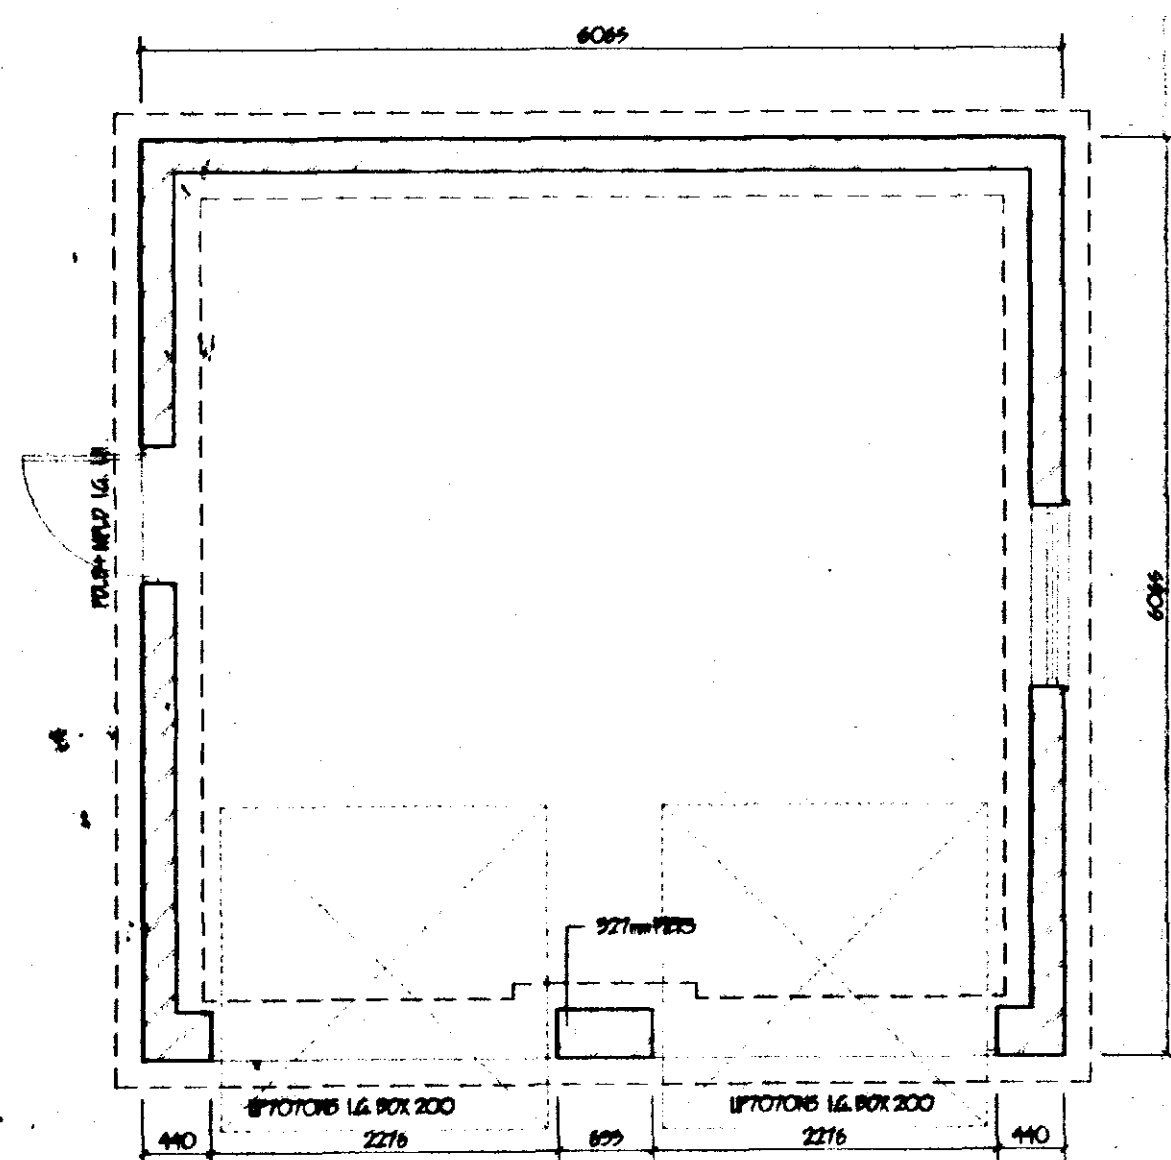

FLOOR PLAN

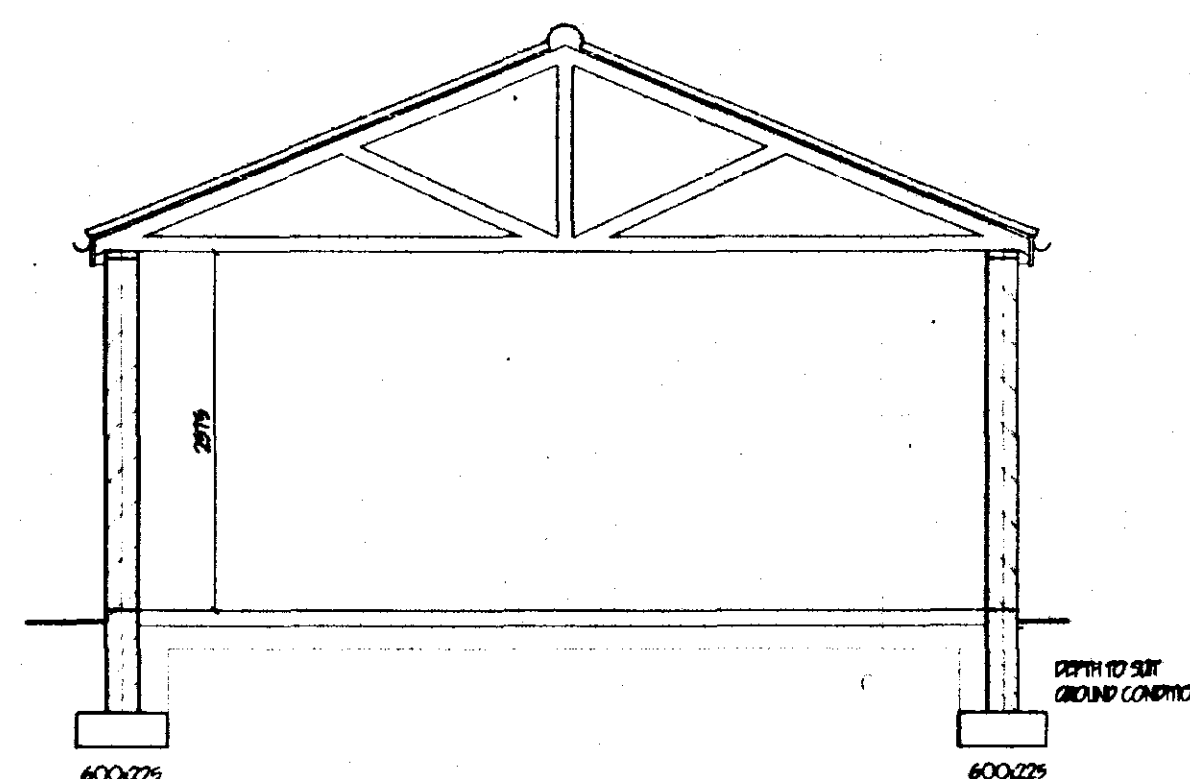

SECTION





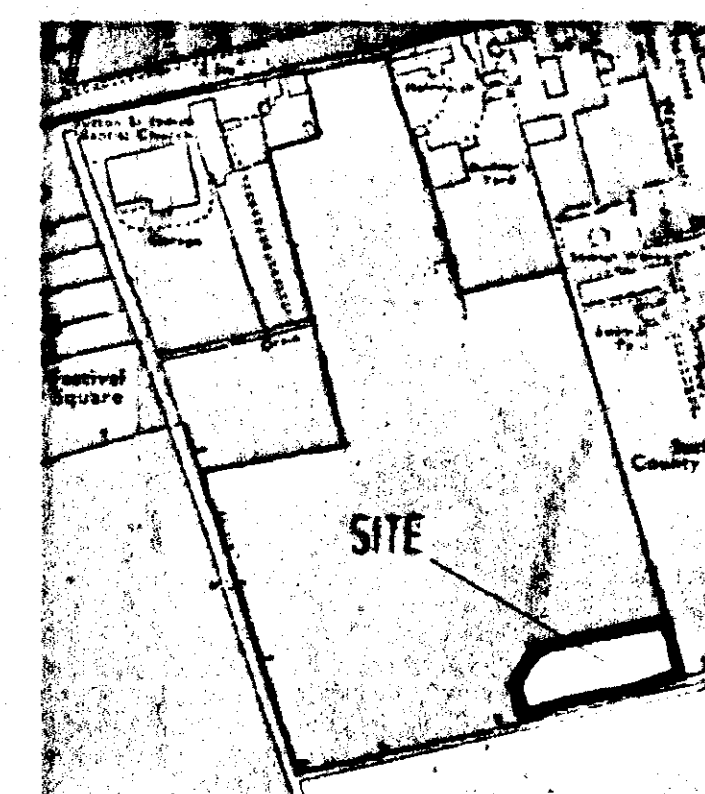


LOCATION PLAN

G. R. MERCHANT I.ENG AMICE PWO ARCHITECTURAL, STRUCTURAL AND LAND DRAINAGE CONSULTANTS Unit 4, Wrights Mews 12A Park Road, Hootshead, Spalding, Lincs. PE12 7EE Tel: 01406 480800 Fax: 01406 480744 E-Mail: G. R. Merchant @ Merchant. PE. Co. UK	
PROJECT PROPOSED DOUBLE GARAGE 19 NEEDHAM DRIVE SUTTON ST JAMES SPALDING Lincs	
CLIENT MR & MRS C GREGGS	
DRAWING PLAN, BLOCK PLAN, LOCATION PLAN AND ELEVATIONS	
JOB REF 127/00	DRAWING NO 01
DATE OCT 2000	DRAWN JPW
SCALE 1/50 1/100 1/200 1/2500	
DO NOT SCALE FROM THIS DRAWING This drawing is copyright and may not be shown, copied, reproduced or used in any other manner without the prior written consent of G. R. Merchant. The General Contractor is to ensure all dimensions are correct and to the satisfaction of the Architect. All details shown on this drawing including foundations are based upon typical site conditions unless stated to the contrary. No responsibility can be accepted for abnormal conditions which may be encountered. During construction, unless reported to the Architect or the design team, no responsibility can be accepted. Site and survey are recommended in respect of any alterations to maintain specific site conditions unless foundation work is undertaken.	

SOUTH HOLLAND DC
HOUSING & PLANNING
09 NOV 2000
Ref: 1326 10

DETERMINED
PLAN

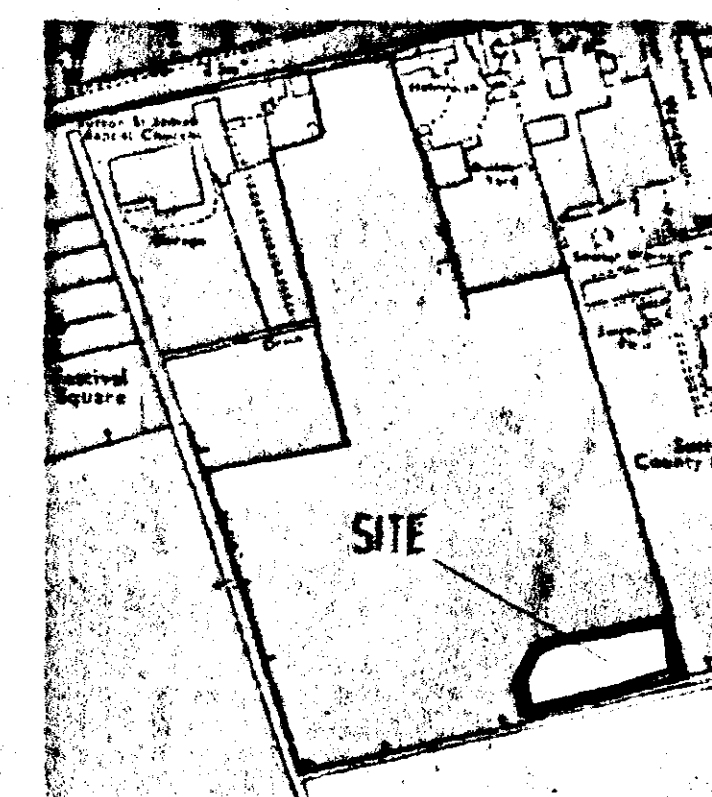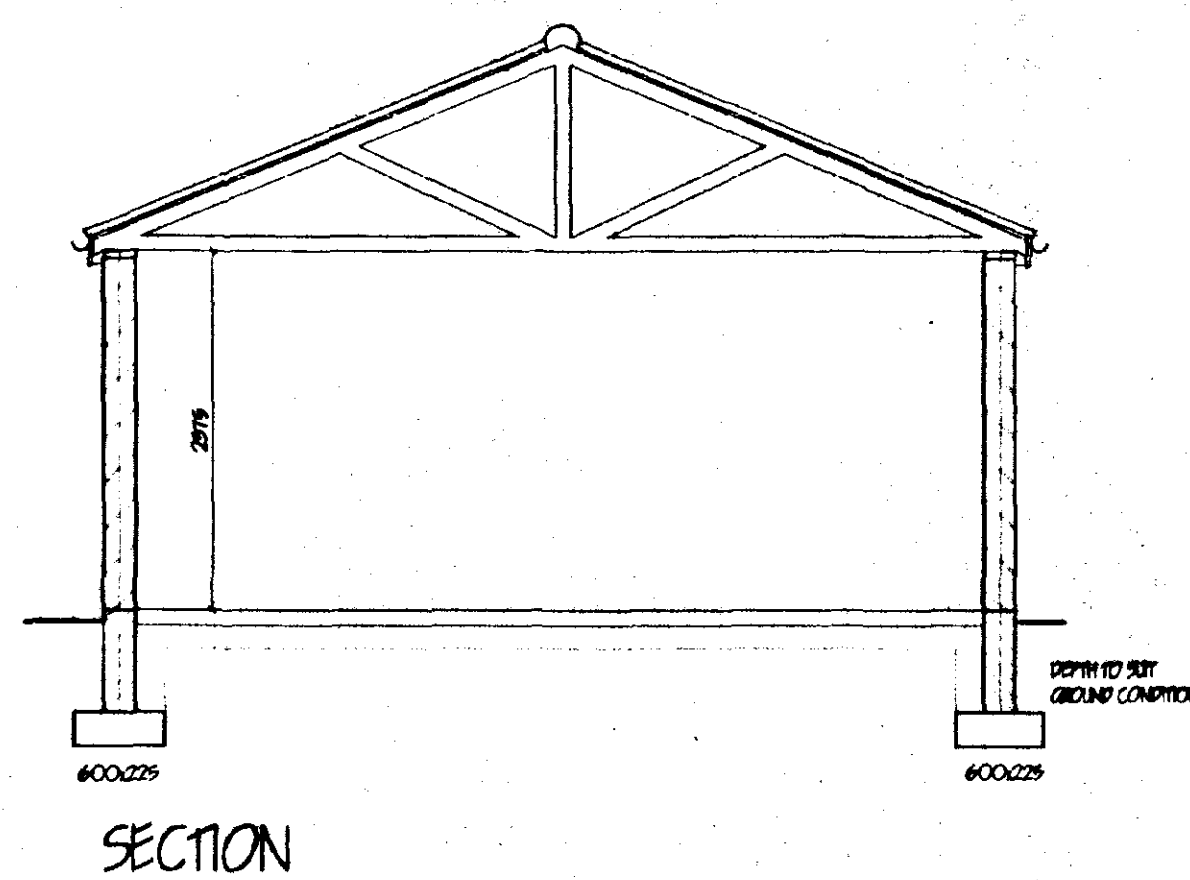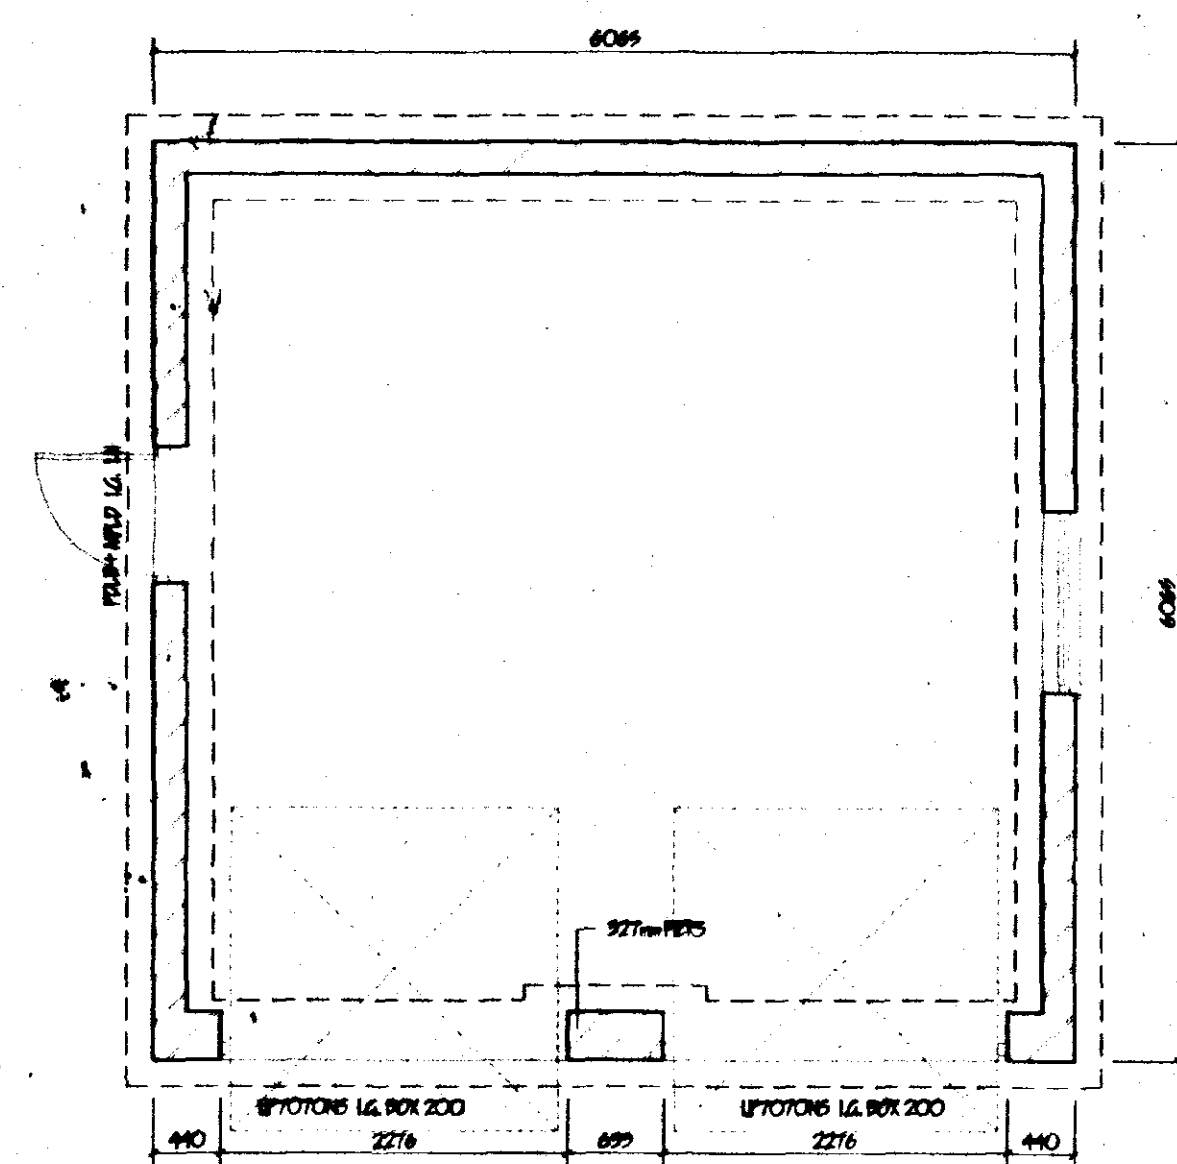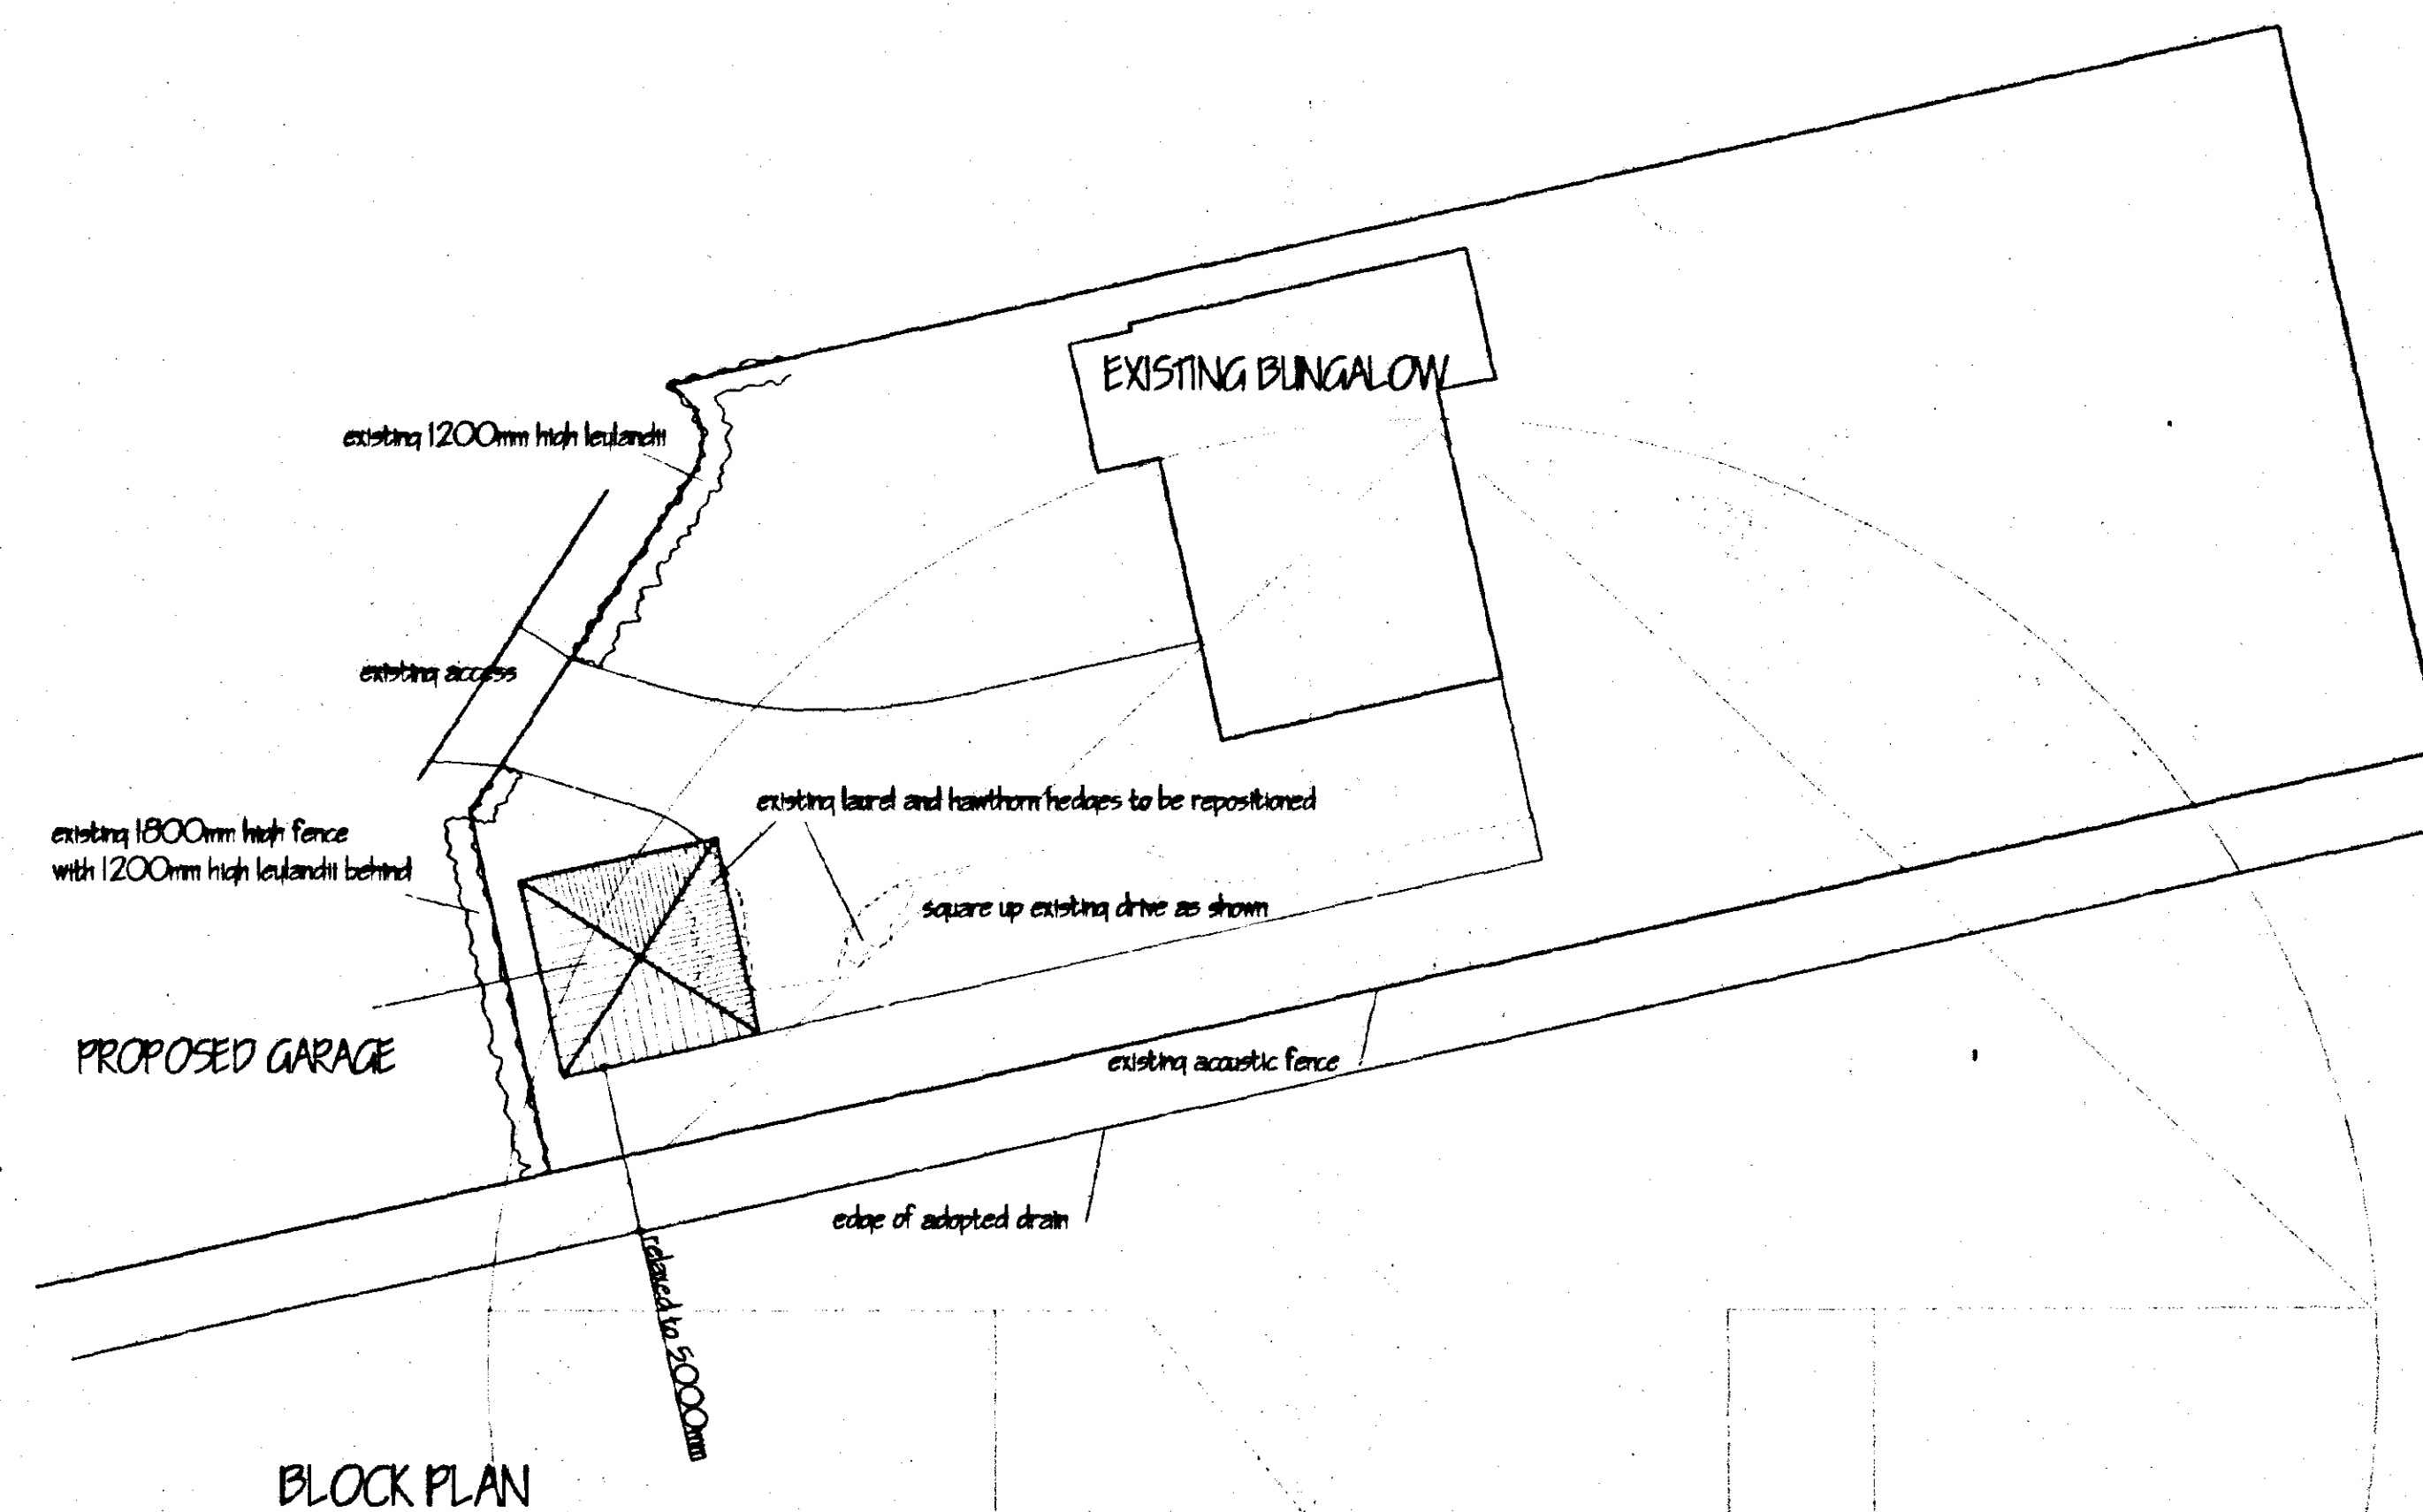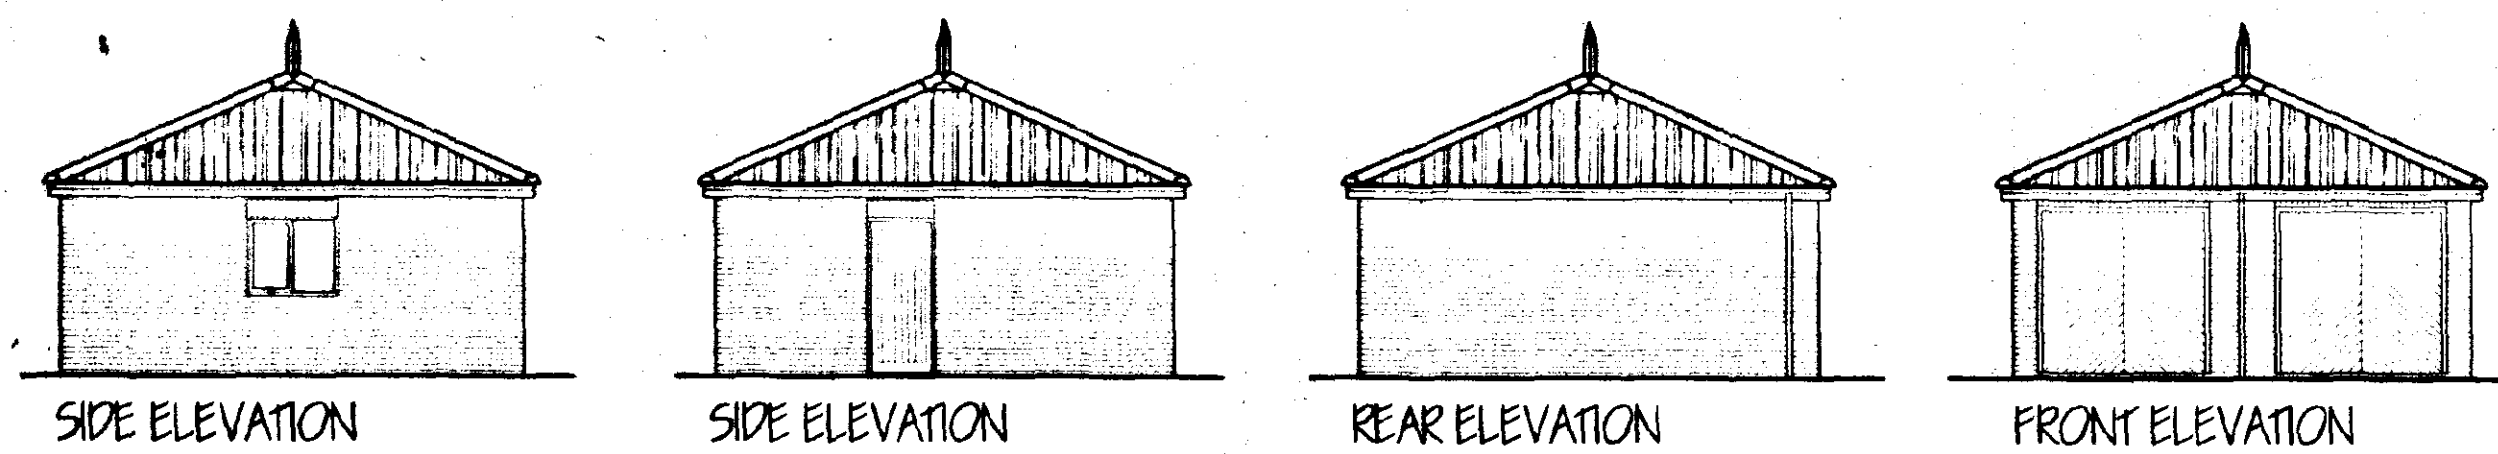

SOUTH HOLLAND DC
HOUSING & PLANNING
09 NOV 2000
Ref: 1328/00

G. R. MERCHANT LING AMICE TWO ARCHITECTURAL, STRUCTURAL AND LAND DRAINAGE CONSULTANTS Unit 4, Wrights House 128 Park Road, Holbeach, Spalding, Lincs. PE12 7EN Tel: 01406 455600 Fax: 01406 455744 E-Mail: G. R. Merchant @ Merchant.PE. Co. UK	
Project: PROPOSED DOUBLE GARAGE 19 NEEDHAM DRIVE SUTTON ST JAMES SPALDING LINES	
Client: MR & MRS C. GREGG	
Drawing: PLAN, BLOCK PLAN, LOCATION PLAN AND ELEVATIONS	
Job Ref: 127/00	Drawing No: 01
Date: OCT 2000	Drawn: JPW
Scale: 1/50 1/100 1/200 1/2500	
DO NOT SCALE FROM THIS DRAWING This drawing is copyright and may not be shown, copied, reproduced or used for any other purpose other than that for which it is issued. The Client/Contributor is to ensure all drawings are up to date and report any discrepancies to the Architect. No liability is accepted by the Architect for any errors or omissions in the drawings or for any damage or loss of any kind arising from the use of the drawings. During construction, urgent repairs to the Architect or that design amendments may be required. All such amendments are to be agreed in writing by the Architect before implementation.	