



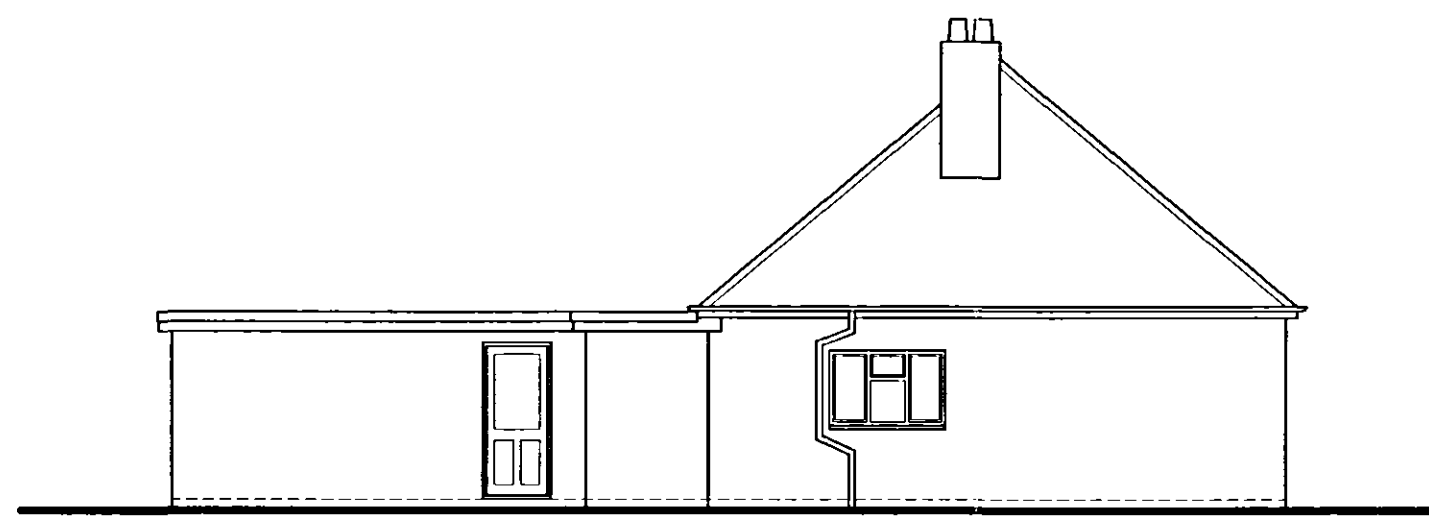


EXISTING SIDE ELEVATION 1:100




EXISTING REAR ELEVATION 1:100

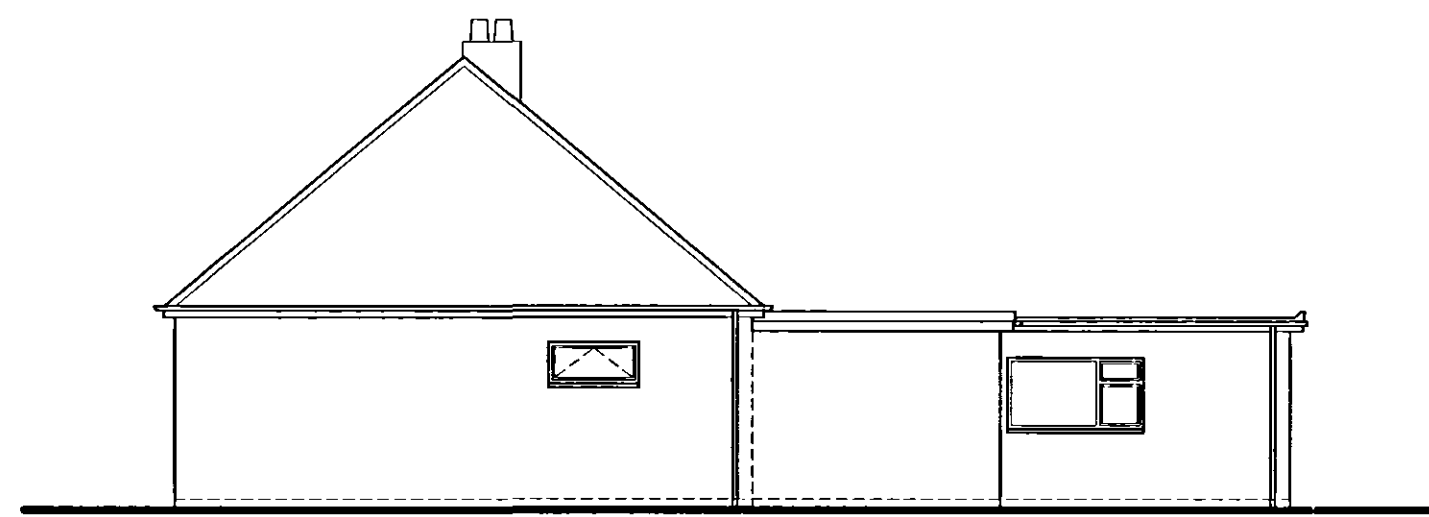


EXISTING SIDE ELEVATION 1:100

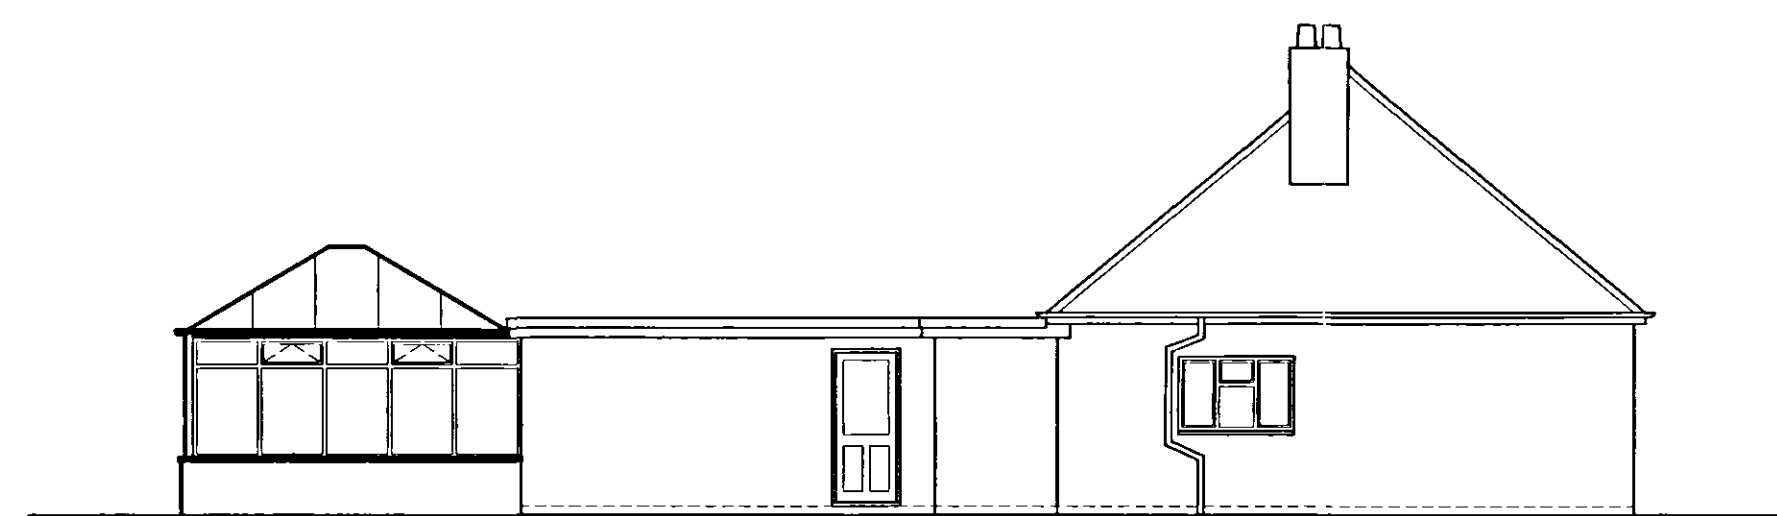


PROPOSED SIDE ELEVATION 1:100

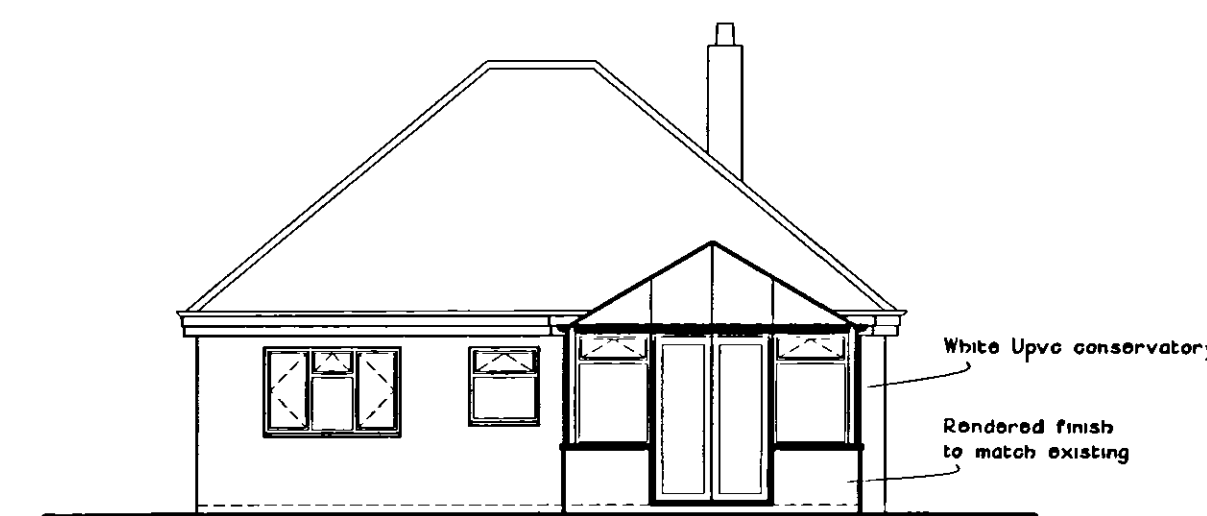


PROPOSED REAR ELEVATION 1:100

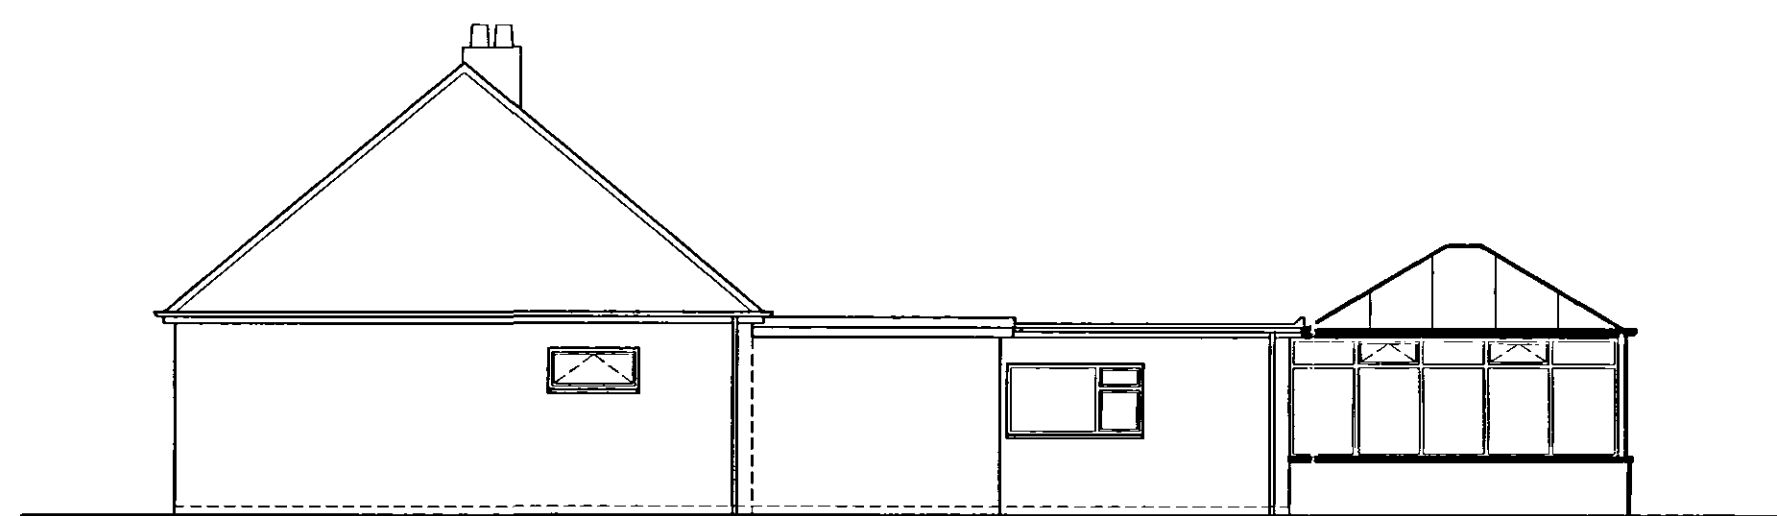

PROPOSED SIDE ELEVATION 1:100

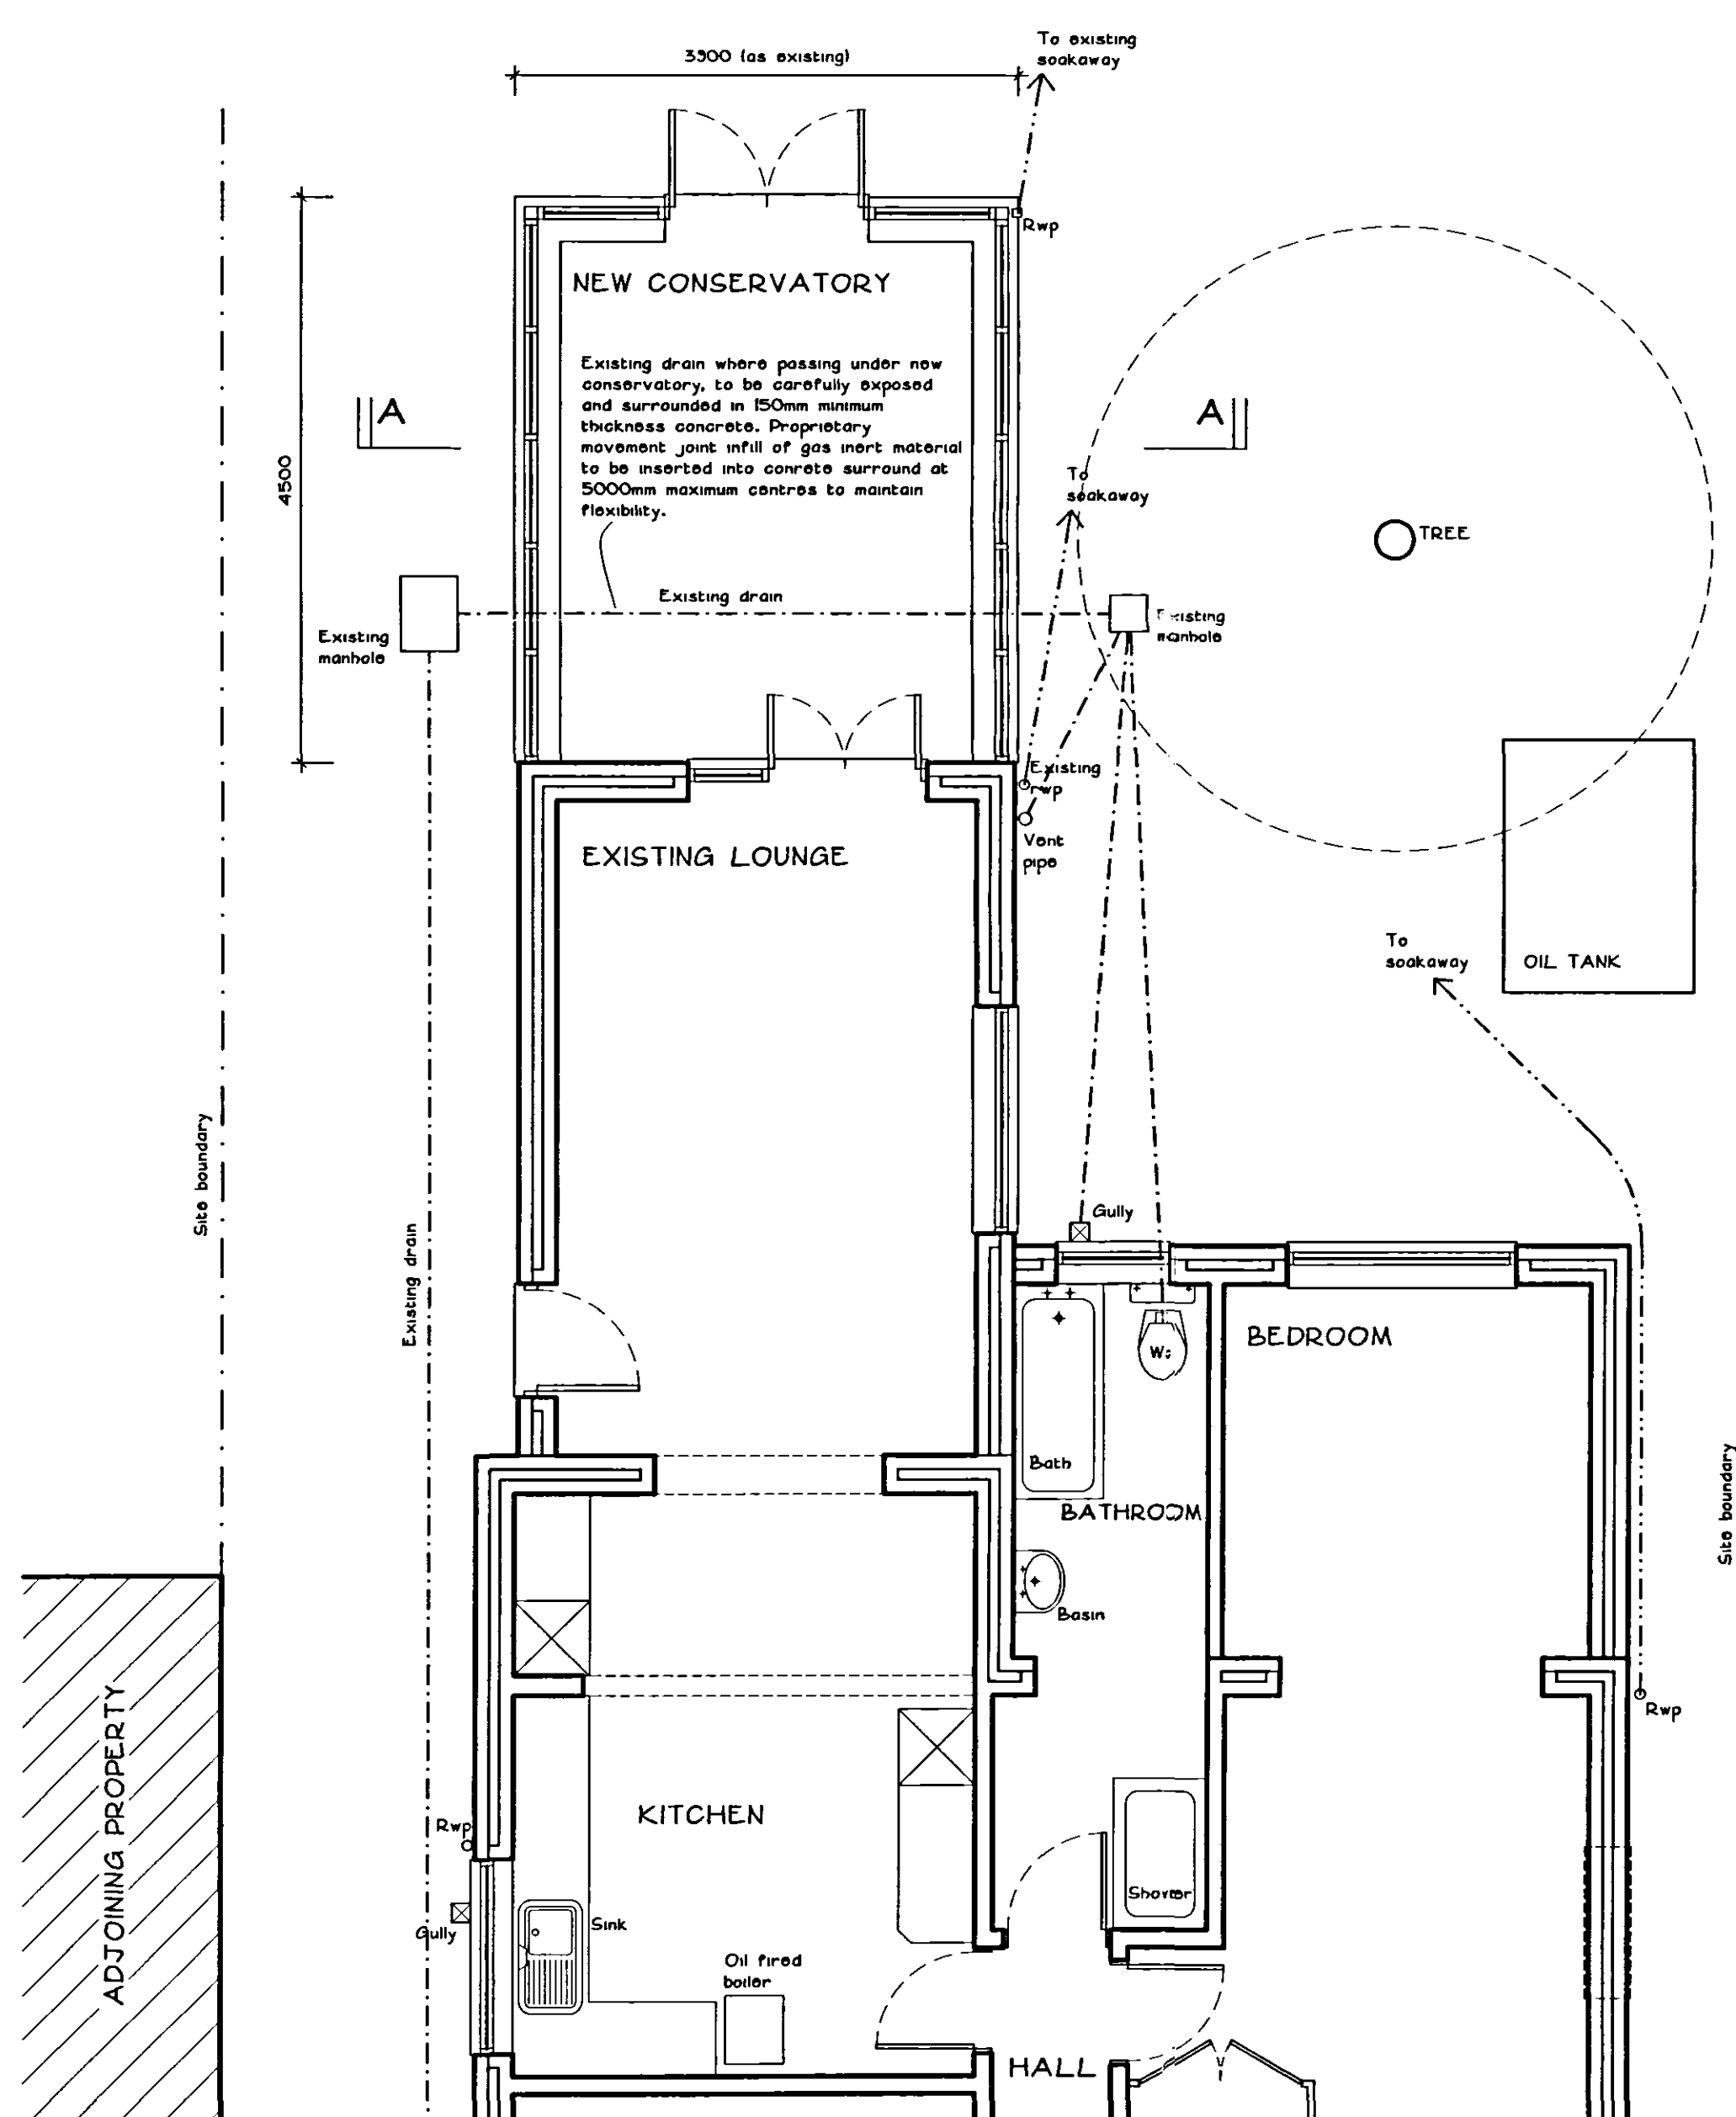

PROPOSED FLOOR PLAN 1:50

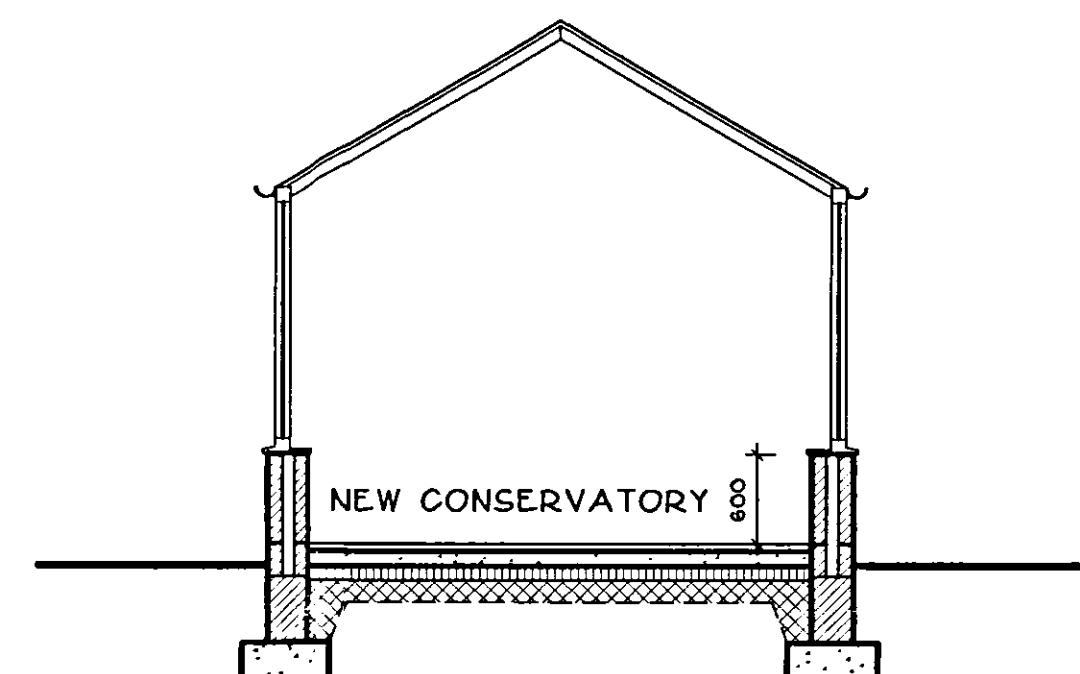


SECTION AA 1:50

GENERAL SPECIFICATION NOTES

FOUNDATIONS
Unless otherwise determined from site ground conditions, to be 600 wide x 225mm deep strip footings constructed from mass concrete.
Under side to be founded at minimum 750mm below external ground level for minimum 1000mm if shrinkable subsoil is encountered - final depth to be agreed on site.
Concrete to be general grade of foundation mix - GEN 3 to BS5328.
GROUND FLOOR CONSTRUCTION
To comprise: 50mm sand/cement screed on 100mm thick 10/20 gradal mass concrete slab on vapour barrier on 100mm thick 10/20 gradal floor 100 flooring grade insulation on 1200 gauge polythene membrane with 150mm lops and turned up at all edges and lapped with wall dpa on 25mm minimum thickness sand binding on 150mm minimum thickness well rolled and consolidated hardcore base.
NOTE: Vertical upstands of insulation to be provided to all edges of concrete slab in strict accordance with manufacturer's instructions.
EXTERNAL WALL CONSTRUCTION
200mm thick cavity wall to comprise 100mm external skin in facing bricks to match as near as possible existing house, 50mm cavity filled with Dribbern or similar insulation, 100mm internal skin in Celcon or similar insulating blockwork with 13mm thick dense plaster finish internally.
Walls to be finished externally above dpa with two coat render to match existing with proprietary render stop at dpa level.
Bituminous based damp proof course to be built in 150mm minimum above outside ground level.

ROOF AND WINDOWS
To be constructed from Upva frames with double glazed sealed units and polycarbonate roof.
GLAZING IN CRITICAL LOCATIONS
Any glazing to windows below 600mm above floor level and to doors and sidelights below 1500mm above floor level to be in critical locations to be laminated or toughened safety glass in accordance with BS6206.
ELECTRICAL INSTALLATION
To be carried out in strict accordance with the latest edition of the IEE regulations. Seekat outlet and lighting positions all to client's requirements.
DRAINAGE
RAINWATER GOODS
To be Upva to BS4576 : Part 1 installed in strict accordance with manufacturer's instructions. Gutters to be securely fixed at eaves and laid to falls complete with all required outlet positions, stopends etc. Downpipes to be securely fixed to walls using proprietary clips and complete with all swan necks, shoe outlets etc.
UNDERGROUND DRAINAGE PIPES
New surface water drains to be 110mm Upva to BS4660 laid to self-cleansing gradient bedded and surrounded in 150mm minimum thickness of 10mm pea gravel to maintain flexibility.
SOAKAWAY
Existing soakaway to be utilised if 5000mm from building. Otherwise new and existing storm water pipes to drain into new soakaway constructed to CP301 minimum 5000mm from any building 16000mm in clay soil. To be 1250 x 1250 x 1000mm deep filled with rubble to within 450mm of ground level and overlaid with polythene sheet and backfilled to ground level with vegetable soil.

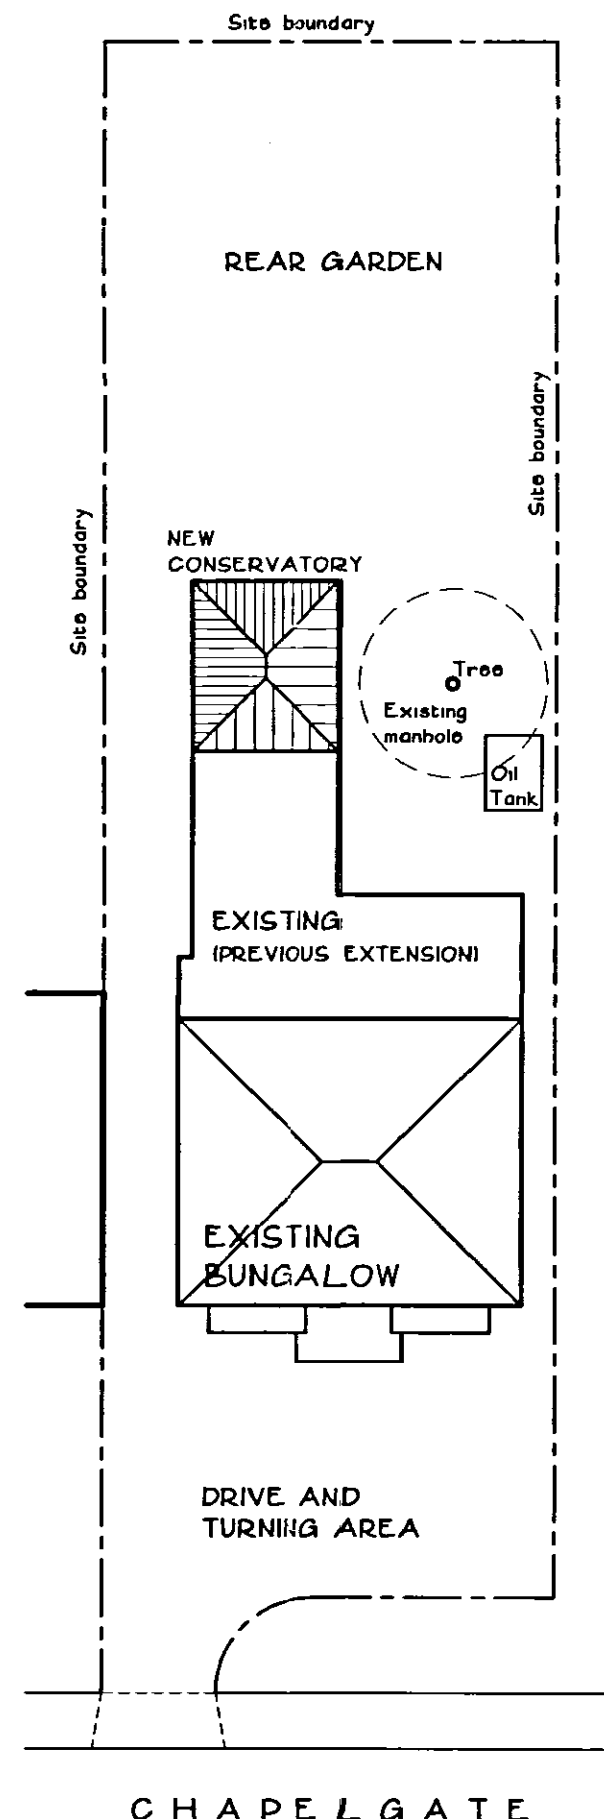

SITE PLAN 1:200

DETERMINED PLAN

NOTES

LIMITATIONS

This drawing is limited in the amount of information contained and does not purport to contain a full specification of the works. It is solely for the purpose of obtaining Building Regulation approval. The drawing must not be used as a contract document alone.

DIMENSIONS

Do not scale from this drawing.

All dimensions are to be checked on site by the builder who shall take responsibility for measurements for construction and ordering purposes from commencement of site works.

Whilst every effort is made to ensure accuracy in dimensioning, measurements should be carefully checked to ensure compatibility with existing structures and features.

SUPERVISION

The works will not be supervised by Richard J Diggle or any representative thereof. It is the clients or their appointed agents responsibility to control workmanship, substitution of materials, adherence to specification, variations to contract etc.

STANDARDS

All materials to be new unless otherwise stated and all components and materials etc. to be used, fitted and installed in strict accordance with manufacturers instructions and relevant Code of Practice.

Materials shall conform to the appropriate British Standard Specification or BBA Certificate or European Code equivalent.

Preservative treatment to BS 5268 : Part A is to be carried out to all timber prior to delivery to site.

DETAILS / FOUNDATIONS

All details shown on this drawing including foundations, are based upon typical site conditions including soil of good bearing capacity.

Site soil surveys are recommended in respect of foundations to establish specific site conditions before foundation work is undertaken.

If adverse ground conditions are encountered, then the advice of a qualified structural engineer should be sought.

HEALTH AND SAFETY

The Employer / Client shall ensure that the selected contractor is conversant with and adopts all measures necessary to achieve compliance with Health and Safety legislation for Building Sites and Work Places.

The Employer / Client is advised that should the works need to comply with the Construction Design and Management Regulations, and independent Planning Supervisor will be required.

SCOPE OF THE WORKS

The works comprise all that is shown on the drawings and details. Any work that may not be specifically shown, but may reasonably be inferred as necessary to carry out the works will be deemed to be included.

16/10/2005

Revisions

Richard J Diggle
Building Design Consultant

194 Broad Gate
Weston Hills
Spalding
Lincs
PE12 6DQ

Telephone/Fax: 01406 380952
Mobile: 07771 621902
E-mail: richard@diggle.biz

Client
MR A WALPOLE

Project
NEW CONSERVATORY

**62 CHAPELGATE
SUTTON ST JAMES**

Drawing
DETAIL DRAWING

FLOOR PLAN
SECTION
ELEVATIONS
SITE PLAN

Scale
As shown

Date
September 2005

Drawing Number
495-01 A