




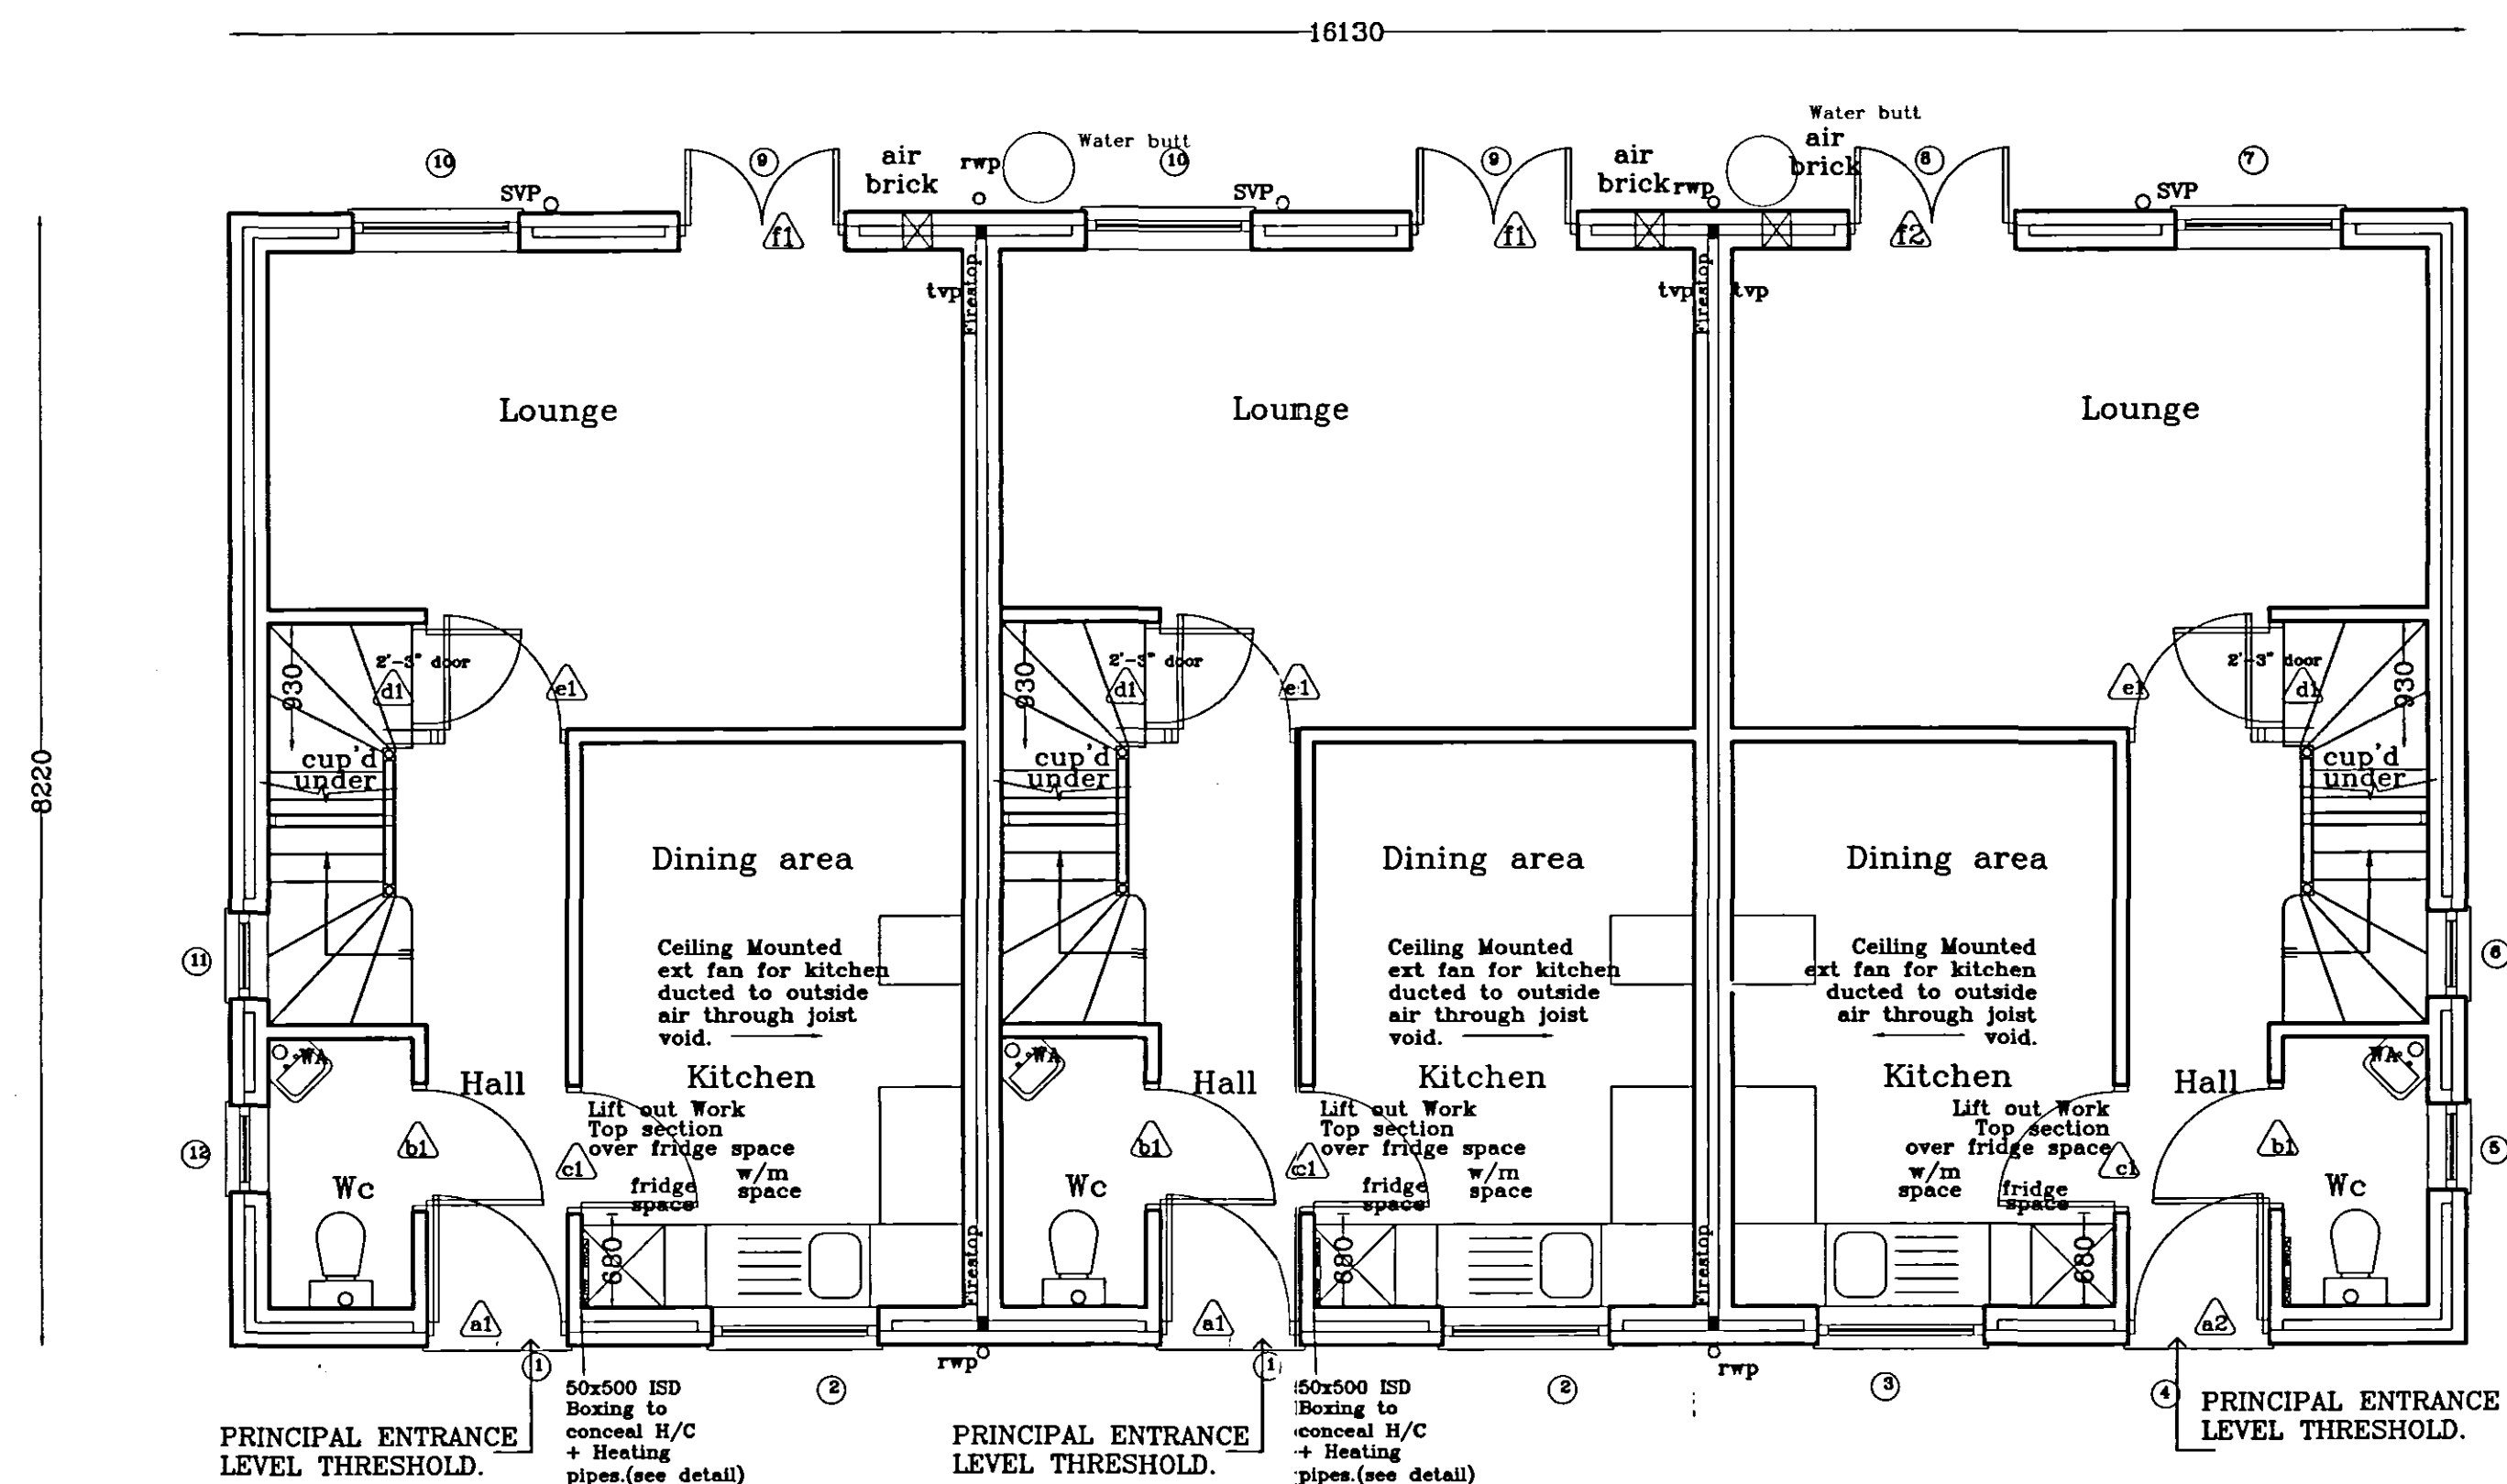

GROUND FLOOR LAYOUT

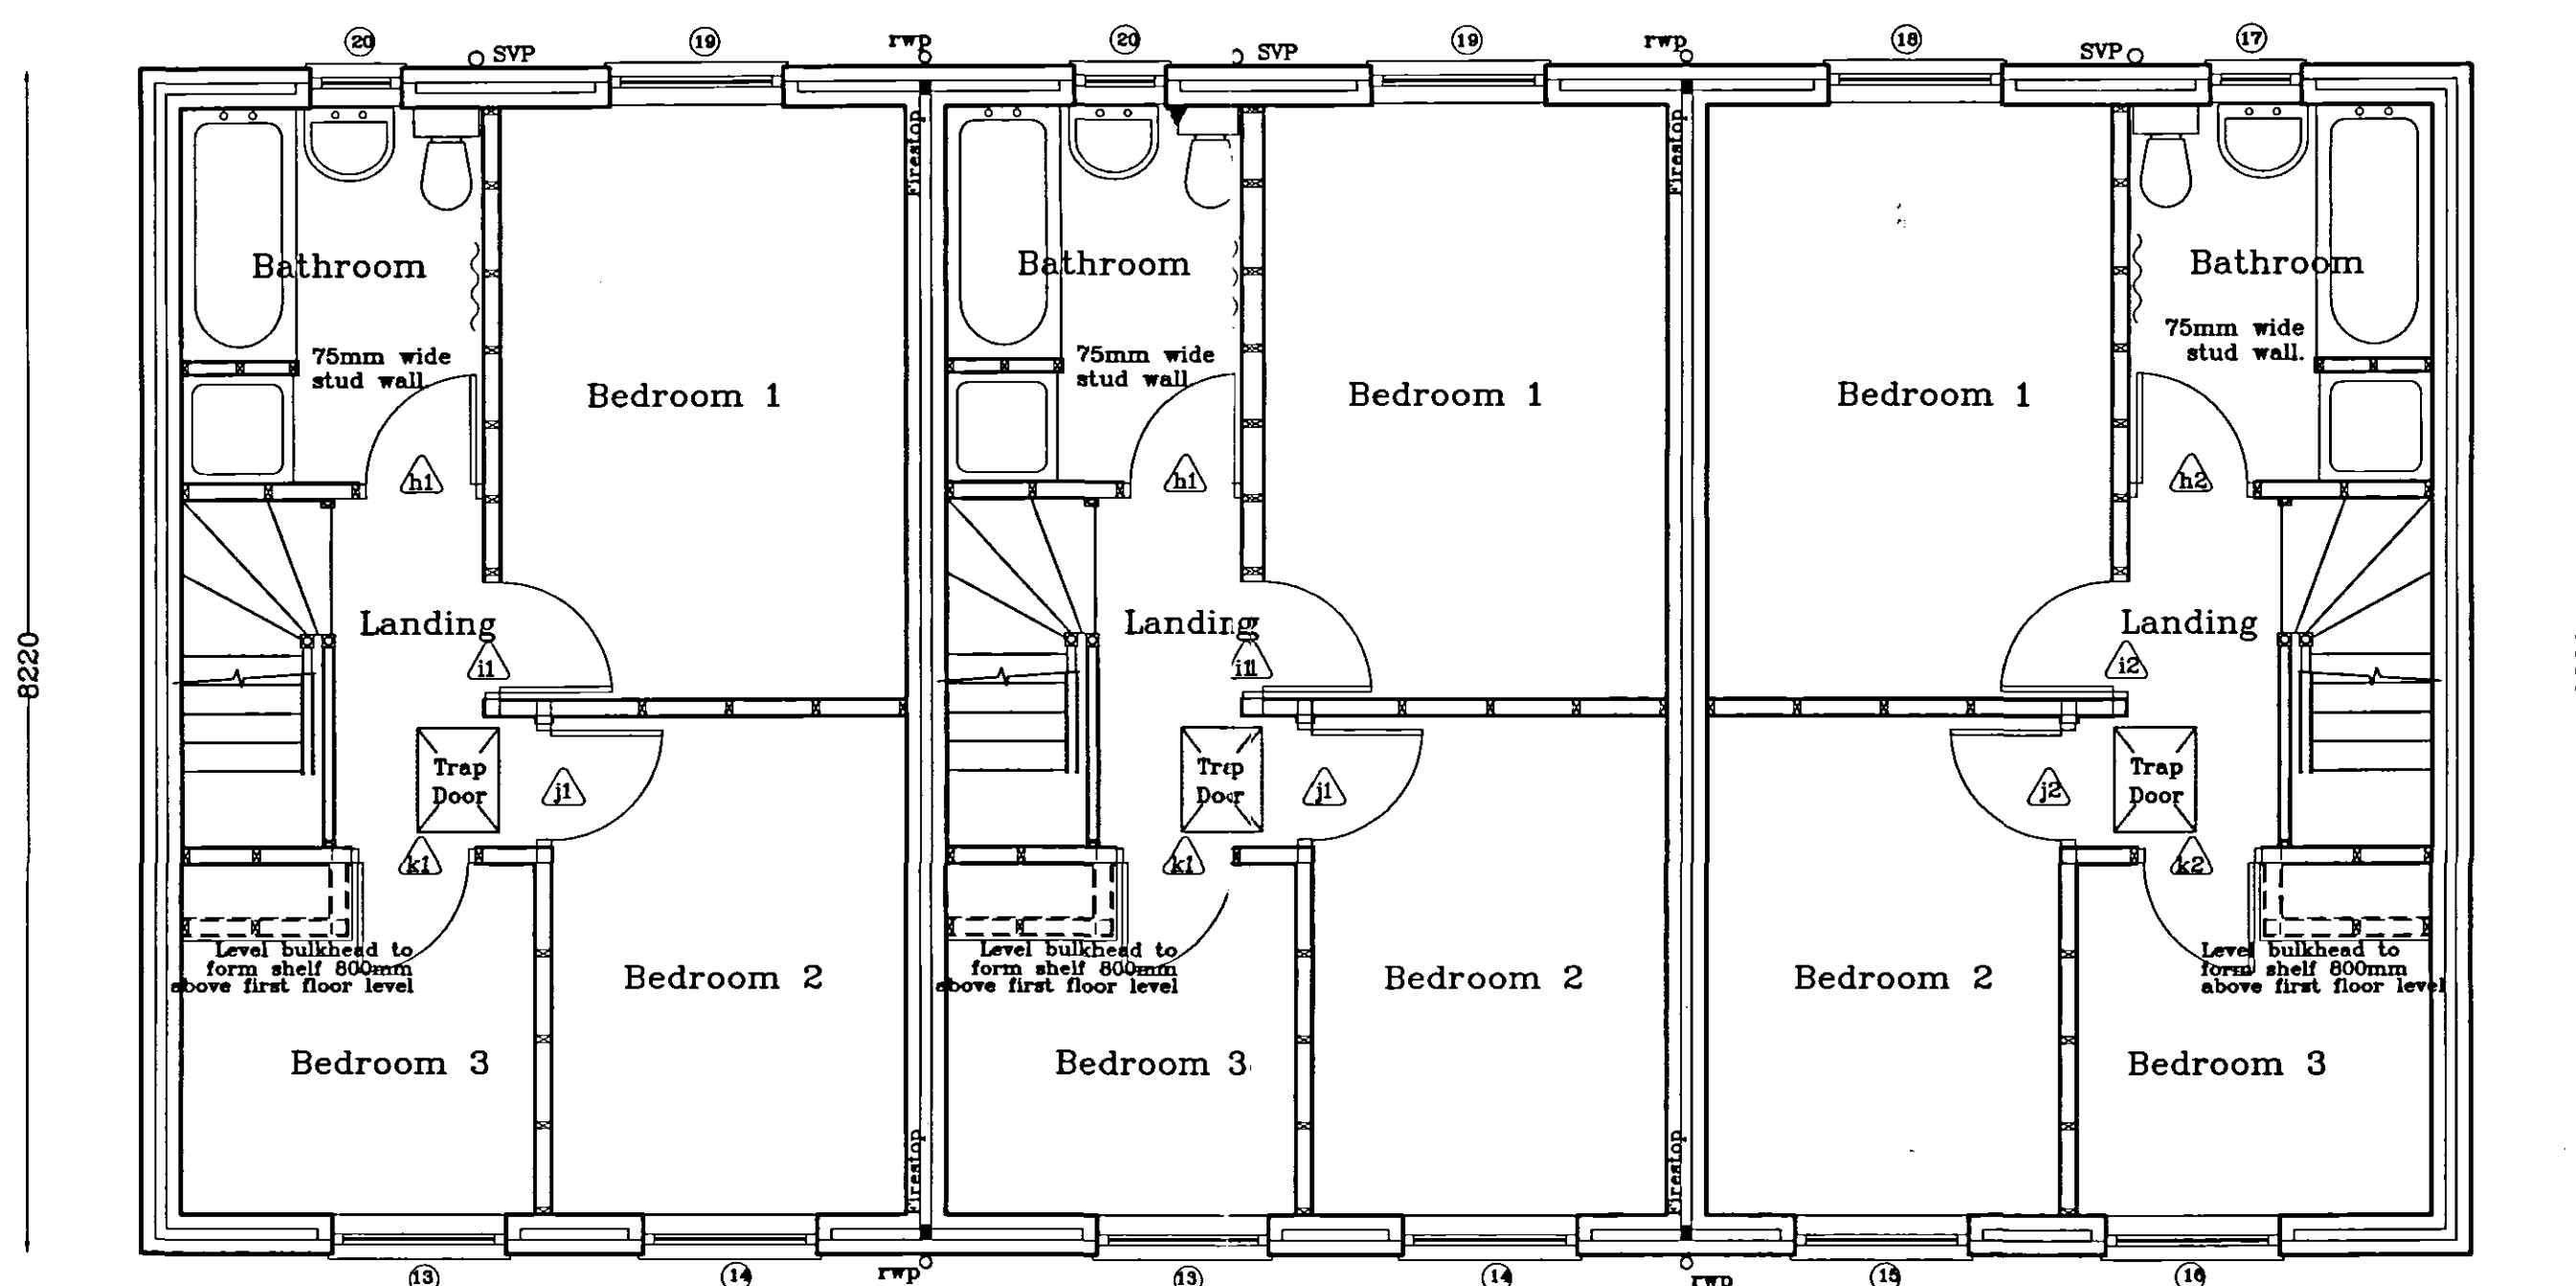


FIRST FLOOR LAYOUT

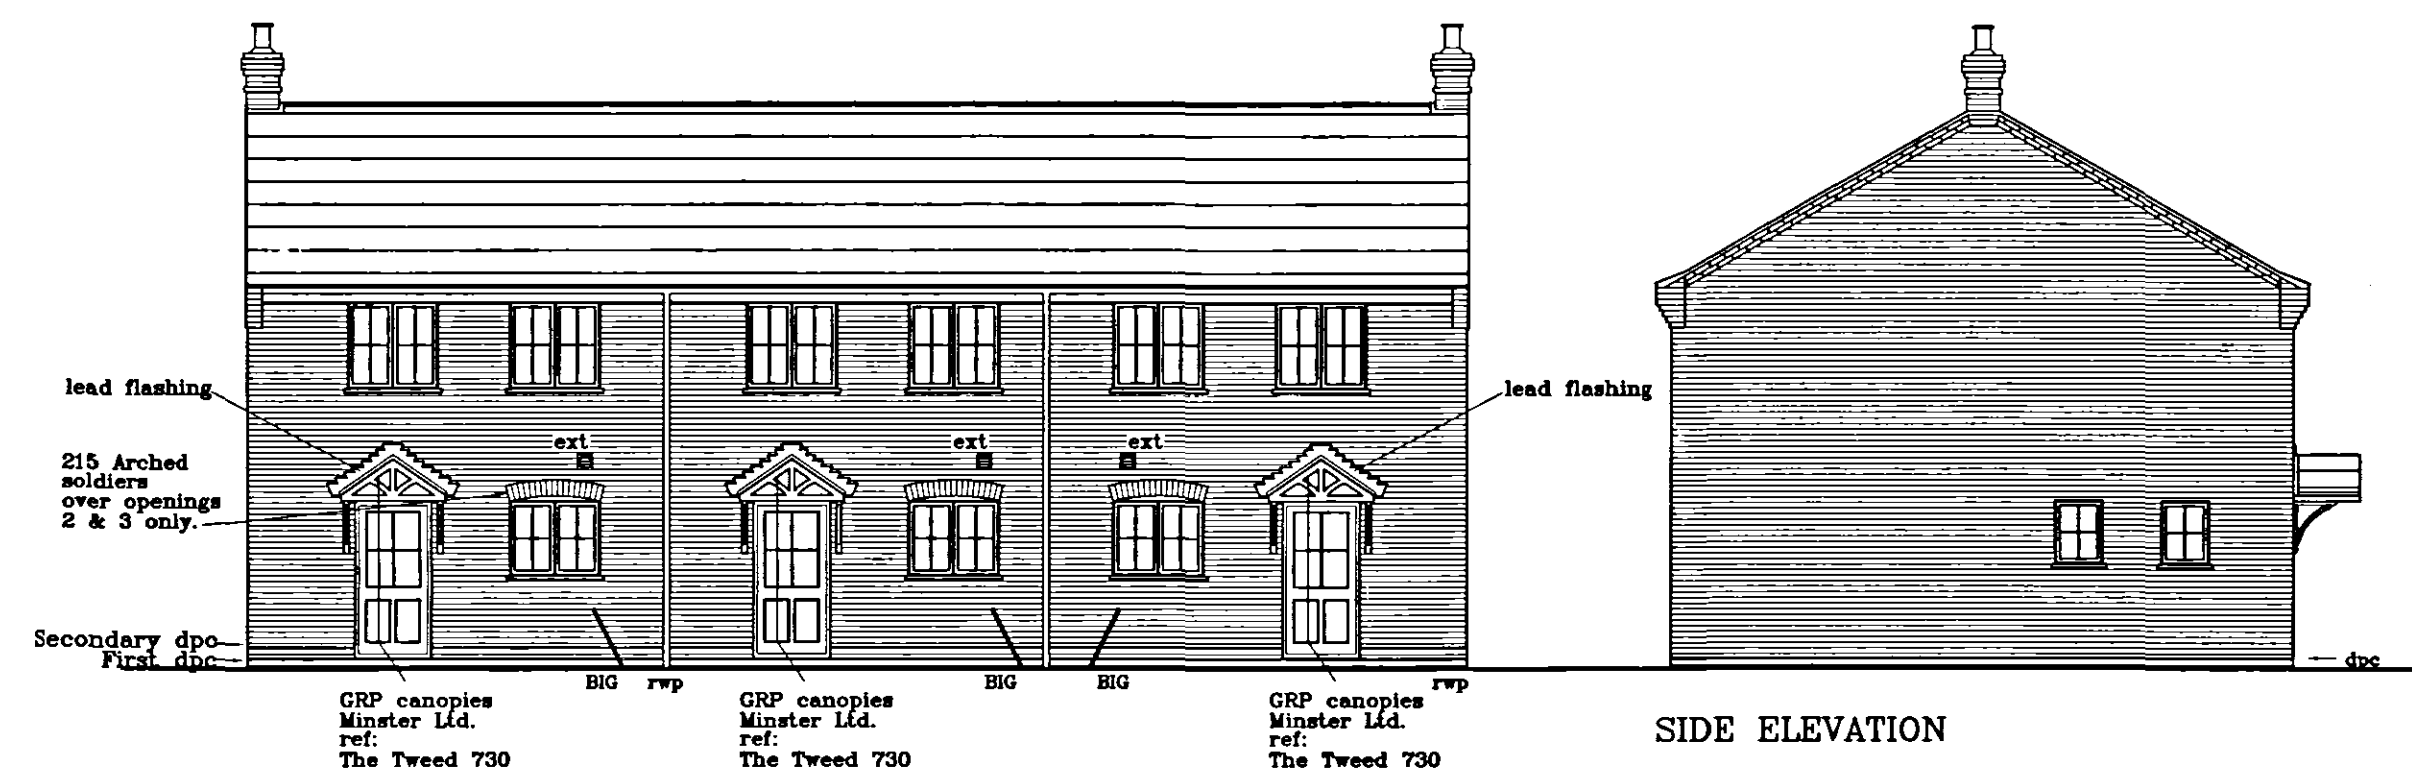

FRONT ELEVATION

SIDE ELEVATION

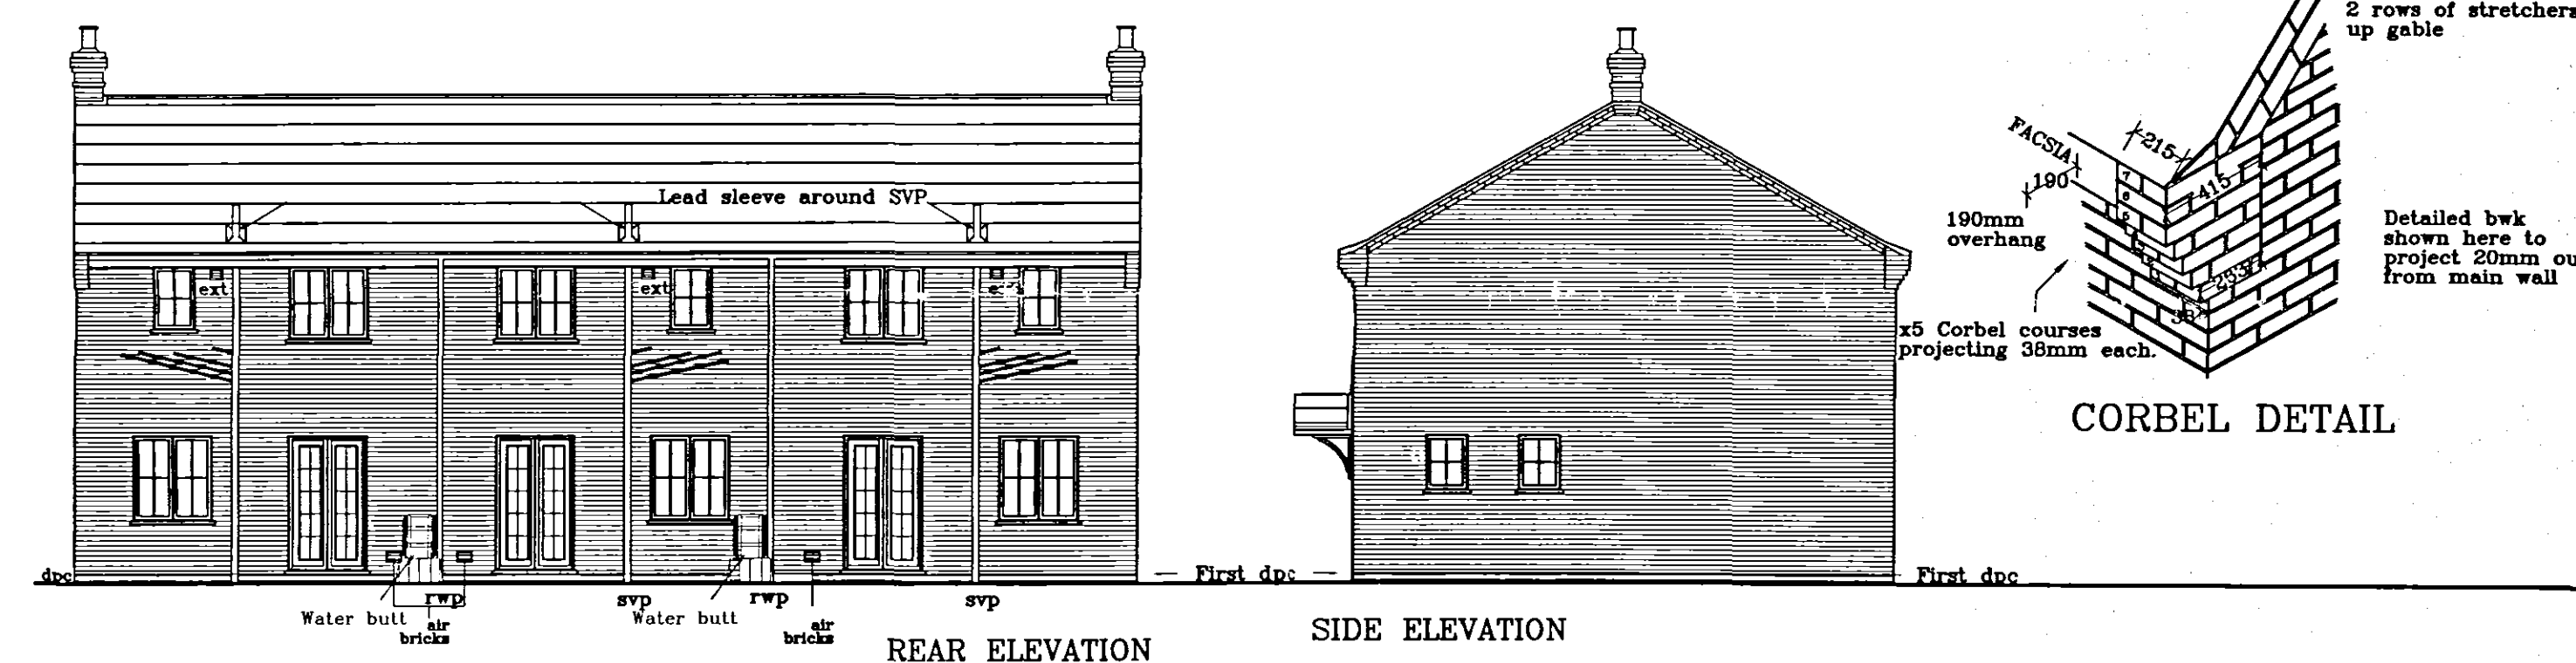

REAR ELEVATION

SIDE ELEVATION

SPDC
Planning & Development
10 NOV 2005
Ref: 1547/01

PROJECT TITLE
3no. TERRACED HOUSES
LAND ADJACENT TO
No. 2 BAULKINS DROVE,
SUTTON ST JAMES,
SPALDING, Lincs

(for South Holland District Council)

DRAWING
FLOOR LAYOUTS
&
ELEVATIONS

DESCRIPTION	DATE	BY
A DUMMY CHIMNEY STACKS ADDED	02.11.05	PM

SCALE
1:50 1:100
DRAWN
PM

DATE
SEPT '05
DRAWING No.
0508/02