



FRONT ELEVATION

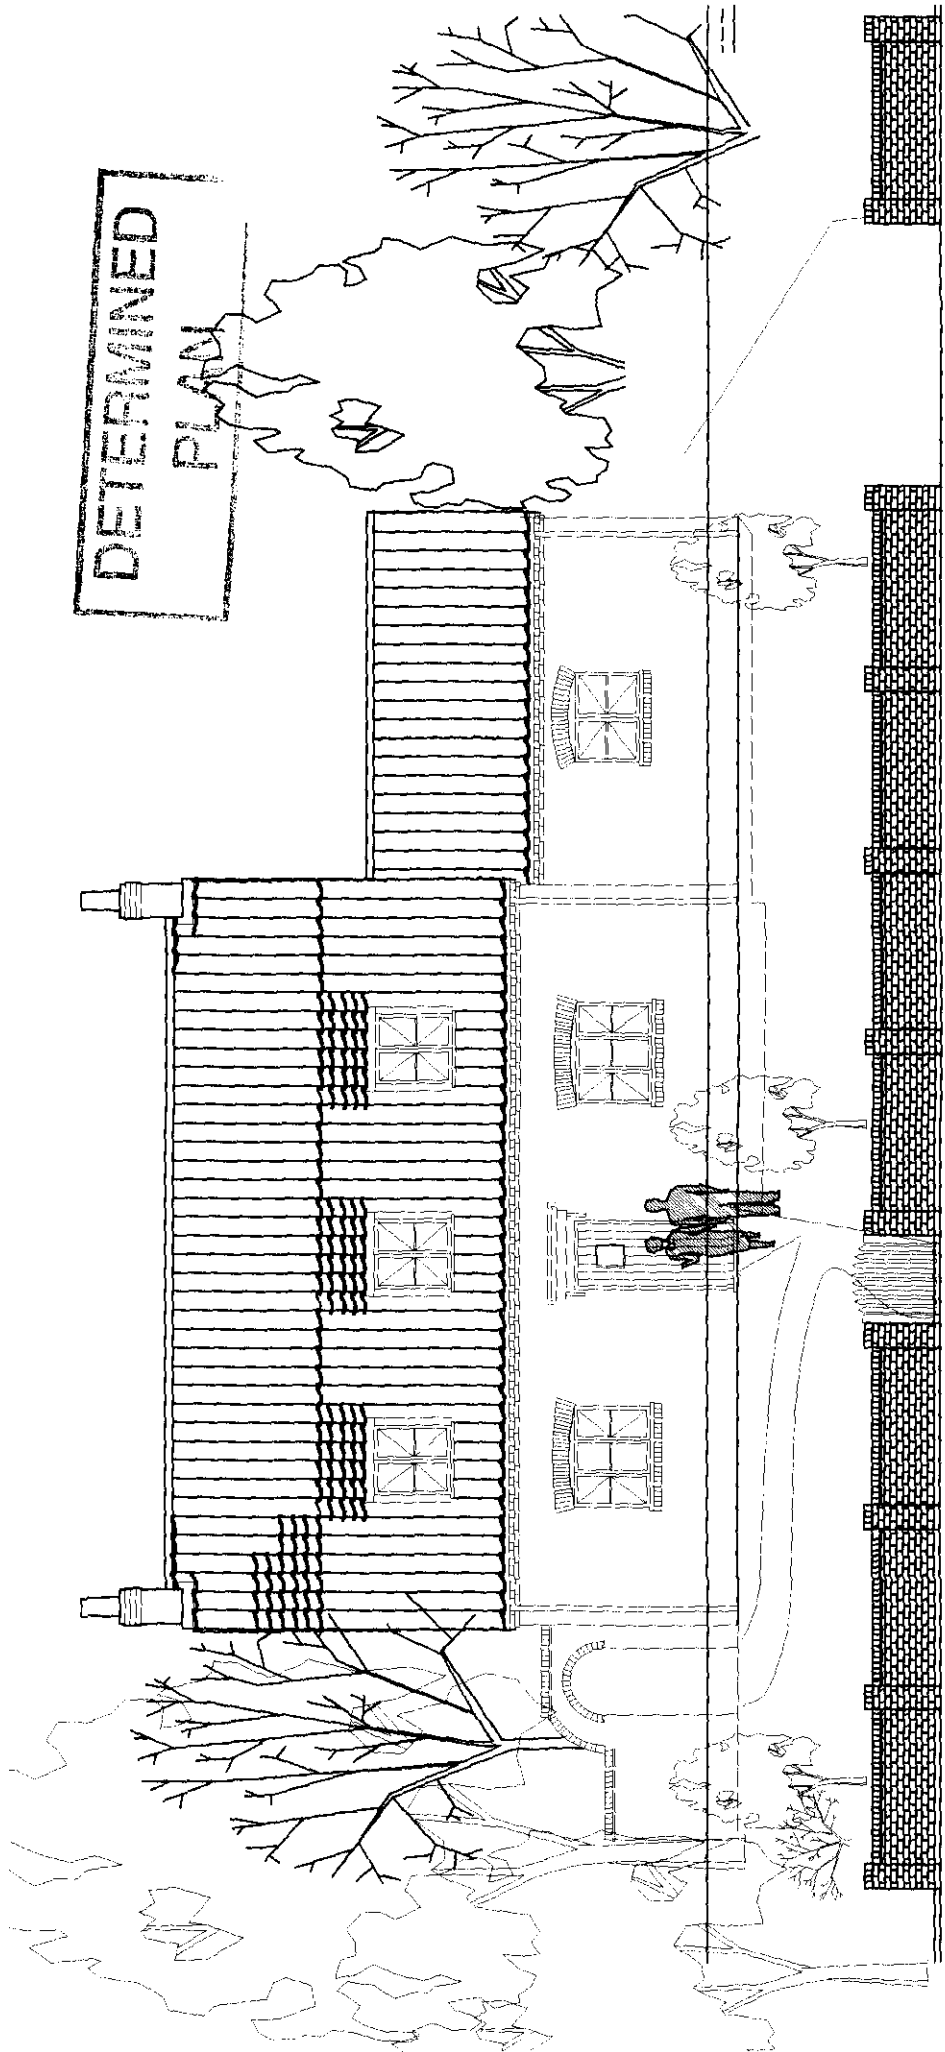

DETERMINED
PLAN

DAVID BROKER DESIGN
SERVICES
2000
CONCEPT
ARCHITECTURE
COMPUTER AIDED DESIGN
CLIENT
MR-MRS DAVID BAYS

LOCATION PLAN 1-2500
REPRODUCED FROM THE ORDNANCE SURVEY MAP BY DAVID BROKER
DESIGN SERVICES WITH THE SANCTION OF THE DIRECTOR GENERAL,
ORDNANCE SURVEY, FOR BUSINESS USE. LICENCE No AR 375659.

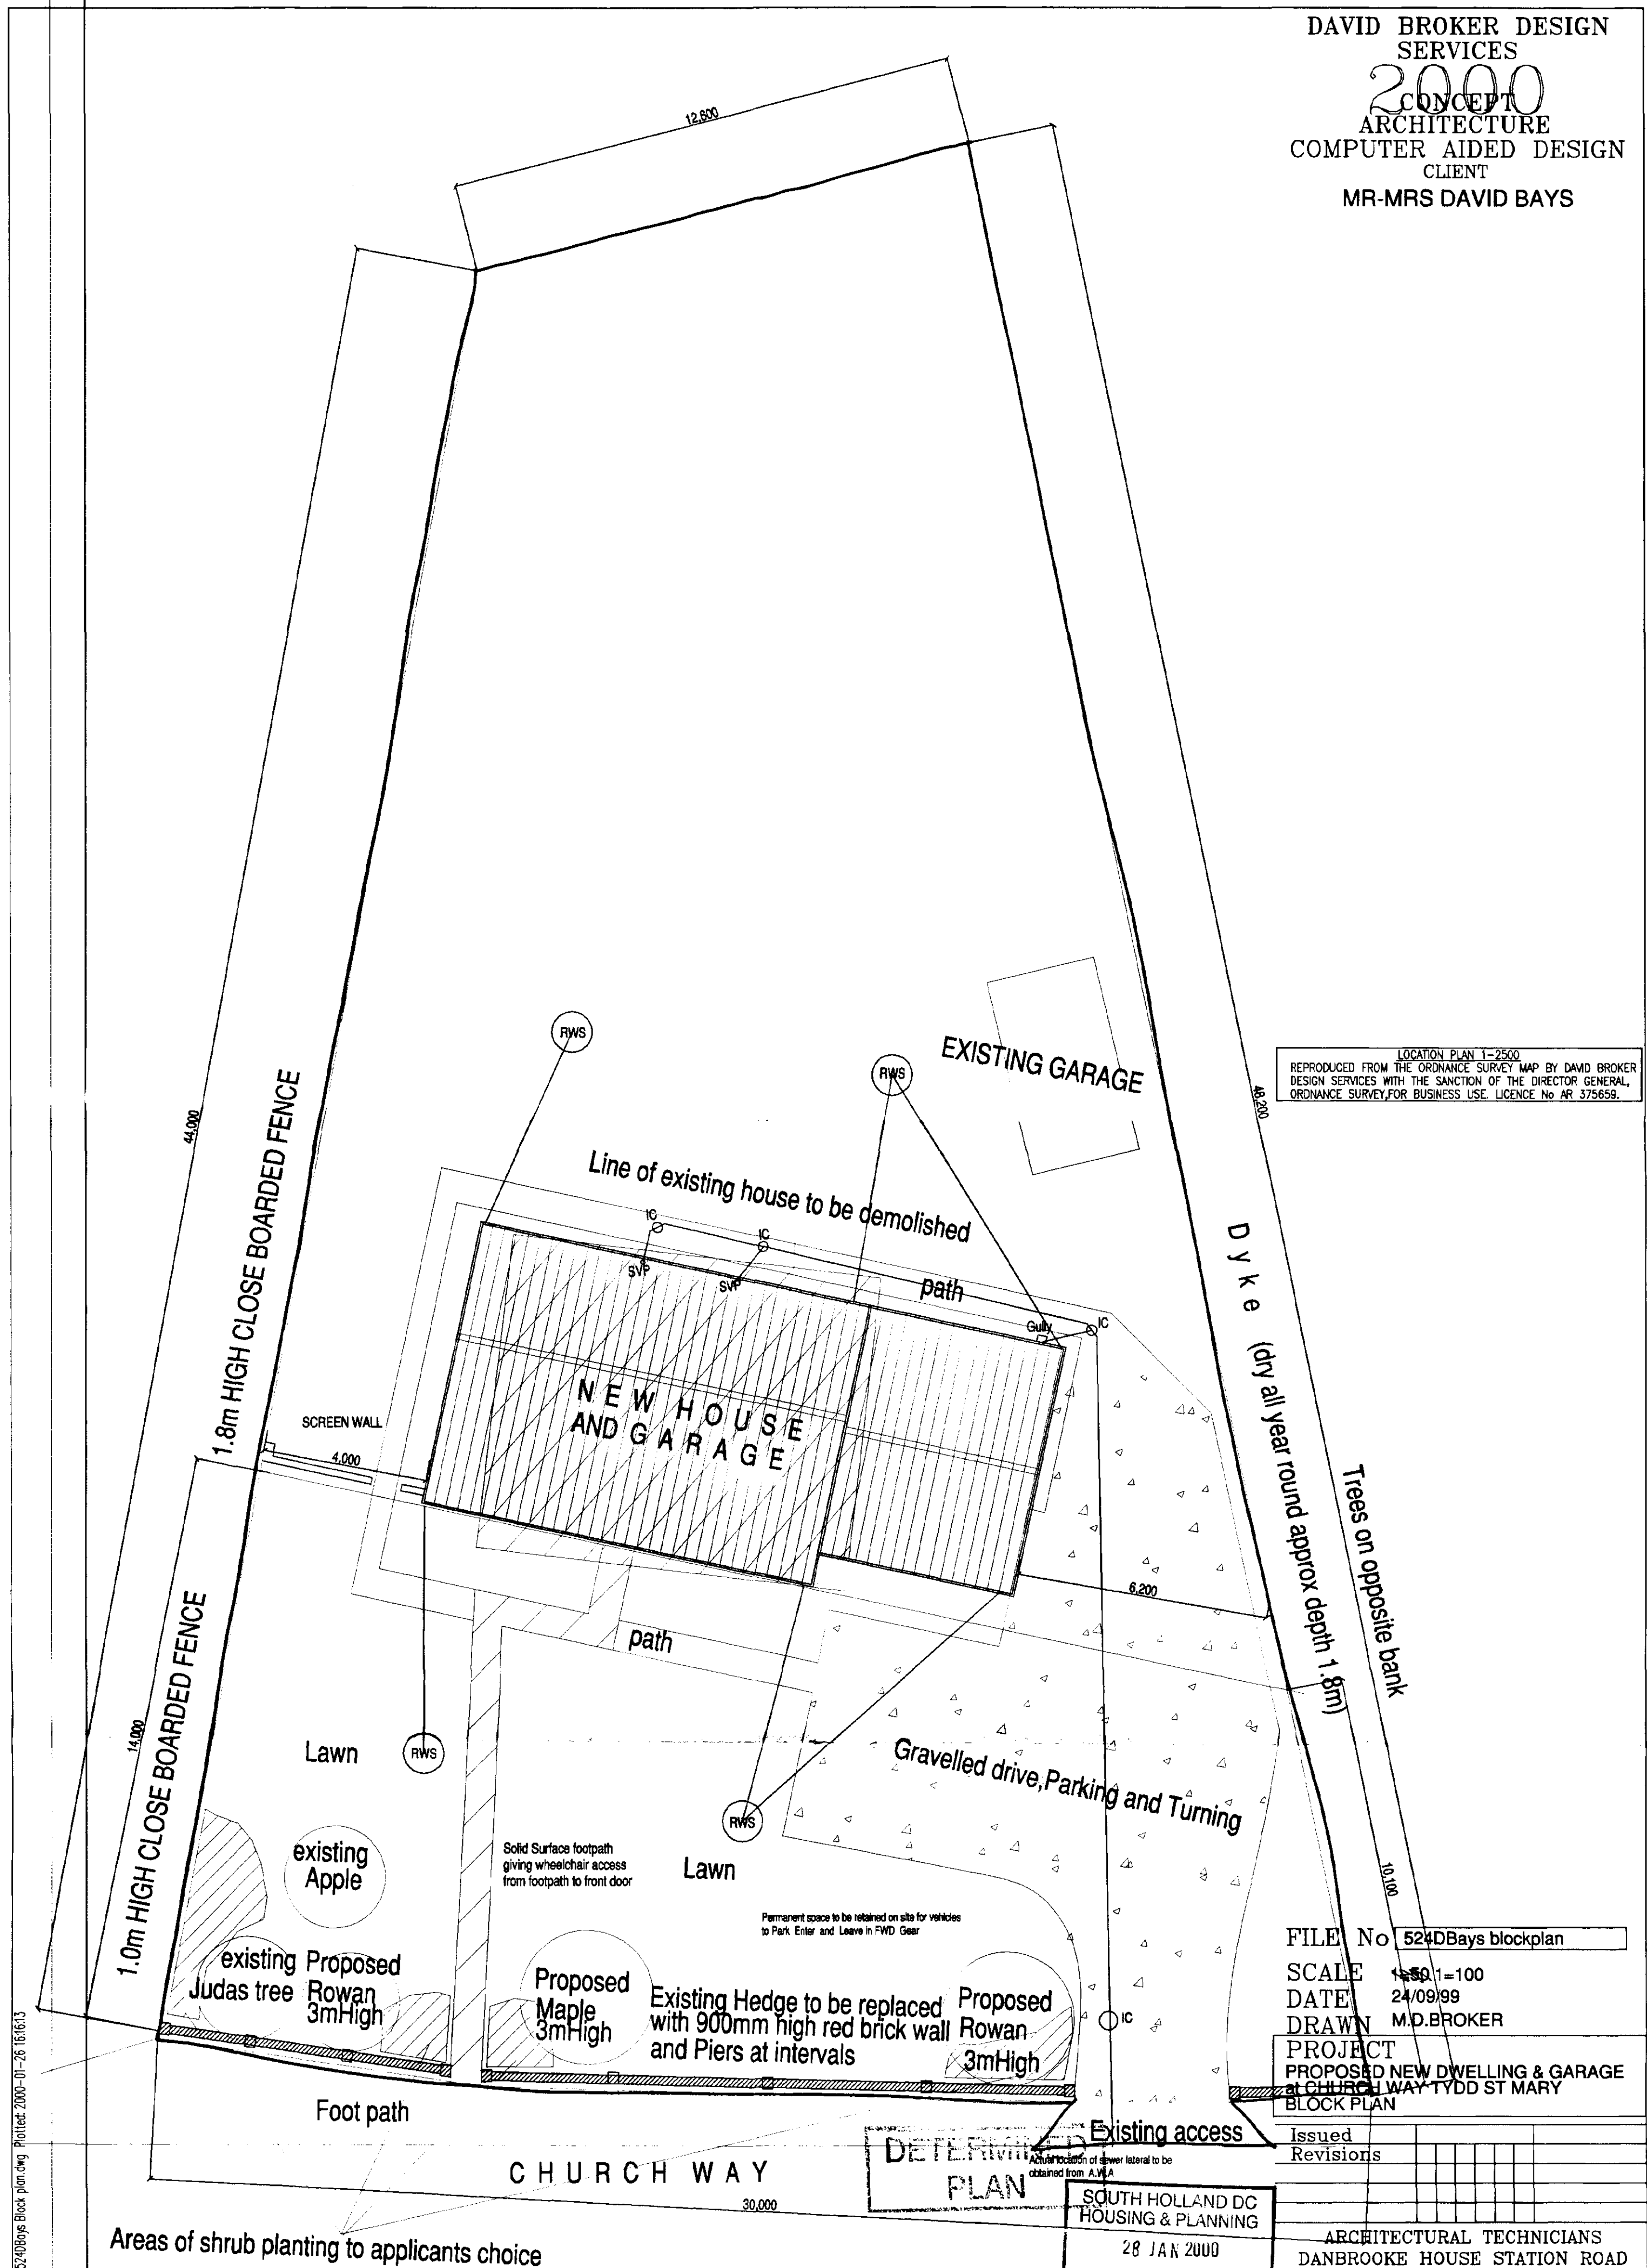

FILE No 524DBays blockplan
SCALE 1:100
DATE 24/09/99
DRAWN M.D.BROKER
PROJECT PROPOSED NEW DWELLING & GARAGE at CHURCH WAY TYDD ST MARY
BLOCK PLAN

Issued
Revisions

SOUTH HOLLAND DC
HOUSING & PLANNING

28 JAN 2000

ARCHITECTURAL TECHNICIANS
DANBROOKE HOUSE STATION ROAD
WISBECH ST MARY

Areas of shrub planting to applicants choice