




REAR ELEVATION - SOUTH

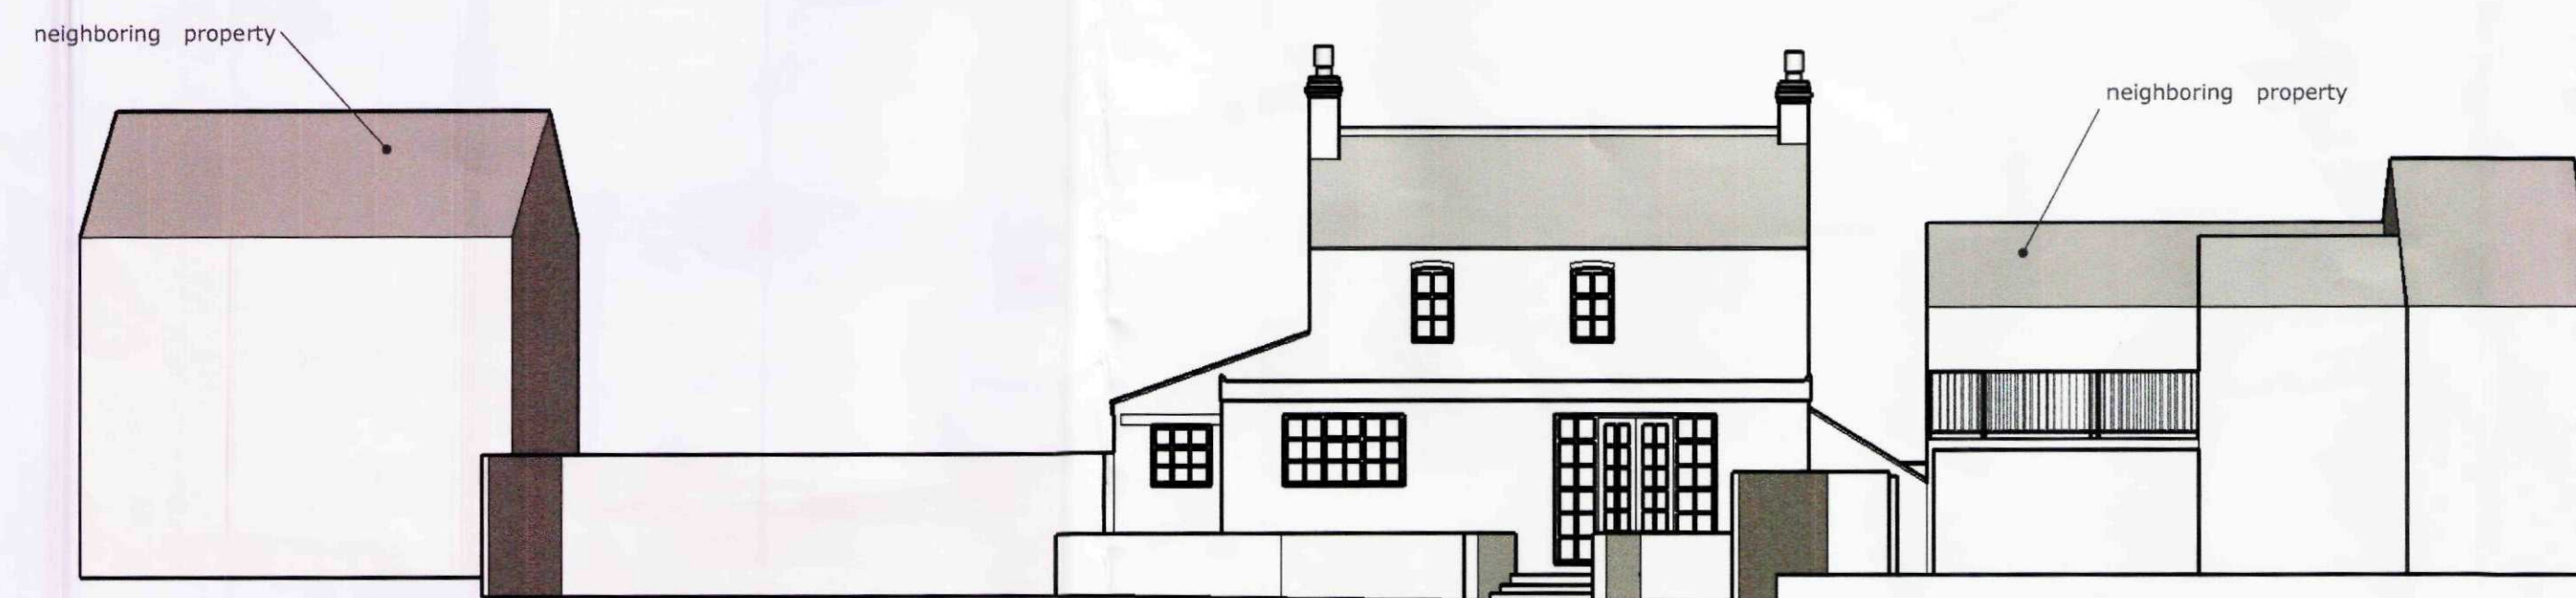


SIDE ELEVATION - WEST

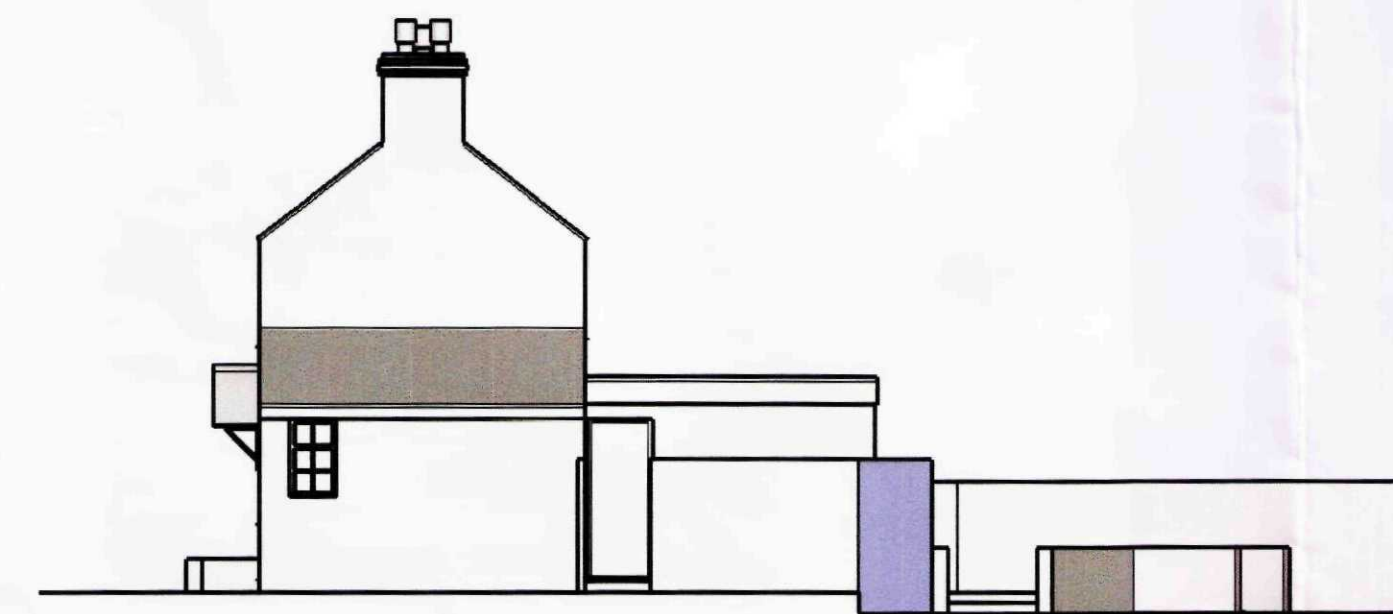


FRONT ELEVATION - NORTH

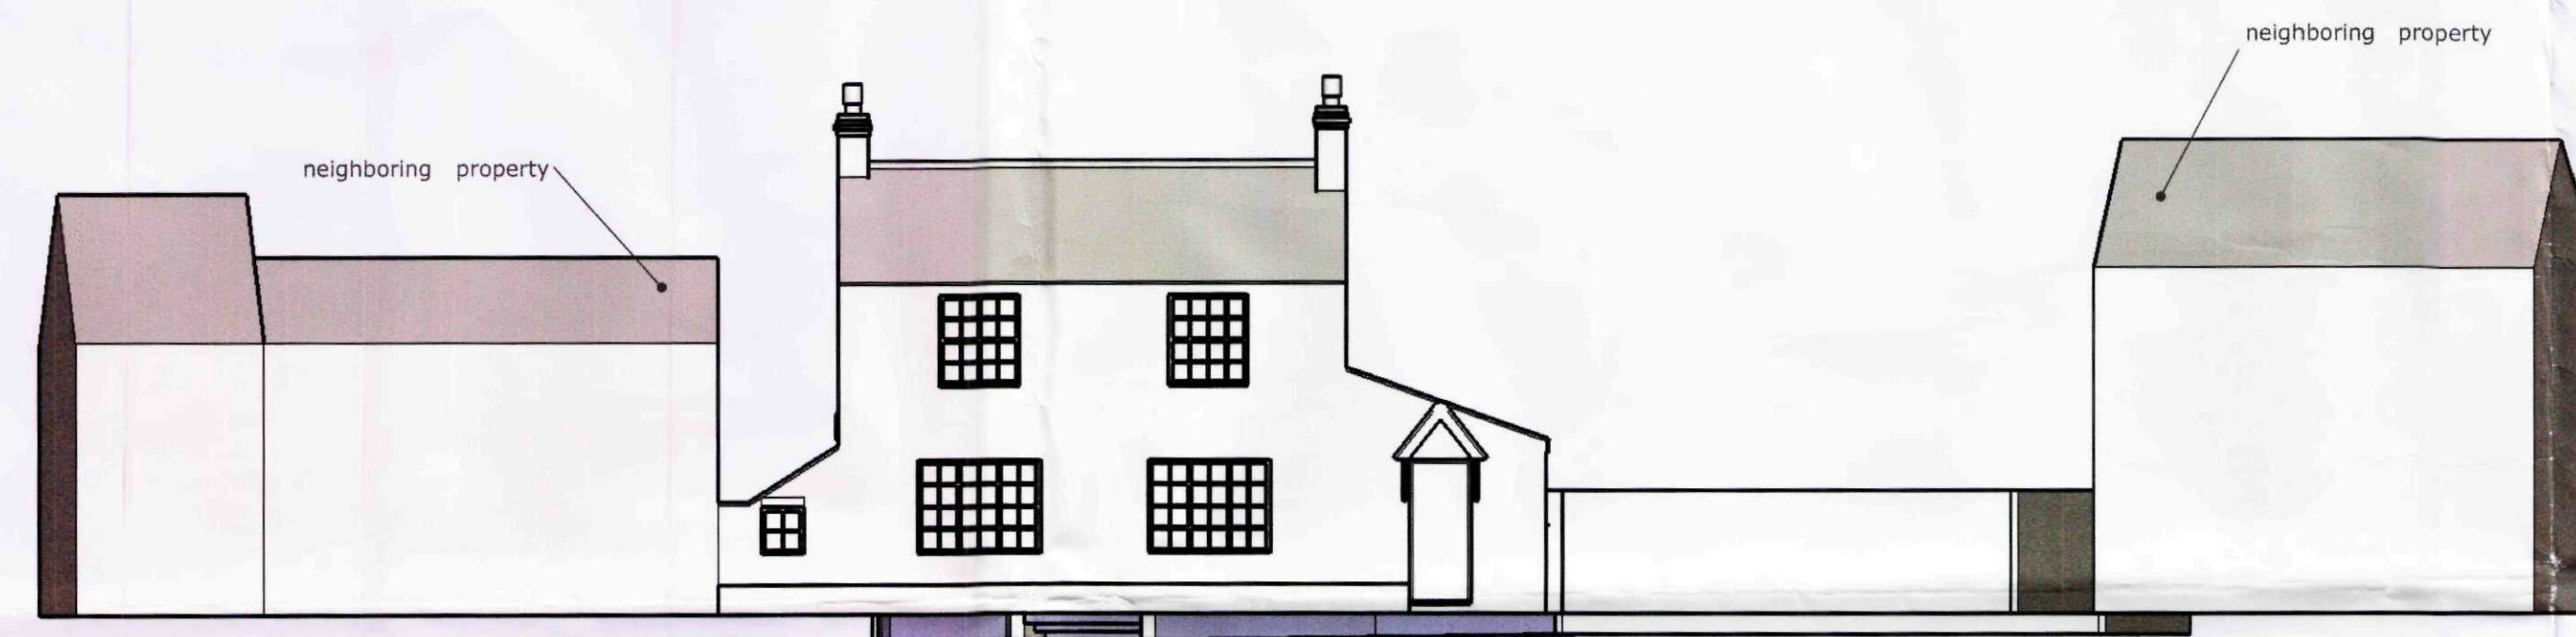

SIDE ELEVATION - EAST

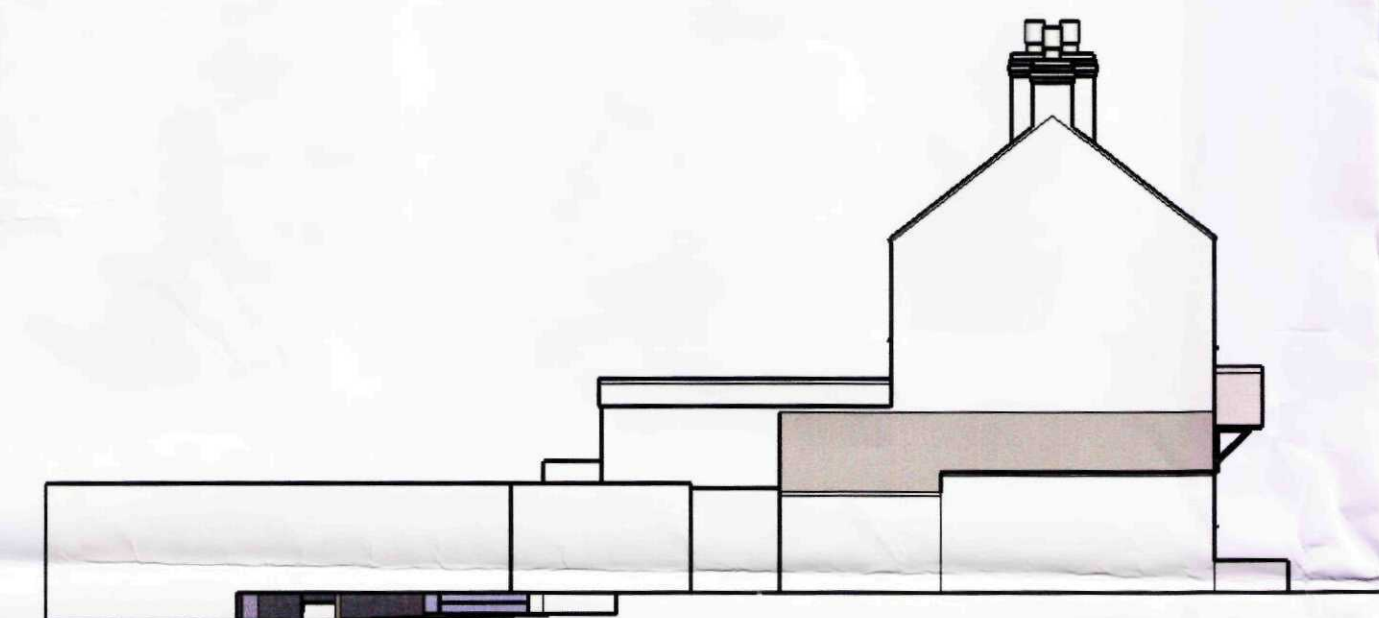

REAR VIEW

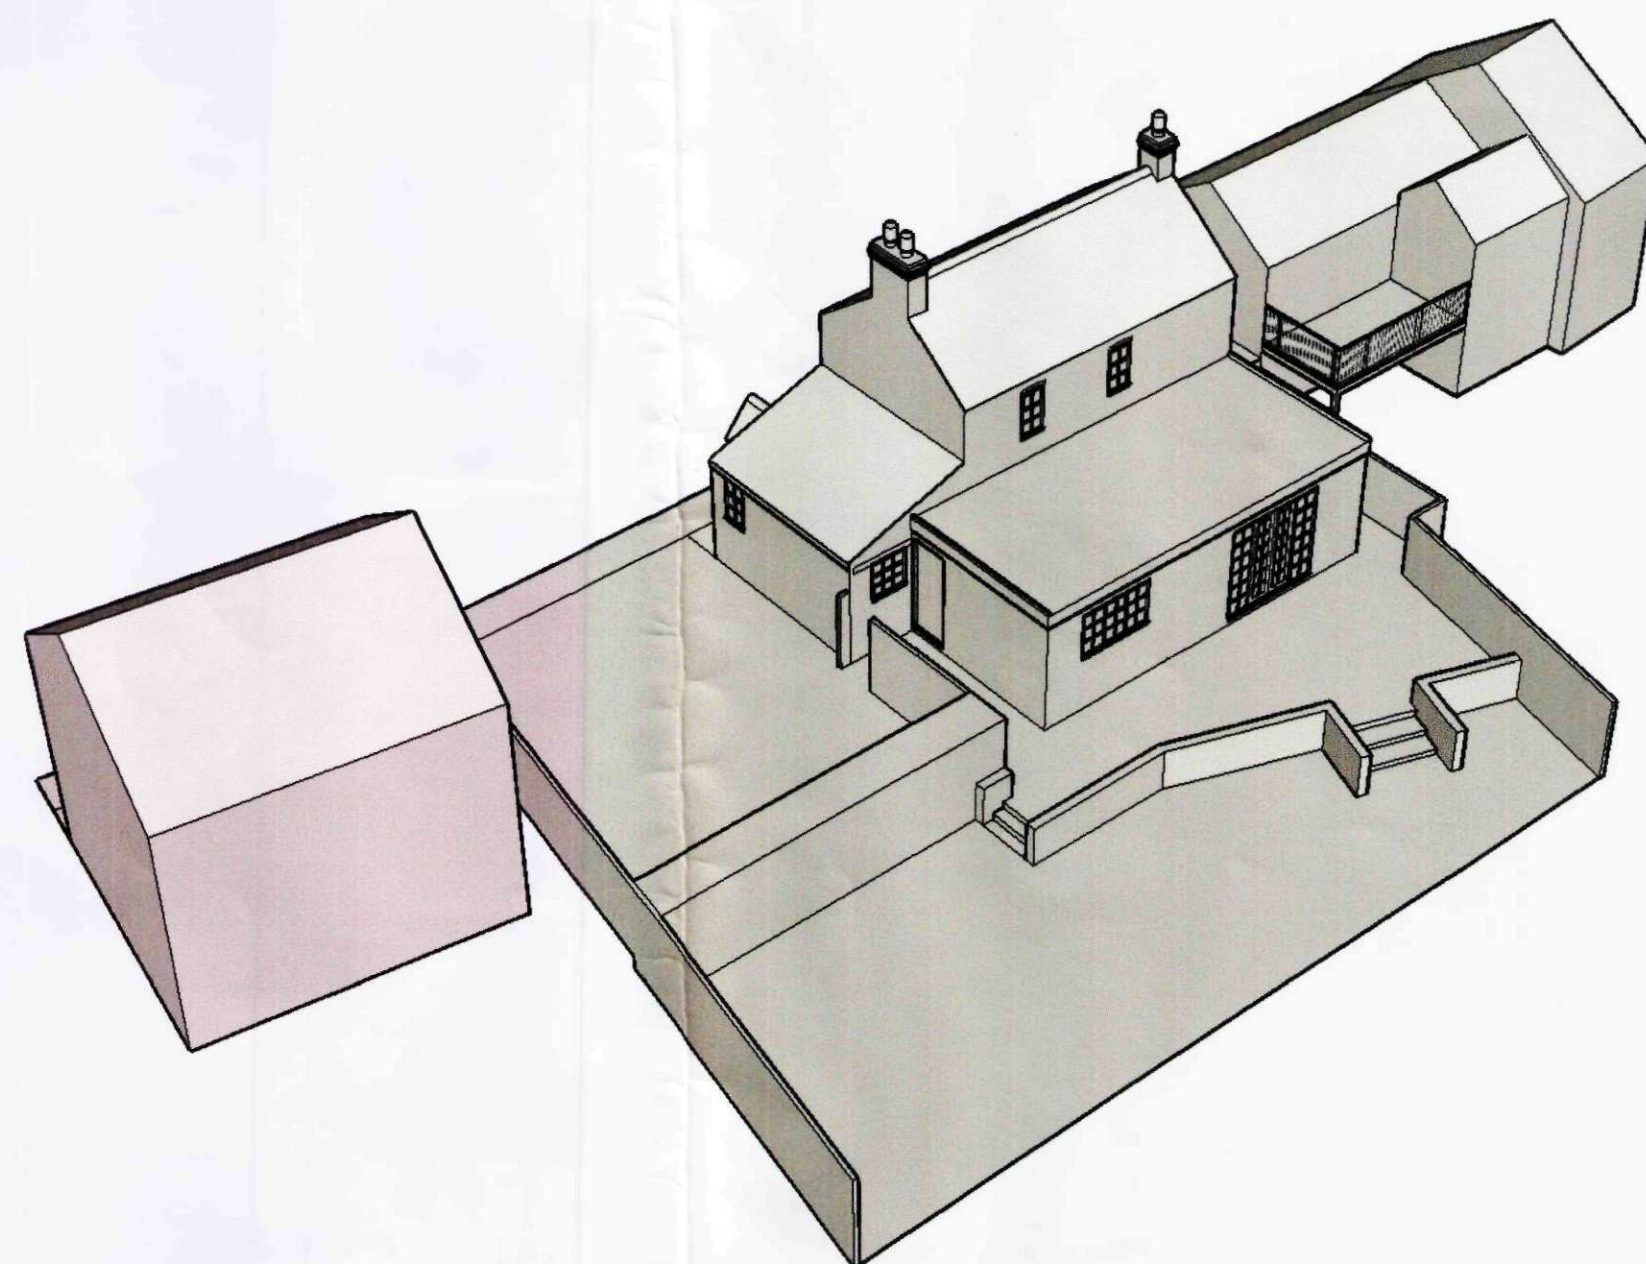

| revision | date | init. | revision details. |
|----------|------|-------|-------------------|
|          |      |       |                   |
|          |      |       |                   |
SHDC  
Planning & Development  
17 FEB 2009  
Ref: 011409



COOPER  
ARCHITECTURAL  
DESIGN

WOODHINE COTTAGE, HOCKLESGATE, FLEET,  
SPALDING, Lincs PE12 8LF  
Tel: 01406 428899  
Mobile: 07806 125 776  
E-MAIL: c.a.d@btconnect.com

Client. MR G SHARP & Miss R HARRIS

**DETERMINED  
PLAN**  
Project

PROPOSED FIRST FLOOR EXTENSION  
AND ALTERATIONS + DOUBLE GARAGE  
24 STATION ROAD  
TYDD GOTE

Drawing.

EXISTING ELEVATIONS AND REAR VIEW

|       |          |             |          |
|-------|----------|-------------|----------|
| Scale | 1/100    | Drawing No. | 08-05-04 |
| Date. | FEB 2009 | Drawn.      | JC       |