




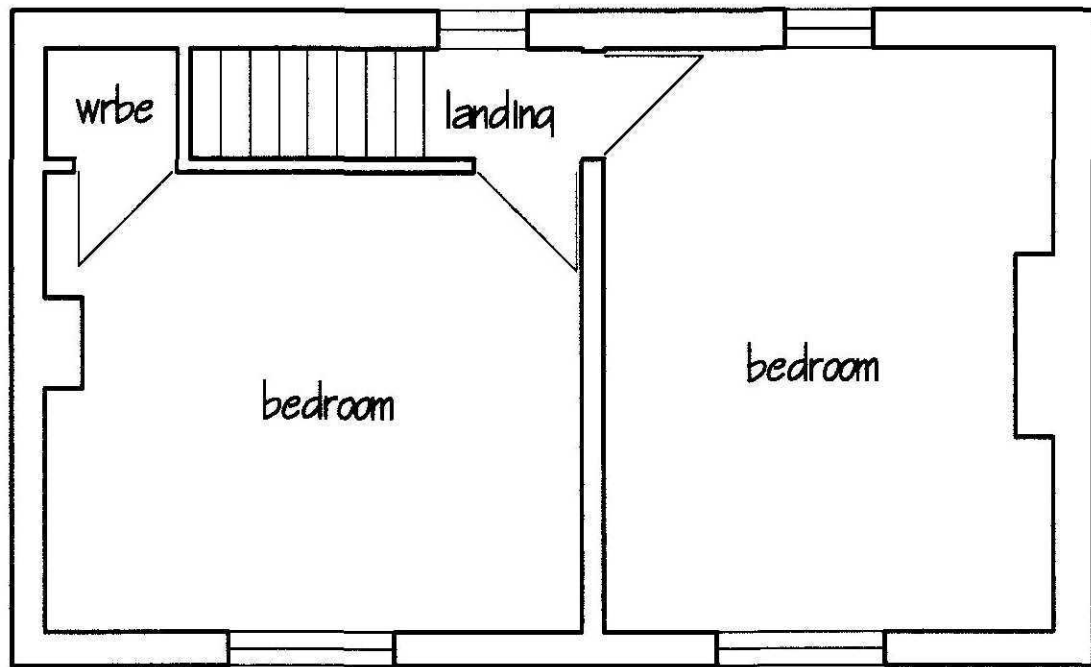


FIRST FLOOR PLAN AS EXISTING

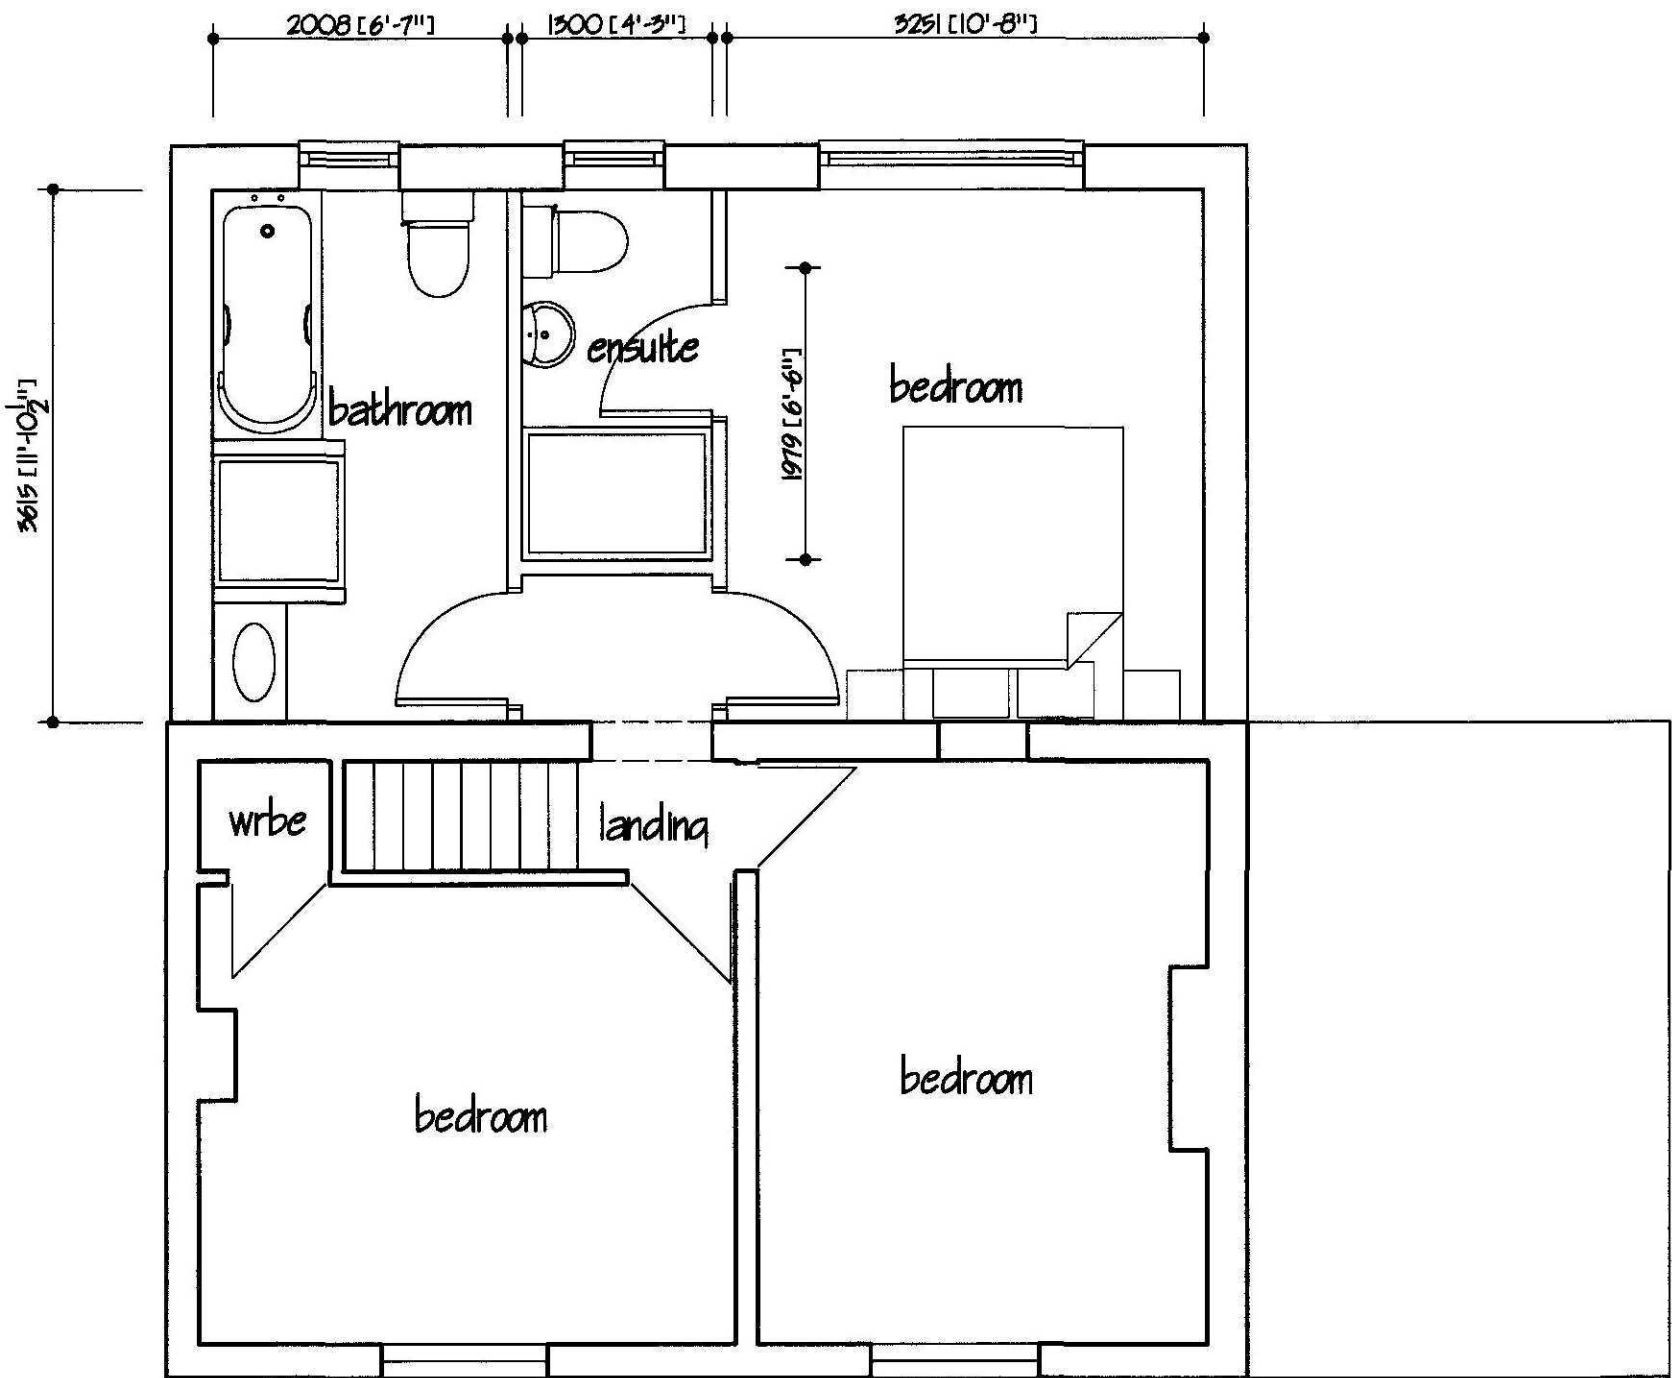

FIRST FLOOR PLAN AS PROPOSED

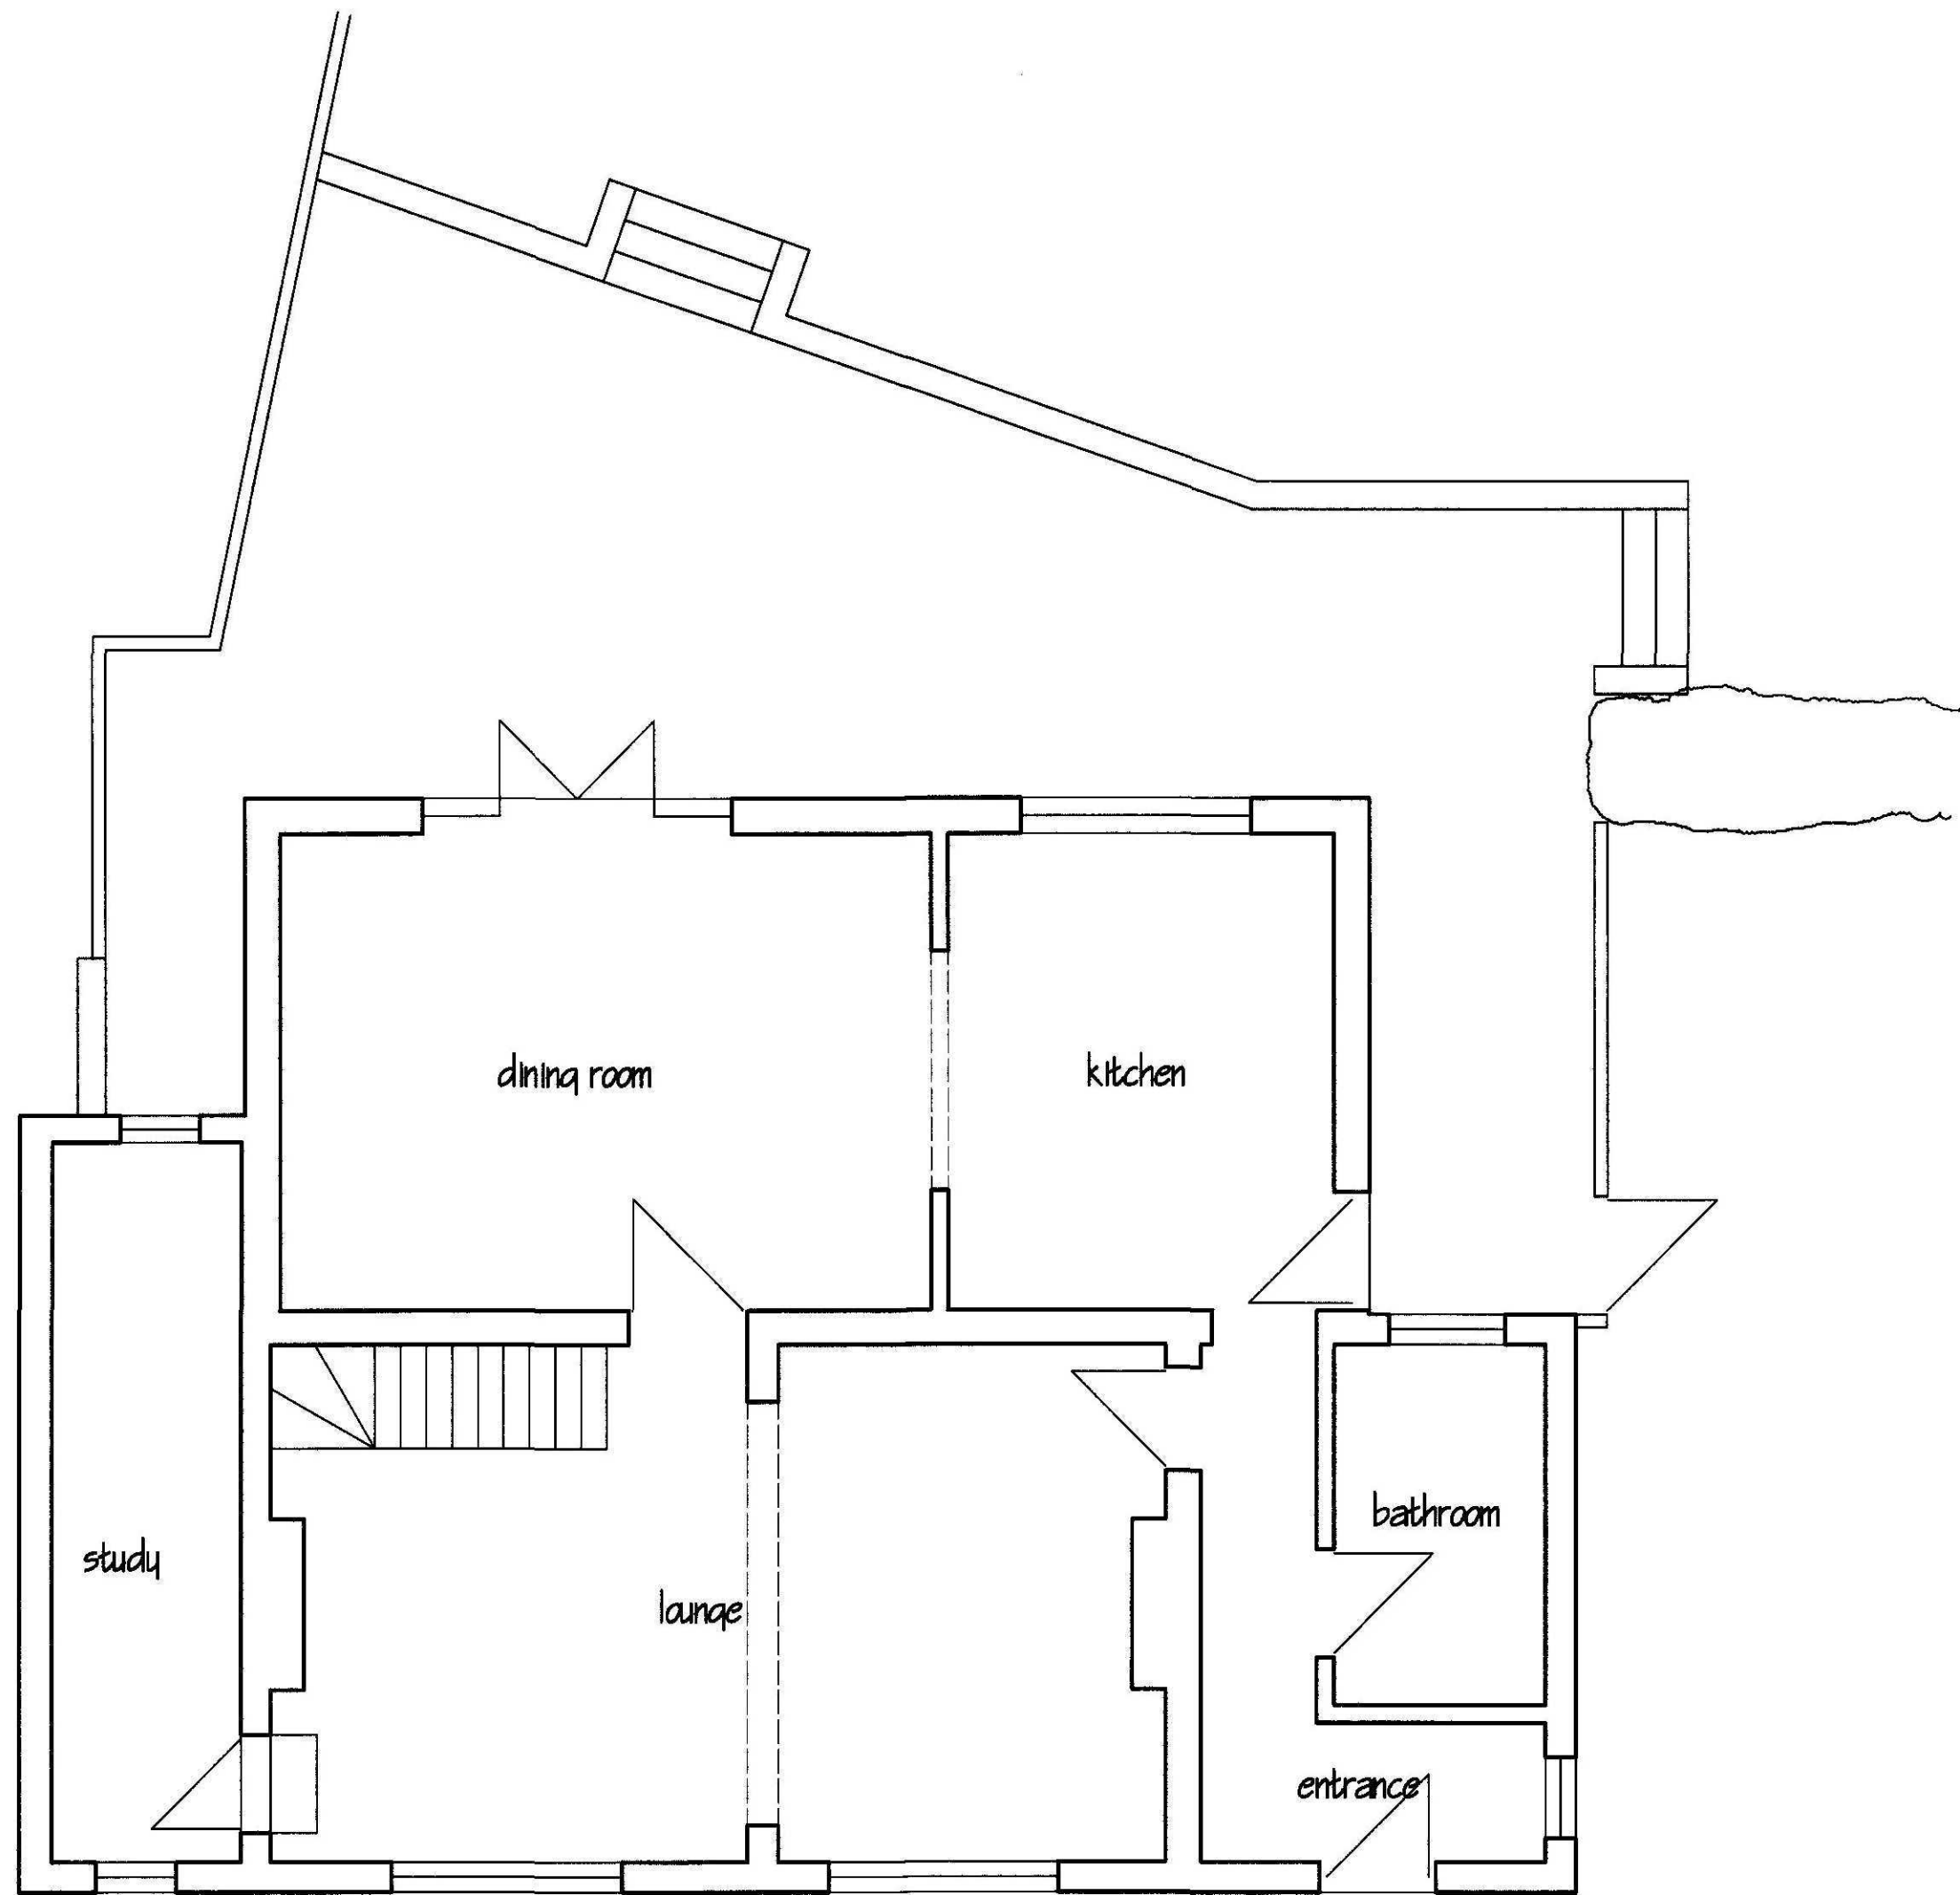

FIRST FLOOR PLAN AS EXISTING

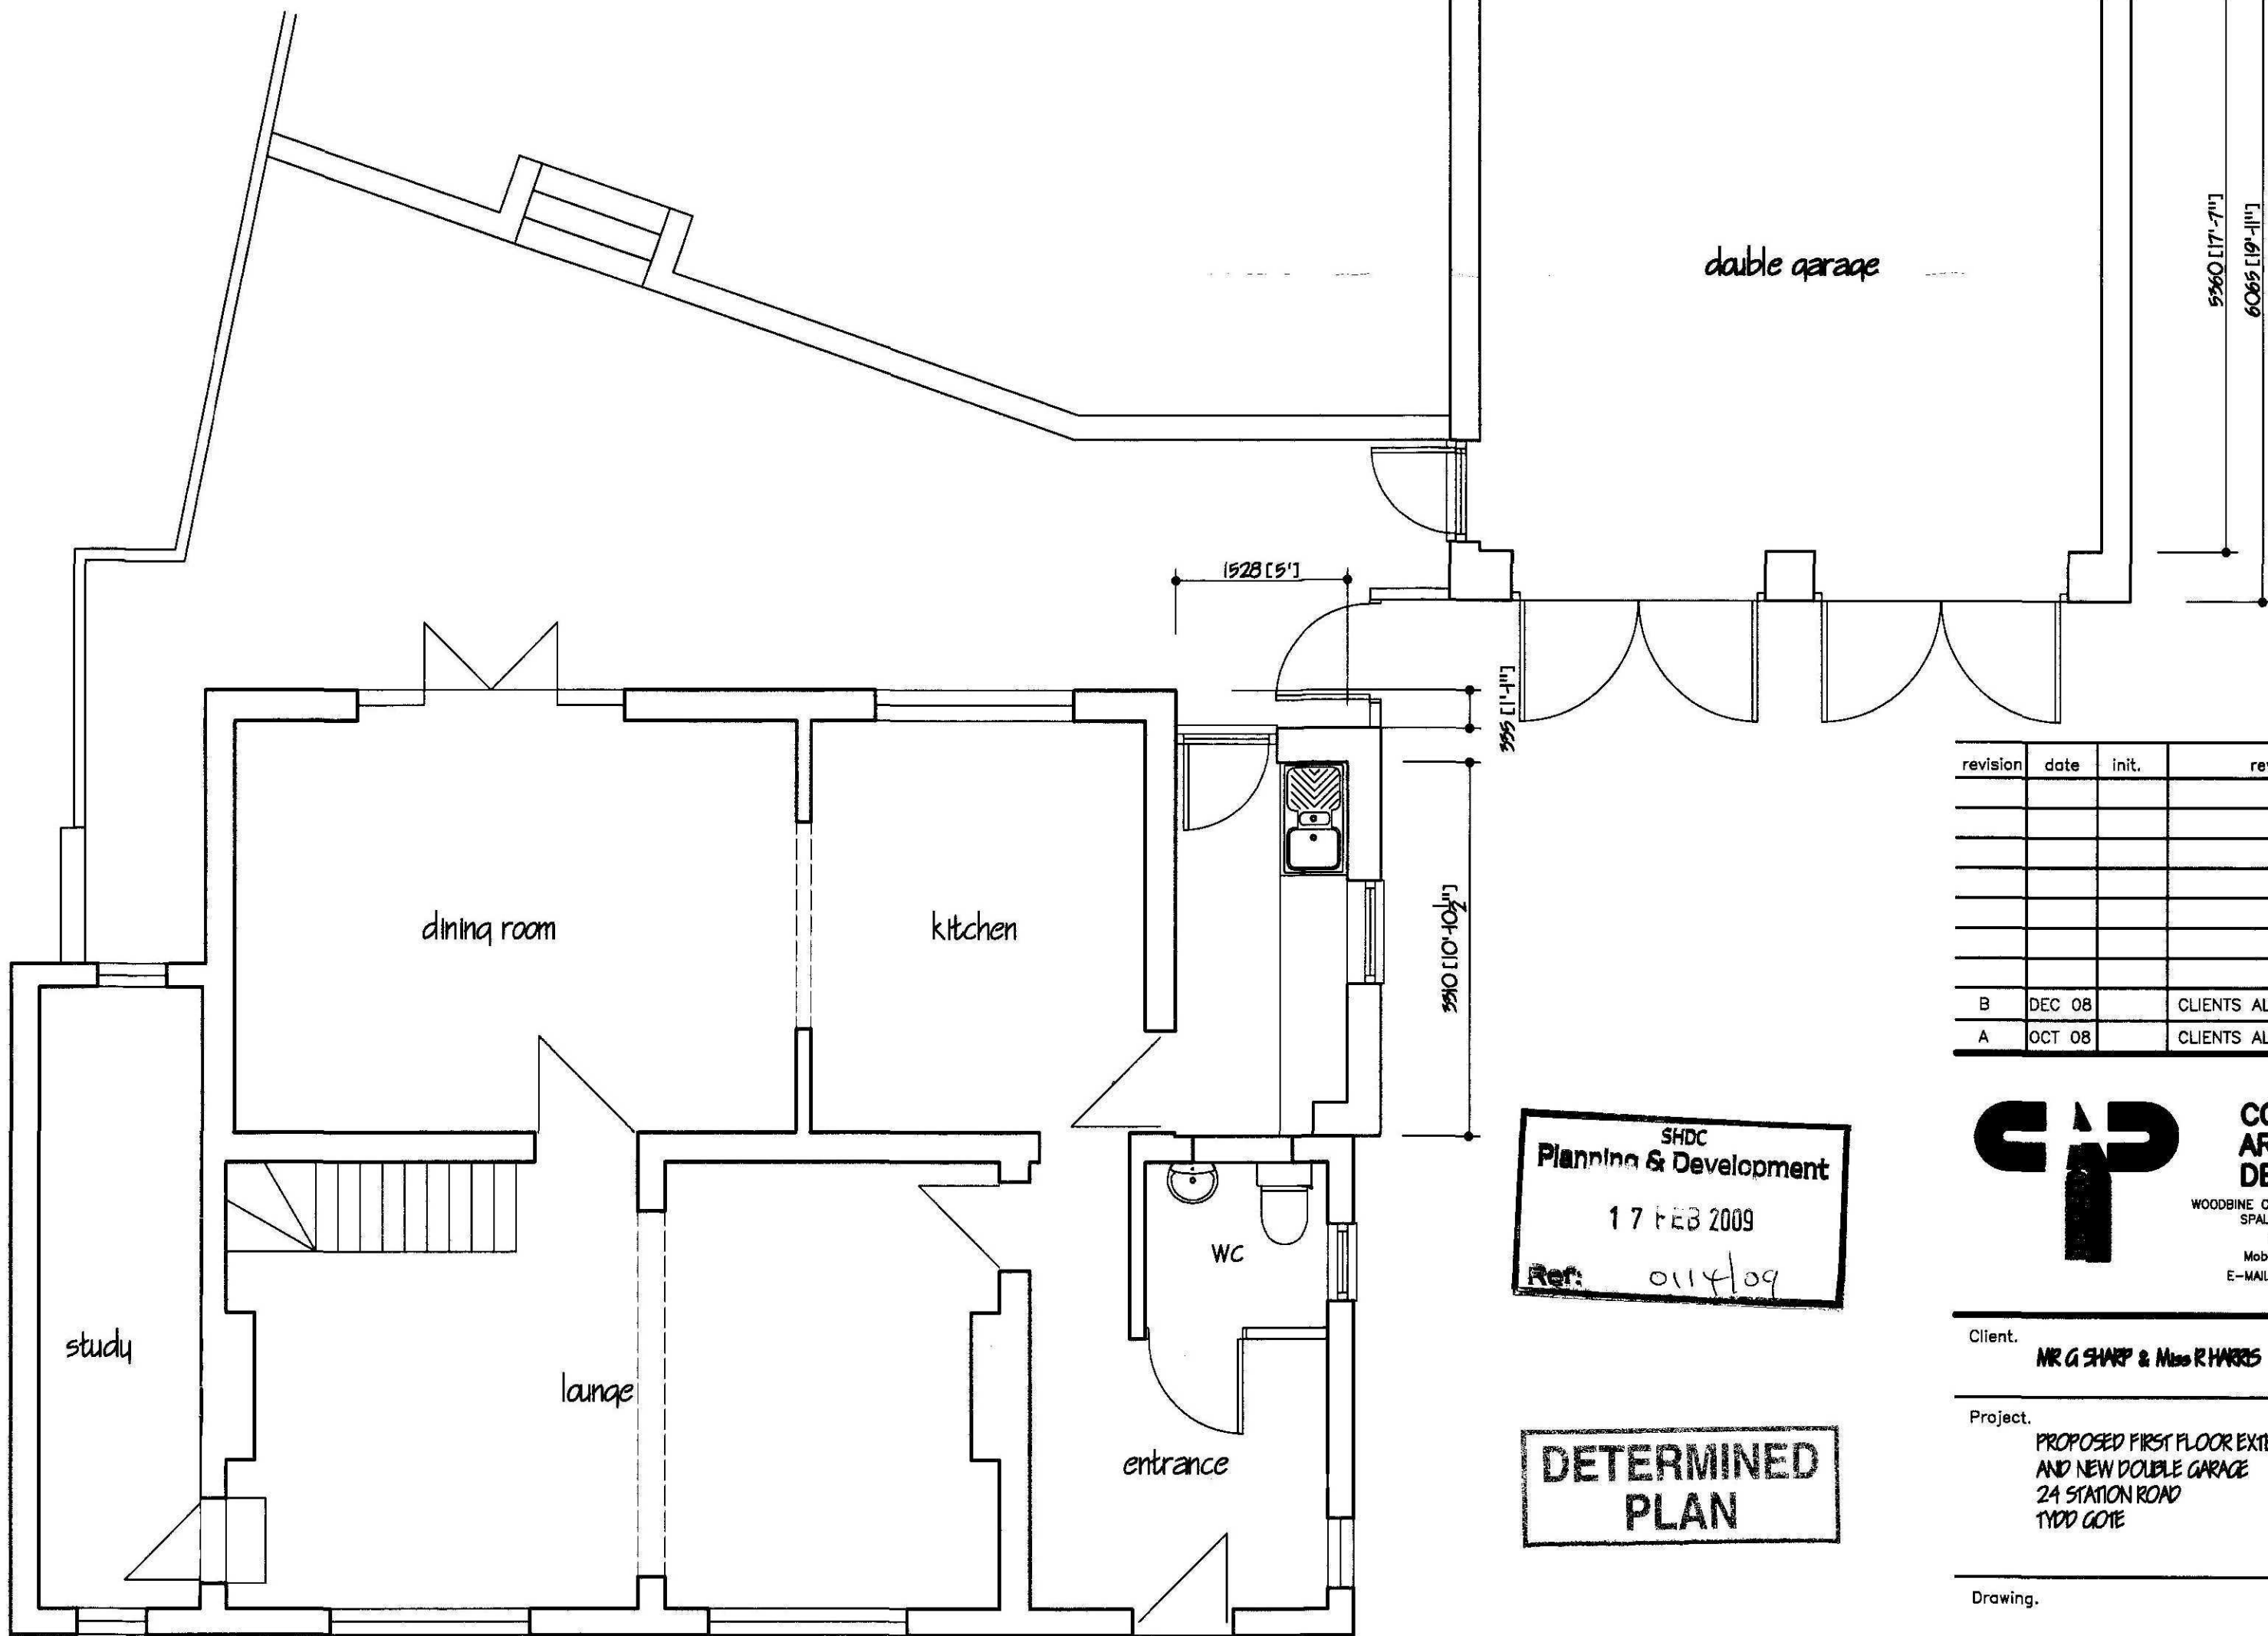

FIRST FLOOR PLAN AS PROPOSED

revision	date	init.	revision details
B	DEC 08		CLIENTS ALTS
A	OCT 08		CLIENTS ALTS

SHDC
Planning & Development
17 FEB 2009
Ref: 0114109

DETERMINED
PLAN

COOPER ARCHITECTURAL DESIGN
WOODBINE COTTAGE, HOCKLESDATE, FLEET,
SUSSEX, LINC'S REGD. BUL
Tel: 01408 428899
Mobile: 07808 125 778
E-MAIL: c.s.c@coconnect.com

Client.
MR G SHARP & Mrs R HARRIS

Project.
**PROPOSED FIRST FLOOR EXTENSION + ALTERATIONS
AND NEW DOUBLE GARAGE
24 STATION ROAD
TYDD GOTE**

Drawing.

FLOOR PLANS

Scale 1:50	Drawing No. 08-05-01B
Date. OCT 2008	Drawn. J.C.