


REAR ELEVATION - SOUTH



SIDE ELEVATION - WEST




FRONT ELEVATION - NORTH

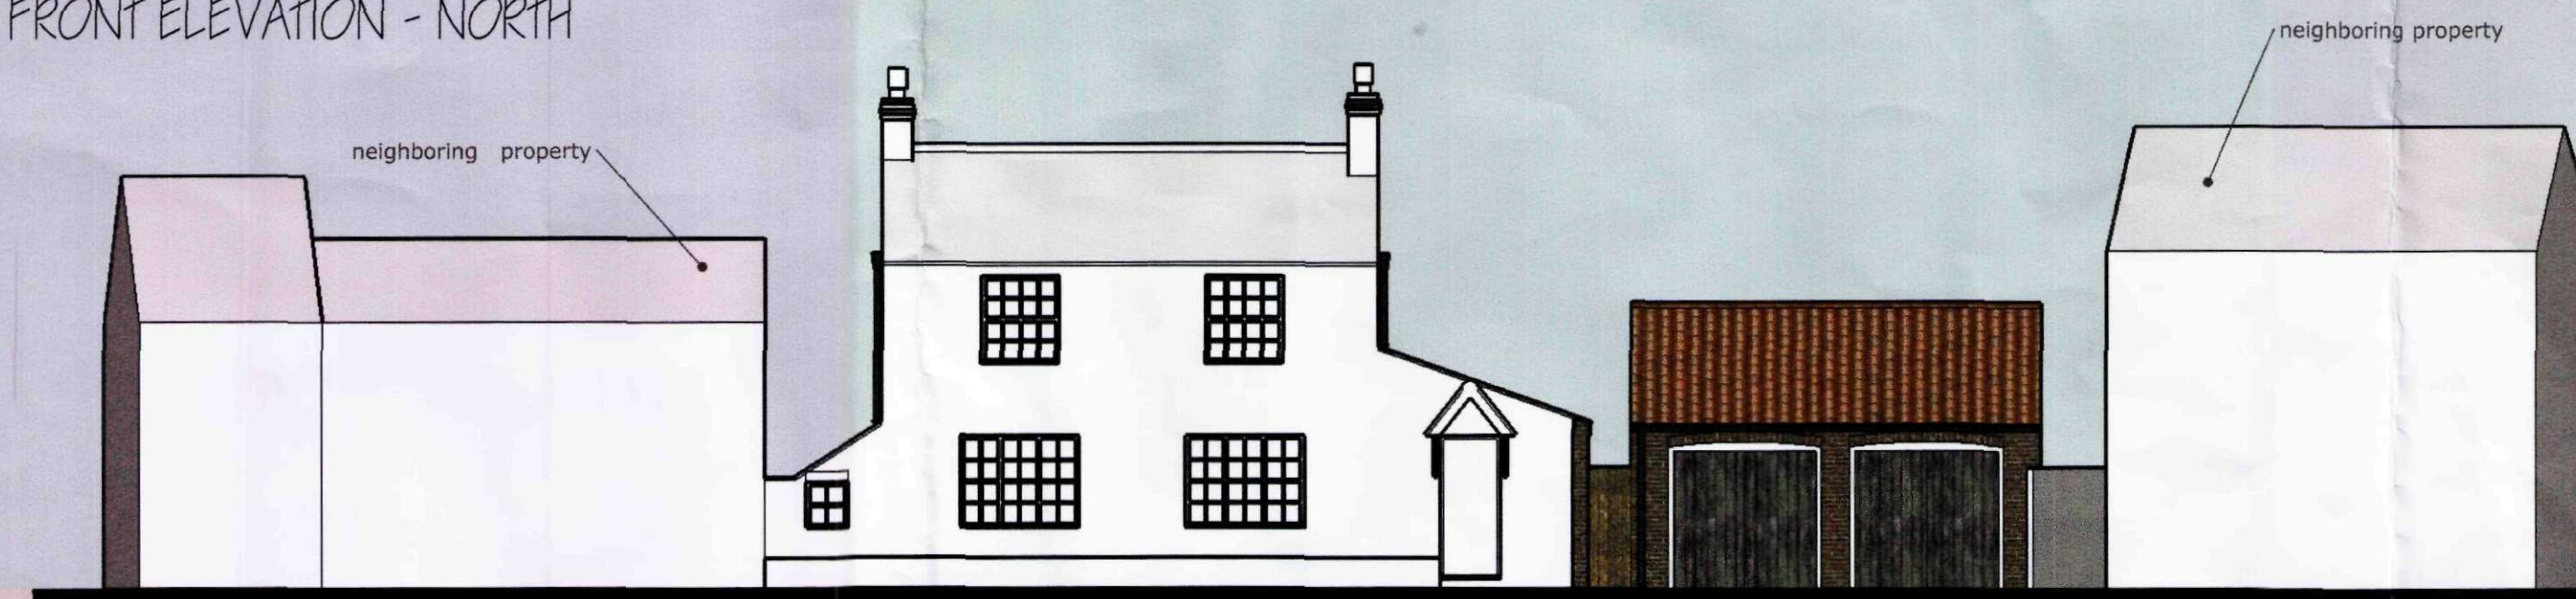

SIDE ELEVATION - EAST



BLOCK PLAN

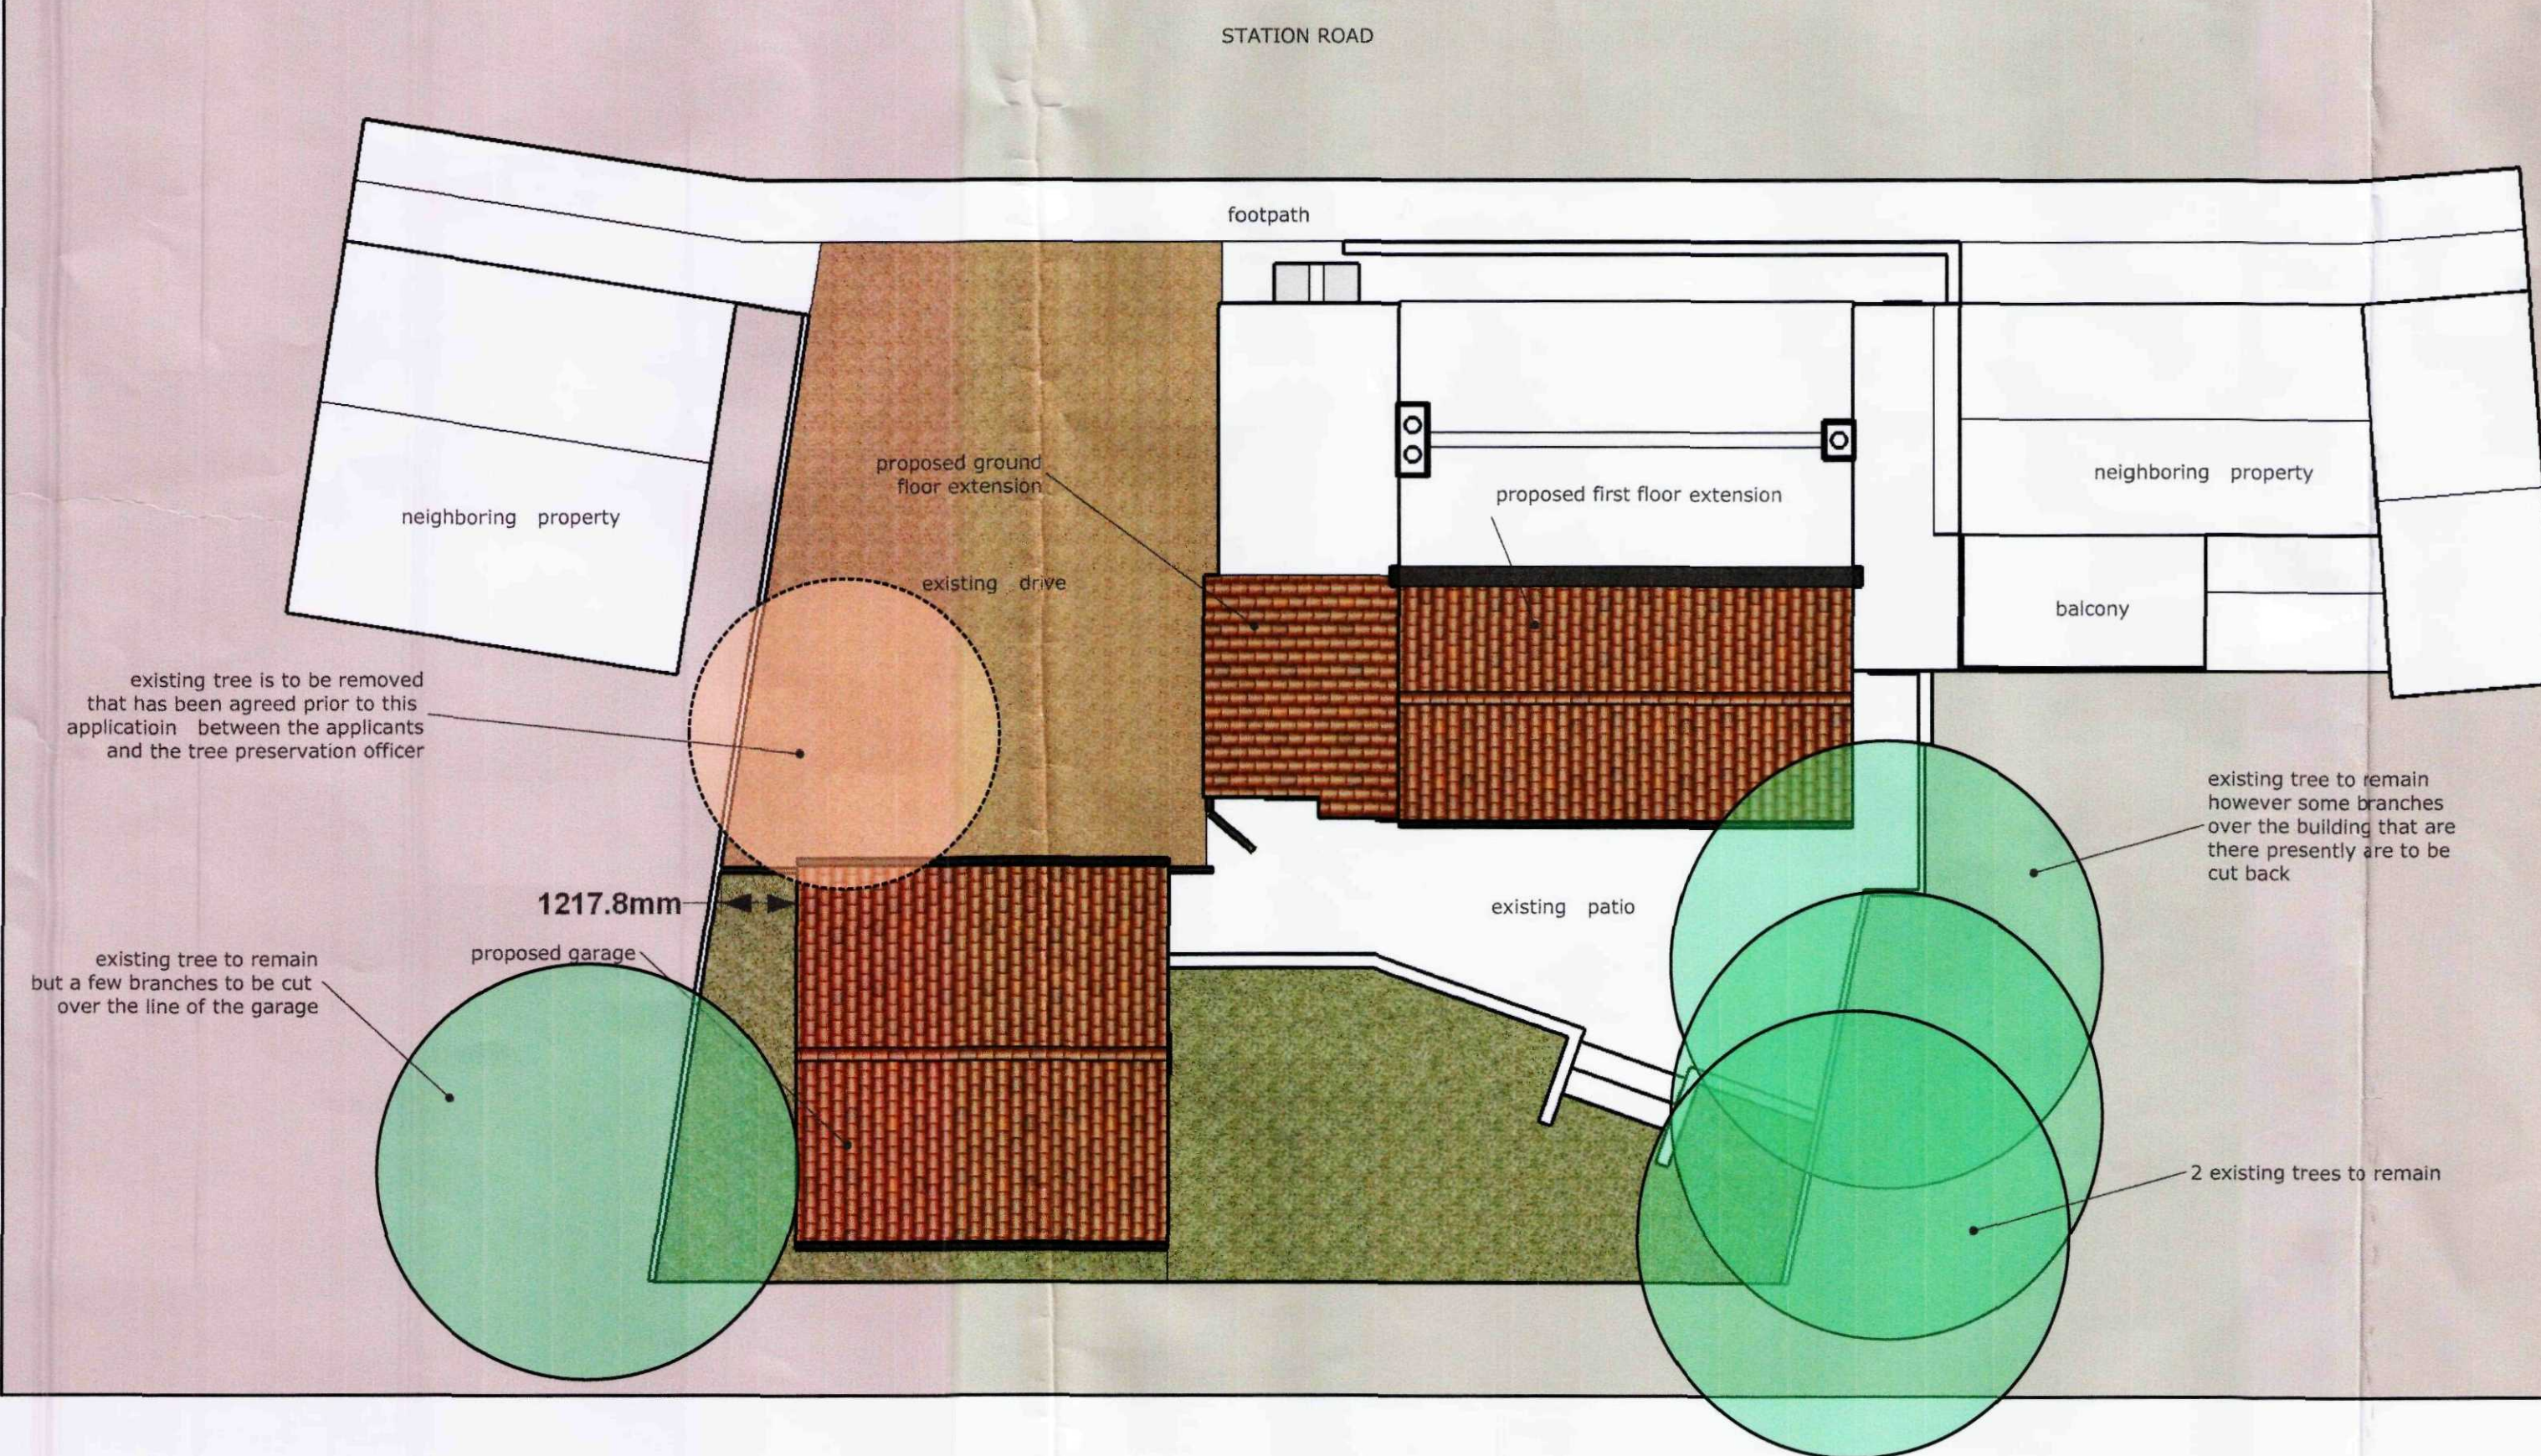

revision	date	init.	revision details



COOPER ARCHITECTURAL DESIGN

WOODHINE COTTAGE, ROCKLESGATE, FLEET,
SPALDING, Lincs PE12 8LF
Tel: 01405 428899
Mobile: 07806 125 776
E-MAIL: s.a.d@btsonnet.com

Client: MR G SHARP & Miss R HARRIS

Project: PROPOSED FIRST FLOOR EXTENSION
AND ALTERATIONS + DOUBLE GARAGE
24 STATION ROAD
TYDD GOTE

Drawing:

PROPOSED ELEVATIONS AND BLOCK PLAN

DETERMINED PLAN

SHDC
Planning & Development

17 FEB 2009

Ref: 0114109

Scale	1/100	Drawing No.	08-05-03
Date	FEB 2009	Drawn	JC