

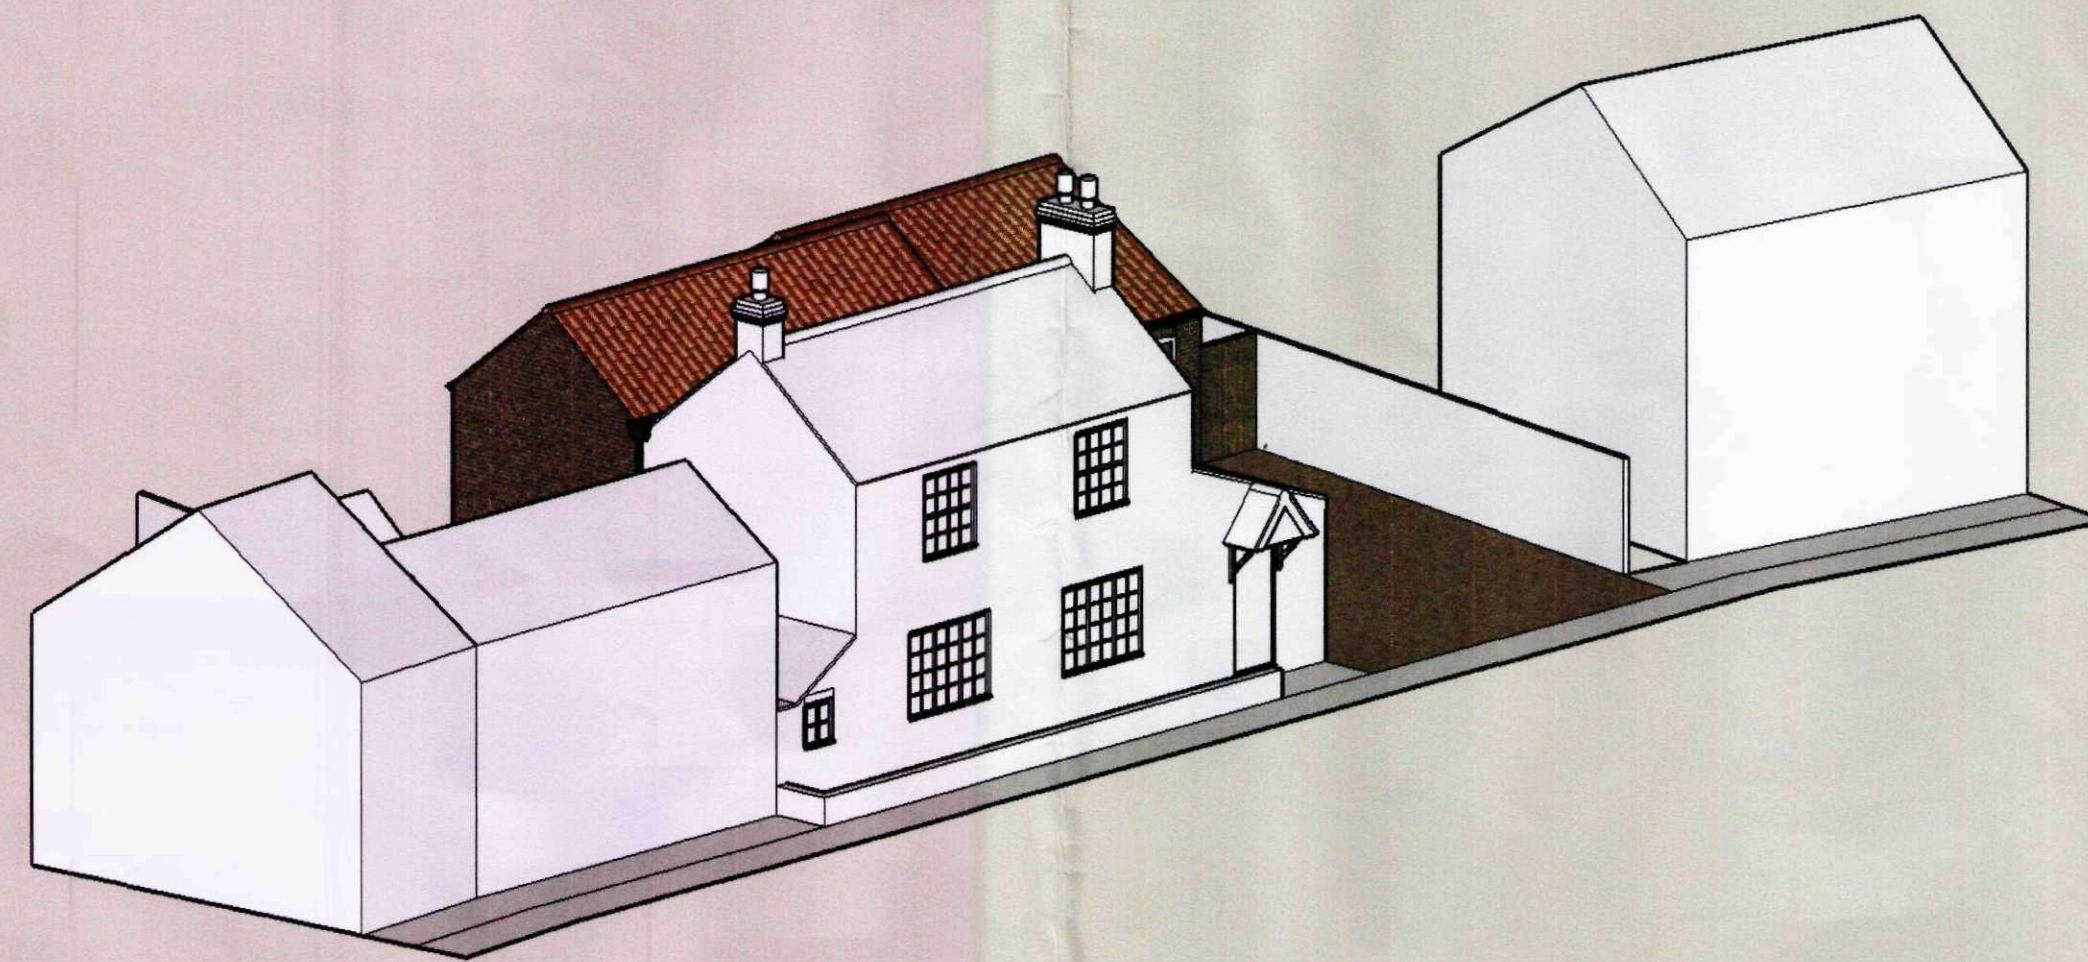
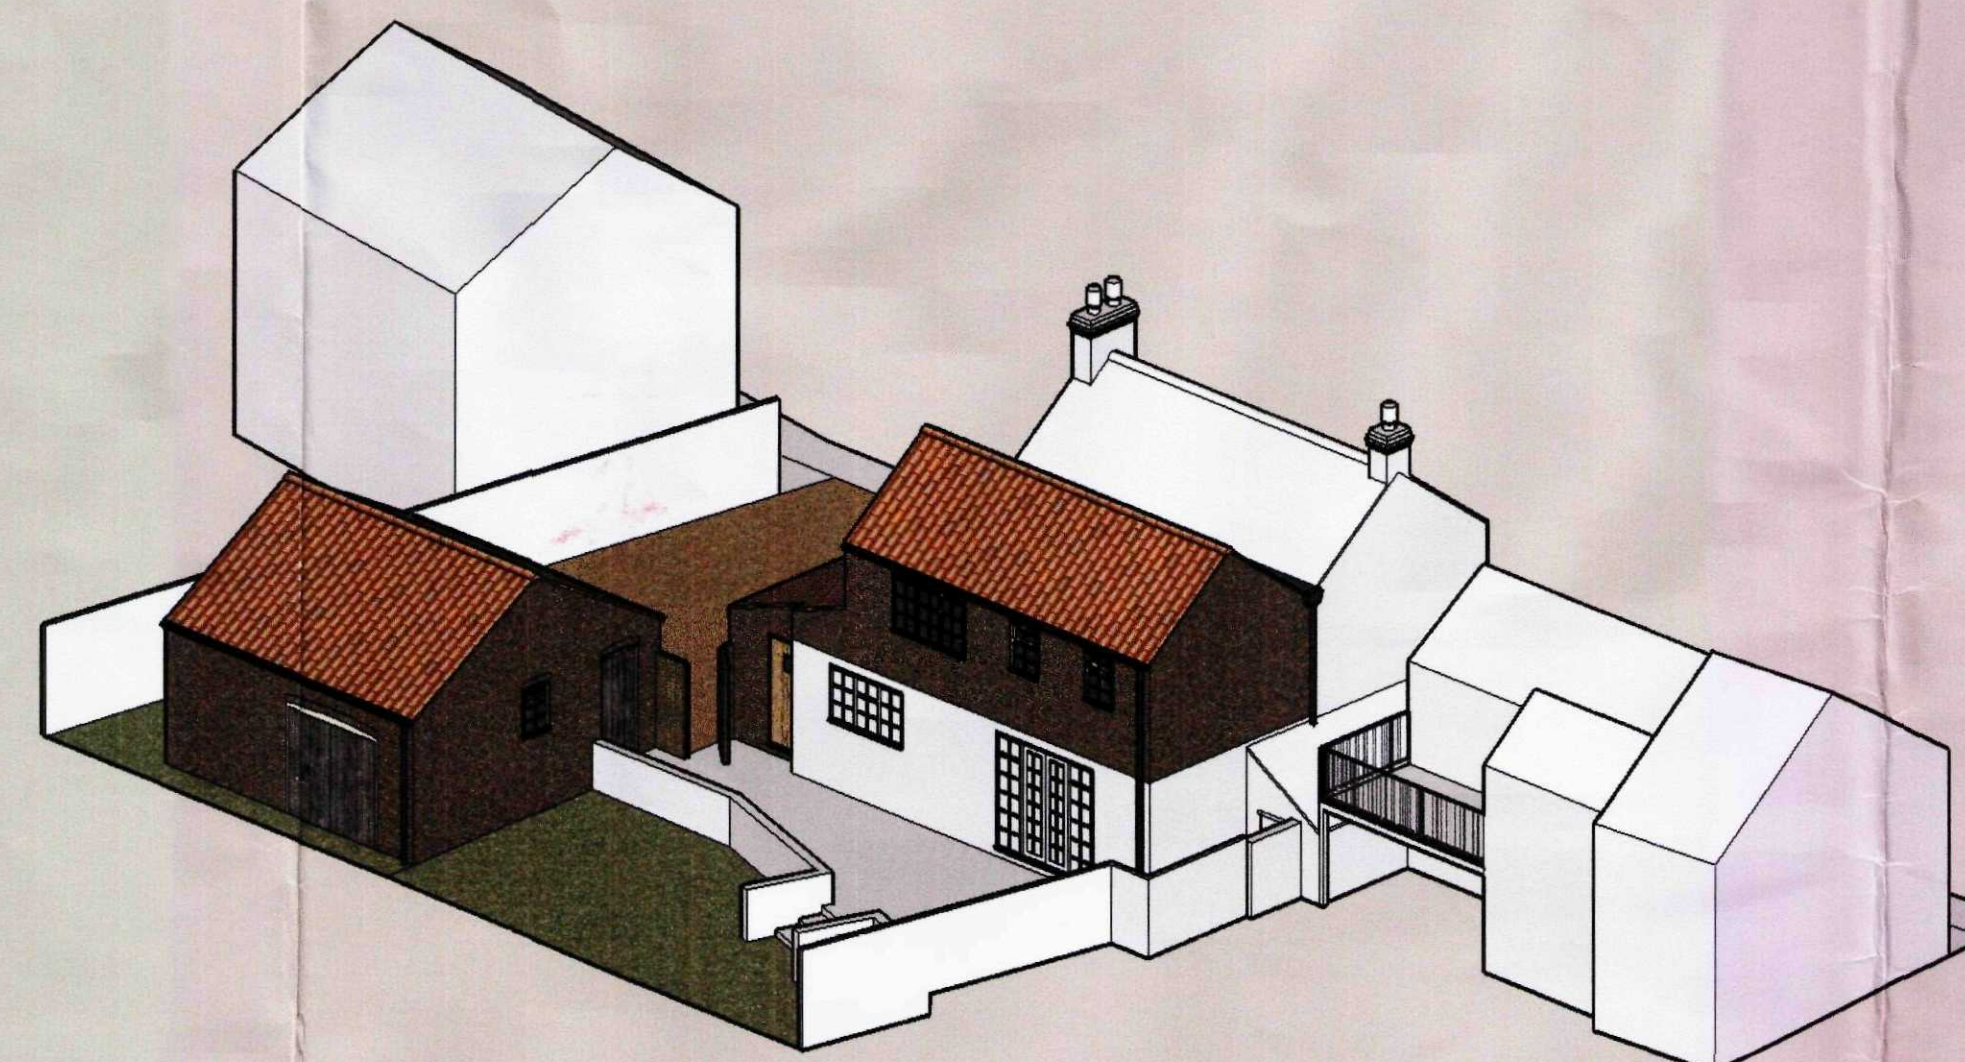


REAR ELEVATION - SOUTH

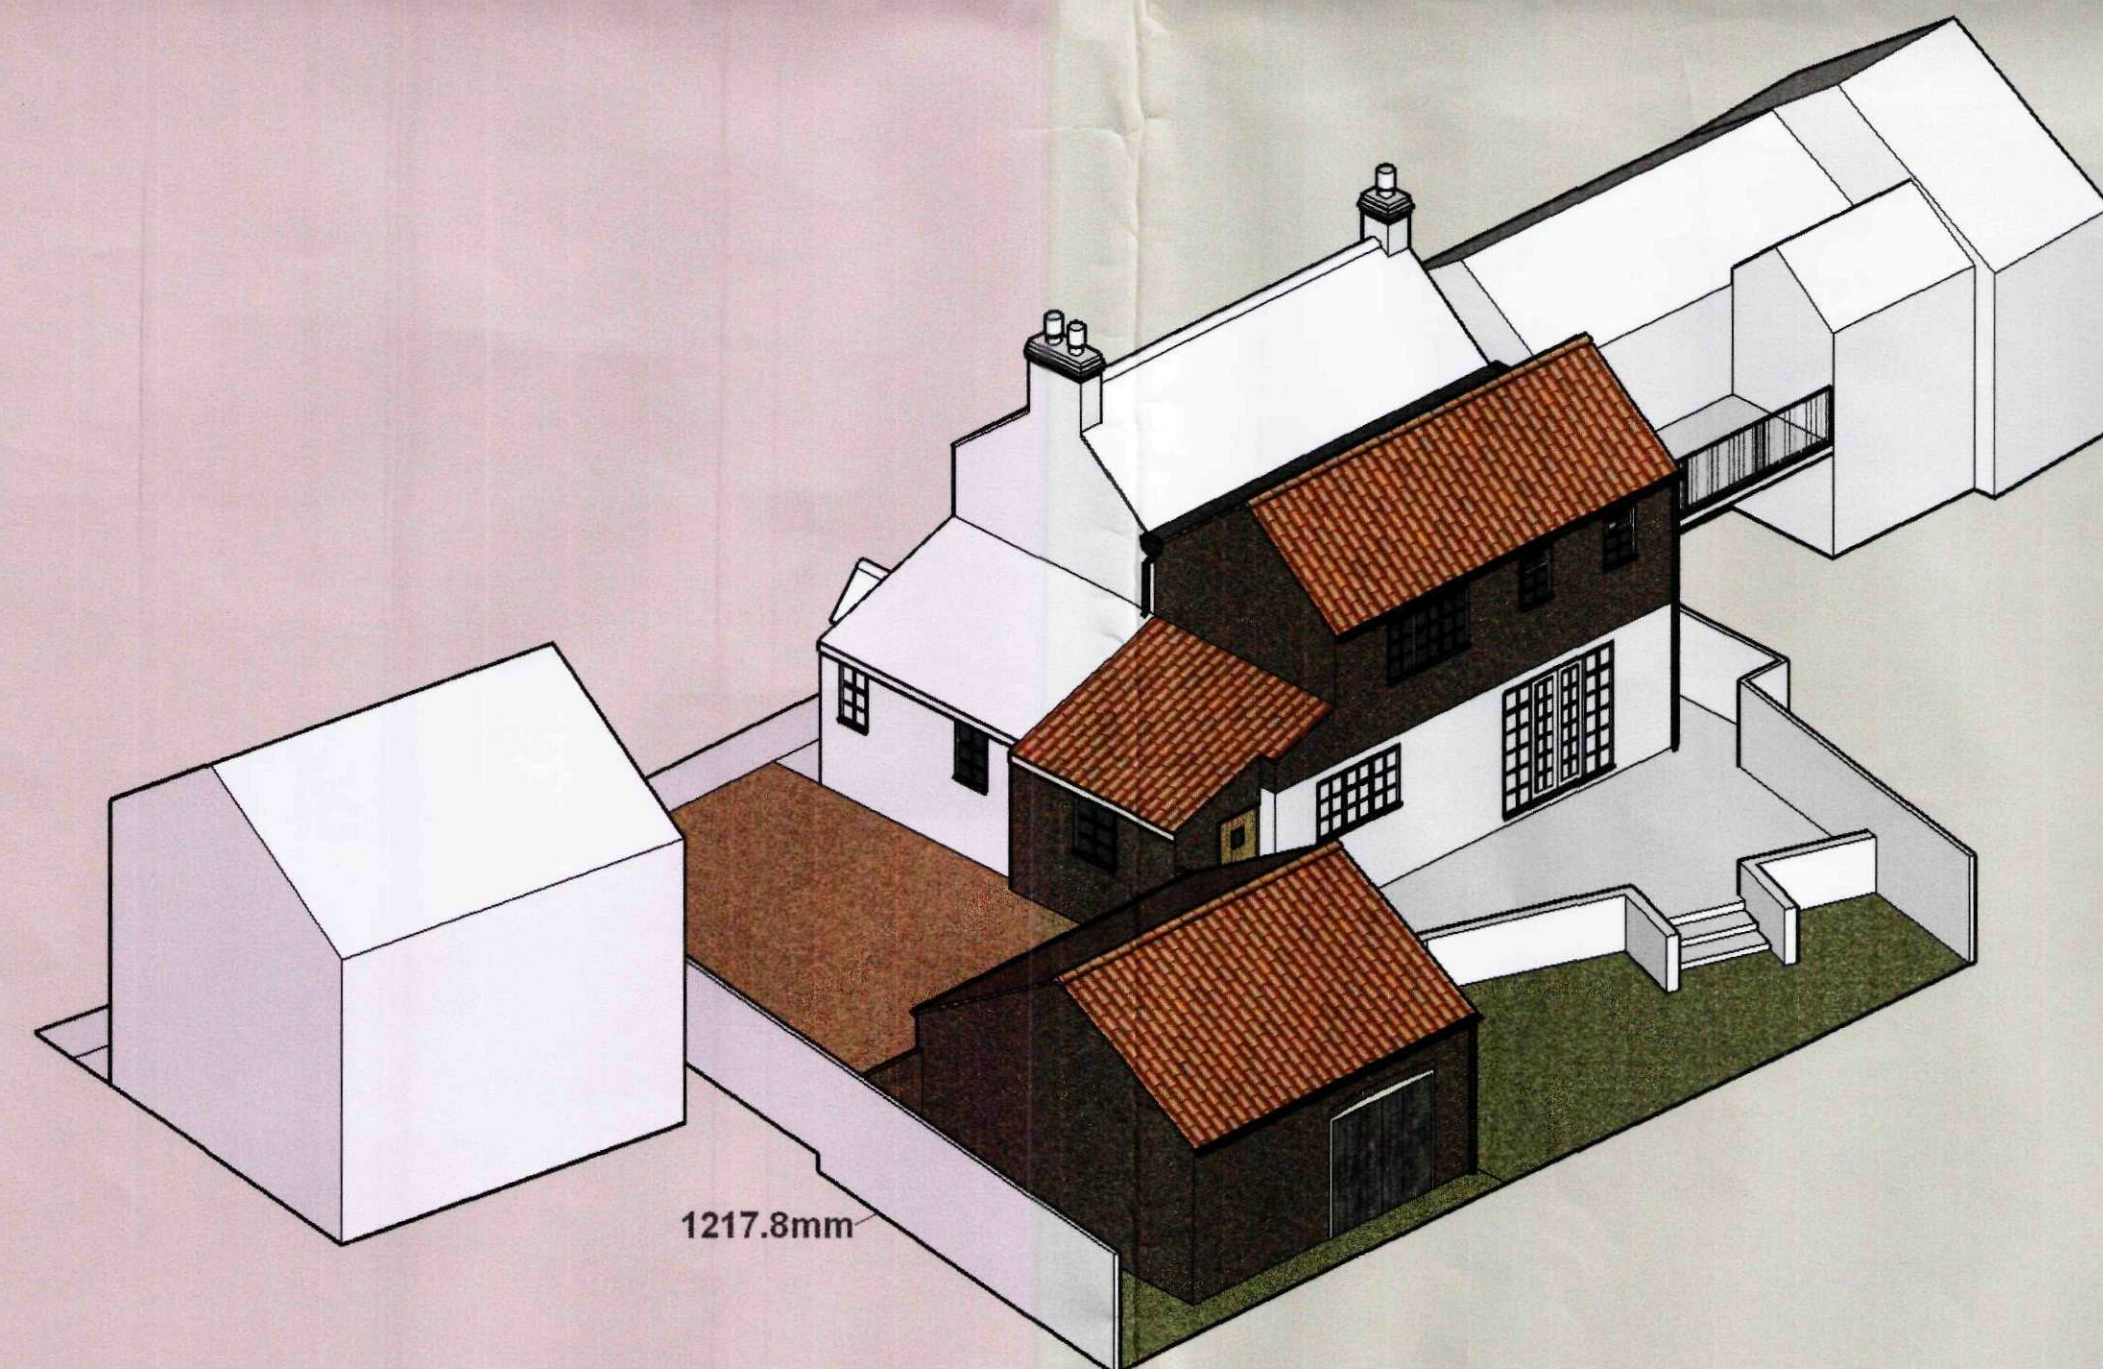

REAR ELEVATION - SOUTH

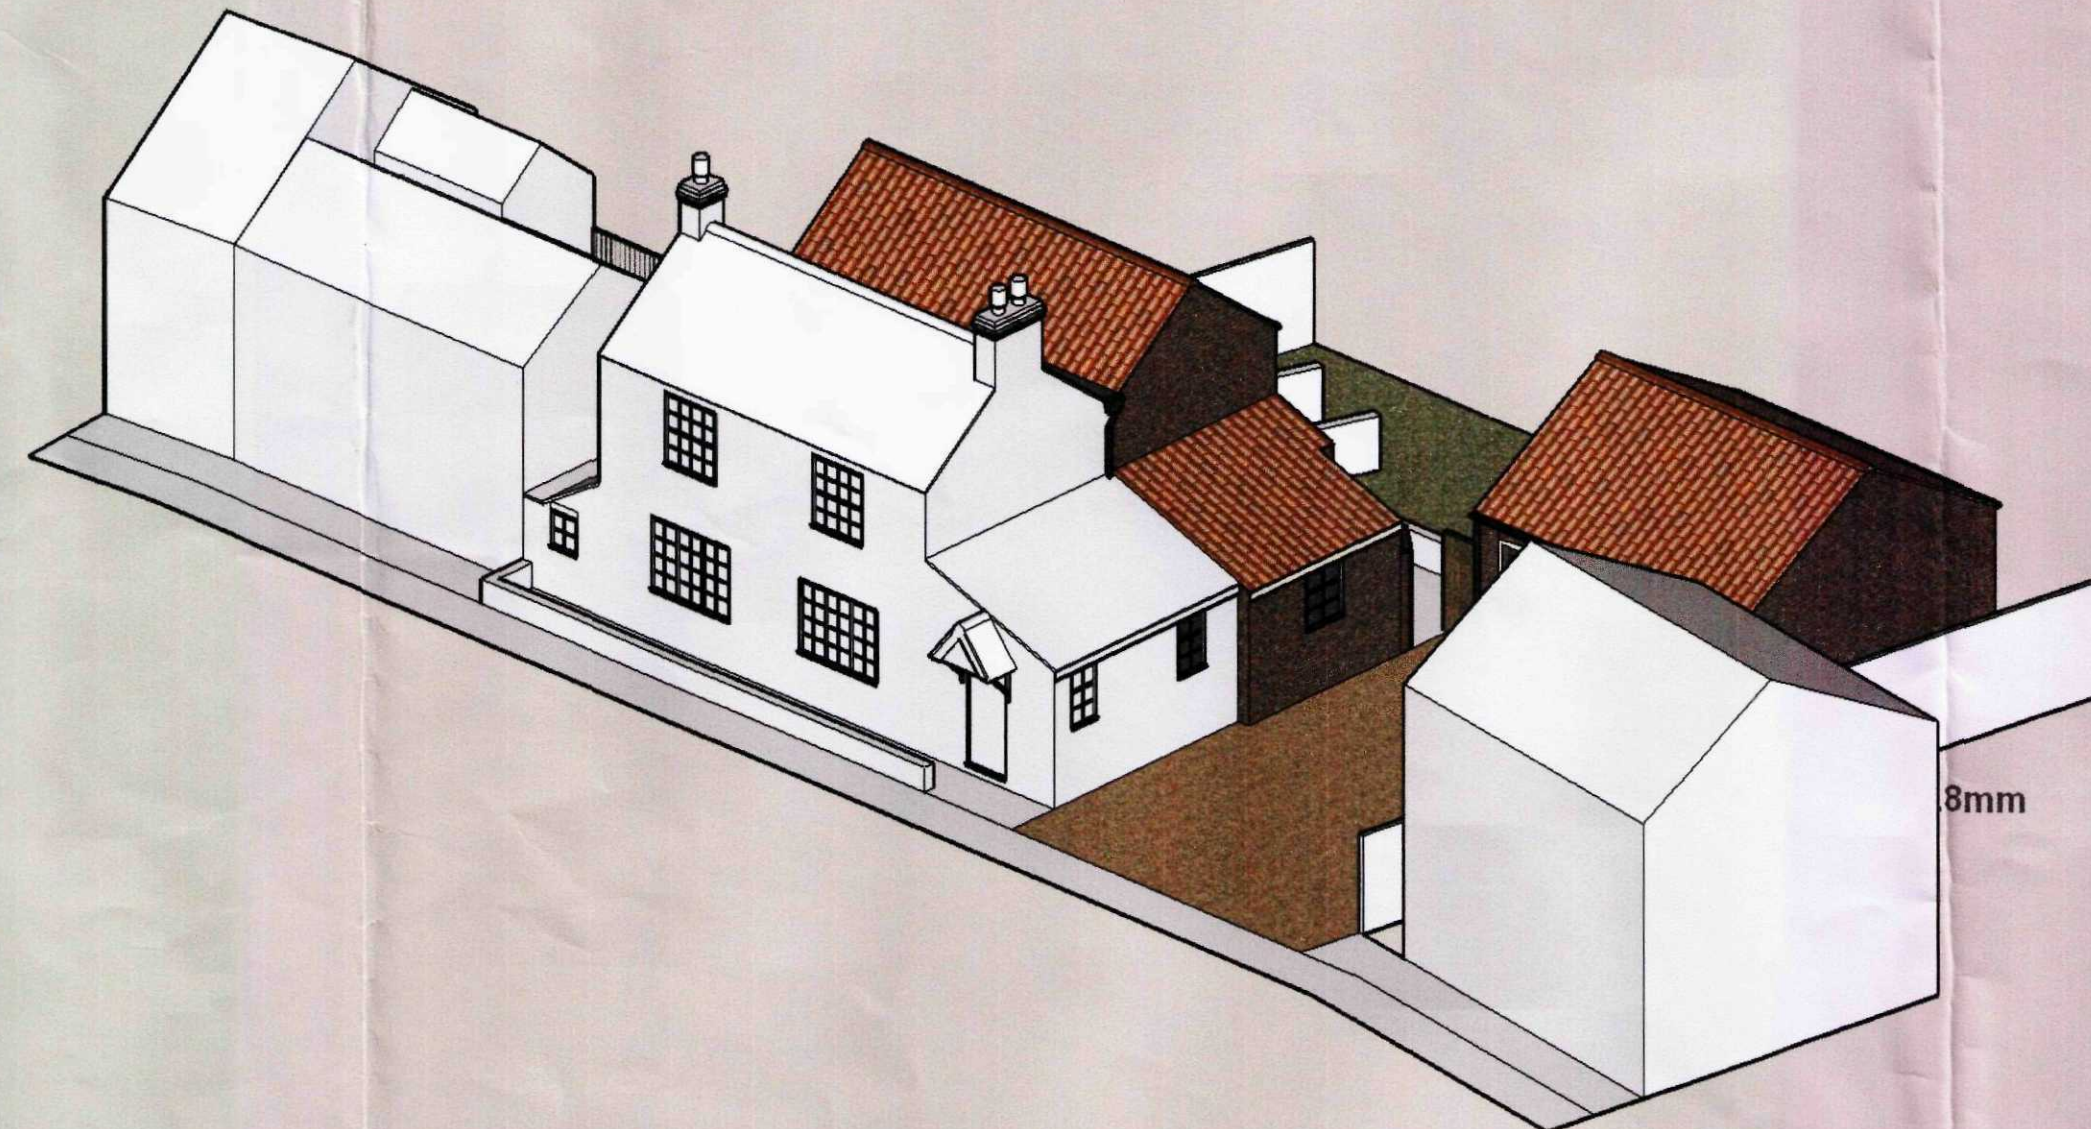

revision	date	init.	revision details



**COOPER
ARCHITECTURAL
DESIGN**
WOODBINE COTTAGE, HOCKLESGATE, FLEET,
SPALDING, LINC'S PE12 8LF
Tel: 01408 428888
Mobile: 07805 125 776
E-MAIL: c.a.d@btconnect.com

Client: MR G SHARP & Miss R HARRIS

Project: PROPOSED FIRST FLOOR EXTENSION
AND ALTERATIONS + DOUBLE GARAGE
24 STATION ROAD
TYDD GOTE

**DETERMINED
PLAN**

Drawing: PROPOSED 3D VIEWS

SHDC
Planning & Development
17 FEB 2009
Ref: 014109

Scale	NONE	Drawing No.	08-05-05
Date.	FEB 2009	Drawn.	JC