

Notes:

This document is the property of Holt Architectural Ltd and may not be reissued, loaned or copied in part or in whole without written permission © 2015



All dimensions are in millimetres unless stated otherwise.

It is recommended that information is not scaled off this drawing.


This drawing should be read in conjunction with all other relevant information, specifications & schedules.

If this drawing is received electronically it is the recipient's responsibility to print the document at the correct scale and paper size.


All dimensions to be checked on site prior to commencing work, and any discrepancies to be advised immediately.

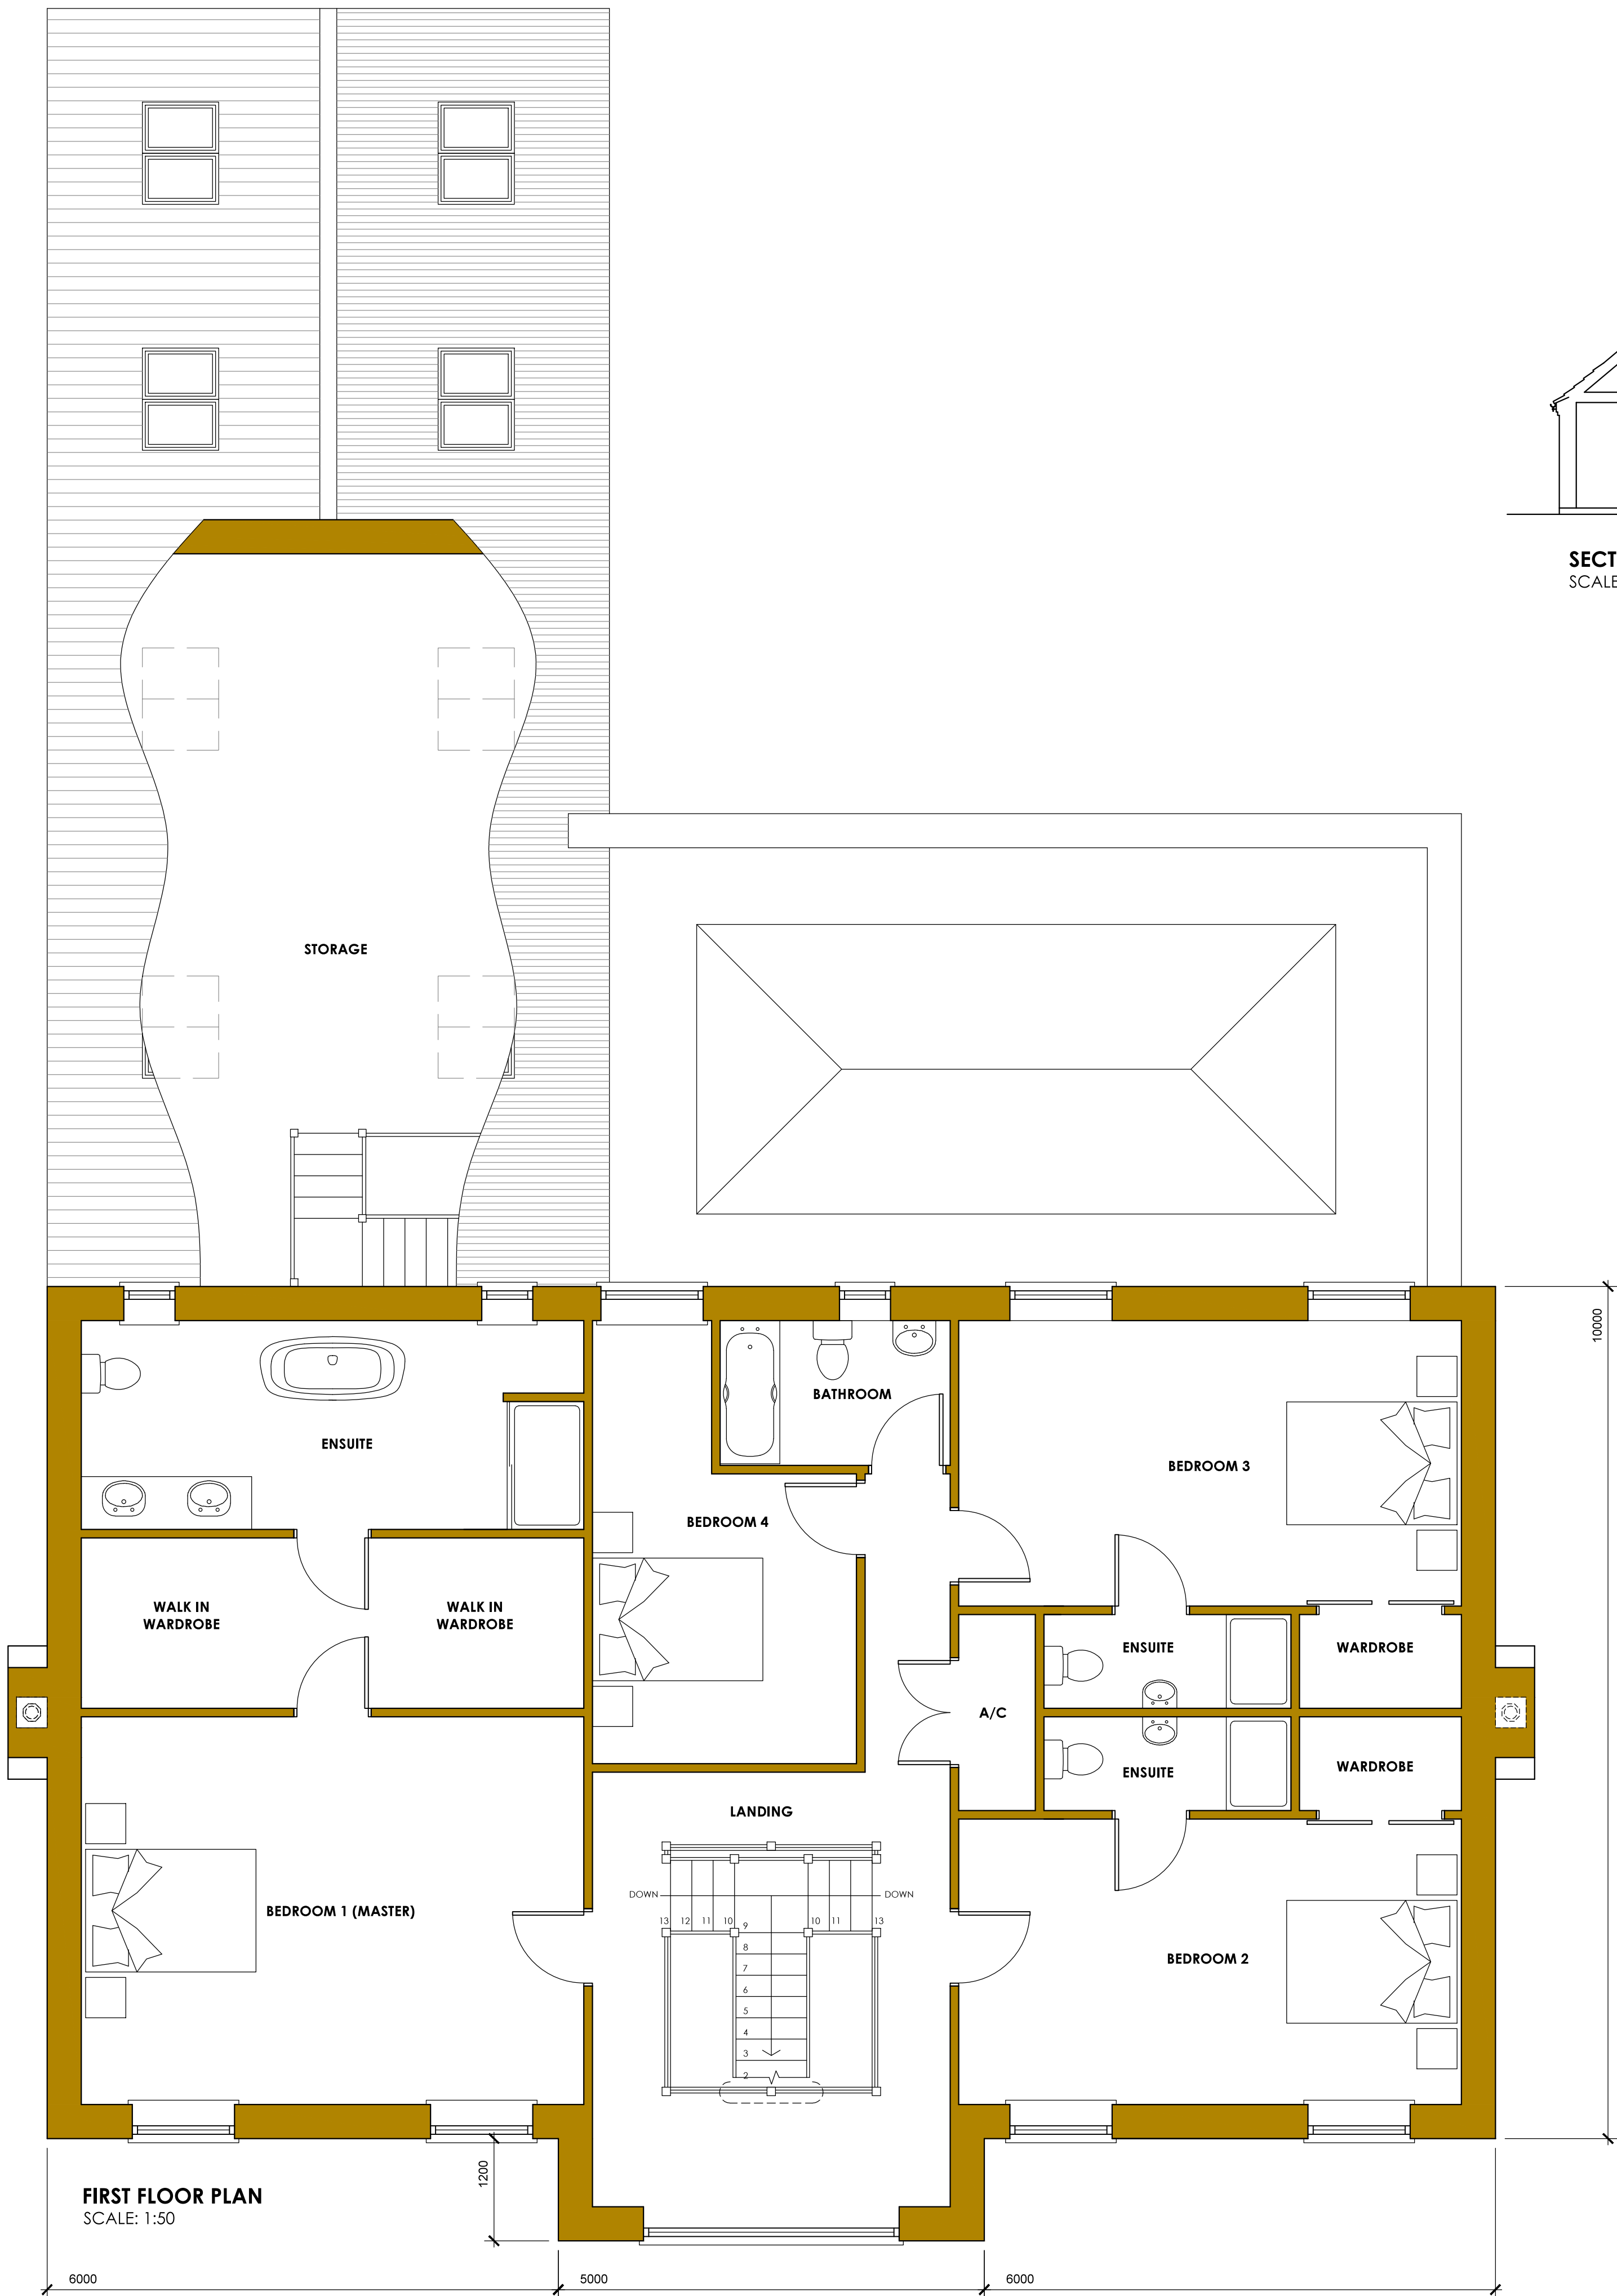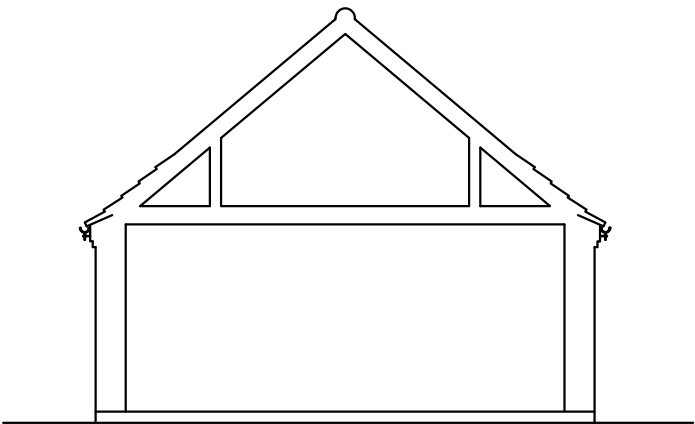

SECTION
SCALE: 1:100

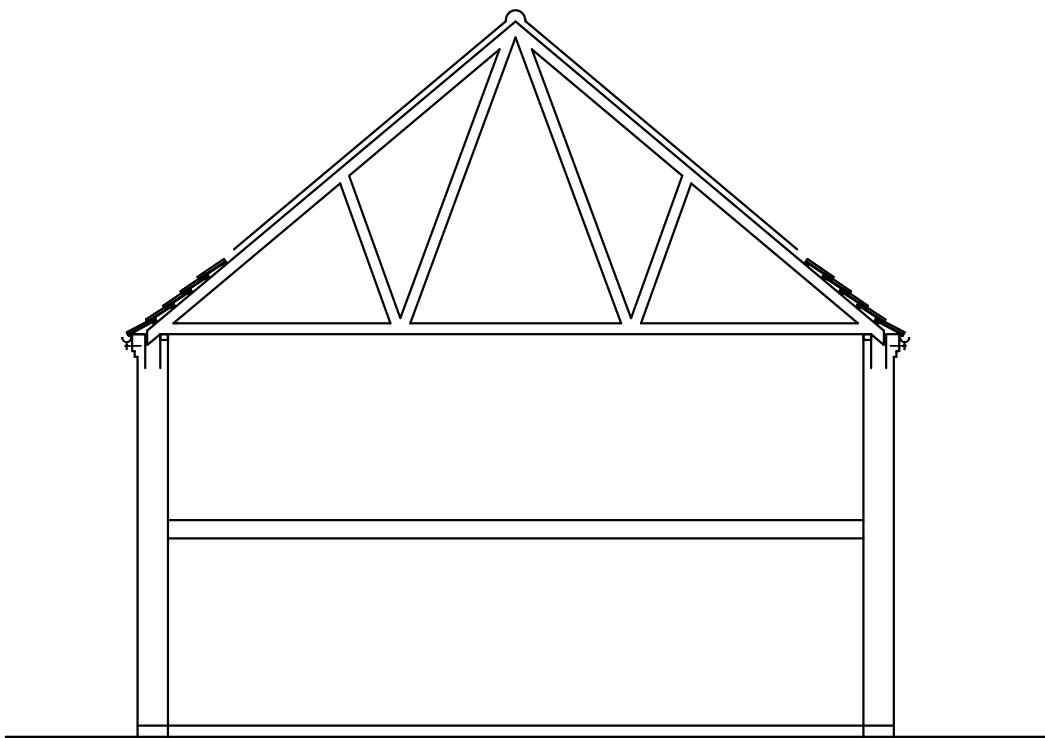

SECTION
SCALE: 1:100

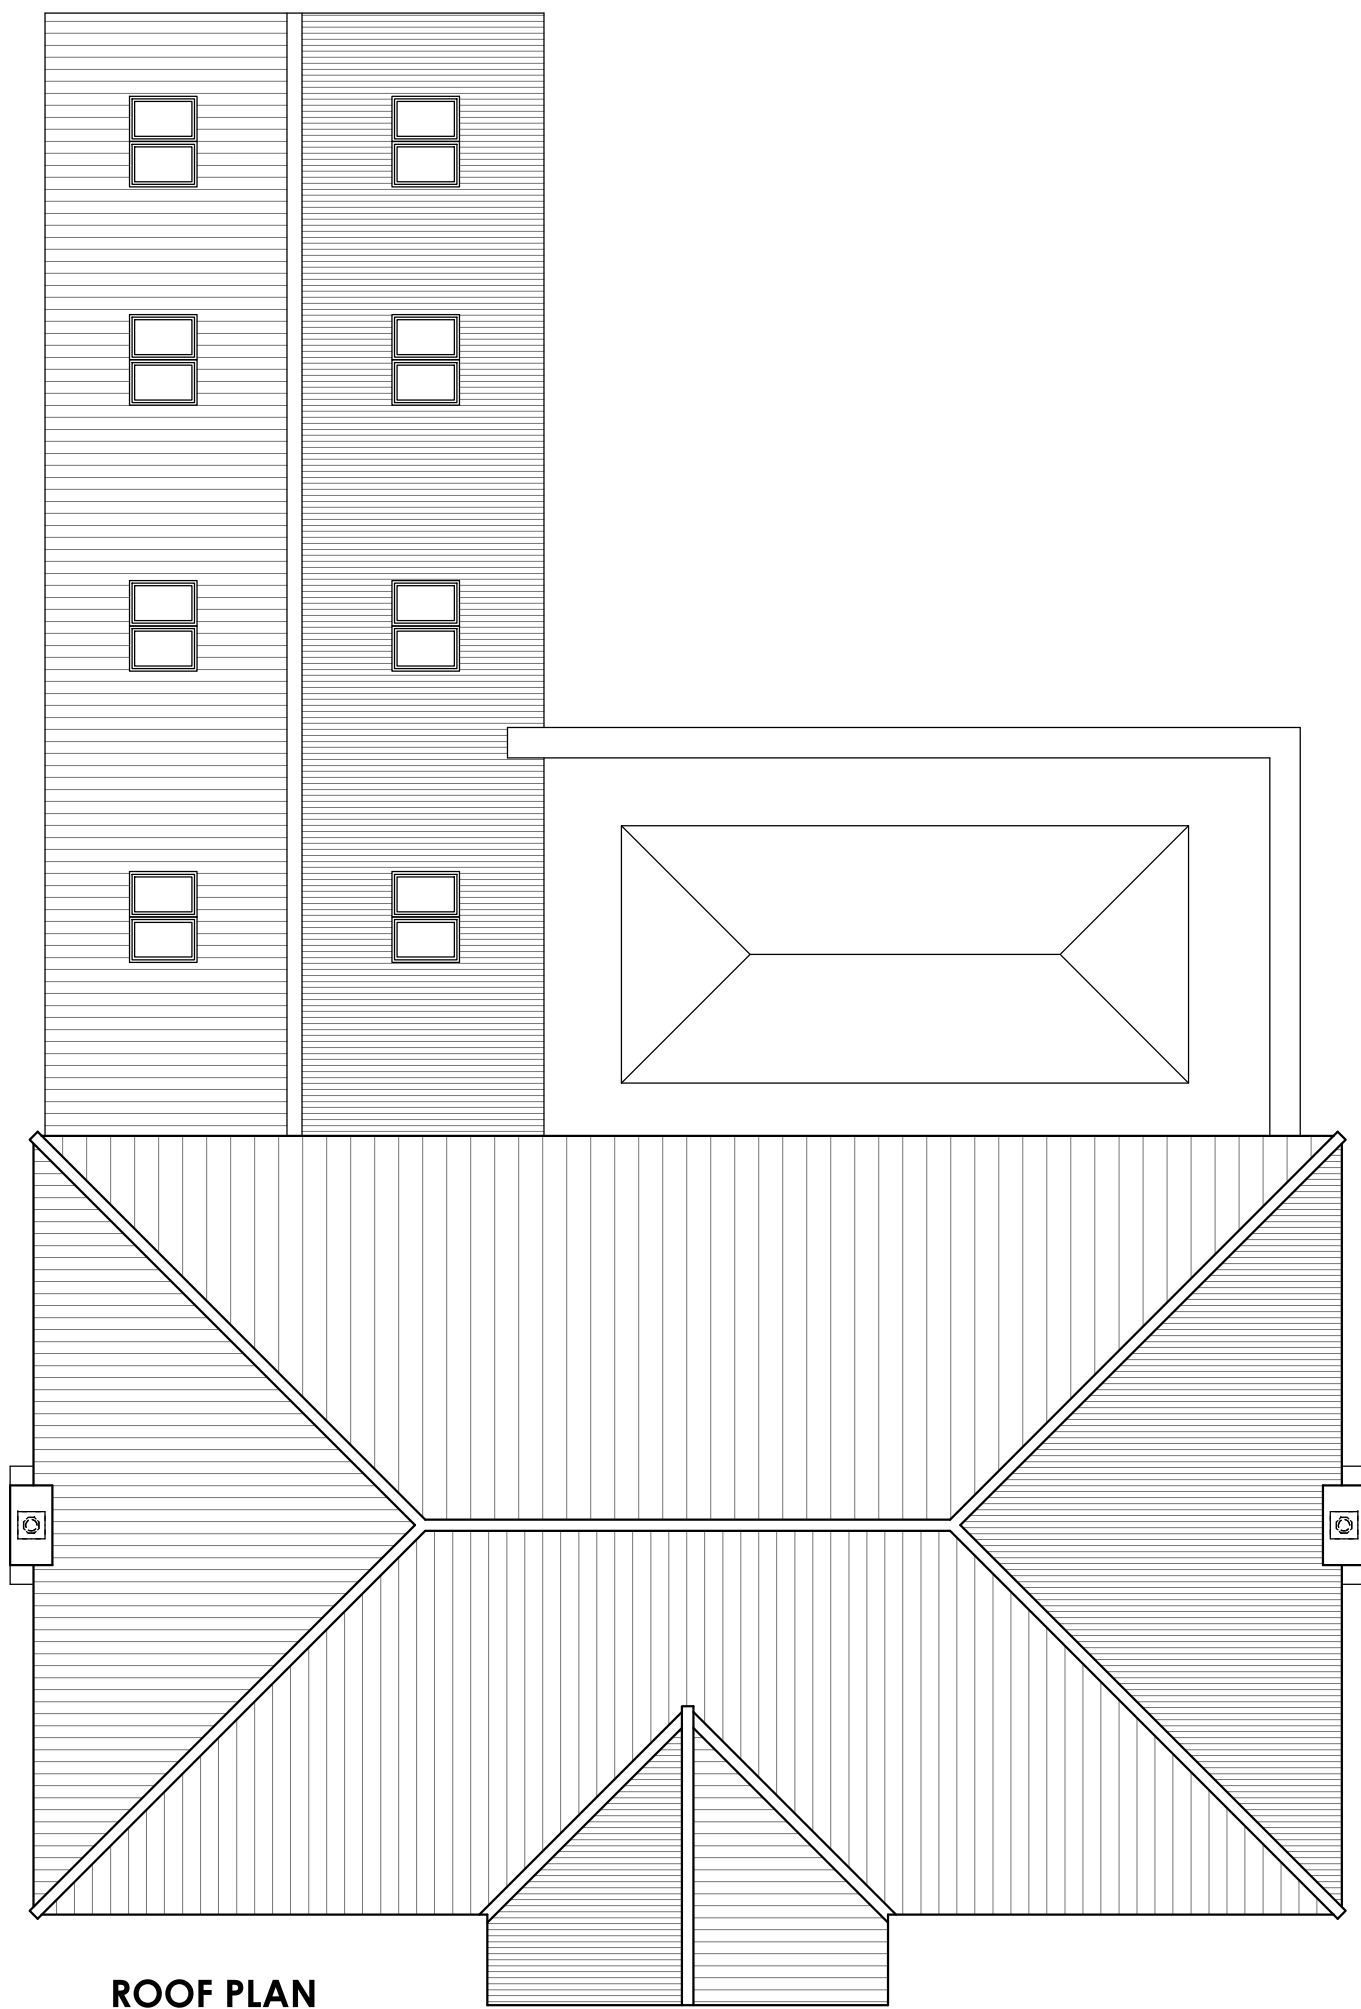

ROOF PLAN
SCALE: 1:100

no	date	amendment description
----	------	-----------------------

Revisions

Drawing Status

PLANNING

HOLT
ARCHITECTURAL
WWW.HOLT-ARCHITECTURAL.CO.UK

Bramble Hedge
Dereham Road
Colton
Faversham
Norfolk
NR21 7NQ
Tel: 0544 800 3644
Email: studio@holt-architectural.co.uk

Project Title:

ADJACENT TYSDALE FARM
COMMON WAY
TYDD ST MARY
WISBECH
PE13 5QH

PROPOSED NEW DETACHED DWELLING

Drawing Title:

FIRST FLOOR PLAN
ROOF PLAN & SECTION

Scale:

AS STATED @ A1

Date:

SEPT 2015

Drawn:

SLB

Drawing Number:

15-PW-02

Revisions: